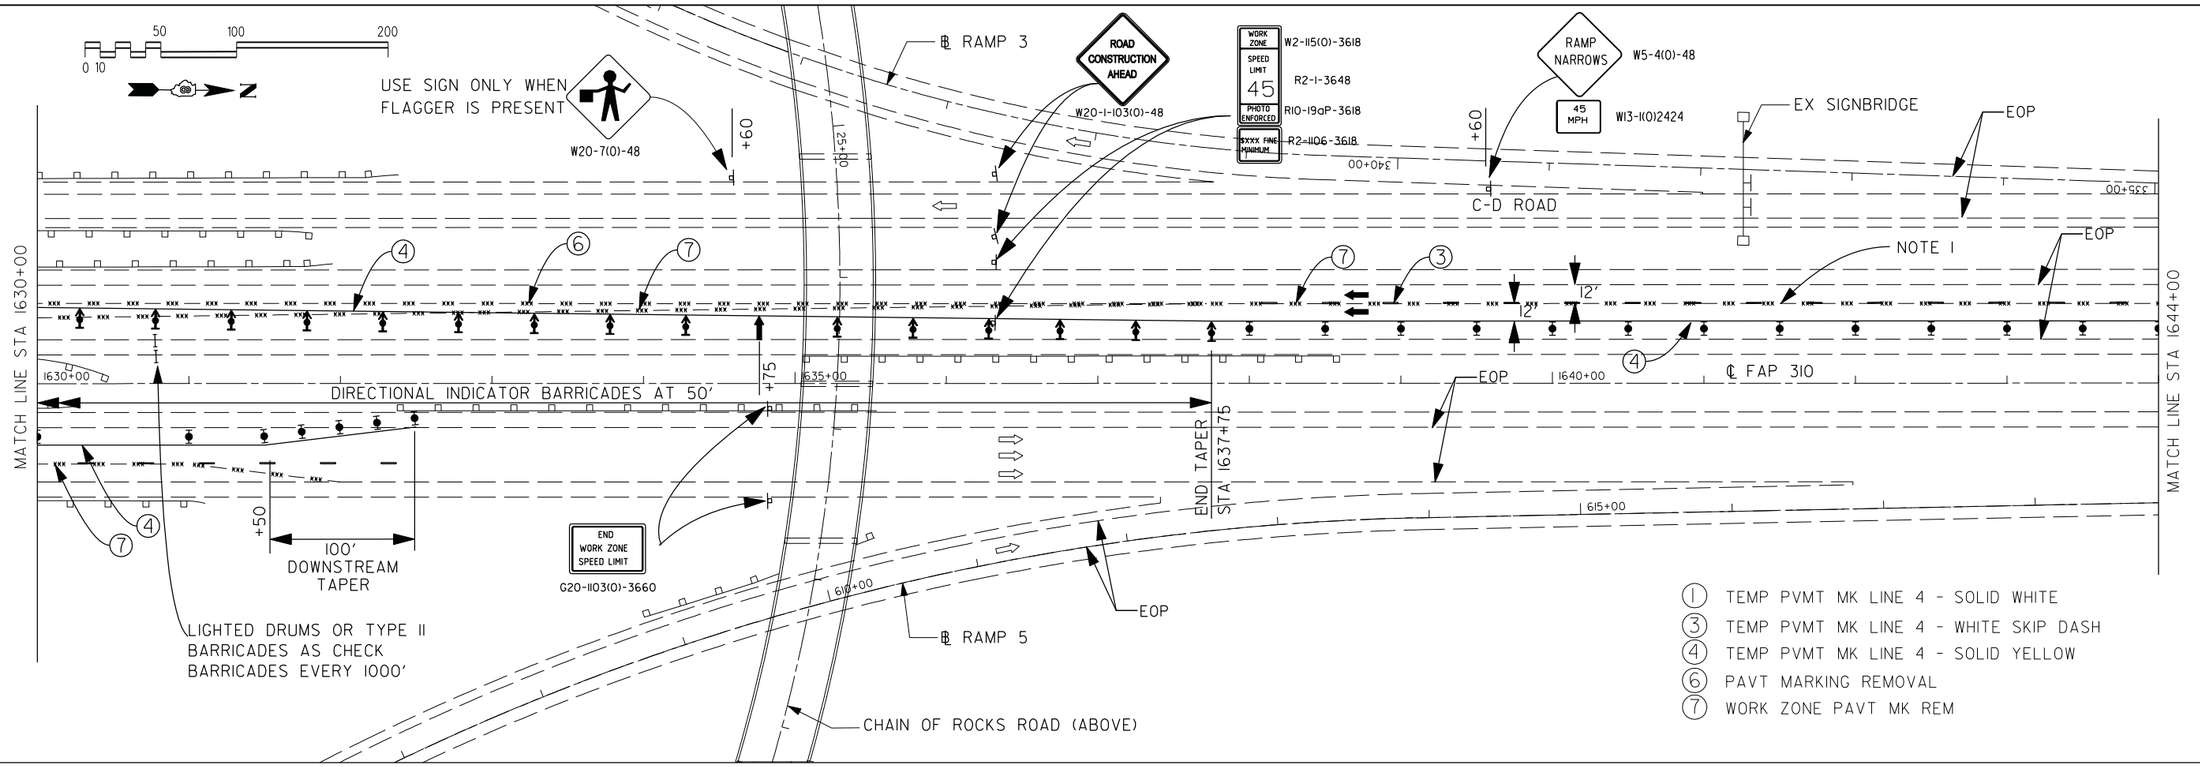

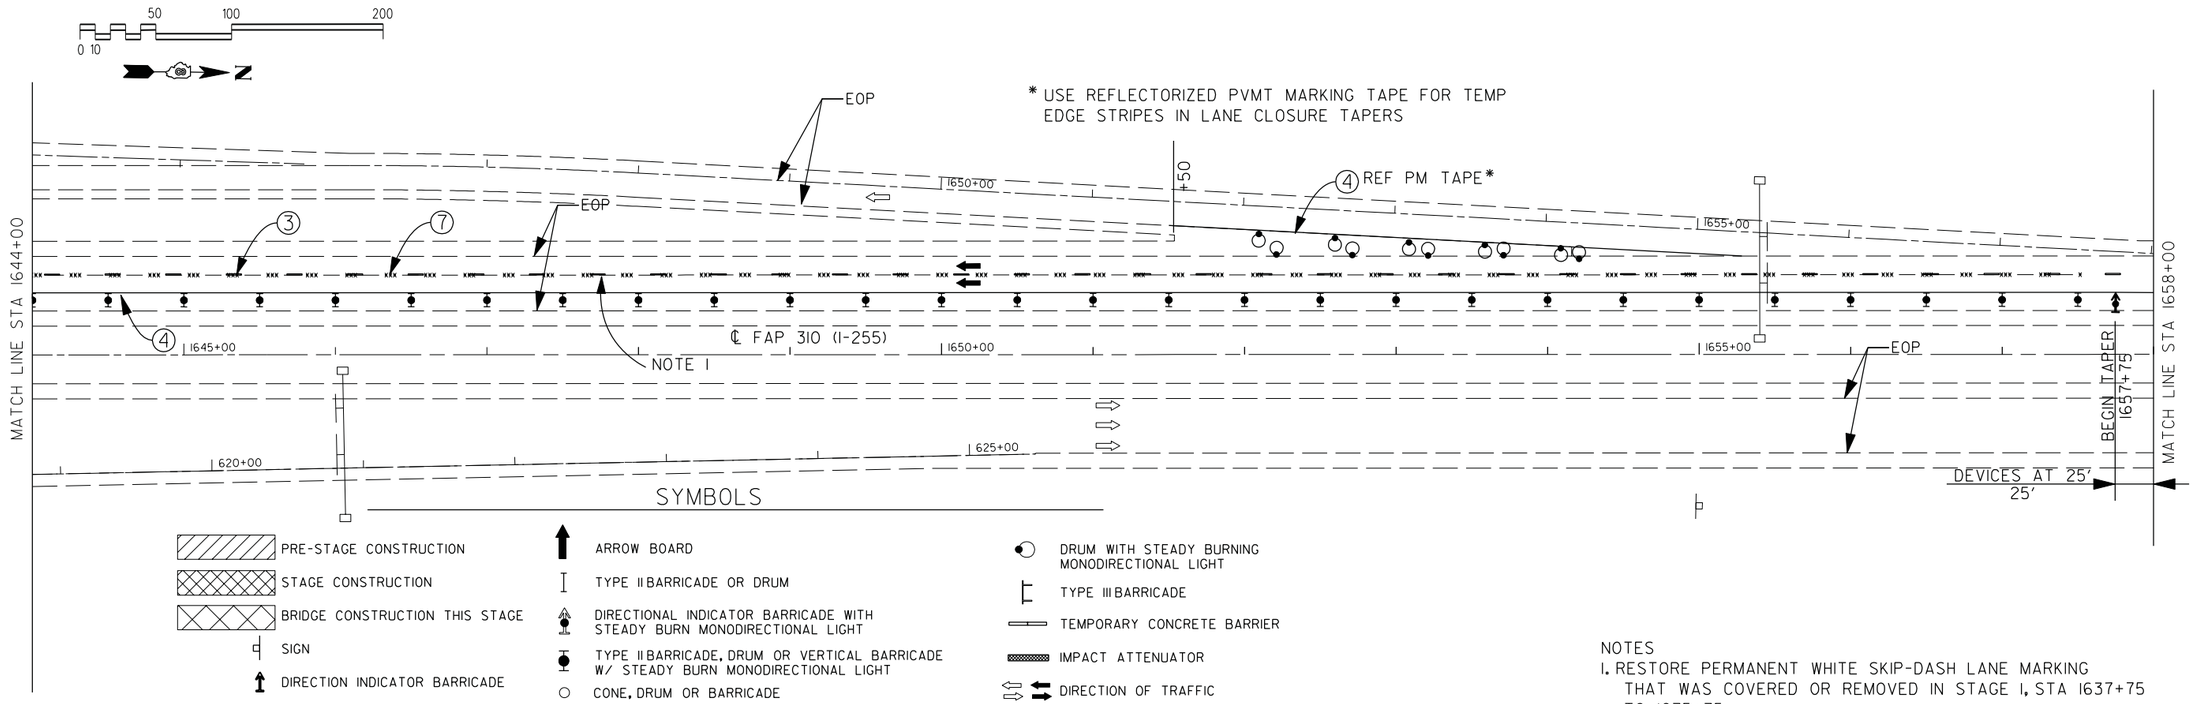

NOTES
1. RESTORE PERMANENT WHITE SKIP-DASH LANE MARKING THAT WAS COVERED OR REMOVED IN STAGE 1, STA 1637+75 TO 1675+75

GONZALEZ COMPANIES, LLC 618-222-2221 WWW.GONZALEZCOS.COM

FILE NAME = D876F10-sht78-stage 2.dgn	USER NAME = Nate	DESIGNED - JG	REVISED - -----
		DRAWN - NC	REVISED - -----
	PLOT SCALE = 100.0000 ' / IN.	CHECKED - CH	REVISED - -----
	PLOT DATE = 9/24/2013	DATE - 09/23/2013	REVISED - -----

STATE OF ILLINOIS
DEPARTMENT OF TRANSPORTATION

TEMPORARY TRAFFIC CONTROL - STAGE 2

SCALE: 1"=50' | SHEET NO. 35 OF 37 SHEETS | STA. 1630+00 TO STA. 1658+00

F.A.I. RTE.	SECTION	COUNTY	TOTAL SHEETS	SHEET NO.
255	60-(8,9)RS-1	MADISON	206	78
		CONTRACT NO. 76F10		
	ILLINOIS FED. AID PROJECT			

PLOT DRIVER = M:\Admin\Reference Data\CAD Support\Workspace\Standards\Plotdrv\printer-half.plt
PEN TABLE = M:\Admin\Reference Data\CAD Support\Workspace\Standards\tables\Penmplotdrv-txt-sub.tbl