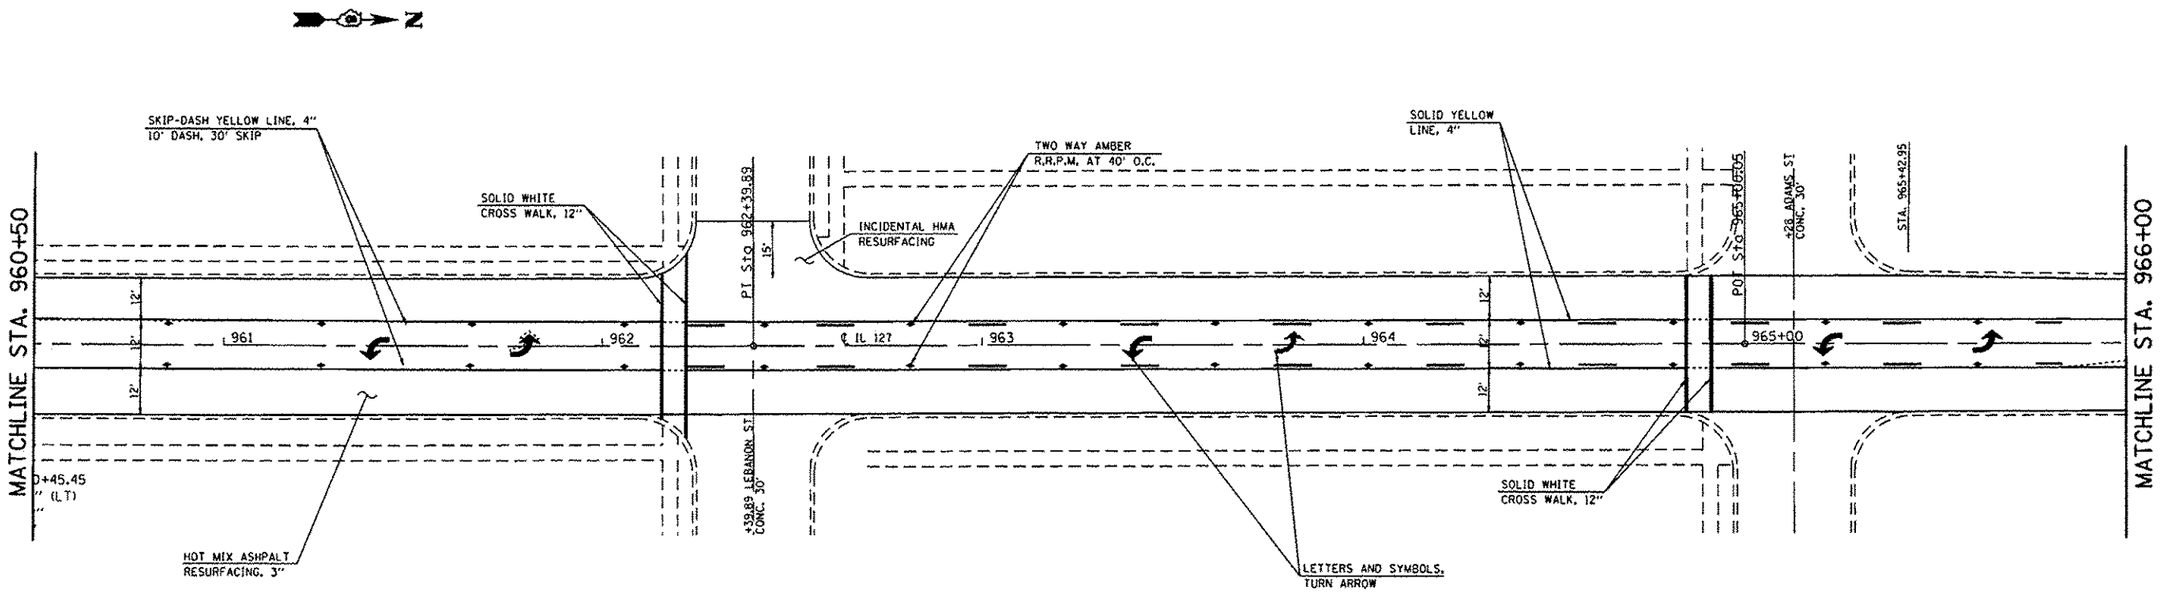

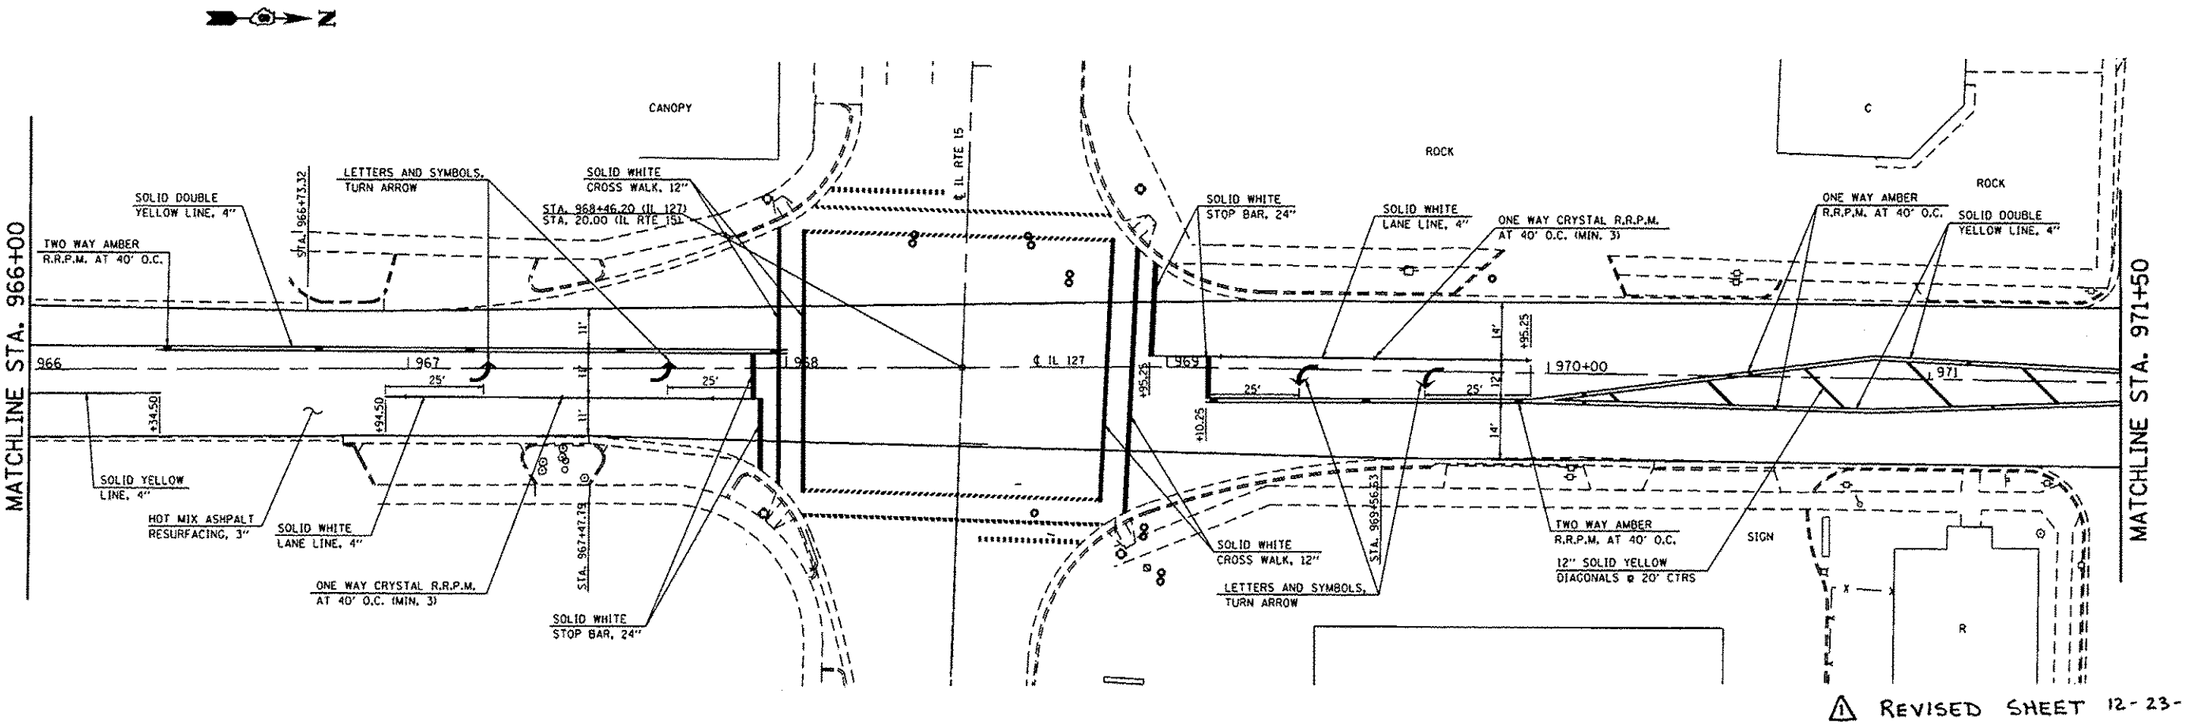

⚠1 REVISED SHEET 12-23-13

FILE NAME = c:\pw_work\pwidot\dintalman.jnl\d0287384\d876f47-sht-plan.dgn	USER NAME = dintalman.jn	DESIGNED -	REVISED -
		DRAWN -	REVISED -
	PLOT SCALE = 40.0000 ' / in.	CHECKED -	REVISED -
#MODELNAME#	PLOT DATE = 12/18/2013	DATE -	REVISED -

STATE OF ILLINOIS
DEPARTMENT OF TRANSPORTATION

PLAN & PAVEMENT MARKING SHEETS

SCALE: _____ | SHEET ___ OF ___ SHEETS | STA. _____ TO STA. _____

F.A.P. RTE.	SECTION	COUNTY	TOTAL SHEETS	SHEET NO.
42	102-1RS-3,102-TS	WASHINGTON	46	19
		CONTRACT NO. 76F47		
	ILLINOIS FED. AID PROJECT			