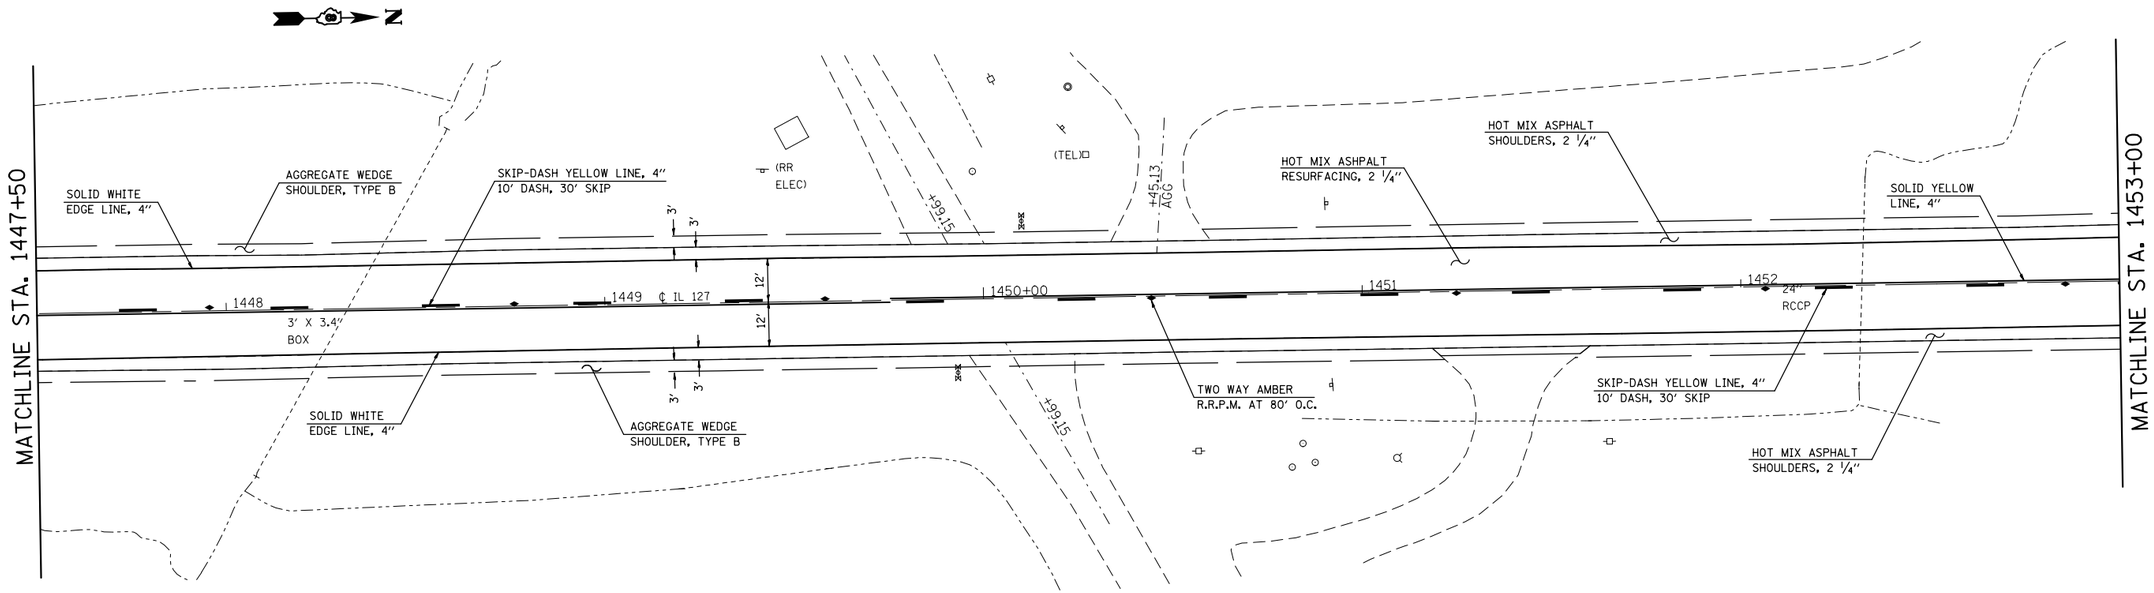

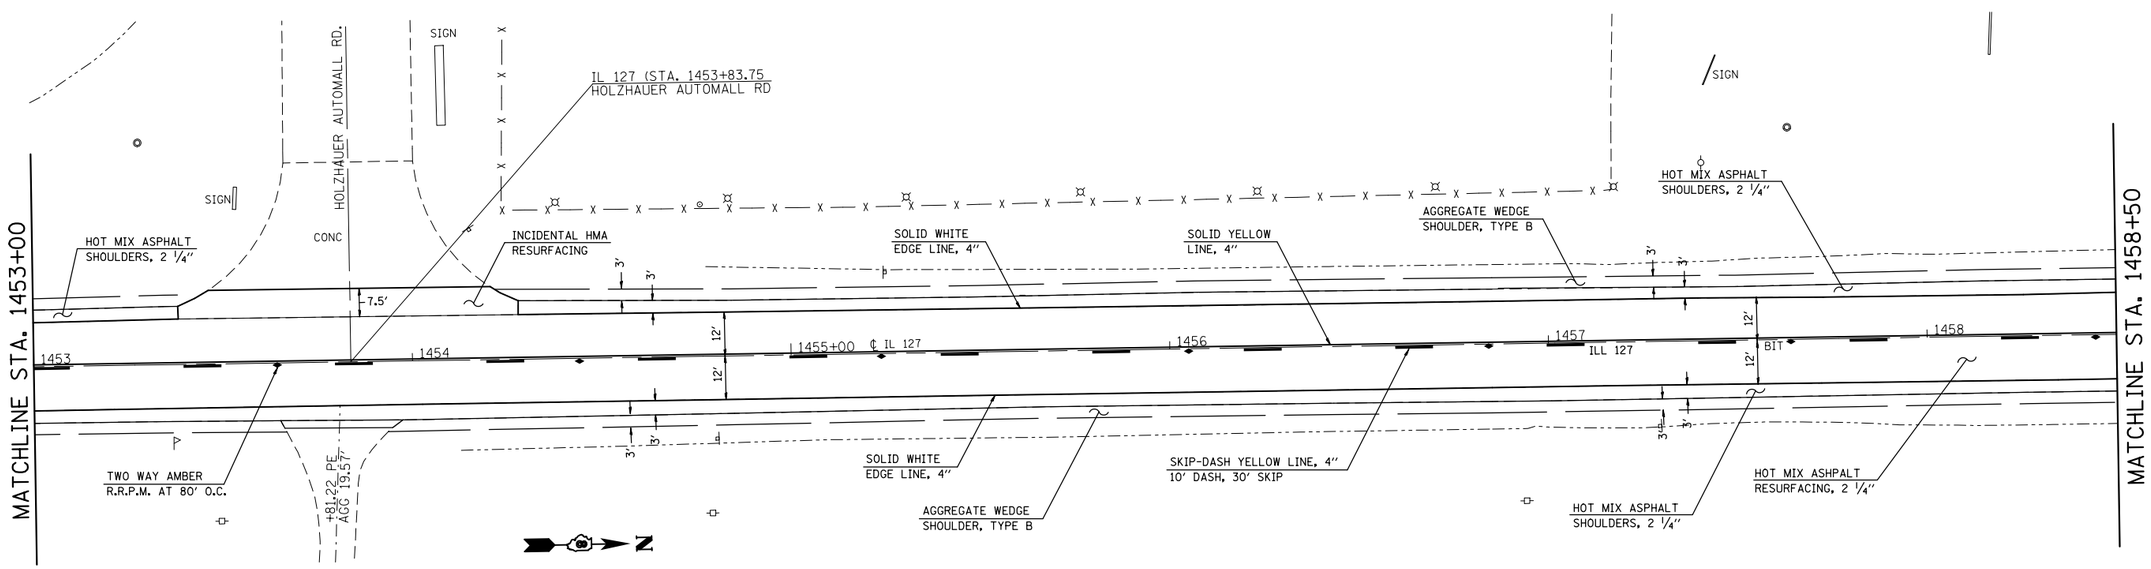

FILE NAME =	USER NAME = dintelmanjn	DESIGNED -	REVISED -	STATE OF ILLINOIS DEPARTMENT OF TRANSPORTATION	PLAN & PAVEMENT MARKING SHEETS	F.A.P. RTE.	SECTION	COUNTY	TOTAL SHEETS / SHEET NO.
c:\pw_work\pwidot\dintelmanjn1\d0287304\	d876F47-sht-plan.dgn	DRAWN -	REVISED -			42	102-1RS-3,102-TS	WASHINGTON	46 / 27
	PLOT SCALE = 40.0000 ' / in.	CHECKED -	REVISED -					CONTRACT NO. 76F47	
$MODELNAME$	PLOT DATE = 10/18/2013	DATE -	REVISED -		SCALE: SHEET OF SHEETS STA. TO STA.		ILLINOIS FED. AID PROJECT		