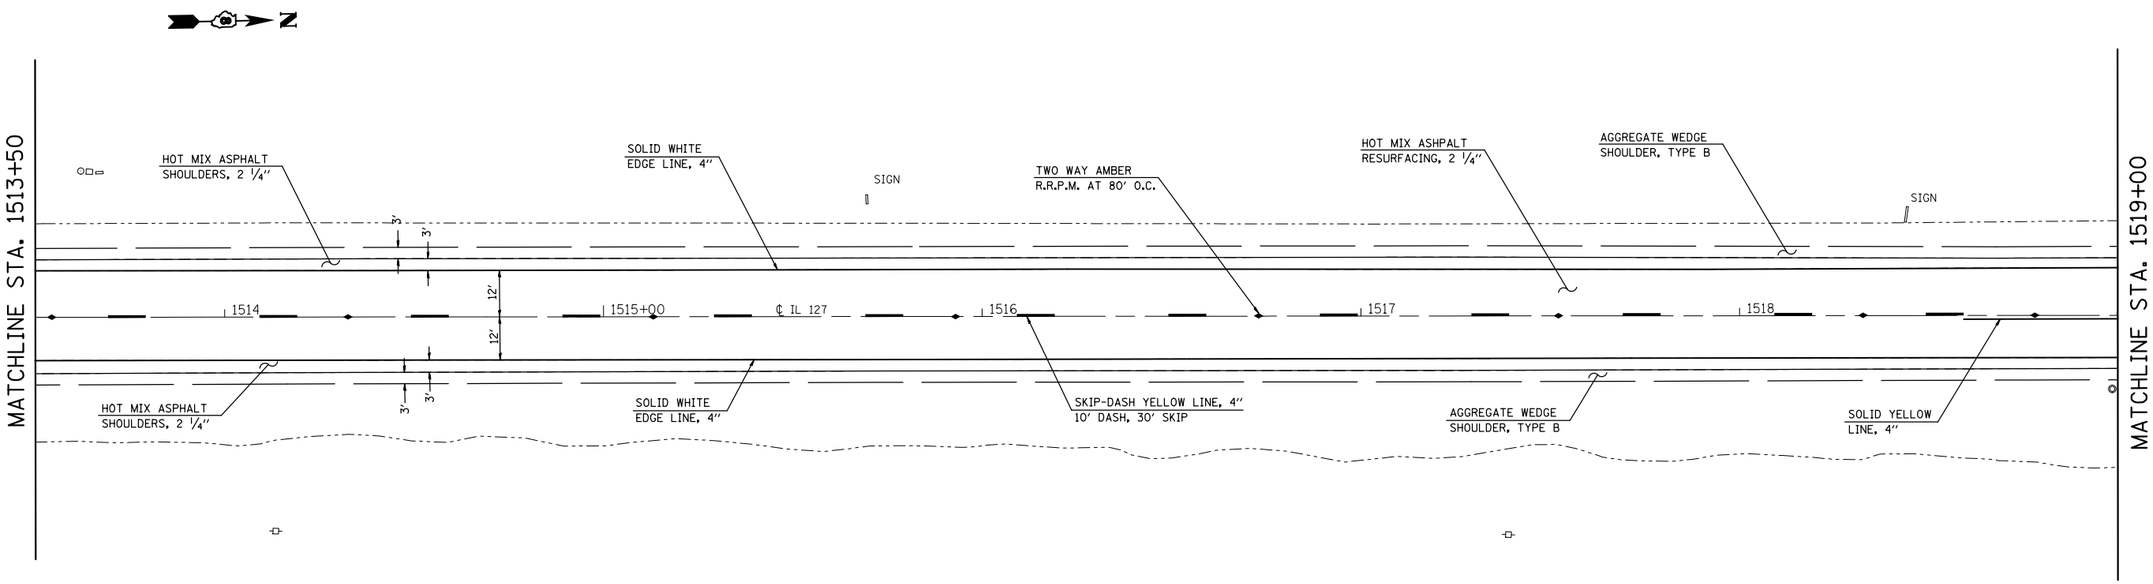

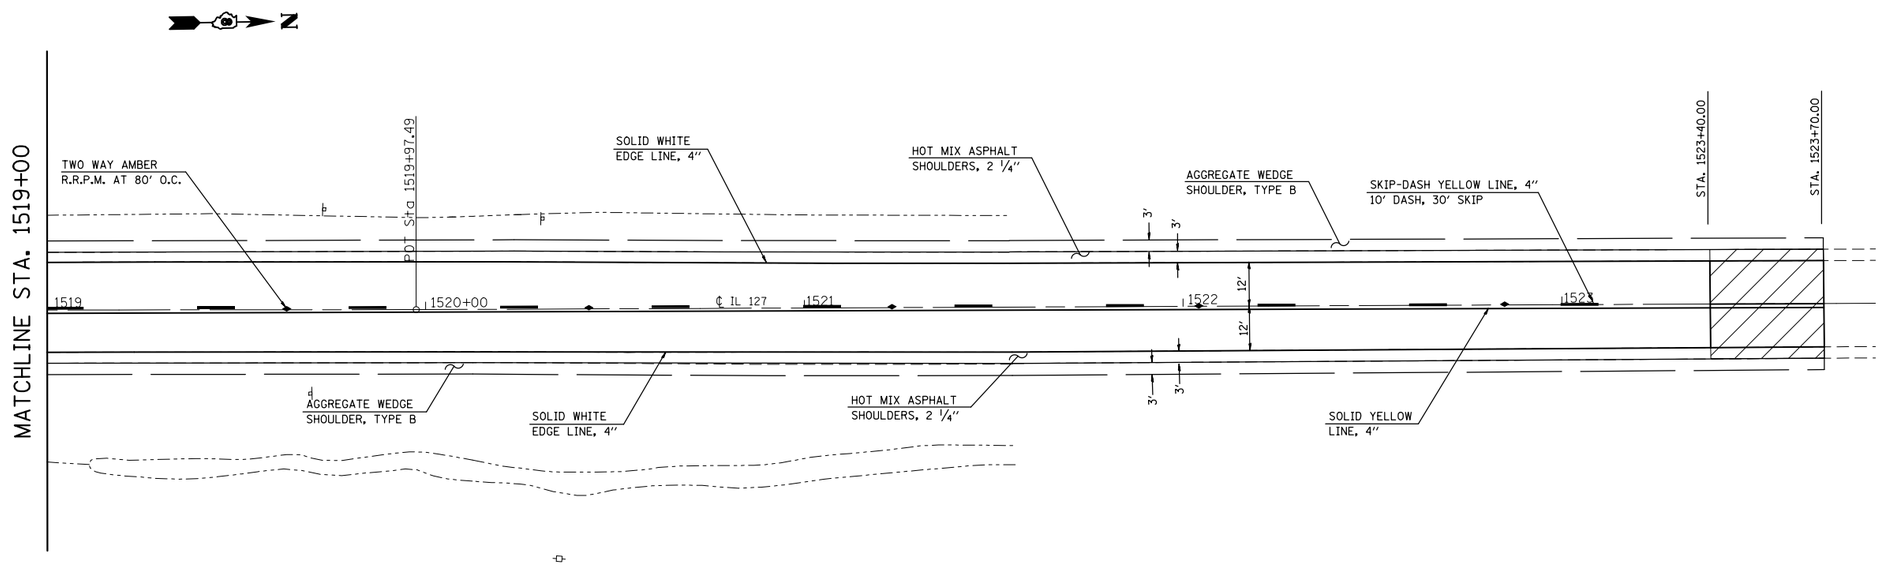

FILE NAME =	USER NAME = dintelmanjn	DESIGNED -	REVISED -
c:\pw_work\pwidot\dintelmanjn1\d0287304\d876F47-sht-plan.dgn		DRAWN -	REVISED -
	PLOT SCALE = 40.0000 ' / in.	CHECKED -	REVISED -
$MODELNAME$	PLOT DATE = 10/18/2013	DATE -	REVISED -

STATE OF ILLINOIS
DEPARTMENT OF TRANSPORTATION

PLAN & PAVEMENT MARKING SHEETS

SCALE: | SHEET OF SHEETS | STA. | TO STA.

F.A.P. RTE.	SECTION	COUNTY	TOTAL SHEETS	SHEET NO.
42	102-1RS-3,102-TS	WASHINGTON	46	33
		CONTRACT NO. 76F47		
	ILLINOIS FED. AID PROJECT			