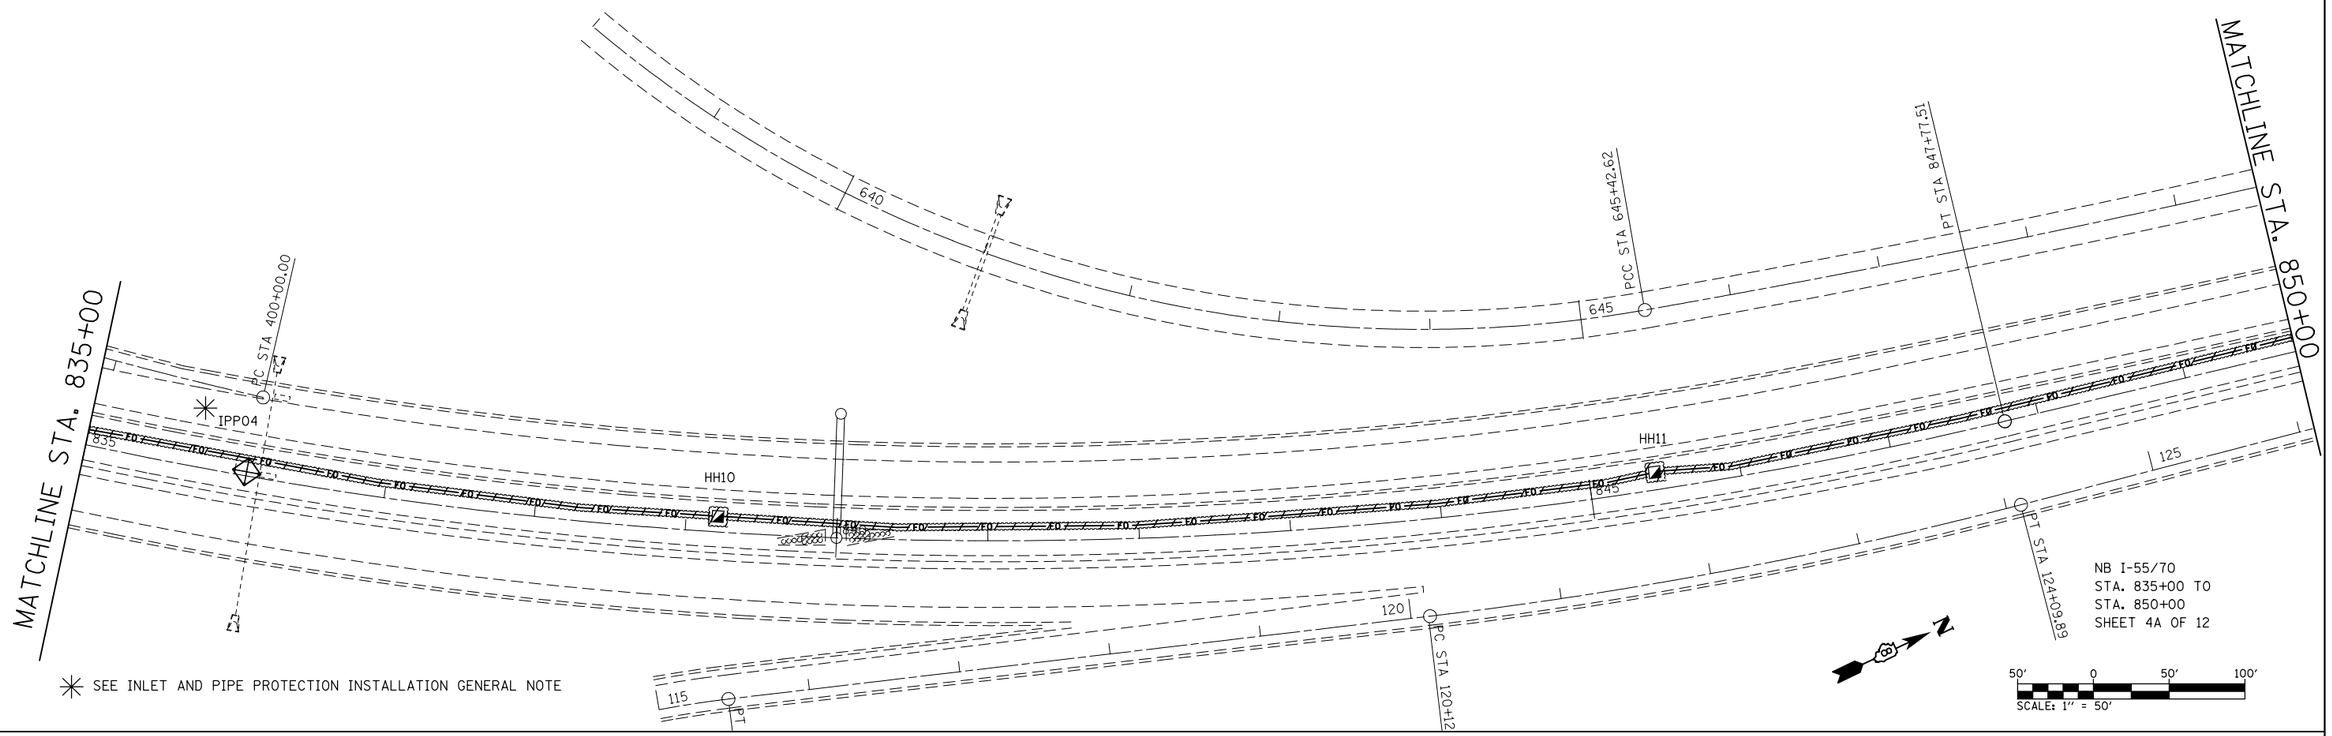

FILE NAME = c:\pw_work\pwidot\prestonme\d0320429\d876g08-sht-ITS.dgn	USER NAME = prestonme	DESIGNED -	REVISED -
		DRAWN -	REVISED -
	PLOT SCALE = 100.0000 ' / in.	CHECKED -	REVISED -
	PLOT DATE = 10/17/2013	DATE -	REVISED -

STATE OF ILLINOIS
DEPARTMENT OF TRANSPORTATION

EROSION CONTROL PLAN 4A & 4B OF 12

SCALE: | SHEET NO. OF SHEETS | STA. TO STA.

F.A.I. RTE.	SECTION	COUNTY	TOTAL SHEETS	SHEET NO.
55/70	DIST 8 ITS 2014-1	MADISON	44	27
		CONTRACT NO.76G08		
FED. ROAD DIST. NO.	ILLINOIS	FED. AID PROJECT		