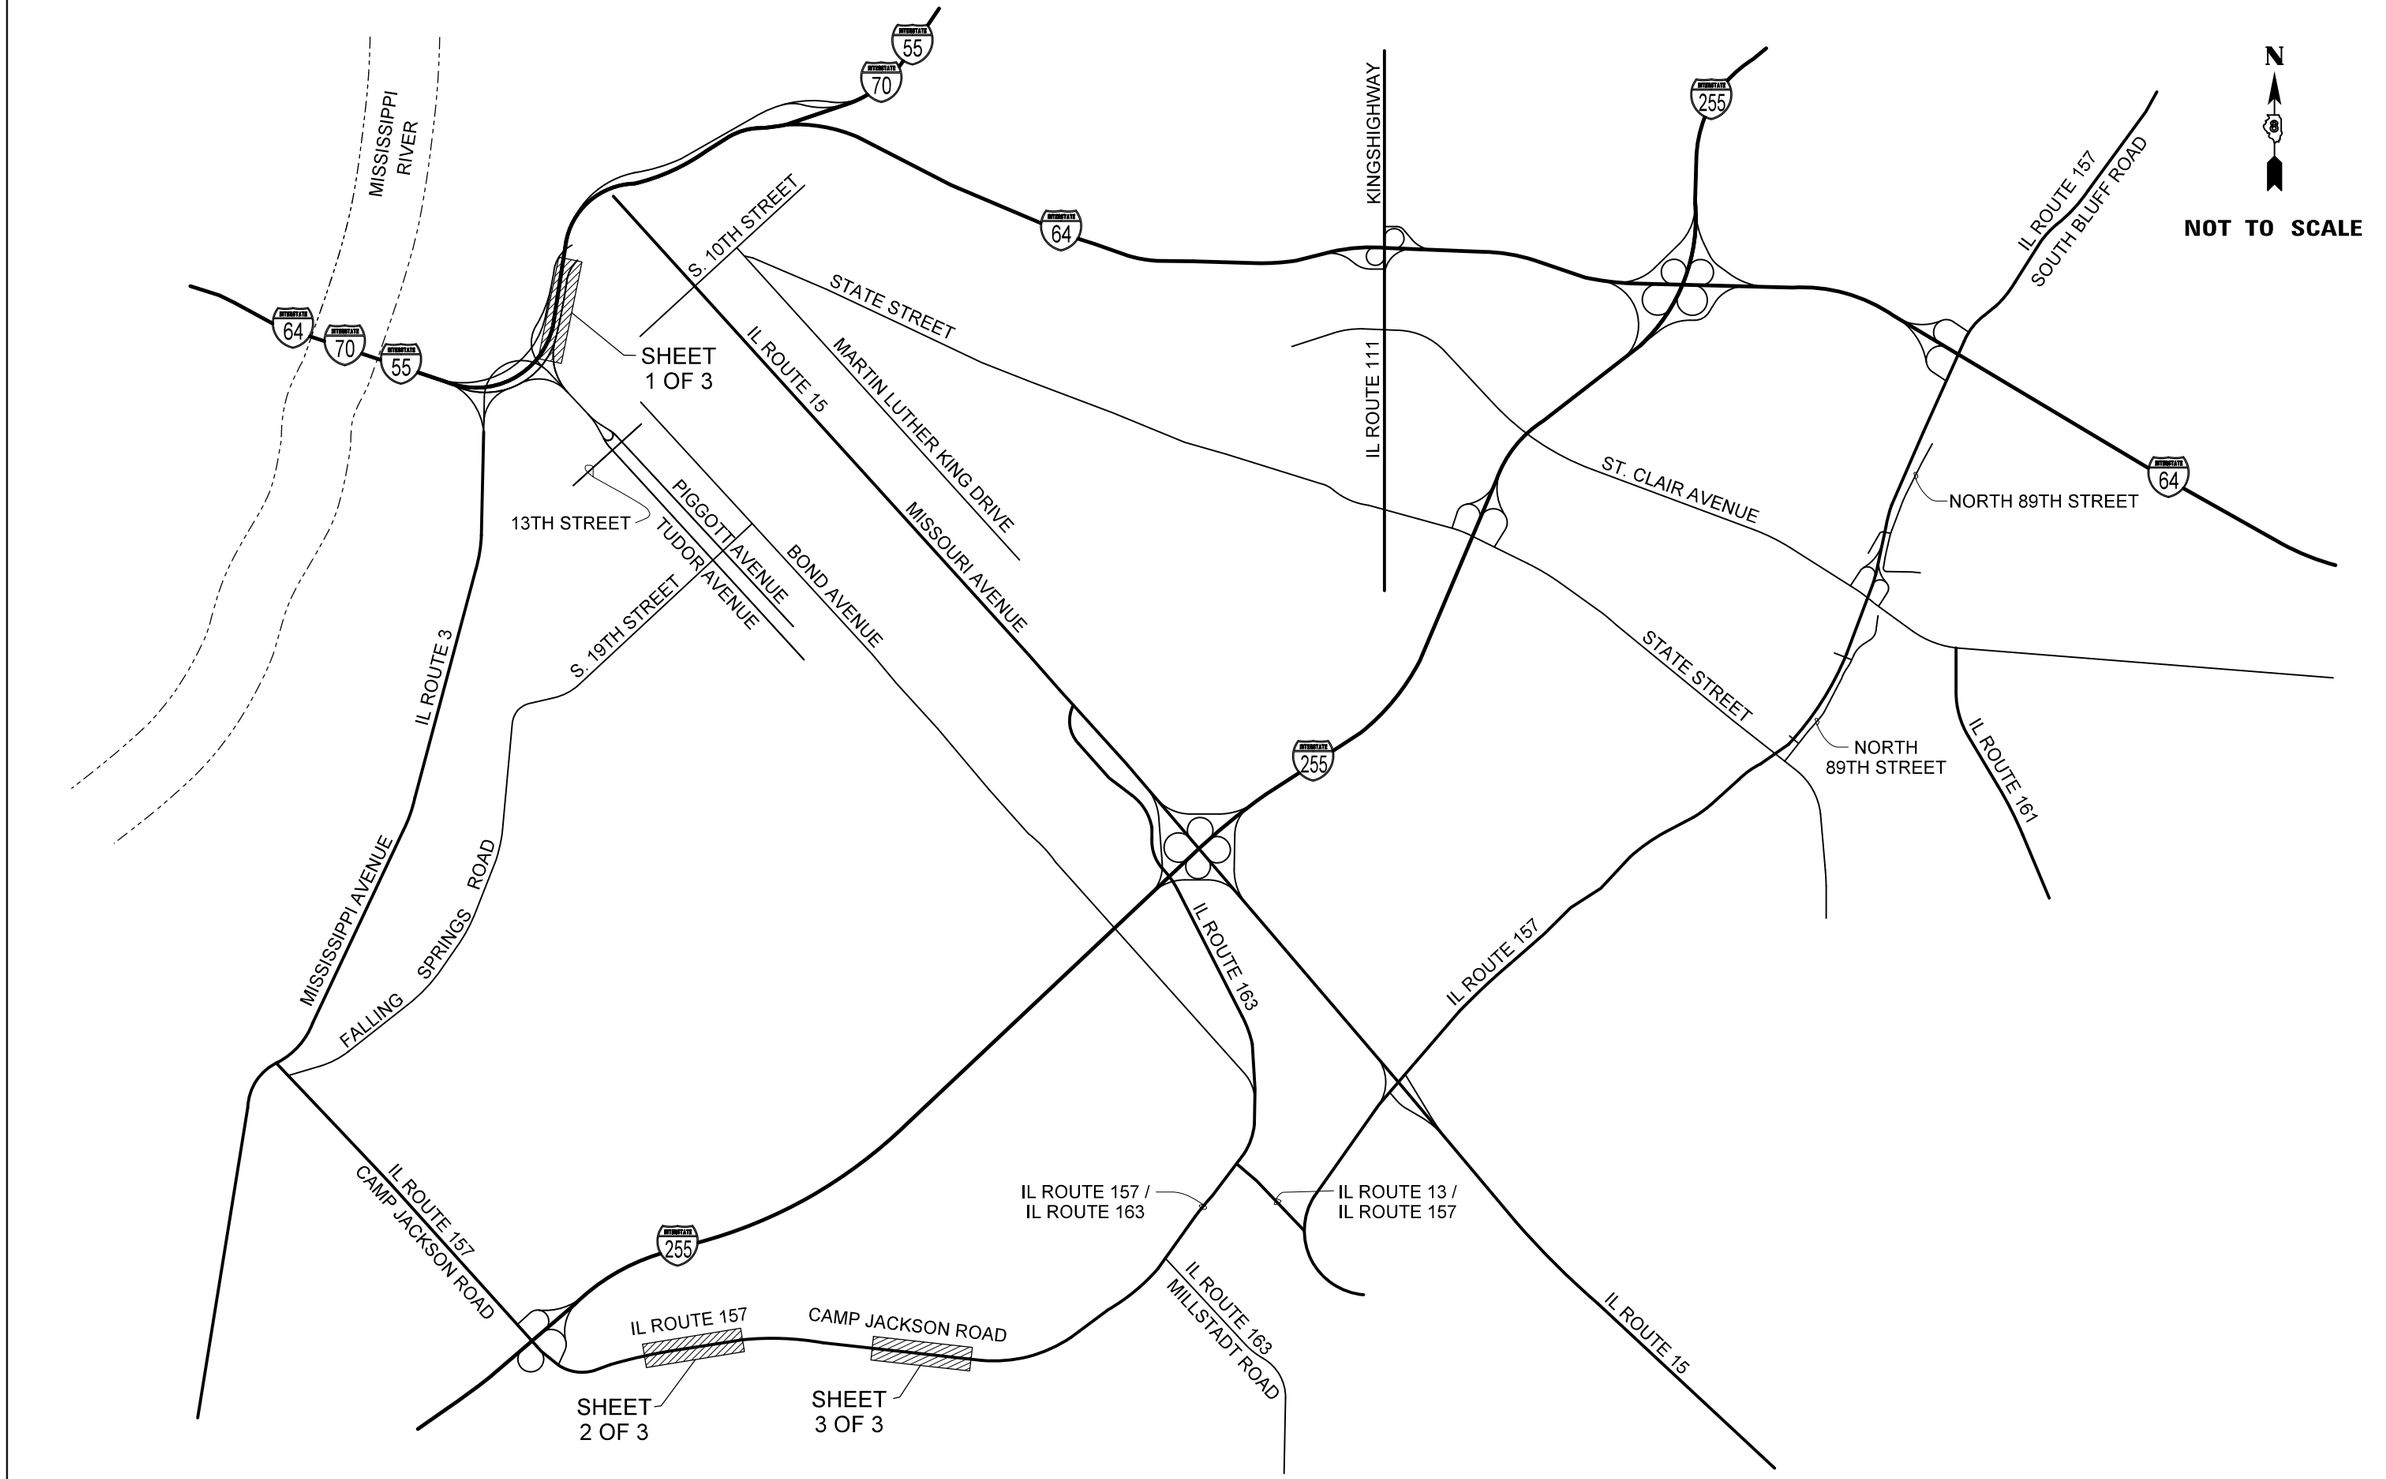

FILE NAME = 76G42_1-sht-keymap.dgn	USER NAME = tbonnell	DESIGNED -	REVISED -
	MODEL NAME = Model	DRAWN -	REVISED -
	PLOT SCALE = 3200.000 / in.	CHECKED -	REVISED -
	PLOT DATE = 10/30/2013	DATE - 10/29/13	REVISED -

STATE OF ILLINOIS
DEPARTMENT OF TRANSPORTATION

ROADWAY PLAN KEYMAP

SCALE: NONE | SHEET NO. OF SHEETS | STA. TO STA.

F.A.I. RTE.	SECTION	COUNTY	TOTAL SHEETS	SHEET NO.
VAR.	VARIOUS	ST. CLAIR	18	10
		CONTRACT NO. 76G42		
FED. ROAD DIST. NO. 8	ILLINOIS	FED. AID PROJECT		

10/30/2013 9:35:53 AM
$FILE$