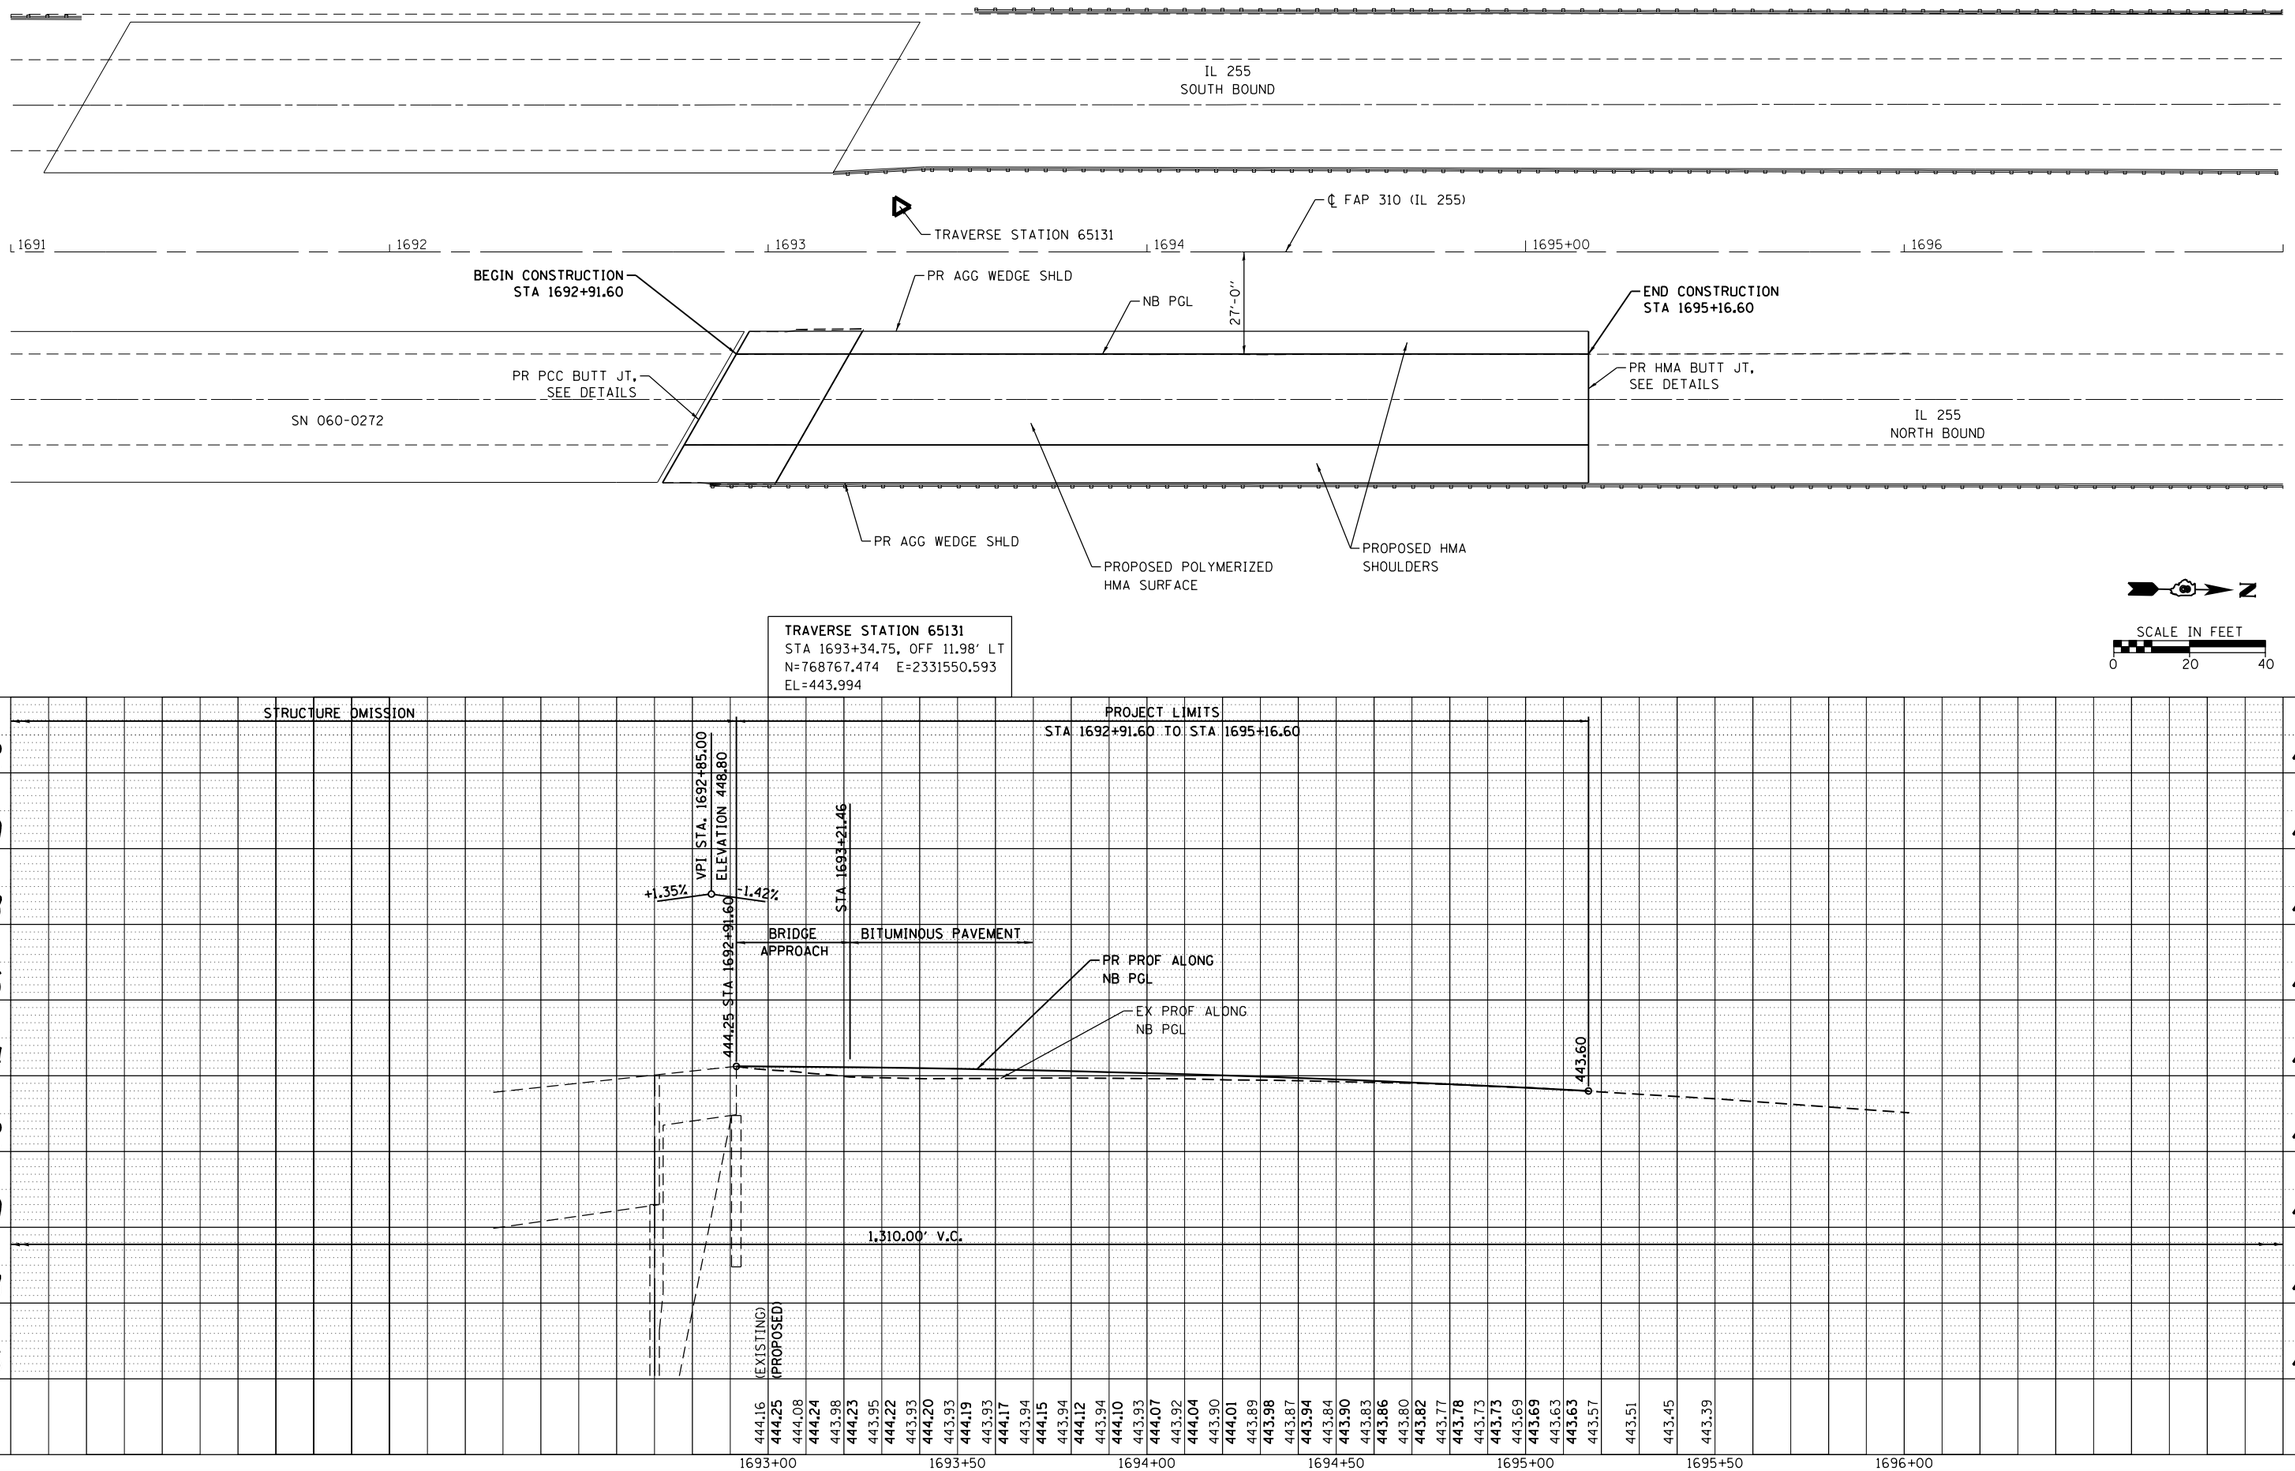

PLAN
NOTE BOOK NO.
SURVEYED
PLOTTED
ALIGNMENT CHECKED
RT. OF WAY CHECKED
CADD FILE NAME
BY
DATE

PROFILE
NOTE BOOK NO.
SURVEYED
PLOTTED
GRADES CHECKED
B.M. NOTED
STRUCTURE NOTAT'NS CHKD
BY
DATE

FILE NAME = H:\6513 IDOT D8 Var\6513.08 WO 8\IL 255\CADD Sheets\D876G43-sht09-plnprf_1.dgn	USER NAME = klaux	DESIGNED -	REVISED -
		DRAWN -	REVISED -
	PLOT SCALE = 40.0000 ' / in.	CHECKED -	REVISED -
Default	PLOT DATE = 10/29/2013	DATE -	REVISED -

STATE OF ILLINOIS
DEPARTMENT OF TRANSPORTATION

PLAN AND PROFILE
FAP 310 (IL 255) NB 060-0272 NORTH END

SCALE: | SHEET 1 OF 6 SHEETS | STA. TO STA.

FAP RTE	SECTION	COUNTY	TOTAL SHEETS	SHEET NO.
310	DIST 8 RESURF 2014-2	MADISON	15	9
		CONTRACT NO. 76G43		
		ILLINOIS FED. AID PROJECT		