FINAL SURVEY	NO.	NOTE BOOK	BY	DATE

SURVEYED
PLOTTED
TEMPLATE
AREAS
AREAS CHECKED

ORIGINAL SURVEY	NO.	NOTE BOOK	BY	DATE

SURVEYED
PLOTTED
TEMPLATE
AREAS
AREAS CHECKED

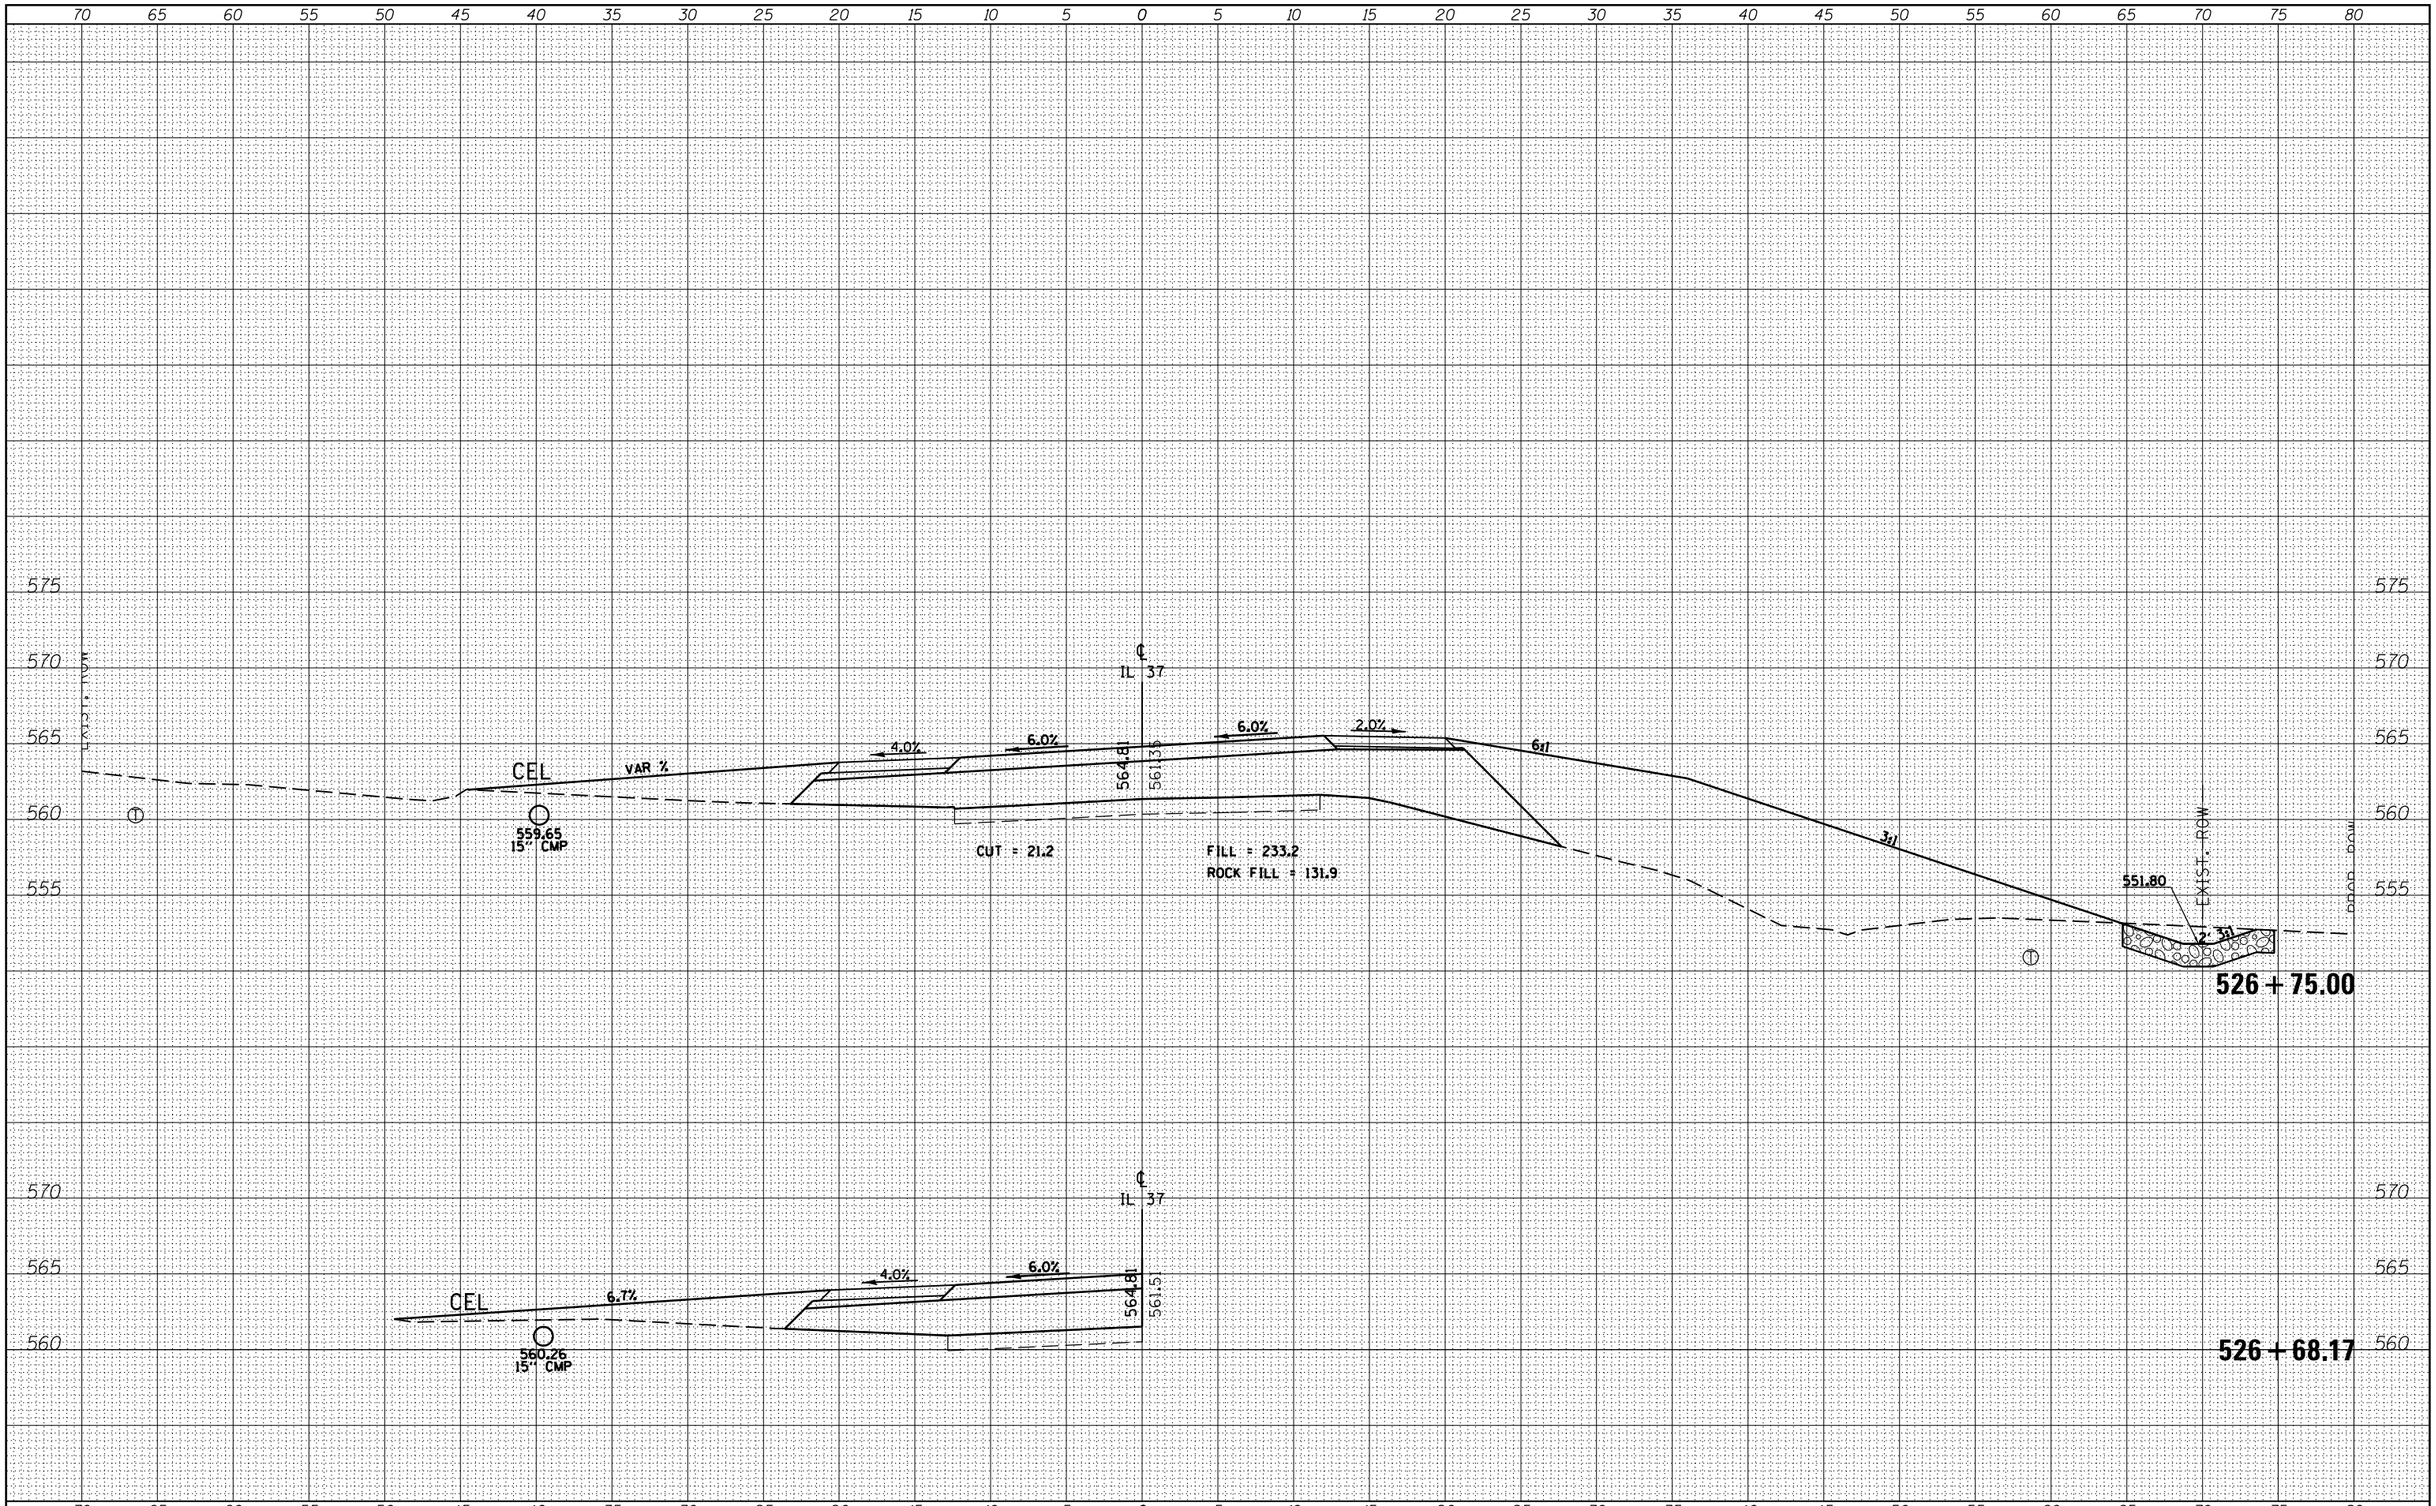

FILE NAME = c:\pw_work\pwidot\kranzjc\d0308025\78320-sht-sections.dgn	USER NAME = $USER$	DESIGNED -	REVISED -
		DRAWN -	REVISED -
	PLOT SCALE = 10.0000 ' / in.	CHECKED -	REVISED -
$MODELNAME$	PLOT DATE = 10/18/2013	DATE -	REVISED -

STATE OF ILLINOIS
DEPARTMENT OF TRANSPORTATION

CROSS SECTIONS – IL 37

SCALE: | SHEET OF SHEETS | STA. 526+68.17 | TO STA. 526+75.00

F.A.P. RTE.	SECTION	COUNTY	TOTAL SHEETS	SHEET NO.
726	D9 SAFETY 2013-1	WILLIAMSON	112	87
		CONTRACT NO. 78320		
	ILLINOIS FED. AID PROJECT			