FINAL SURVEY	NOTE BOOK	NO.
SURVEYED	BY	
PLOTTED		
TEMPLATE		
AREAS		
AREAS CHECKED		DATE

EARTH EXCAVATION NEEDED FOR REMOVAL OF EXISTING STRUCTURE

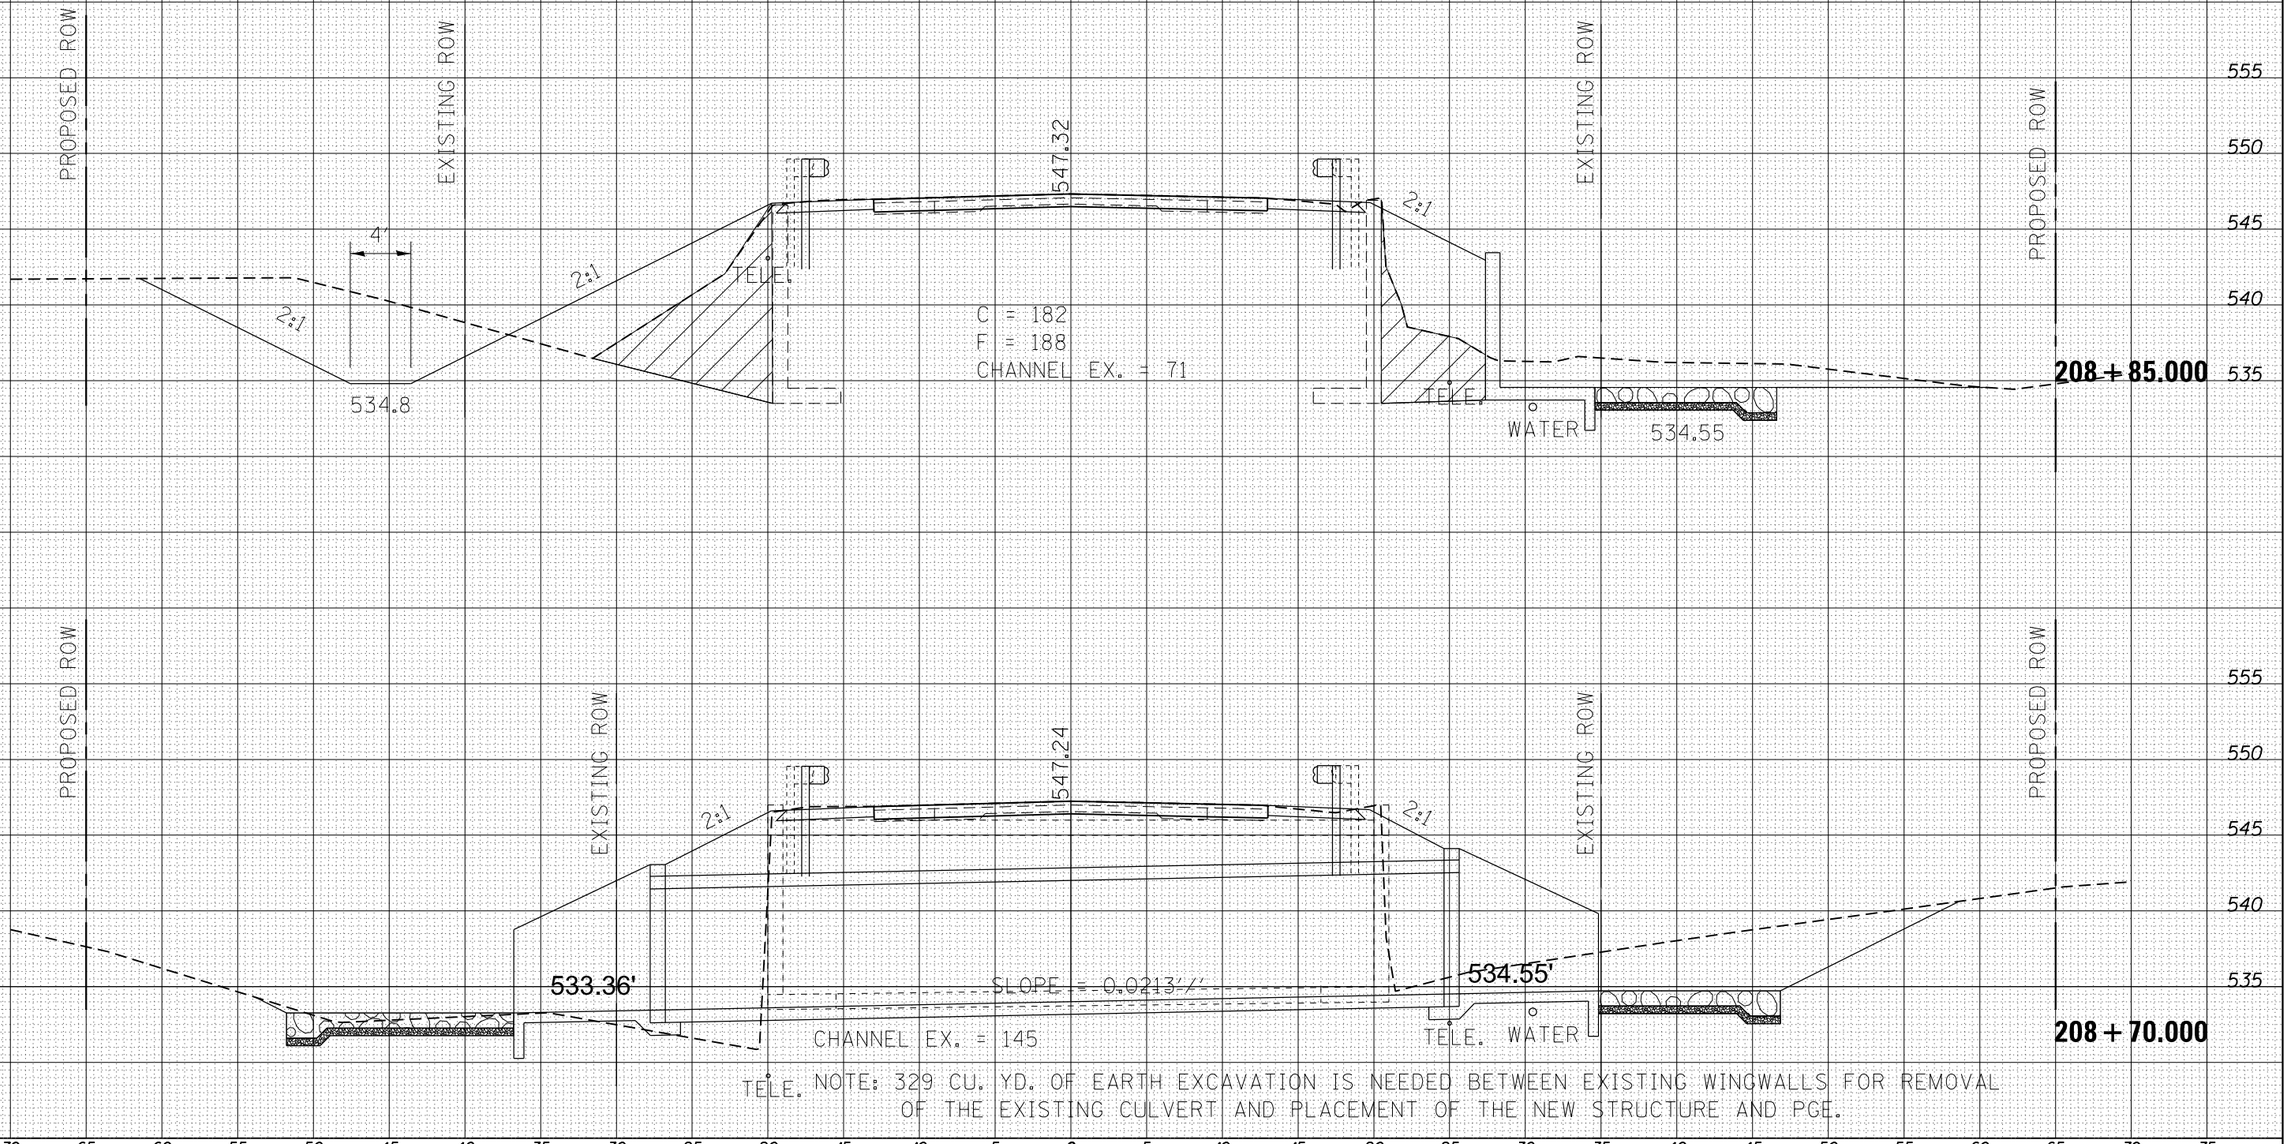

NOTE: 329 CU. YD. OF EARTH EXCAVATION IS NEEDED BETWEEN EXISTING WINGWALLS FOR REMOVAL OF THE EXISTING CULVERT AND PLACEMENT OF THE NEW STRUCTURE AND PGE.

ORIGINAL SURVEY	NOTE BOOK	NO.
SURVEYED	BY	
PLOTTED		
TEMPLATE		
AREAS		
AREAS CHECKED		DATE

FILE NAME = c:\pw_work\pwidot\deterdinggj\d0334983\78354-039-sht-xs.dgn	USER NAME = deterdinggj	DESIGNED -	REVISED -
		DRAWN -	REVISED -
	PLOT SCALE = 10.0000 '/ in.	CHECKED -	REVISED -
Default	PLOT DATE = 10/16/2013	DATE -	REVISED -

STATE OF ILLINOIS
DEPARTMENT OF TRANSPORTATION

CROSS-SECTIONS

SCALE: | SHEET OF SHEETS | STA. 208+70.000 TO STA. 208+85.000

F.A.S RTE.	SECTION	COUNTY	TOTAL SHEETS	SHEET NO.
1911	10B-1	JACKSON	19	17
		CONTRACT NO. 78385		
	ILLINOIS FED. AID PROJECT			