PLAN

BY	DATE
SURVEYED	
PLOTTED	
DRAWN	
ALIGNMENT CHECKED	
RT. OF WAY CHECKED	
CADD FILE NAME	
NOTE BOOK	
NO.	

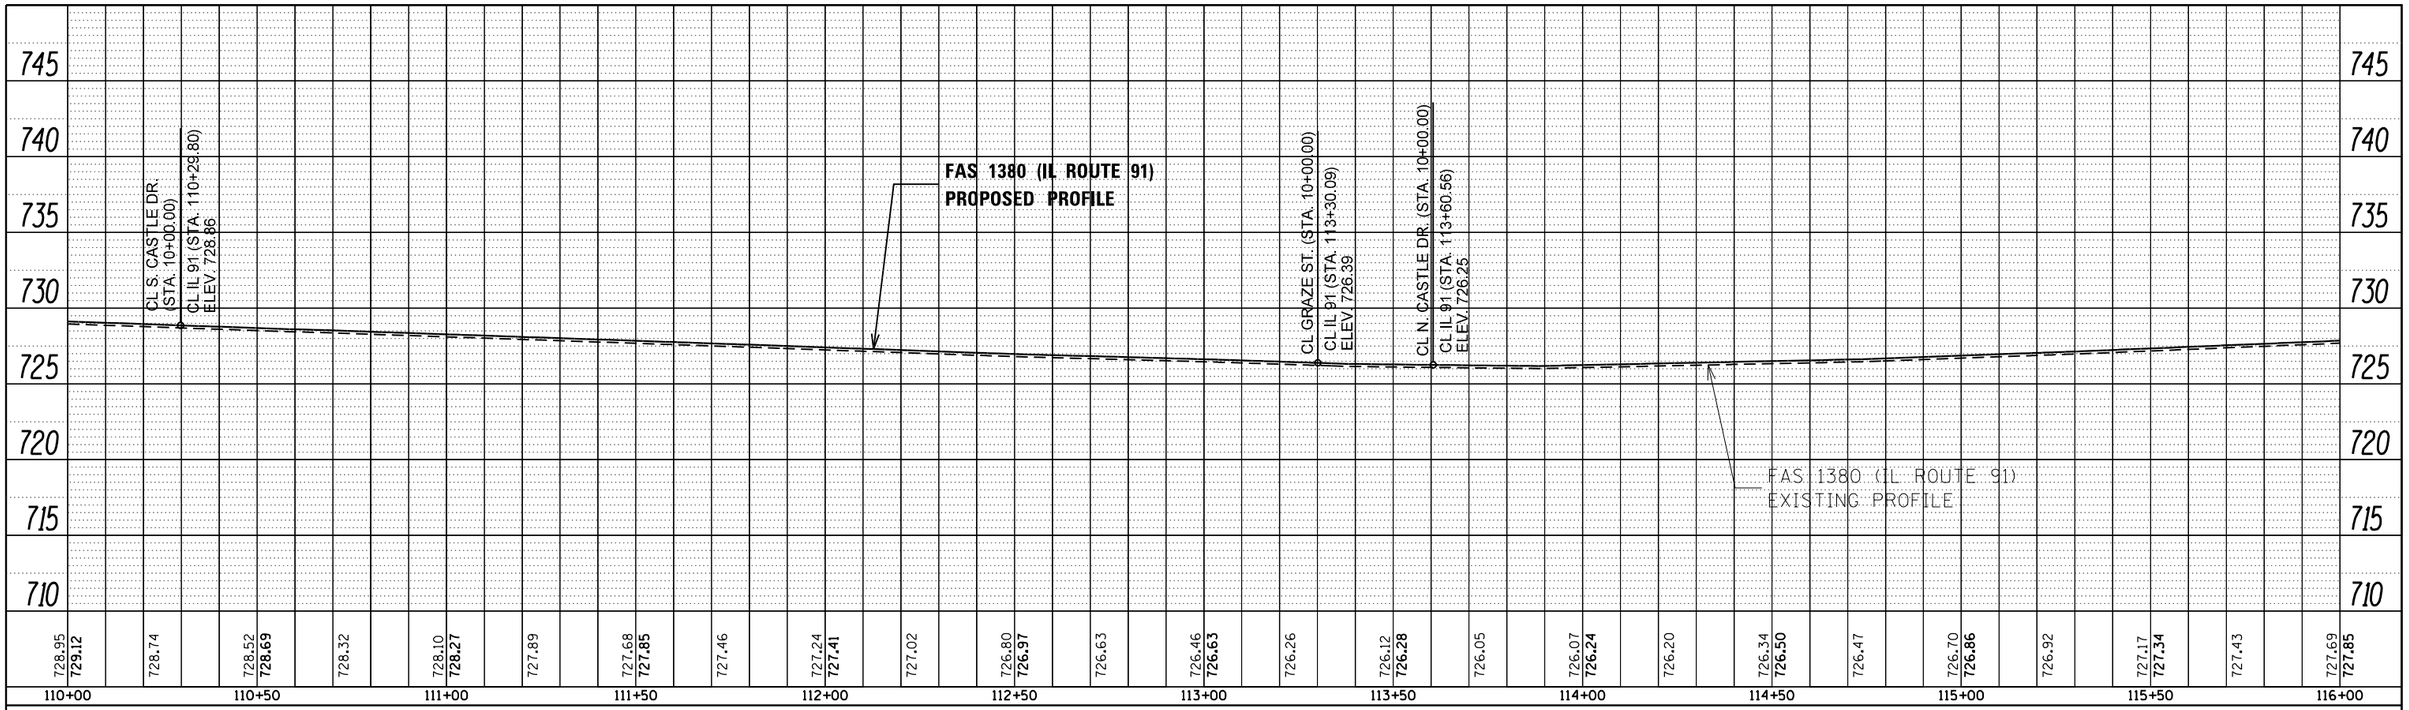

PROFILE

BY	DATE
SURVEYED	
PLOTTED	
DRAWN	
ALIGNMENT CHECKED	
CROSS SECTIONS CHECKED	
B.M. NOTED	
STRUCTURE NOTATIONS CHKD	
NOTE BOOK	
NO.	

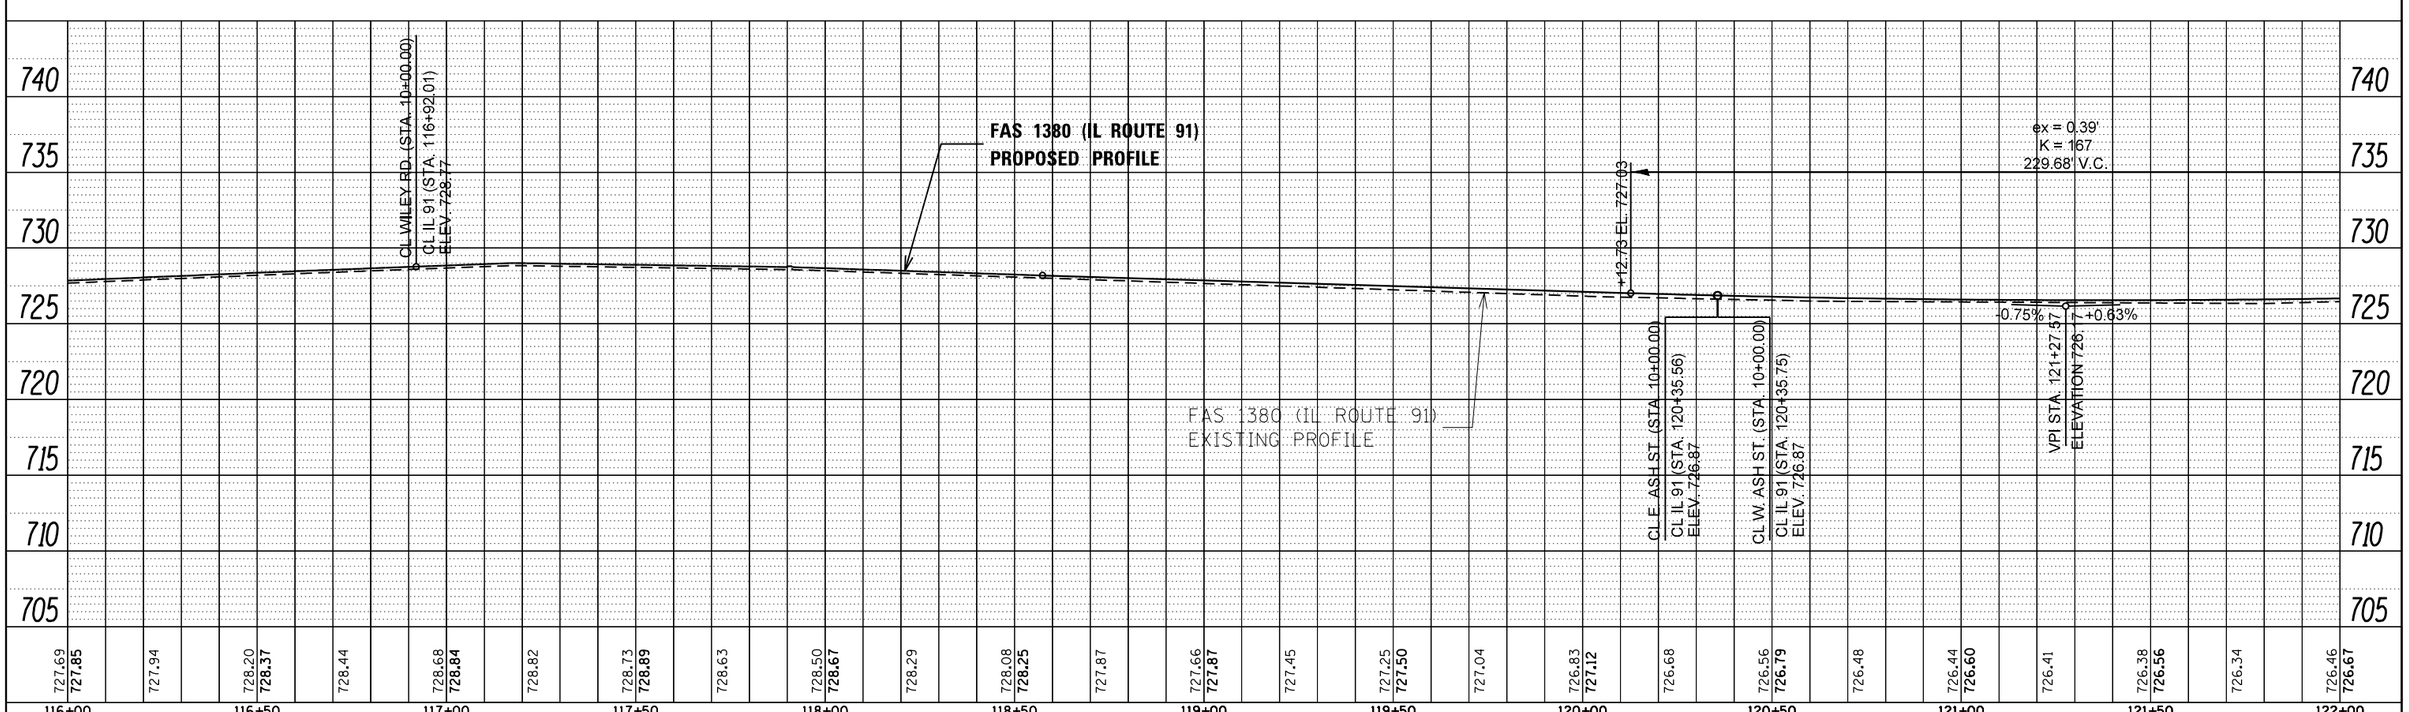

FILE NAME =	USER NAME = crespole	DESIGNED -	REVISED -
c:\pw_work\pwidot\crespole\d0330150\D4_88792-SHT-IL 91 PROFILE1.dgn		DRAWN -	REVISED -
	PLOT SCALE = 40.0000 ' / in.	CHECKED -	REVISED -
Default	PLOT DATE = 8/15/2013	DATE -	REVISED -

STATE OF ILLINOIS
DEPARTMENT OF TRANSPORTATION

FAS 1380 IL ROUTE 91
PROFILE PLANS

SCALE: | SHEET OF SHEETS | STA. | TO STA.

F.A.S. RTE.	SECTION	COUNTY	TOTAL SHEETS	SHEET NO.
1380	7W-1,RS-3	Peoria	617	92
		CONTRACT NO. 88792		
		ILLINOIS FED. AID PROJECT		