PLAN | SURVEYED | PLOTTED | ALIGNMENT CHECKED | RT. OF WAY CHECKED | CADD FILE NAME | NOTE BOOK | NO.____ | BY | DATE

PROFILE | SURVEYED | PLOTTED | GRADES CHECKED | S.M. NOTED | STRUCTURE NOTATIONS CHKD | NOTE BOOK | NO.____ | BY | DATE

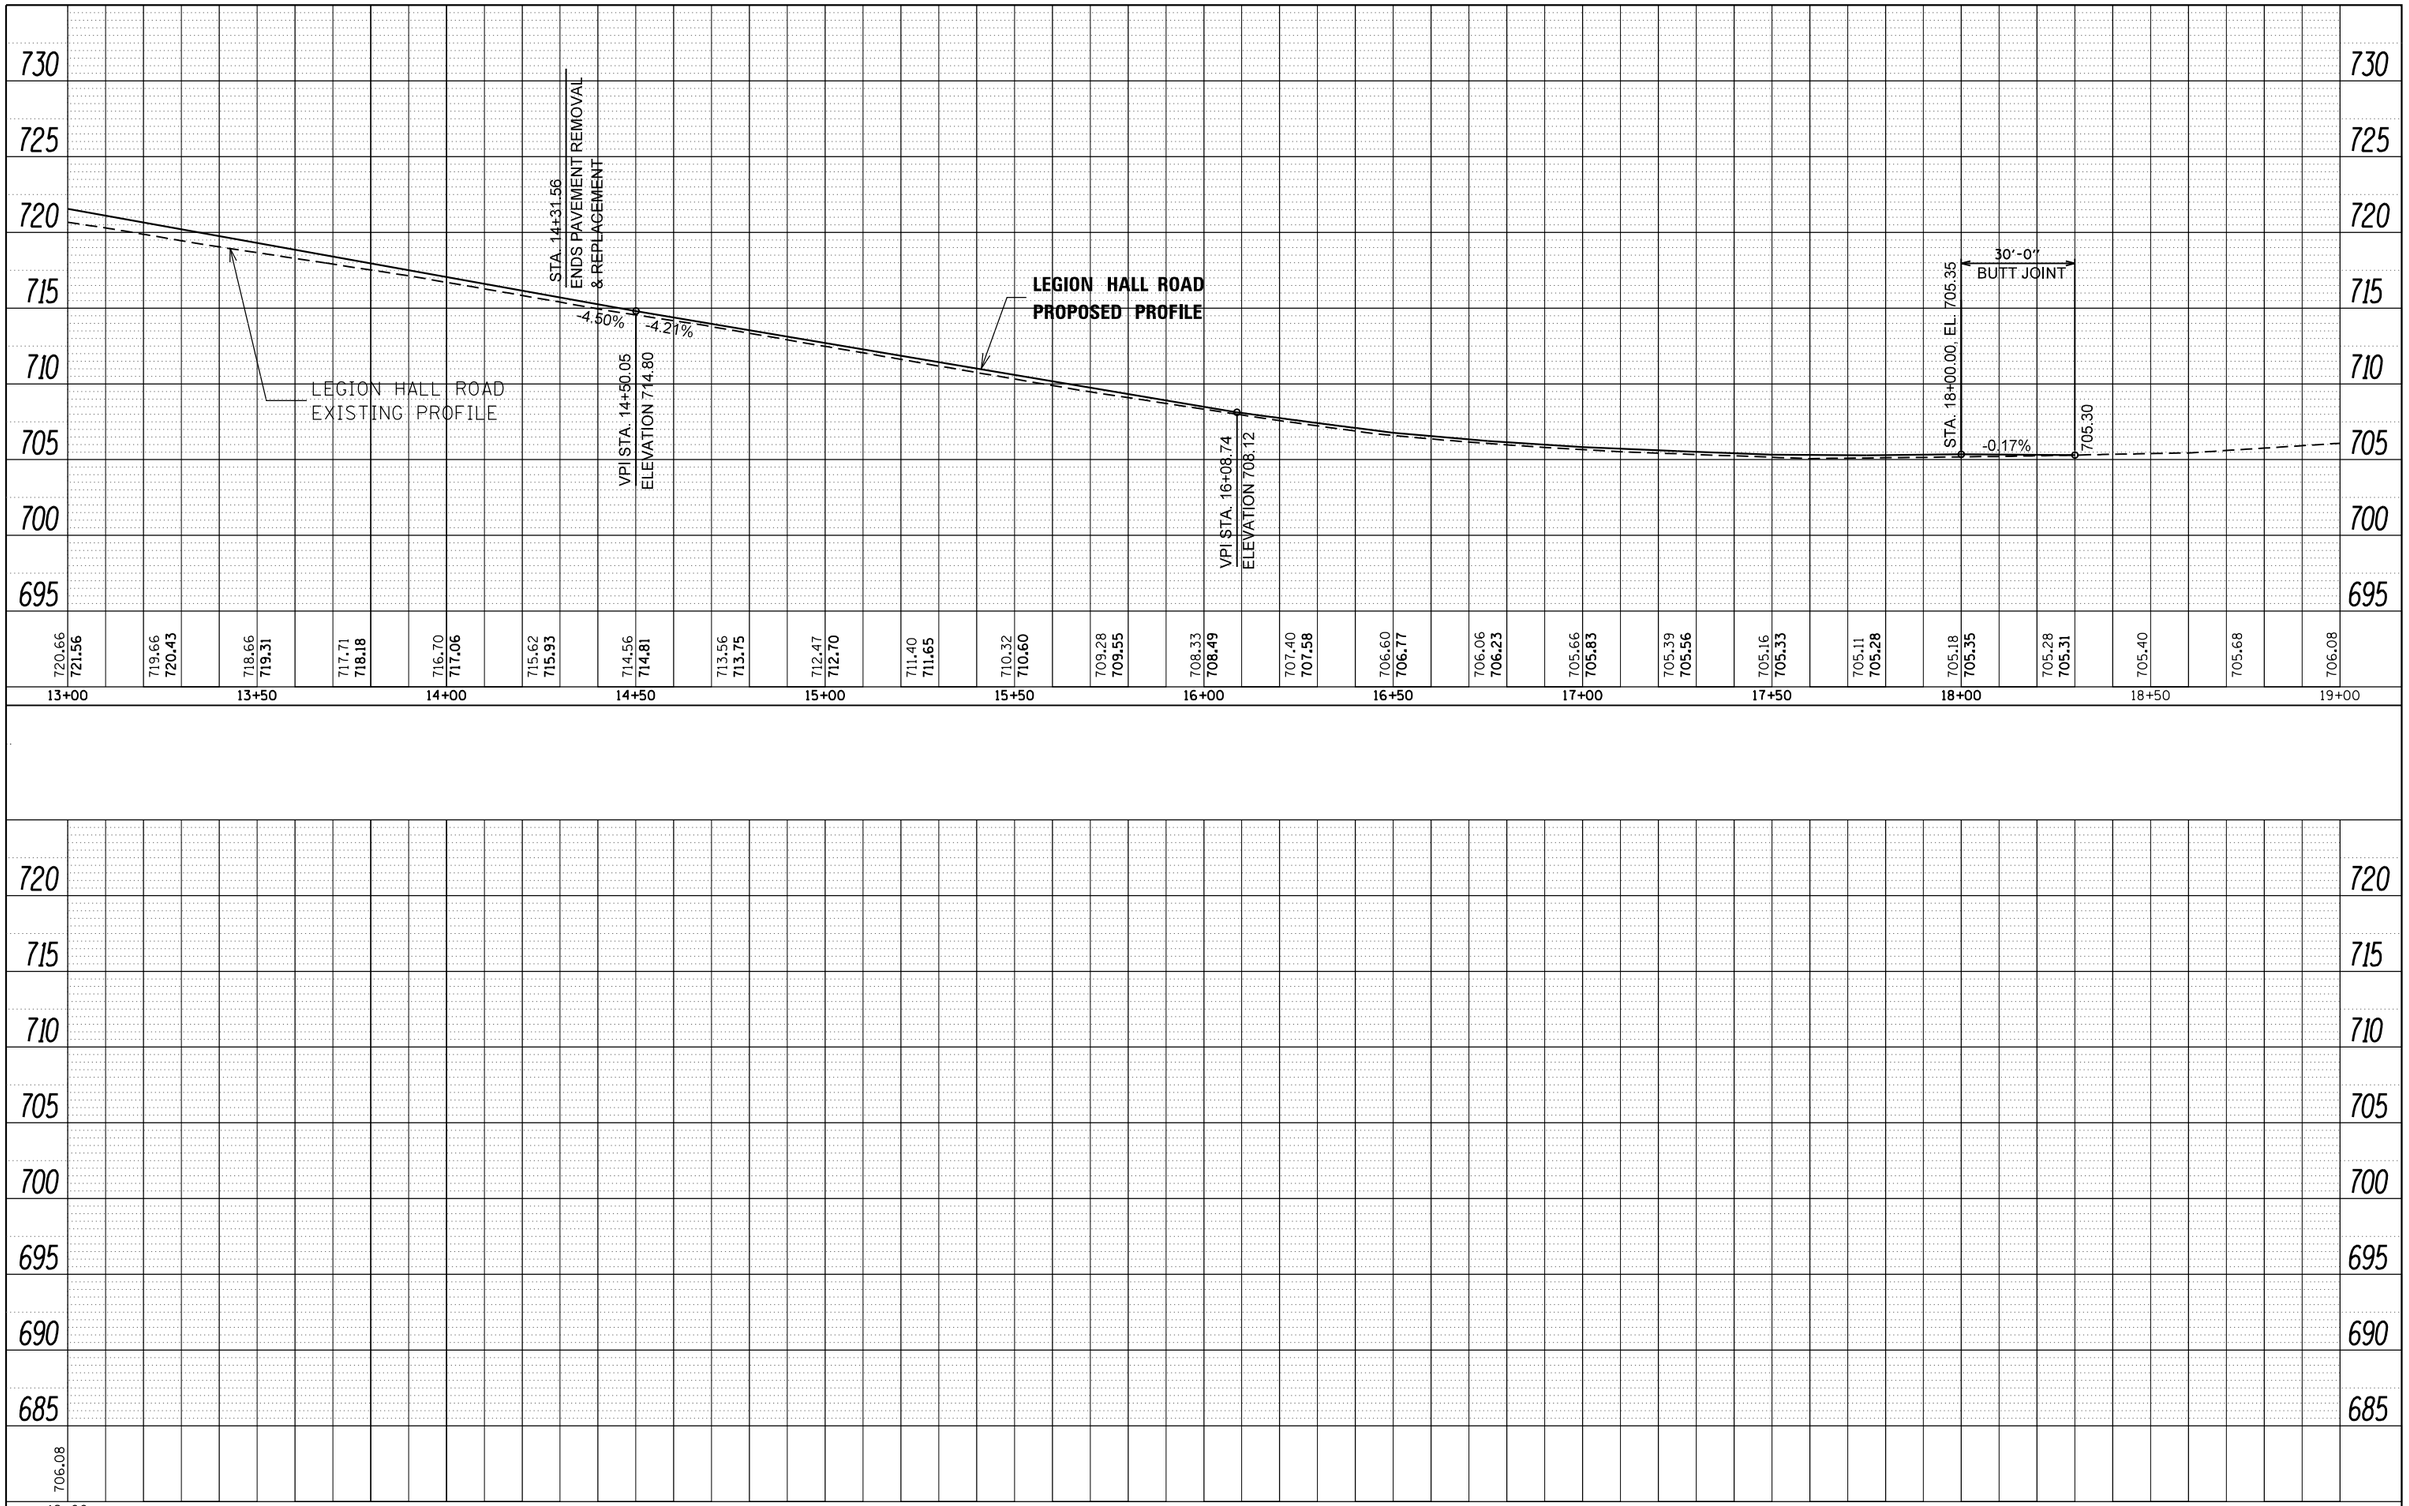

FILE NAME = c:\pw_work\pwidot\crespole\d0330150\D4_88792-SHT-LHR PROFILE1.dgn	USER NAME = crespole	DESIGNED -	REVISED -
		DRAWN -	REVISED -
	PLOT SCALE = 40.0000 ' / in.	CHECKED -	REVISED -
Default	PLOT DATE = 8/15/2013	DATE -	REVISED -

STATE OF ILLINOIS
DEPARTMENT OF TRANSPORTATION

LEGION HALL ROAD
PROFILE PLANS

SCALE: | SHEET OF SHEETS | STA. TO STA.

F.A.S. RTE.	SECTION	COUNTY	TOTAL SHEETS	SHEET NO.
1380	7W-1,RS-3	Peoria	617	102
		CONTRACT NO. 88792		
	ILLINOIS FED. AID PROJECT			