LEGEND:

- Work Area
- Proposed Widening
- Temporary Pavement
- Drum with steady burning light, 25' c.c.
- Arrow Board
- Sign
- Open Traffic Lane
- Type III Barricade
- Class "C" Patch

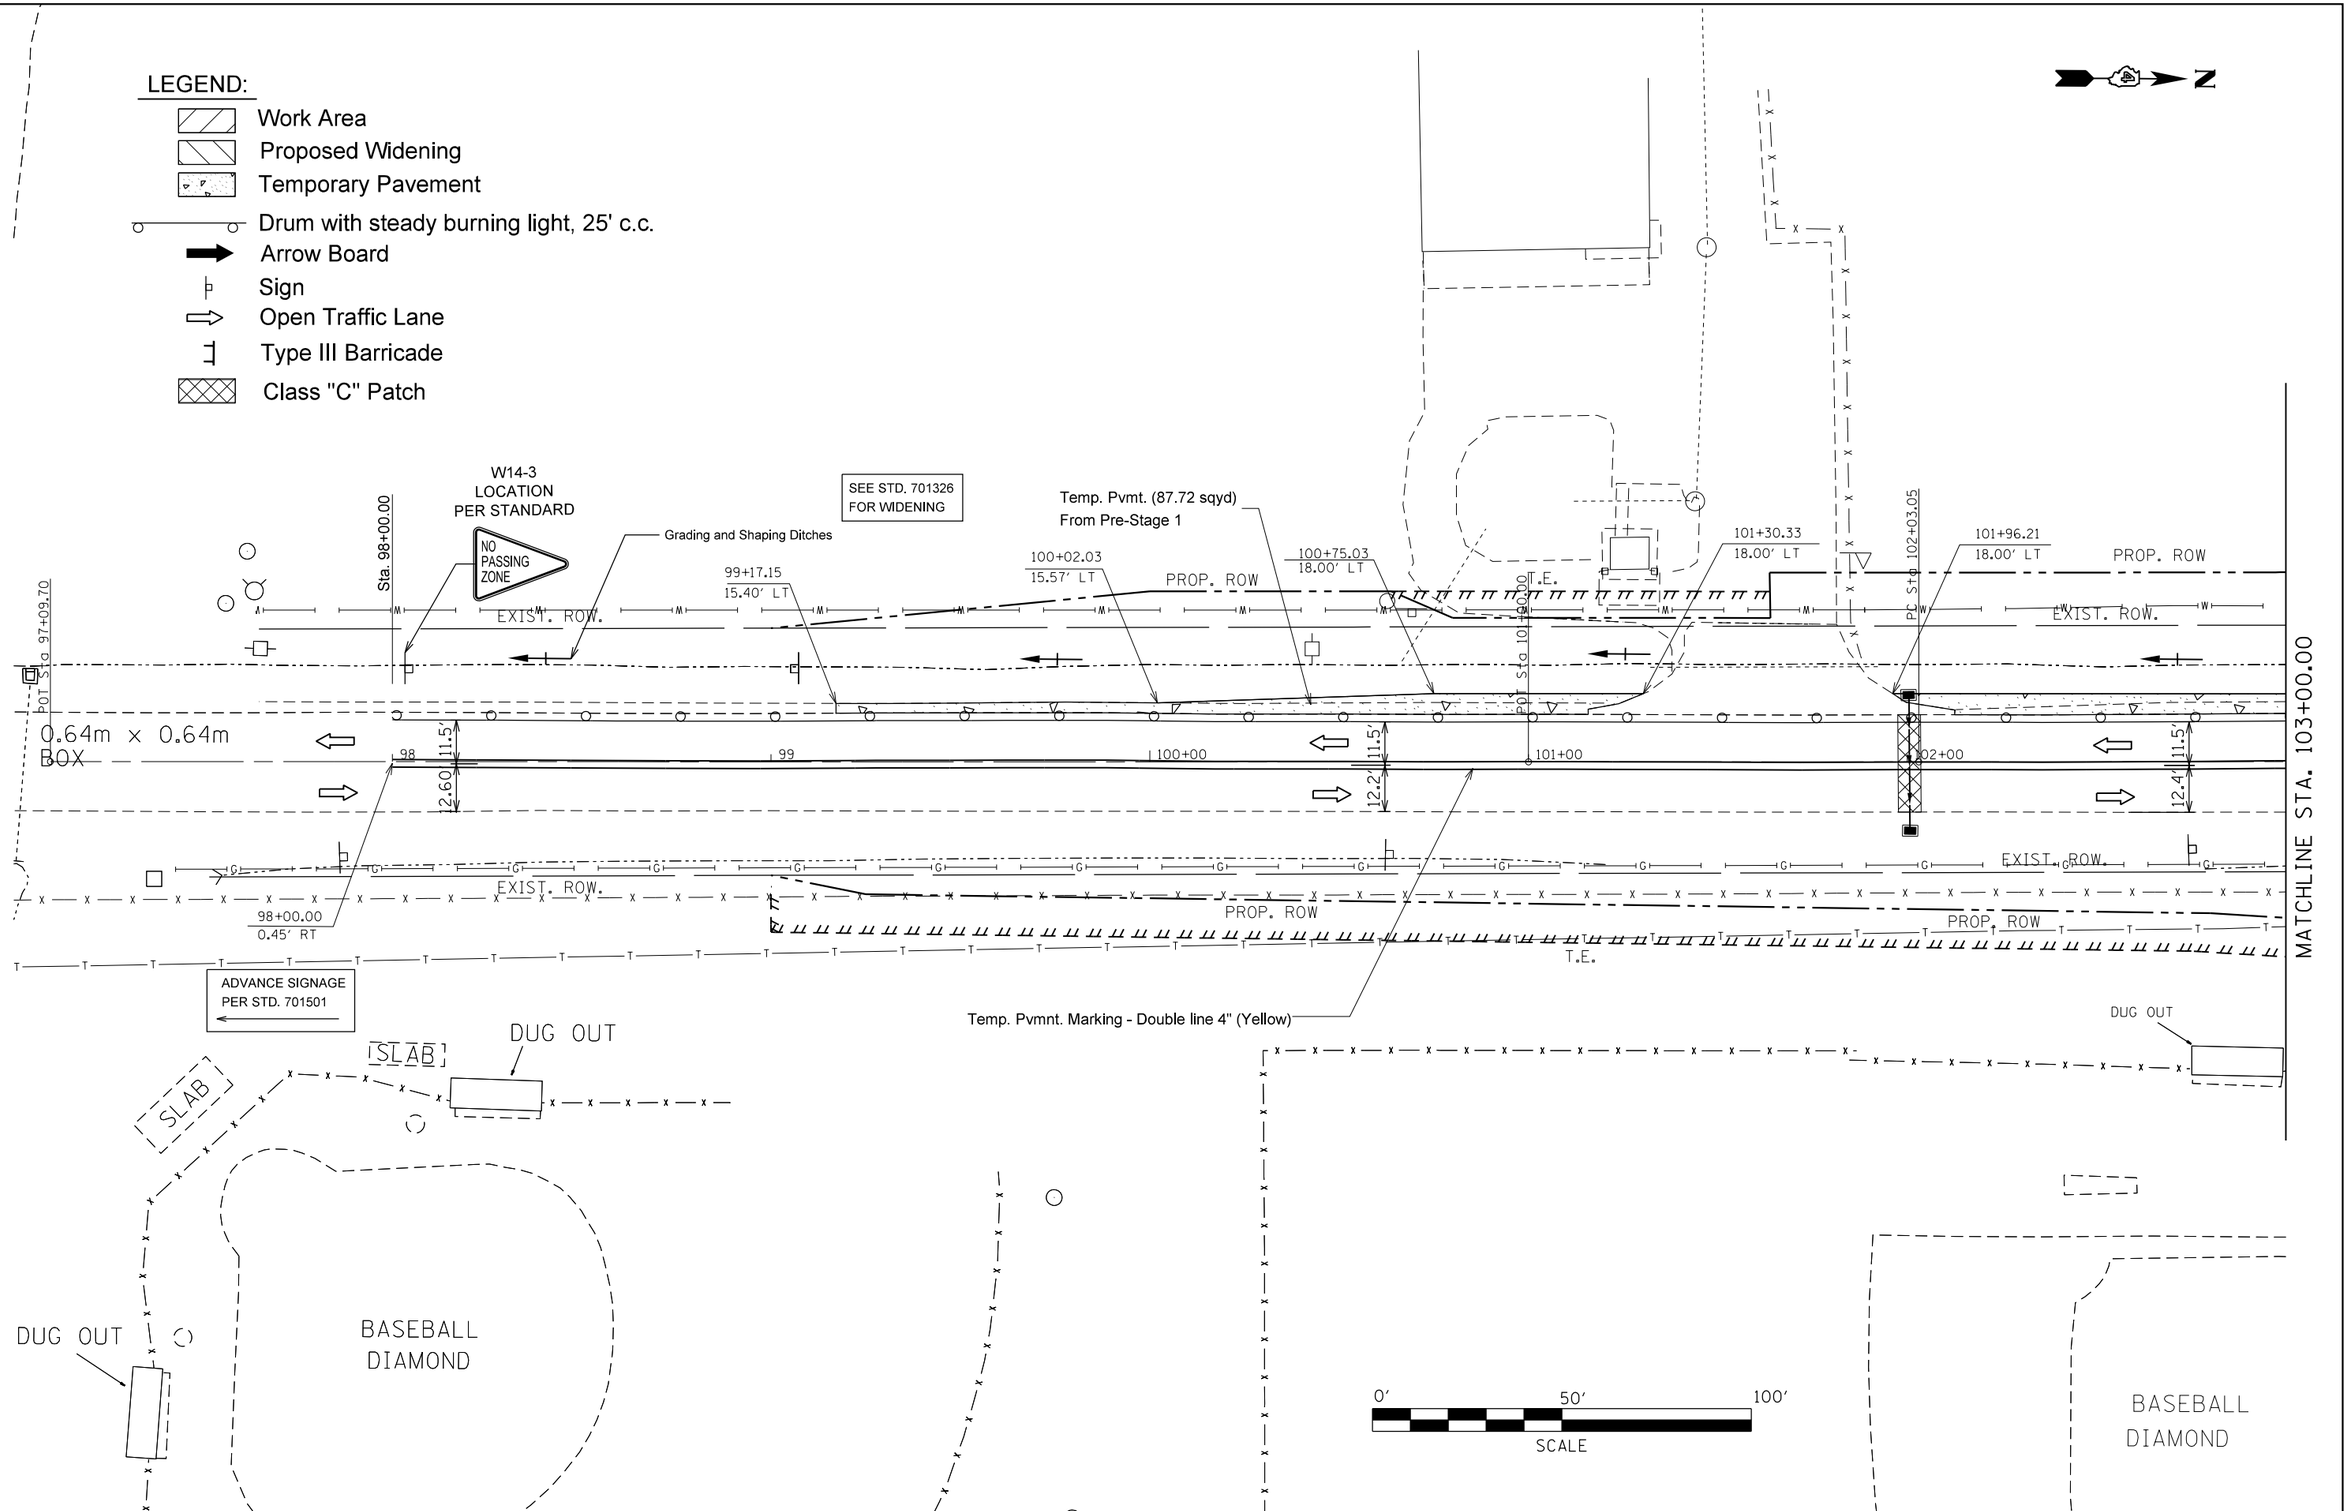

FILE NAME = c:\pw_work\pwidot\crespole\d0348685\D488792-SHT-STAGE1.DGN	USER NAME = crespole	DESIGNED -	REVISED -	STATE OF ILLINOIS DEPARTMENT OF TRANSPORTATION	TRAFIC CONTROL PLANS STAGE 1	F.A.S. RTE.	SECTION	COUNTY	TOTAL SHEETS	SHEET NO.
		DRAWN -	REVISED -			1380	7W-1,RS-3	Peoria	617	135
	PLOT SCALE = 40.0000 ' / in.	CHECKED -	REVISED -					CONTRACT NO. 88792		
Default	PLOT DATE = 8/15/2013	DATE -	REVISED -		SCALE: SHEET OF SHEETS STA. TO STA.		ILLINOIS FED. AID PROJECT			