MATCHLINE STA. 127+50.00

MATCHLINE STA. 133+50.00

Structure # 118
Sta. 8+80.19
PRCF End Sec 15"
Fl. Elev. 726.27

SS CL A TY 1 15" @ 4.5%, 72.00ft

SS 1 WAT MN 15" @ 0.3%, 59.50ft

SS 1 WAT MN 12" @ 0.5%, 24.00 ft

SS 2 WAT MN 15" @ 0.5%, 37.00ft

SS 1 WAT MN 15" @ 0.5%, 75.00ft

SS 2 WAT MN 18" @ 0.5% 42.50ft

ADJ.

NEW 5'Dia. San. M.H.

REM

SS 1 WAT MN 12" @ 0.4%, 45.50ft

SS 1 WAT MN 15" @ 0.5%, 46.00 ft

SS 1 WAT MN 15" @ 1.0%, 5.50 ft

REM.

NEW 4' Dia. San. M.H.

SS 1 WAT MN 15" @ 0.5%, 43.00 ft

SS 1 WAT MN 30" @ 0.7%, 144.50ft

SS 1 WAT MN 30" @ 1.0%, 76.50 ft

SS 1 WAT MN 30" @ 0.5%, 74.00 ft

SS 2 WAT MN 24" @ 0.4%, 95.00ft

SS 2 WAT MN 24" @ 0.4%, 68.00ft

SS 1 WAT MN 12" @ 1.0% 29.50ft

SS 1 WAT MN 12" @ 1.0% 37.00ft

SS 1 WAT MN 12" @ 1.0%, 27.50 ft

SS 1 WAT MN 12" @ 1.0%, 9.50 ft

SS 1 WAT MN 12" @ 1.0%, 15.00 ft

SIGN

W. PINE ST.

E. PINE ST.

WALNUT ST.

12" CLAY

12" CMP

15" CMP

18" CMP

19" CMP

Structure # 133A
Sta. 133+10.89
Inlet TY A SPL F & G
RIM Elev. = 723.07
W. Elev. = 720.57

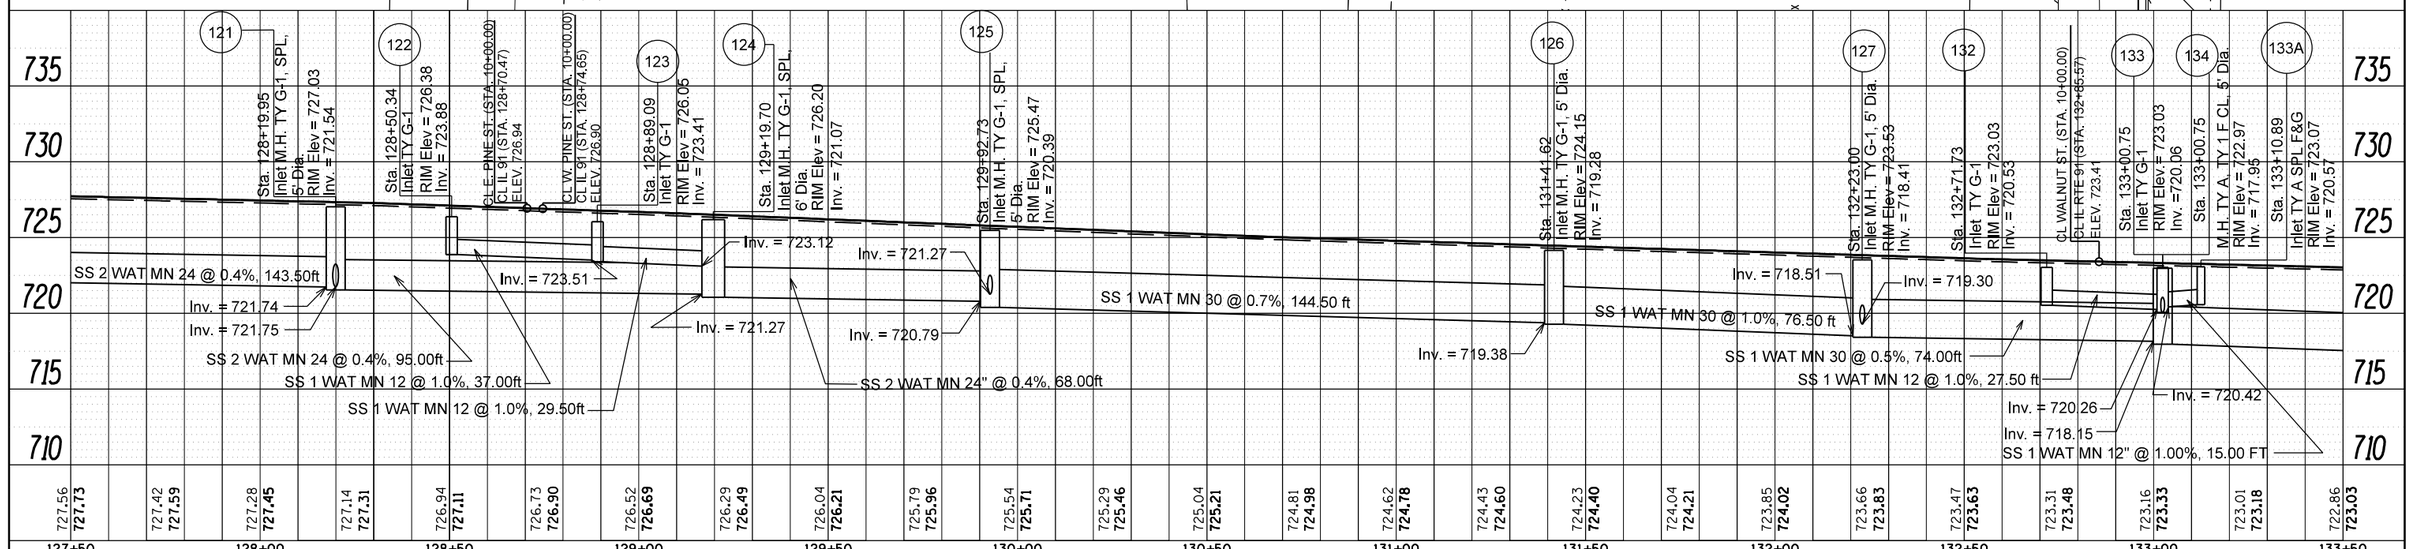

PLAN

SURVEYED	DATE
PLOTTED	
ALIGNMENT CHECKED	
RT. OF WAY CHECKED	
CADD FILE NAME	
NOTE BOOK	
NO.	

BY

PROFILE

SURVEYED	DATE
PLOTTED	
GRADES CHECKED	
BM. NOTED	
STRUCTURE NOTATNS CHKD	
NOTE BOOK	
NO.	

BY

FILE NAME =	USER NAME = crespole	DESIGNED -	REVISED -
c:\pw_work\pwidot\crespole\d0330150\D4_88792-SHT-DRAIN-RT-Revl.dgn		DRAWN -	REVISED -
	PLOT SCALE = 40.0000 ' / in.	CHECKED -	REVISED -
Default	PLOT DATE = 8/16/2013	DATE -	REVISED -

STATE OF ILLINOIS
DEPARTMENT OF TRANSPORTATION

ILLINOIS ROUTE 91
DRAINAGE PLANS RT SIDE

SCALE: | SHEET OF SHEETS | STA. | TO STA.

F.A.S. RTE.	SECTION	COUNTY	TOTAL SHEETS	SHEET NO.
1380	7W-1,RS-3	Peoria	617	241
		CONTRACT NO. 88792		
	ILLINOIS FED. AID PROJECT			