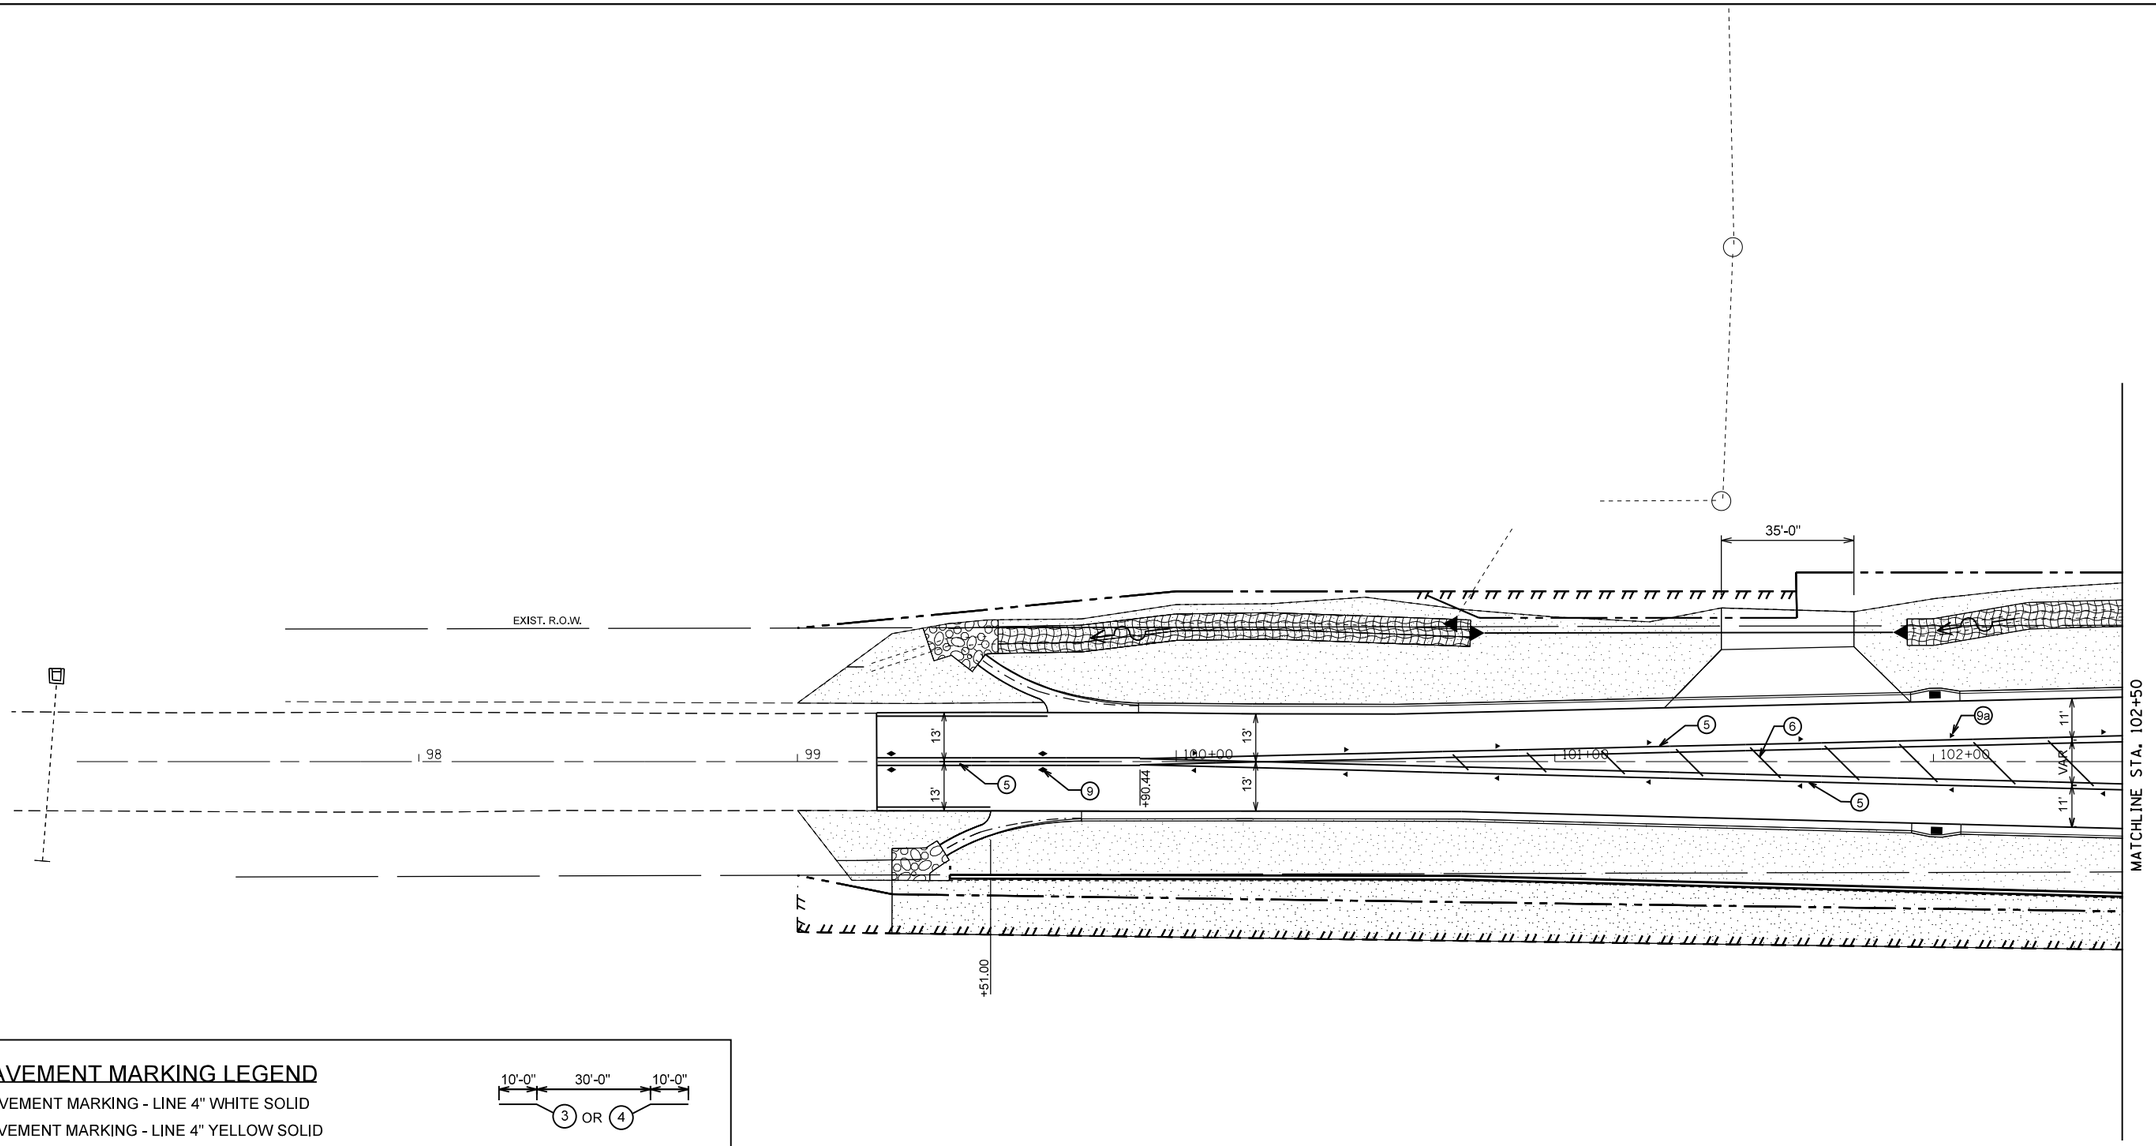

PAVEMENT MARKING LEGEND

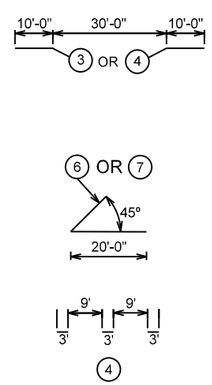

1. EPOXY PAVEMENT MARKING - LINE 4" WHITE SOLID
2. EPOXY PAVEMENT MARKING - LINE 4" YELLOW SOLID
3. EPOXY PAVEMENT MARKING - LINE 4" YELLOW SKIP DASH
4. EPOXY PAVEMENT MARKING - LINE 6" WHITE SKIP DASH
5. EPOXY PAVEMENT MARKING - LINE 4" YELLOW SOLID (DOUBLE LINE)
6. EPOXY PAVEMENT MARKING - LINE 12" YELLOW DIAGONAL 20' C-C
7. EPOXY PAVEMENT MARKING - LINE 12" WHITE DIAGONAL 20' C-C
8. EPOXY PAVEMENT MARKING - LETTERS AND SYMBOLS
9. R.R.P.M. TWO-WAY AMBER MARKER 40' C.C
9a. R.R.P.M. ONE-WAY AMBER MARKER 40' C.C
9b. R.R.P.M. ONE-WAY CRYSTAL MARKER 40' C.C
10. EPOXY PAVEMENT MARKING - LINE 24" WHITE SOLID (STOP BAR)
11. EPOXY PAVEMENT MARKING LINE 8" WHITE SOLID

1. PAVEMENT MARKINGS SHALL BE IN ACCORDANCE WITH DISTRICT CADD DETAILS - STANDARD 780001

LANDSCAPING LEGEND

- SEEDING CLASS 2A
- SODDING, SALT TOLERANT
- EROSION CONTROL BLANKET
- STONE RIPRAP

FILE NAME = c:\pw_work\pwidot\crespole\d0330150\D4_88792-sht-PVTMKING.dgn	USER NAME = crespole	DESIGNED -	REVISED -
		DRAWN -	REVISED -
	PLOT SCALE = 40.0000 ' / in.	CHECKED -	REVISED -
	PLOT DATE = 8/14/2013	DATE -	REVISED -

STATE OF ILLINOIS
DEPARTMENT OF TRANSPORTATION

IL RTE 91-PAVEMENT MARKING & LANDSCAPING PLANS

SCALE: | SHEET NO. OF SHEETS | STA. TO STA.

F.A.S. RTE.	SECTION	COUNTY	TOTAL SHEETS	SHEET NO.
1380	7W-1,RS-3	Peoria	617	278

CONTRACT NO. 88792

ILLINOIS FED. AID PROJECT