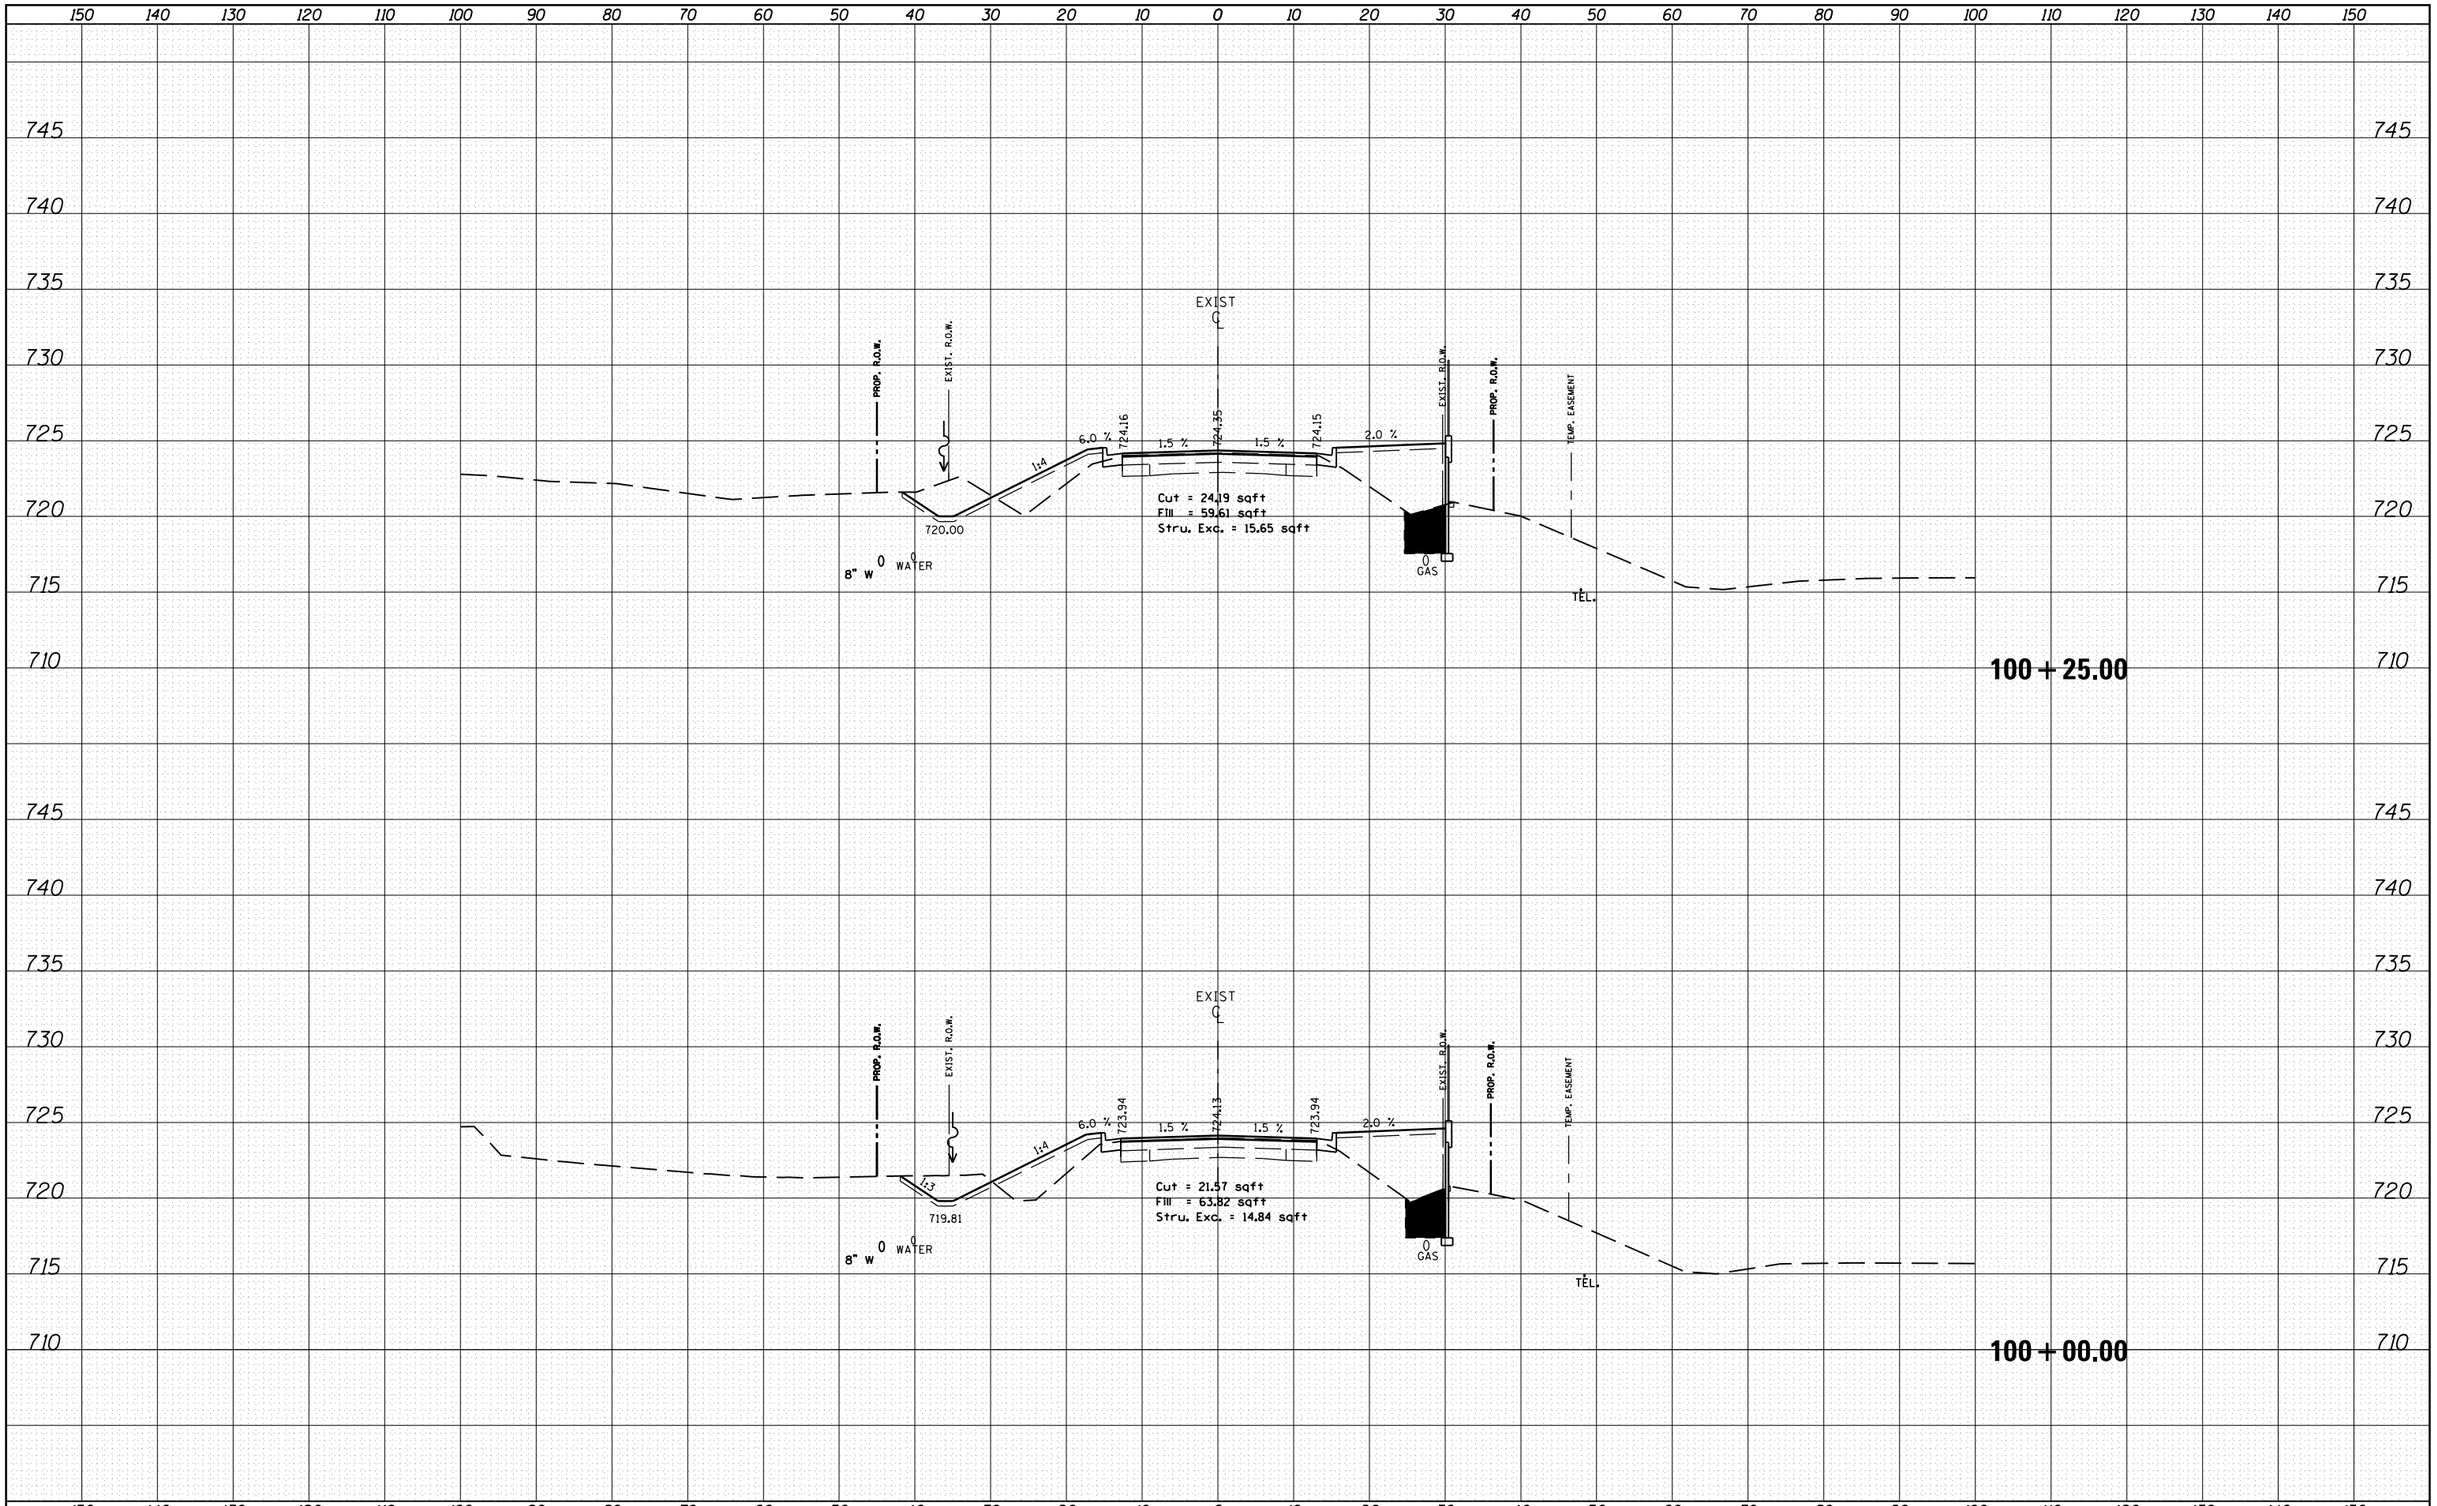


| FINAL SURVEY | NOTE BOOK | NO. |
|---|---|---|
| SURVEYED | BY | DATE |
| PLOTTED | | |
| TEMPLATE | | |
| AREAS | | |
| AREAS CHECKED | | |

| ORIGINAL SURVEY | NOTE BOOK | NO. |
|---|---|---|
| SURVEYED | BY | DATE |
| PLOTTED | | |
| TEMPLATE | | |
| AREAS | | |
| AREAS CHECKED | | |

| | | | |
|---|---|---|---|
| FILE NAME = c:\pw_work\pwidot\crespole\d0330150\D488792-xsheet2.dgn | USER NAME = crespole | DESIGNED - | REVISED - |
| | | DRAWN - | REVISED - |
| | PLOT SCALE = 20.0000 ' / in. | CHECKED - | REVISED - |
| Default | PLOT DATE = 8/15/2013 | DATE - | REVISED - |

**STATE OF ILLINOIS**
**DEPARTMENT OF TRANSPORTATION**

**IL RTE 91 MAINLINE**
**CROSS SECTIONS**

SCALE: | SHEET OF SHEETS | STA. 100+00.00 TO STA.100+25.00

| F.A.S. RTE. | SECTION | COUNTY | TOTAL SHEETS | SHEET NO. |
|---|---|---|---|---|
| 1380 | 7W-1,RS-3 | Peoria | 617 | 403 |
| | | CONTRACT NO. 88792 | | |
| | ILLINOIS | FED. AID PROJECT | | |