CONTRACT NO. = IL 030

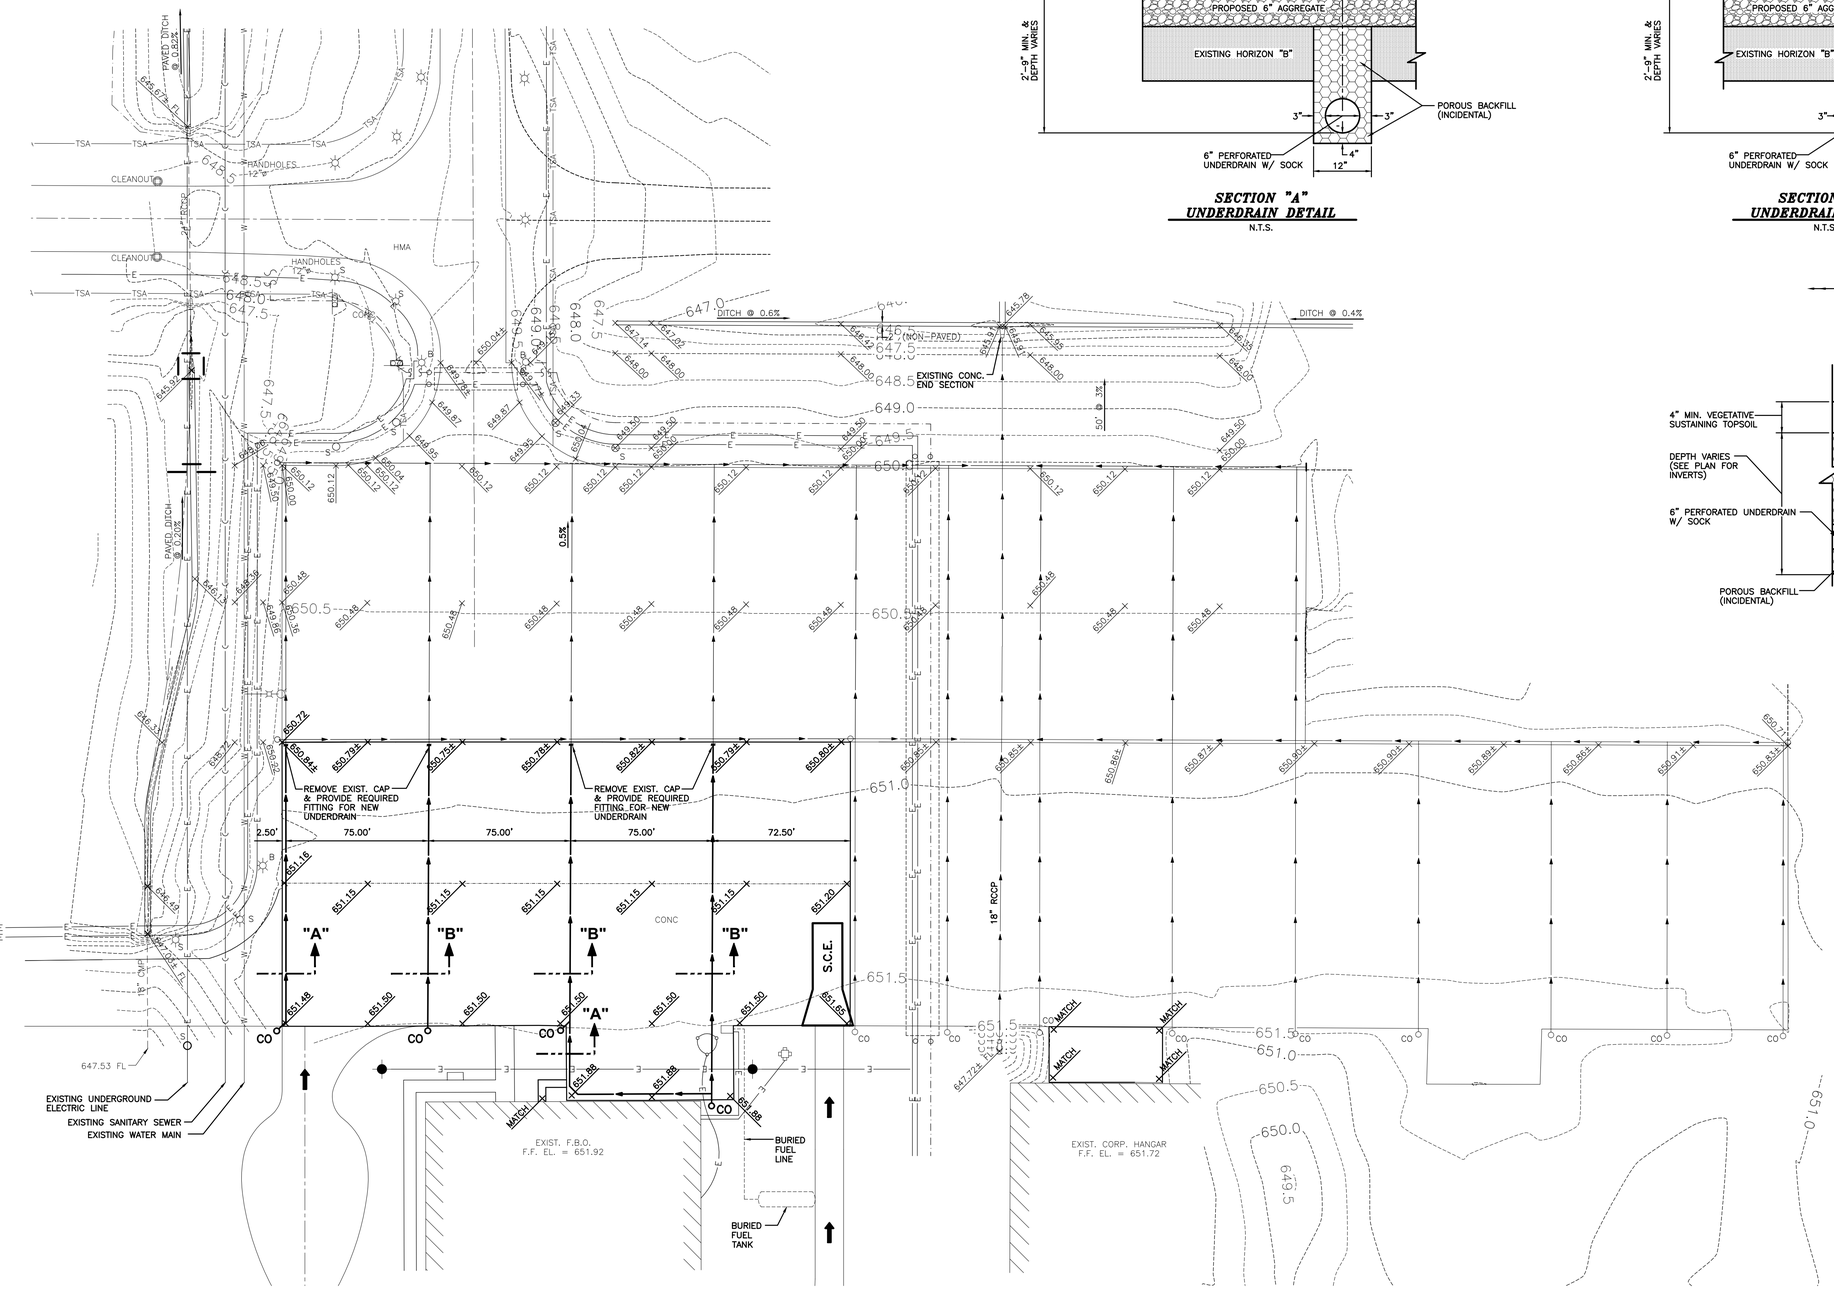

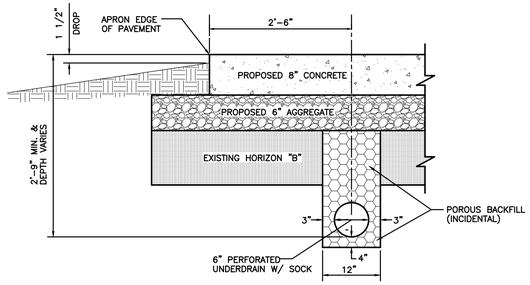

SECTION "A" UNDERDRAIN DETAIL
N.T.S.

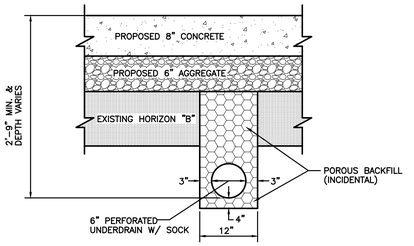

SECTION "B" UNDERDRAIN DETAIL
N.T.S.

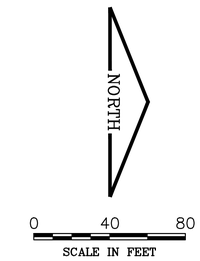

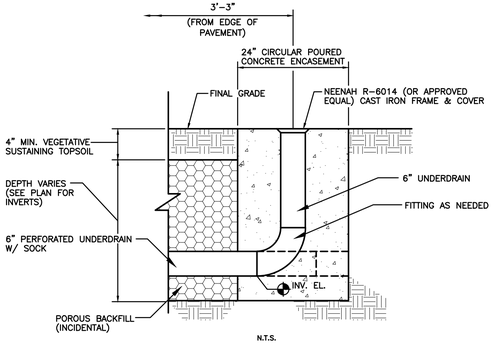

N.T.S.

UNDERDRAIN CLEANOUT

NOTES:

1. ALL UNDERDRAIN FITTINGS AS REQUIRED PER THE ENGINEER ARE INCIDENTAL TO THE CONTRACT.
2. CONTRACTOR SHALL PRESERVE AND PROTECT EXISTING UNDERDRAIN SYSTEM DURING CONSTRUCTION.

LEGEND

CO	EXISTING CLEAN OUT
CO	PROPOSED CLEAN OUT
	EXISTING UNDERDRAIN
	PROPOSED UNDERDRAIN

LEGEND

	INLET & PIPE PROTECTION (INCIDENTAL)
	TEMPORARY DITCH CHECK (INCIDENTAL)
S.C.E.	STABILIZED CONSTRUCTION ENTRANCE (INCIDENTAL)

CHAMLIN & ASSOCIATES, INC. ©2011
Drawing Name: G:\Users\1\1102-00-Peru-GA-Apron-Rehab\CAD\Final Plans - 100%\004-GRADE.dwg Last Modified: Nov 22, 2013 - 11:26am Plotted on: Nov 22, 2013 - 2:05pm by timh

DRAWN BY: TIM H	REVISIONS			
CHECKED BY: KWH	LEVEL	BY	DATE	DESCRIPTION
DATE: 11/13				

CHAMLIN & ASSOCIATES

PERU MORRIS ILLINOIS

ILLINOIS VALLEY REGIONAL AIRPORT
ILLINOIS PROJECT NO. VYS-4191
STATE BLOCK GRANT No. 3-17-0060-B22

GRADING, DRAINAGE, AND EROSION CONTROL PLAN

CONSTRUCTION PLANS

CURRENT AS OF: 11/13	
SCALE: AS NOTED	SHEET 4
FILE NO.: 1102.00 Y-	OF 5