

6-01107-0000	6-01107-0100
NHPP FUNDING 80% FEDERAL 20% STATE US 24	NHPP FUNDING 80% FEDERAL 20% STATE US 24/ IL 94
ROADWAY 0005 RURAL	INTERSECTION 0005 RURAL

CODE NO.	ITEM	UNIT	TOTAL QUANTITY	ROADWAY 0005 RURAL	INTERSECTION 0005 RURAL
20100210	TREE REMOVAL (OVER 15 UNITS DIAMETER)	UNIT	44	44	0
20200100	EARTH EXCAVATION	CU YD	3523	53	3470
20400800	FURNISHED EXCAVATION	CU YD	10	10	0
21400100	GRADING AND SHAPING DITCHES	FOOT	11434	11008	426
25000200	SEEDING, CLASS 2	ACRE	5.5	3.5	2
25000400	NITROGEN FERTILIZER NUTRIENT	POUND	463	303	160
25000500	PHOSPHORUS FERTILIZER NUTRIENT	POUND	463	303	160
25000600	POTASSIUM FERTILIZER NUTRIENT	POUND	463	303	160
25000700	AGRICULTURAL GROUND LIMESTONE	TON	10.3	6.7	3.6
25100115	MULCH, METHOD 2	ACRE	5.5	3.5	2
28000305	TEMPORARY DITCH CHECKS	FOOT	1200	704	496
28000400	PERIMETER EROSION BARRIER	FOOT	248	248	0
28000500	INLET AND PIPE PROTECTION	EACH	19	15	4
28100205	STONE RIPRAP, CLASS A3	TON	51	34	17

6-01107-0000	6-01107-0100
NHPP FUNDING 80% FEDERAL 20% STATE US 24	NHPP FUNDING 80% FEDERAL 20% STATE US 24/ IL 94
ROADWAY 0005 RURAL	INTERSECTION 0005 RURAL

CODE NO.	ITEM	UNIT	TOTAL QUANTITY	ROADWAY 0005 RURAL	INTERSECTION 0005 RURAL
31101600	SUBBASE GRANULAR MATERIAL, TYPE B 8"	SQ YD	3128	0	3128
35101400	AGGREGATE BASE COURSE, TYPE B	TON	103	0	103
35501317	HOT-MIX ASPHALT BASE COURSE, 8 1/4"	SQ YD	2413	0	2413
35800100	PREPARATION OF BASE	SQ YD	50	43	7
40200800	AGGREGATE SURFACE COURSE, TYPE B	TON	37	26	11
40201000	AGGREGATE FOR TEMPORARY ACCESS	TON	20	0	20
40600290	BITUMINOUS MATERIALS (TACK COAT)	POUND	17968	12666	5302
40600370	LONGITUDINAL JOINT SEALANT	FOOT	10053	6374	3679
40600405	MATERIAL TRANSFER DEVICE	TON	1978	1308.8	669.2
40600982	HOT-MIX ASPHALT SURFACE REMOVAL - BUTT JOINT	SQ YD	1296	1252	44
40600985	PORTLAND CEMENT CONCRETE SURFACE REMOVAL - BUTT JOINT	SQ YD	150	150	0
40600990	TEMPORARY RAMP	SQ YD	107	69	38
40603080	HOT-MIX ASPHALT BINDER COURSE, IL-19.0, N50	TON	2967	1963	1004
40604050	HOT-MIX ASPHALT SURFACE COURSE, IL-9.5, MIX "C", N50	TON	1978	1309	669

1 REVISED 1-7-2025

REV - MS

MODEL: SOQ [Sheet]
FILE NAME: c:\pw\work\pdr\cancels\40835946\72G59-SOQ Updated.dgn

	USER NAME = Sylvette.Cancel	DESIGNED -	REVISED - 11	STATE OF ILLINOIS DEPARTMENT OF TRANSPORTATION	SUMMARY OF QUANTITIES			F.A.P RTE.	SECTION	COUNTY	TOTAL SHEETS	SHEET NO.
		DRAWN -	REVISED -					317	(4) N, RS-10, SR	ADAMS	94	3
		CHECKED -	REVISED -					CONTRACT NO. 72G59				
	PLOT DATE = 10/23/2024	DATE -	REVISED -					ILLINOIS FED. AID PROJECT				
SCALE:		SHEET 9 OF 4 SHEETS		STA.		TO STA.						

MODEL: Schedules [Sheet]
FILE NAME: c:\paw_work\work\mcmquade.jackson@illinois.gov\ud835946\72G59 Schedules.dgn

EARTHWORK SCHEDULE						
PAY ITEM NUMBER		20200100				WASTE (+)
LOCATION		EARTH EX				SHORTAGE (-)
FAP 314 US 24		(CU YD)	(CU YD)	(CU YD)	(CU YD)	
STATION TO STATION		LOCATION	CUT	SHRINKAGE	FILL	BALANCE
US 24 INT.						
STA. 1253+50.00 TO STA. 1272+64.23		RT & LT	2853	2140	1124	1016
US 24 RURAL						
STA. 1309+00.00 TO STA. 1313+00		RT	53	40	69	-29
IL 94 INT.						
STA. 476+90.14 TO STA. 478+48		RT & LT	464	348	19	329
SR 2500 INT.						
STA. 9+27.70 TO STA. 9+89		RT & LT	153	115	1	114
DESIGN OVERLAY SUB-TOTAL			53			-29
INTERSECTION IMPROVEMENT SUB-TOTAL			3470			1459
(SHRINKAGE FACTOR=25%)		TOTAL	3523			1429


LONGITUDINAL JOINT SEALANT SCHEDULE		
PAY ITEM CODE NUMBER		40600370
LOCATION		LONG JOINT SEALANT (FT)
FAP 317, US 24		
STA 1253+50.00 TO STA 1272+64.23		1914.23
STA 1254+20.58 TO STA 1271+85.59		1765.01
STA 1272+64.23 TO STA 1336+38.38		6374.15
DESIGN OVERLAY SUB-TOTAL		6374.15
INTERSECTION IMPROVEMENT SUB-TOTAL		3679.24
TOTAL		10053.39

TEMPORARY RAMPS SCHEDULE					
PAY ITEM NUMBER					40600990
LOCATION US 24	DESCRIPTION	OFFSET	LENGTH	WIDTH FROM THE BACK	TEMPORARY RAMP
STATION		LT / RT	FT	FT	SQ YD
STA. 1253+50.00	PROJECT BEGIN		5.0	22.00	12.2
STA. 476+90.14	IL 94	RT	5.0	26.00	14.4
STA. 9+27.70	SR E 2500 ST CENTER LINE	LT	5.0	21.00	11.7
STA. 1317+03.00	E 2453 LN.	LT	5.0	27.93	15.5
STA. 1317+07.00	E 2400TH ST.	RT	5.0	32.10	17.8
STA. 1330+28.00	ADAMS ST	RT	5.0	40.96	22.8
STA. 1336+38.38	PROJECT END		5.0	24.00	13.3
DESIGN OVERLAY SUB-TOTAL					69.4
IMPROVEMENT INTERSECTION SUB-TOTAL					38.3
TOTAL					108

PAVING SCHEDULE														
PAY ITEM CODE NUMBER					44000155	X4401198	31101600	35501317	40600290		40603080	40604050	40600405	
LOCATION	LENGTH	PAVING WIDTH		AREA	HMA SURF. REM.,	HMA SURF REM	SUBBASE GRANULAR	HMA	BIT. MAT. (TACK COAT)		HMA BIND CSE,	HMA SURF CSE,	MATERIAL	
		HMA			1 1/2"	VARIABLE DEPTH	MAT. TY. B 8"	BASE CSE, 8 1/4"	MILLED SURF	LIFT				IL-19.0, N50 (2 1/4")
FAP 317, US 24	(FT)	(FT)	(SQ YD)	(SQ YD)	(SQYD)	(SQ YD)	(SQ YD)	(SQ YD)	(POUND)		(TON)	(TON)	(TON)	
US 24 RT														
STA 1253+50.00 TO STA 1254+20.58	70.58	11	86.26	86.26					38.82	19.41	10.87	7.25	7.25	
STA 1254+20.58 TO STA 1255+76.54	155.96	11 TO 15	224.61	191.33	69.38	154.62	102.60	102.60	86.10	50.54	28.30	18.87	18.87	
STA 1255+76.54 TO STA 1258+60.58	284.04	15 TO 22	582.06	351.11		325.37	230.94	230.94	158.00	130.96	73.34	48.89	48.89	
STA 1258+60.58 TO STA 1261+12.91	252.33	22	616.81	323.64		364.73	293.18	293.18	145.64	138.78	77.72	51.81	51.81	
STA 1261+12.91 TO STA 1261+47.11	34.20	VAR	24.83			24.83	24.83	24.83	0.00	5.59	3.13	2.09	2.09	
STA 1261+12.91 TO STA 1262+95.19	182.28	22	390.89	390.89					175.90	87.95	49.25	32.83	32.83	
STA 1262+65.36 TO STA 1262+95.19	29.83	VAR	15.78			15.78	15.78	15.78	0.00	3.55	1.99	1.33	1.33	
STA 1262+95.19 TO STA 1267+61.73	466.54	22	1,141.37	599.32		655.41	542.04	542.04	269.70	256.81	143.81	95.87	95.87	
STA 1267+61.73 TO STA 1270+40.73	279.00	22 TO 15	573.81	355.76		311.07	218.06	218.06	160.09	129.11	72.30	48.20	48.20	
STA 1270+40.73 TO STA 1271+85.79	145.06	15 TO 11	212.60	183.22	64.39	142.06	93.77	93.77	82.45	47.84	26.79	17.86	17.86	
STA 1271+85.79 TO STA 1272+64.23	78.44	11	95.87	95.87					43.14	21.57	12.08	8.05	8.05	
STA 1272+64.23 TO STA 1336+38.38	6374.15	11	7,790.63	7,790.63					3,505.78	1,752.89	981.62	654.41	654.41	
US 24 LT														
STA 1253+50.00 TO STA 1272+64.23	1914.23	11	2,339.61	2,339.61					1,052.83	526.41	294.79	196.53	196.53	
STA 1272+64.23 TO STA 1336+38.38	6374.15	11	7,790.63	7,790.63					3,505.78	1,752.89	981.62	654.41	654.41	
IL 94 RT														
STA 476+90.14 TO STA 477+33.93	43.79	13	63.25		63.25				28.46	14.23	7.97	5.31	5.31	
STA 477+33.93 TO STA 477+58.64	25.10	13 TO 17	38.94		34.24	19.53	17.84	17.84	14.52	7.26	4.91	3.27	3.27	
STA 477+58.64 TO STA 478+47.63	238.90	17 TO 66	528.79		292.62	314.40	236.17	236.17	237.96	118.98	66.63	44.42	44.42	
IL 94 LT														
STA 476+90.14 TO STA 477+00.10	9.96	13	14.39		14.39				6.47	3.24	1.81	1.21	1.21	
STA 477+00.10 TO STA 477+24.67	24.57	13 TO 15	59.79		49.12	21.50	13.37	13.37	26.91	13.45	7.53	5.02	5.02	
STA 477+24.67 TO STA 478+47.63	187.24	15 TO 54	527.50		258.56	330.63	268.96	268.96	237.38	118.69	66.47	44.31	44.31	
SIDE ROAD E 2500 TH ST RT														
STA 9+27.70 TO STA 9+88.84	191.00	9.00 TO 40	226.46	37.22	30.71	280.92	218.33	218.33	16.75	106.63	32.20	21.47	21.47	
SIDE ROAD E 2500 TH ST LT														
STA 9+27.70 TO STA 9+88.84	105.03	12 TO 33	171.92	36.92	10.61	166.54	137.52	137.52	16.62	70.19	21.98	14.65	14.65	
DESIGN OVERLAY SUB-TOTAL				15,581.26	0.00	0.00	0.00	0.00	7,011.57	3,505.78	1,963.24	1,308.83	1,308.83	
INTERSECTION IMPROVEMENT SUB-TOTAL				4,991.16	887.27	3,127.41	2,413.39	2,413.39	2,797.71	1,871.17	1,003.86	669.24	669.24	
TOTAL				20,572	887	3,127	2,413	2,413	15,186		2,967	1,978	1,978	

REVISED 1/3/2025

	USER NAME	= mcmquade,jackson	DESIGNED	-	REVISED	-	11	STATE OF ILLINOIS DEPARTMENT OF TRANSPORTATION	SCHEDULES OF QUANTITIES				F.A.P RTE.	SECTION	COUNTY	TOTAL SHEETS	SHEET NO.		
			DRAWN	-	REVISED	-	317						(4) N, RS-10, SR	ADAMS	94	7			
	PLOT SCALE	= \$SCALE\$	CHECKED	-	REVISED	-	SCALE:				SHEET 1	OF 7	SHEETS	STA.	TO STA.	CONTRACT NO. 72G59			
	PLOT DATE	= 10/21/2024	DATE	-	REVISED	-													
												ILLINOIS		FED. AID PROJECT					

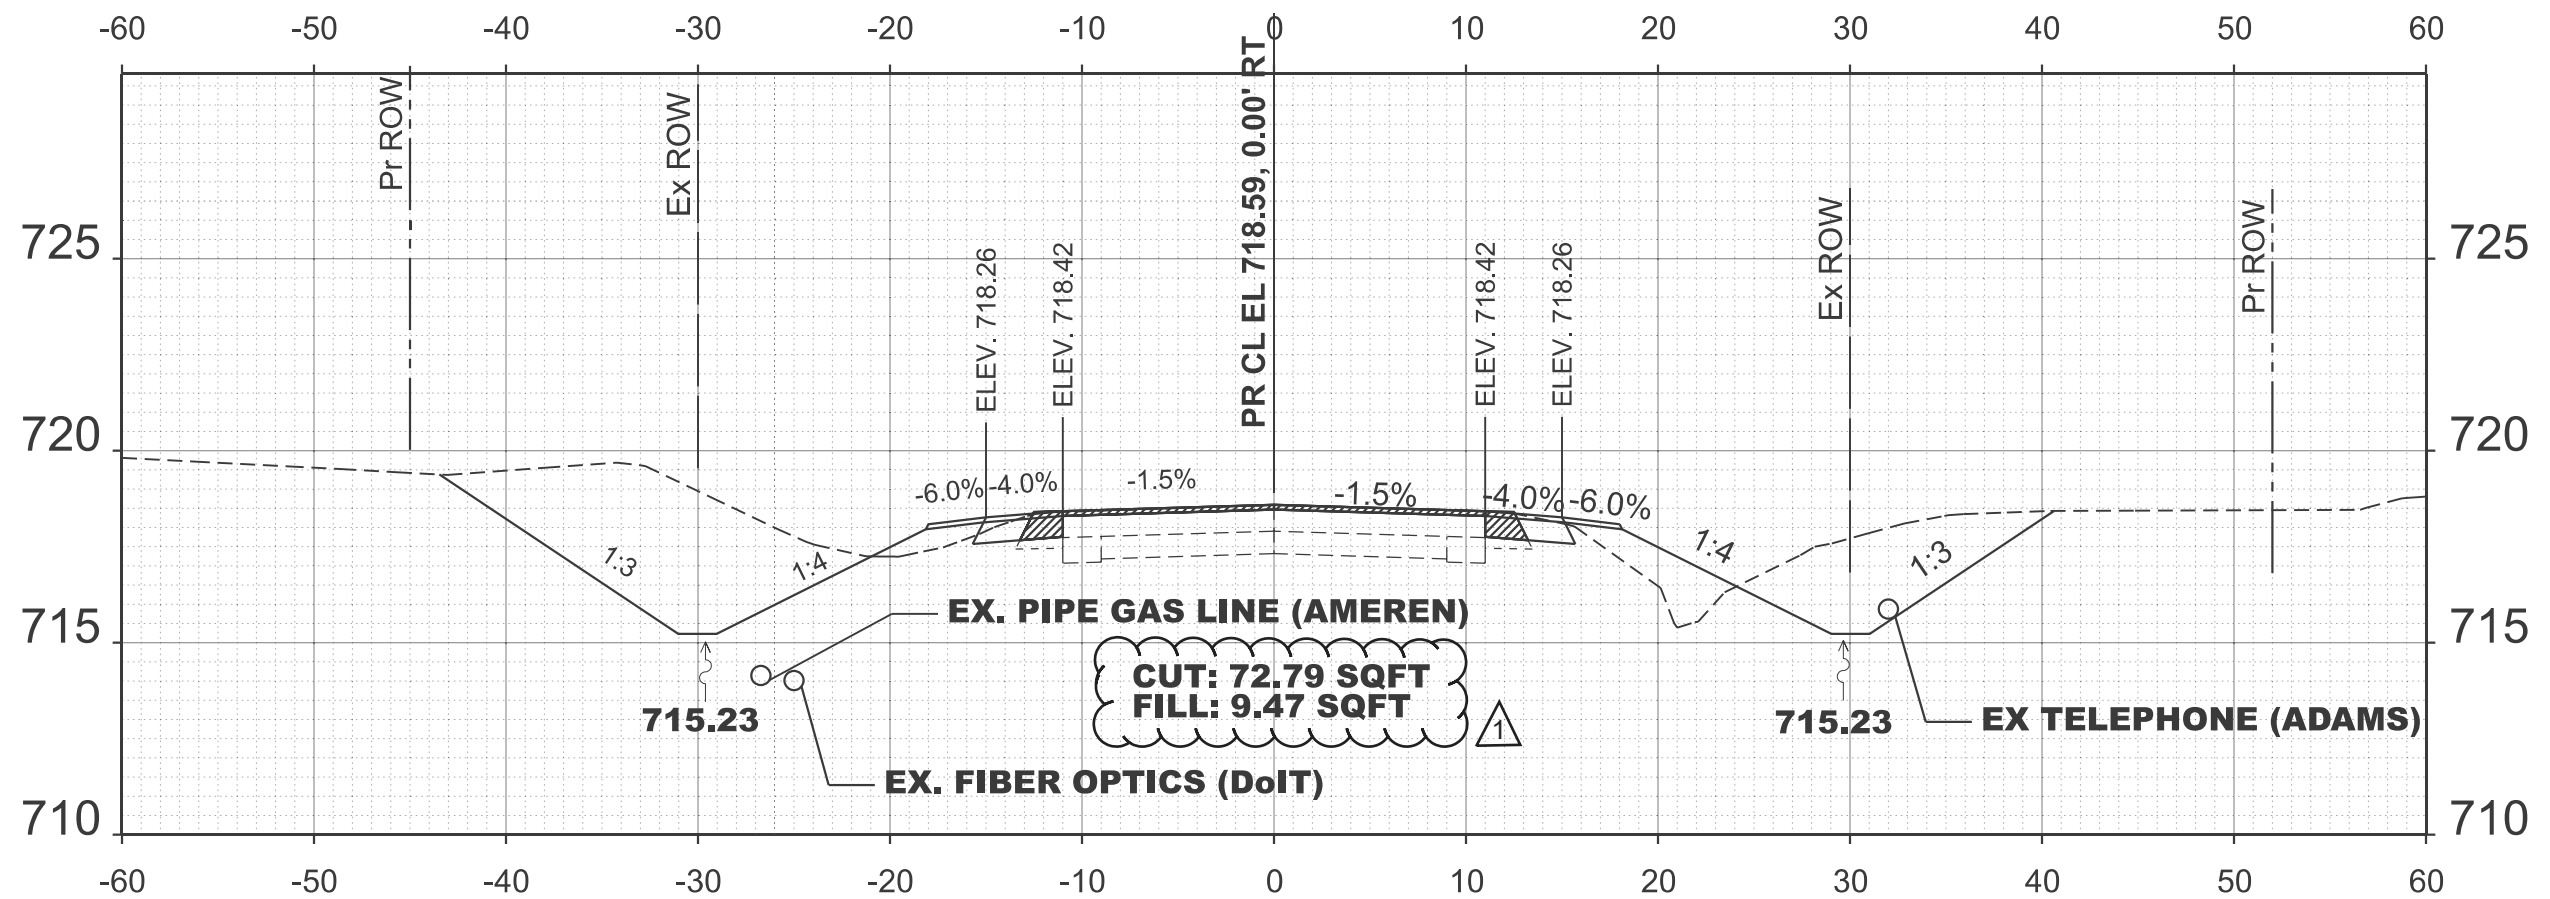

STA 1253+50.00

MODEL: E003 US24 - 1253+50.00 [Sheet]
FILE NAME: c:\p\work\p\dm\mcquade\jackson@illinois.gov\0835946\72G59_XS_sheets.dgn

USER NAME = mcquade,jackson	DESIGNED -	REVISED - 11
	DRAWN -	REVISED -
	CHECKED -	REVISED -
PLOT DATE = 1/3/2025	DATE -	REVISED -


STATE OF ILLINOIS
DEPARTMENT OF TRANSPORTATION

CROSS SECTION US 24


SCALE: SHEET 9 OF 21 SHEETS STA. TO STA.

F.A.P. RTE.		SECTION	COUNTY	TOTAL SHEETS	SHEET NO.
317		(4) N, RS-10, SR	ADAMS	94	57
		CONTRACT NO. 72G59			
		ILLINOIS FED. AID PROJECT			

REVIS
1/3/2025

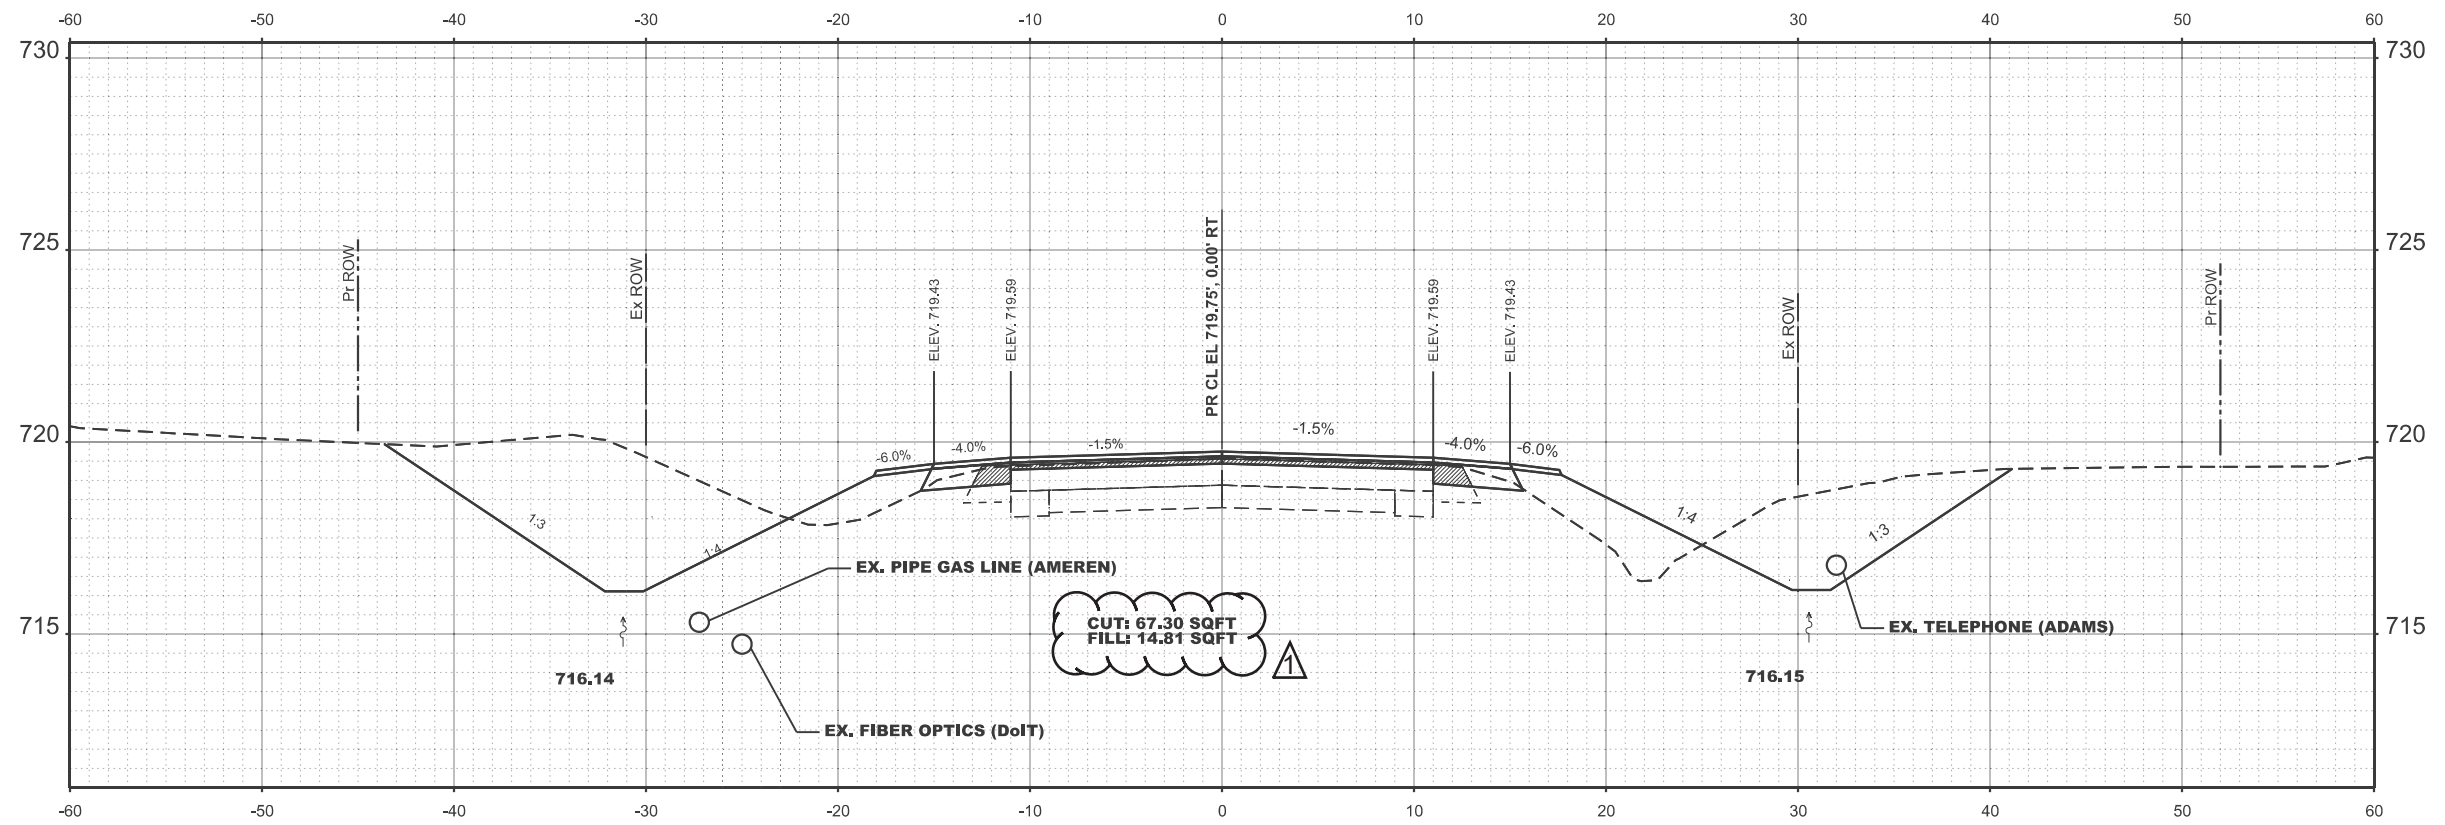

STA 1254+00.00

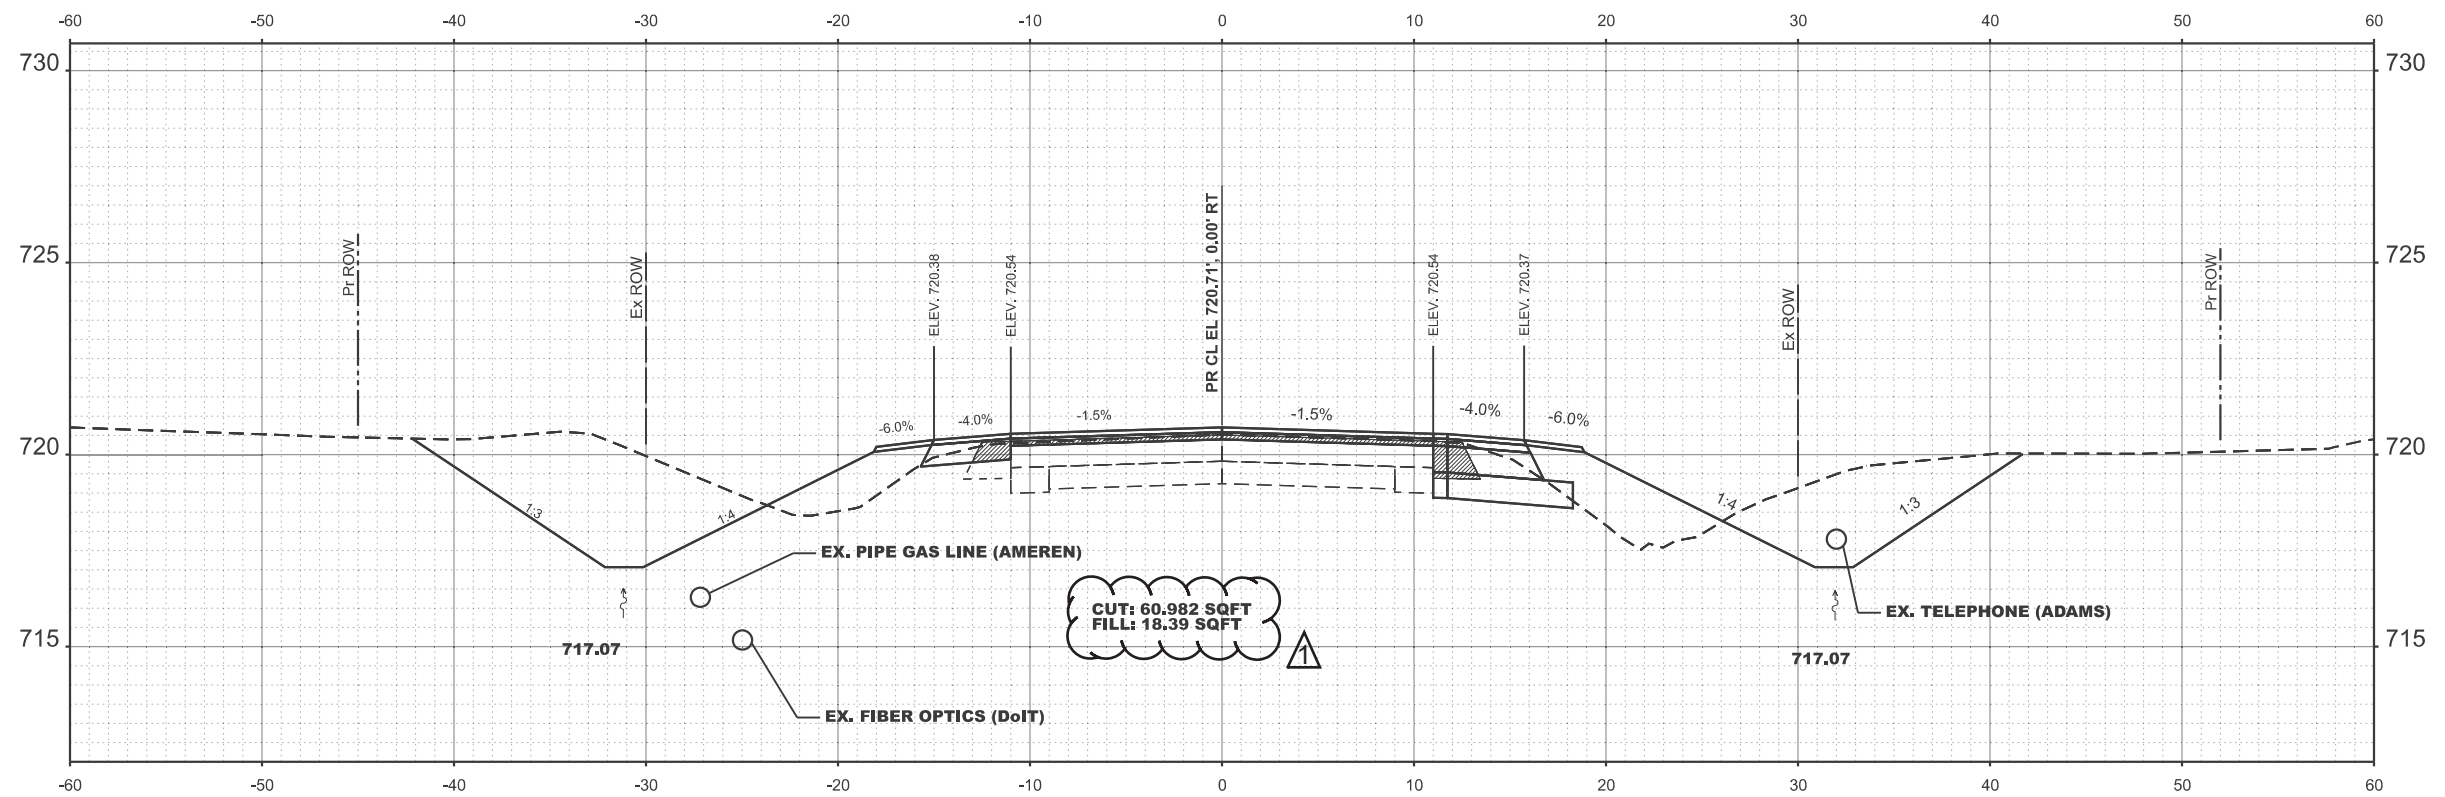

STA 1254+50.00

STATE OF ILLINOIS
DEPARTMENT OF TRANSPORTATION

CROSS SECTION US 24


REVISED 1/3/2025

USER NAME	= wiliam.rodriquez-me	DESIGNED	-	REVISED	-	11
		DRAWN	-	REVISED	-	
		CHECKED	-	REVISED	-	
PLOT DATE	= 10/23/2024	DATE	-	REVISED	-	


SCALE: SHEET 9 OF 21 SHEETS STA. TO STA.

F.A.P RTE.	SECTION	COUNTY	TOTAL SHEETS	SHEET NO.
317	(4) N, RS-10, SR	ADAMS	94	58
CONTRACT NO. 72G59				
ILLINOIS FED. AID PROJECT				

MODEL: E003 US24 - 1254+50.00 [Sheet]
FILE NAME: c:\p\work\adams\william.rodriquez-mendez\illinois.gov\035946\72G59_XS_sheets.dgn

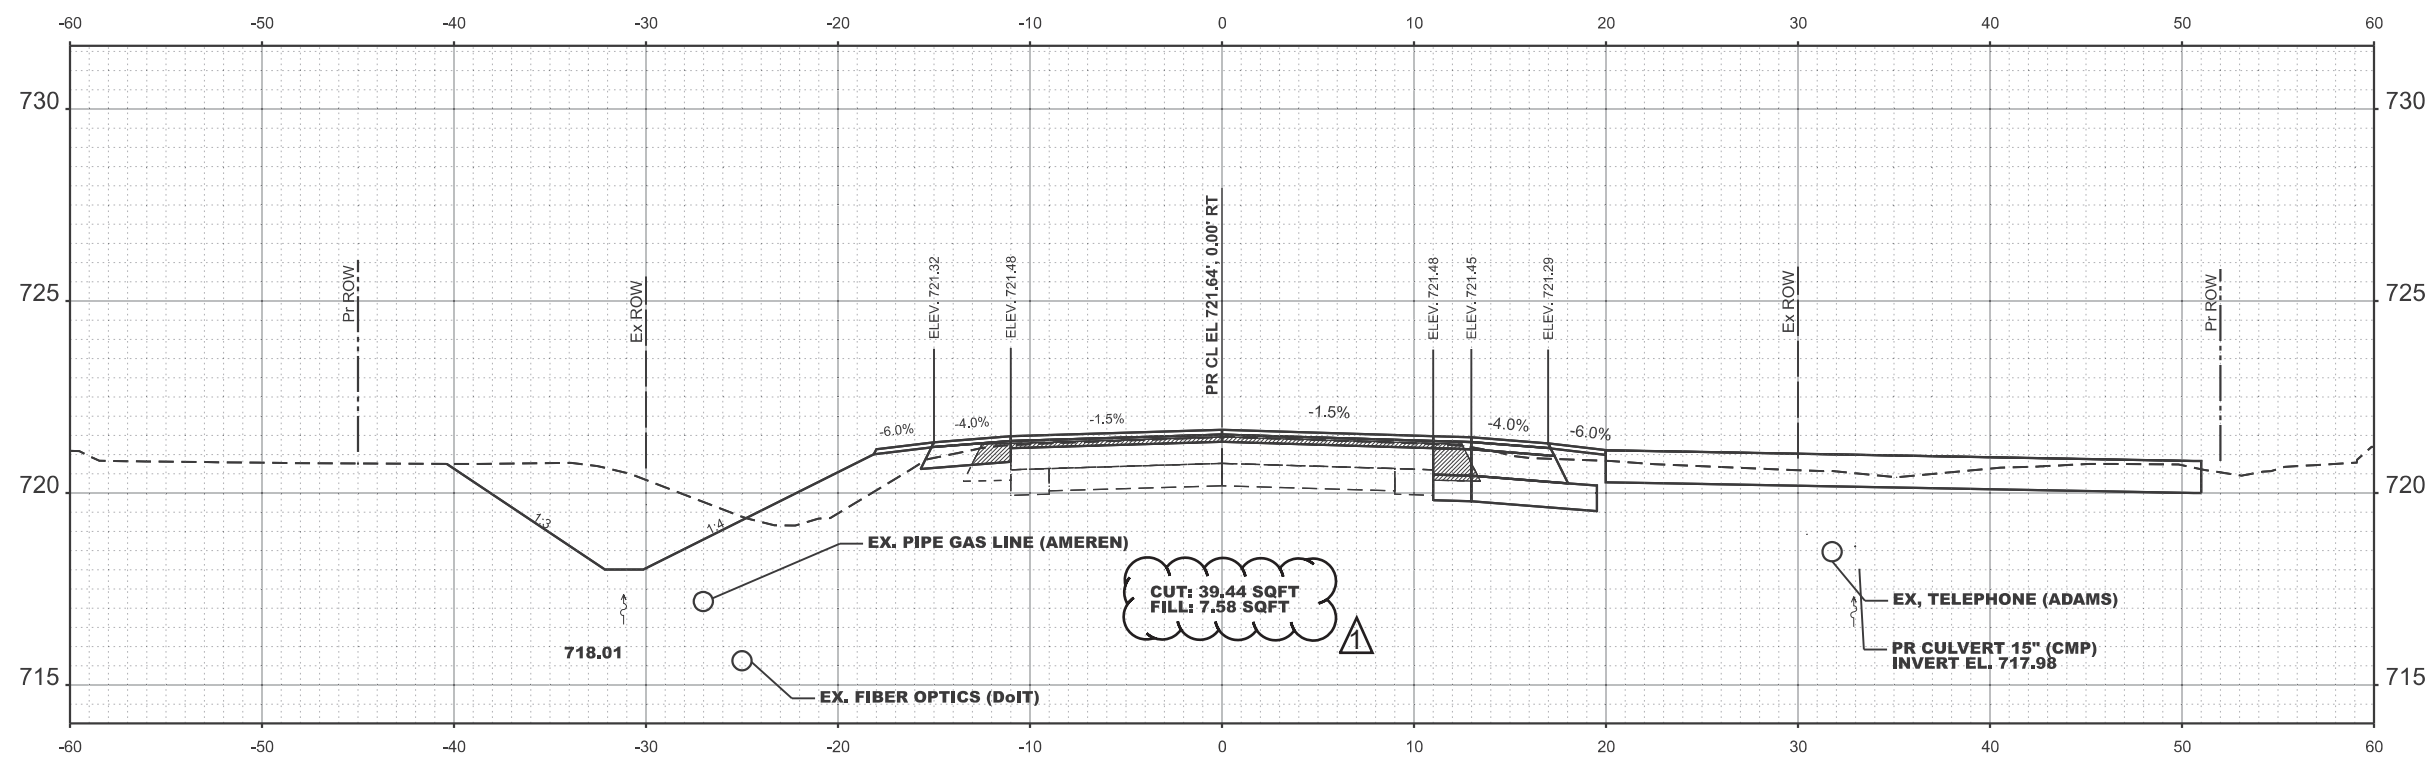

STA 1255+00.00

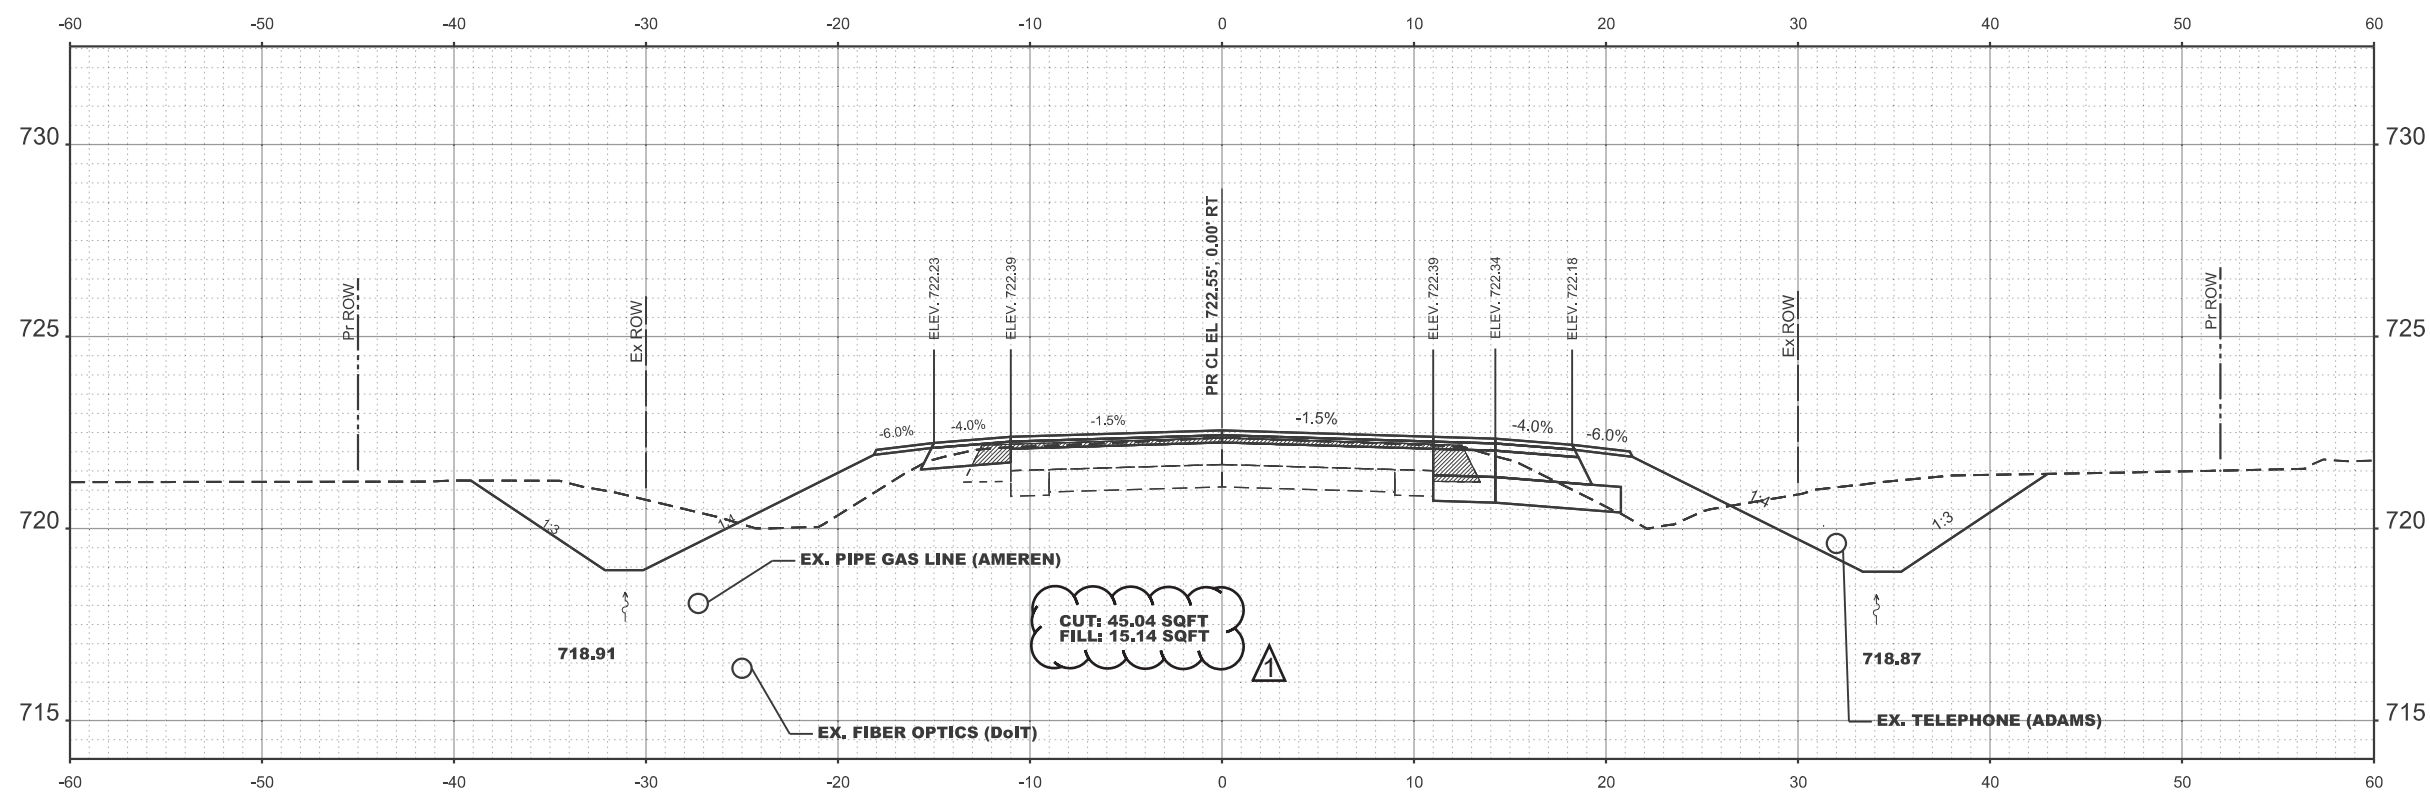

STA 1255+50.00

MODEL: E003 US24 - 1255+50.00 [Sheet]
FILE NAME: c:\pwr_work\pwr\dm\mcquade,jackson@illinois.gov\0835946\72G59_XS_sheets.dgn

USER NAME = mcquade,jackson	DESIGNED -	REVISED - 11
	DRAWN -	REVISED -
	CHECKED -	REVISED -
PLOT DATE = 1/6/2025	DATE -	REVISED -


STATE OF ILLINOIS
DEPARTMENT OF TRANSPORTATION

CROSS SECTION US 24


SCALE: SHEET 9 OF 21 SHEETS STA. TO STA.

F.A.P. RTE.	SECTION	COUNTY	TOTAL SHEETS	SHEET NO.
317	(4) N, RS-10, SR	ADAMS	94	59
CONTRACT NO. 72G59				
ILLINOIS FED. AID PROJECT				

REVISED 1/3/2025

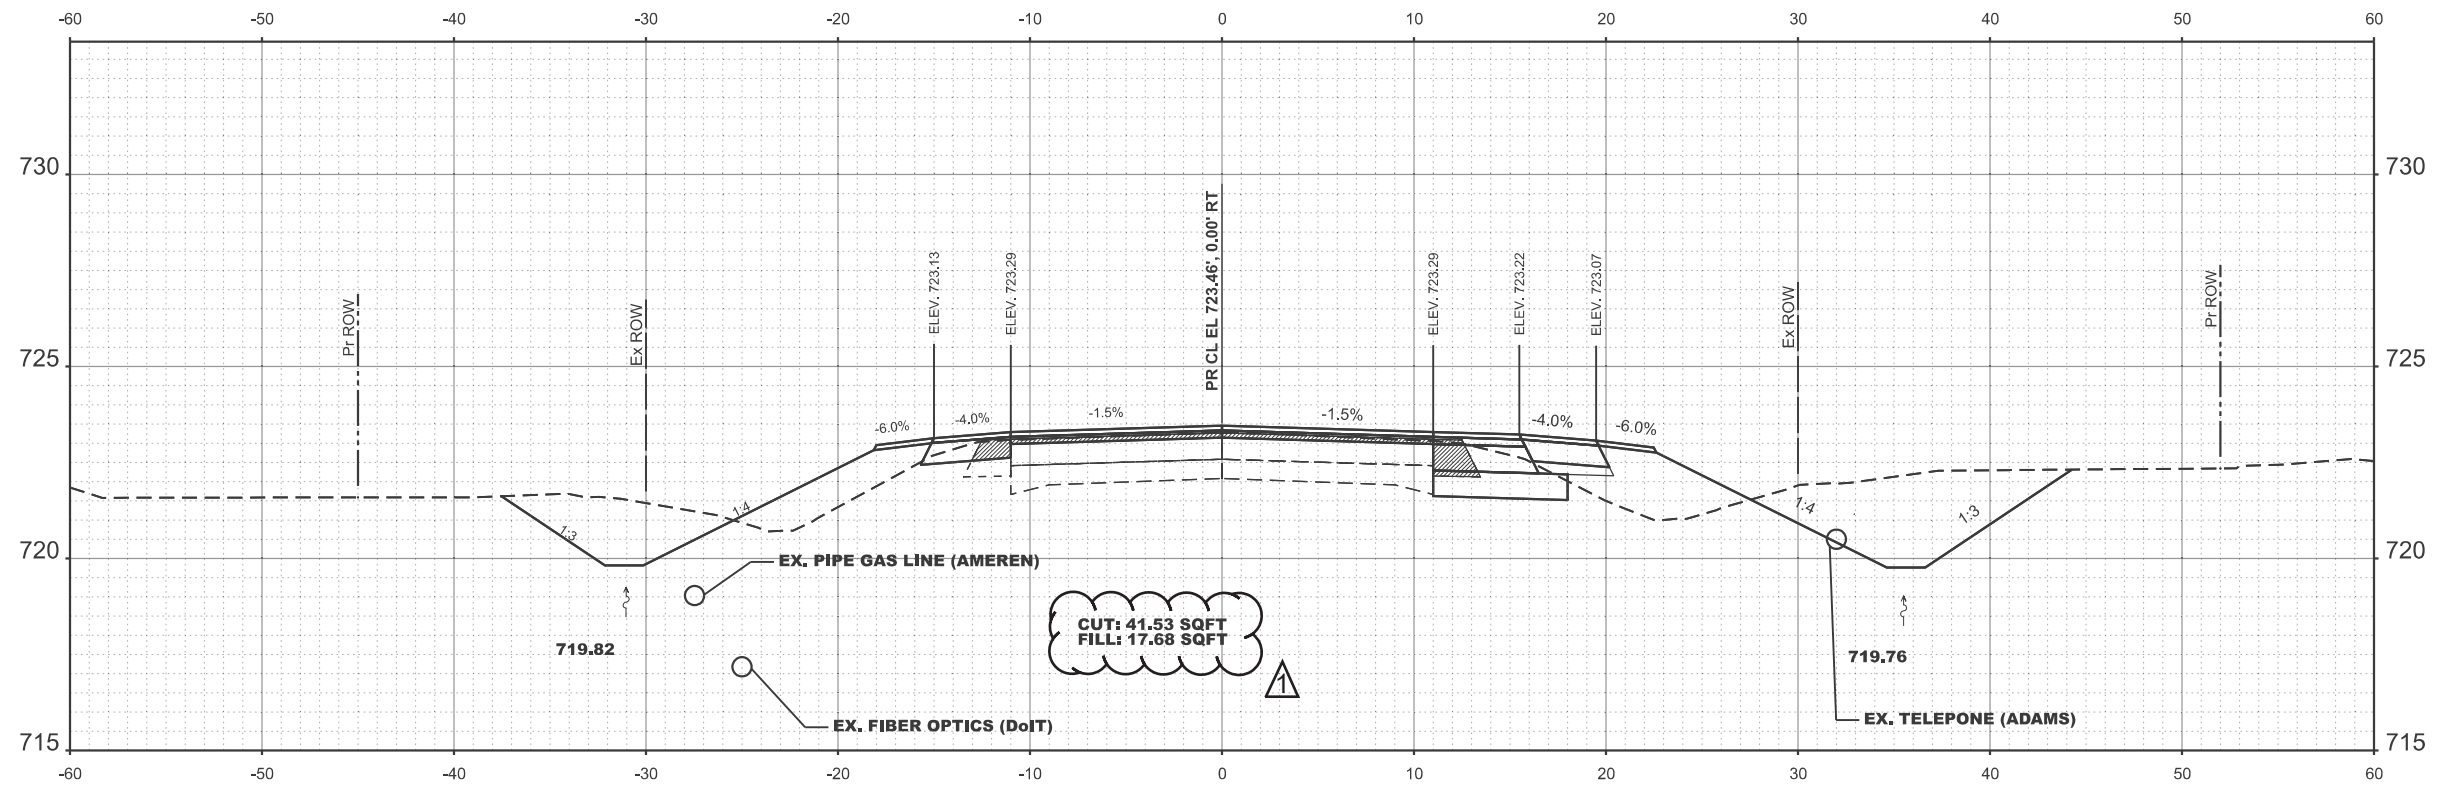

STA 1256+00.00

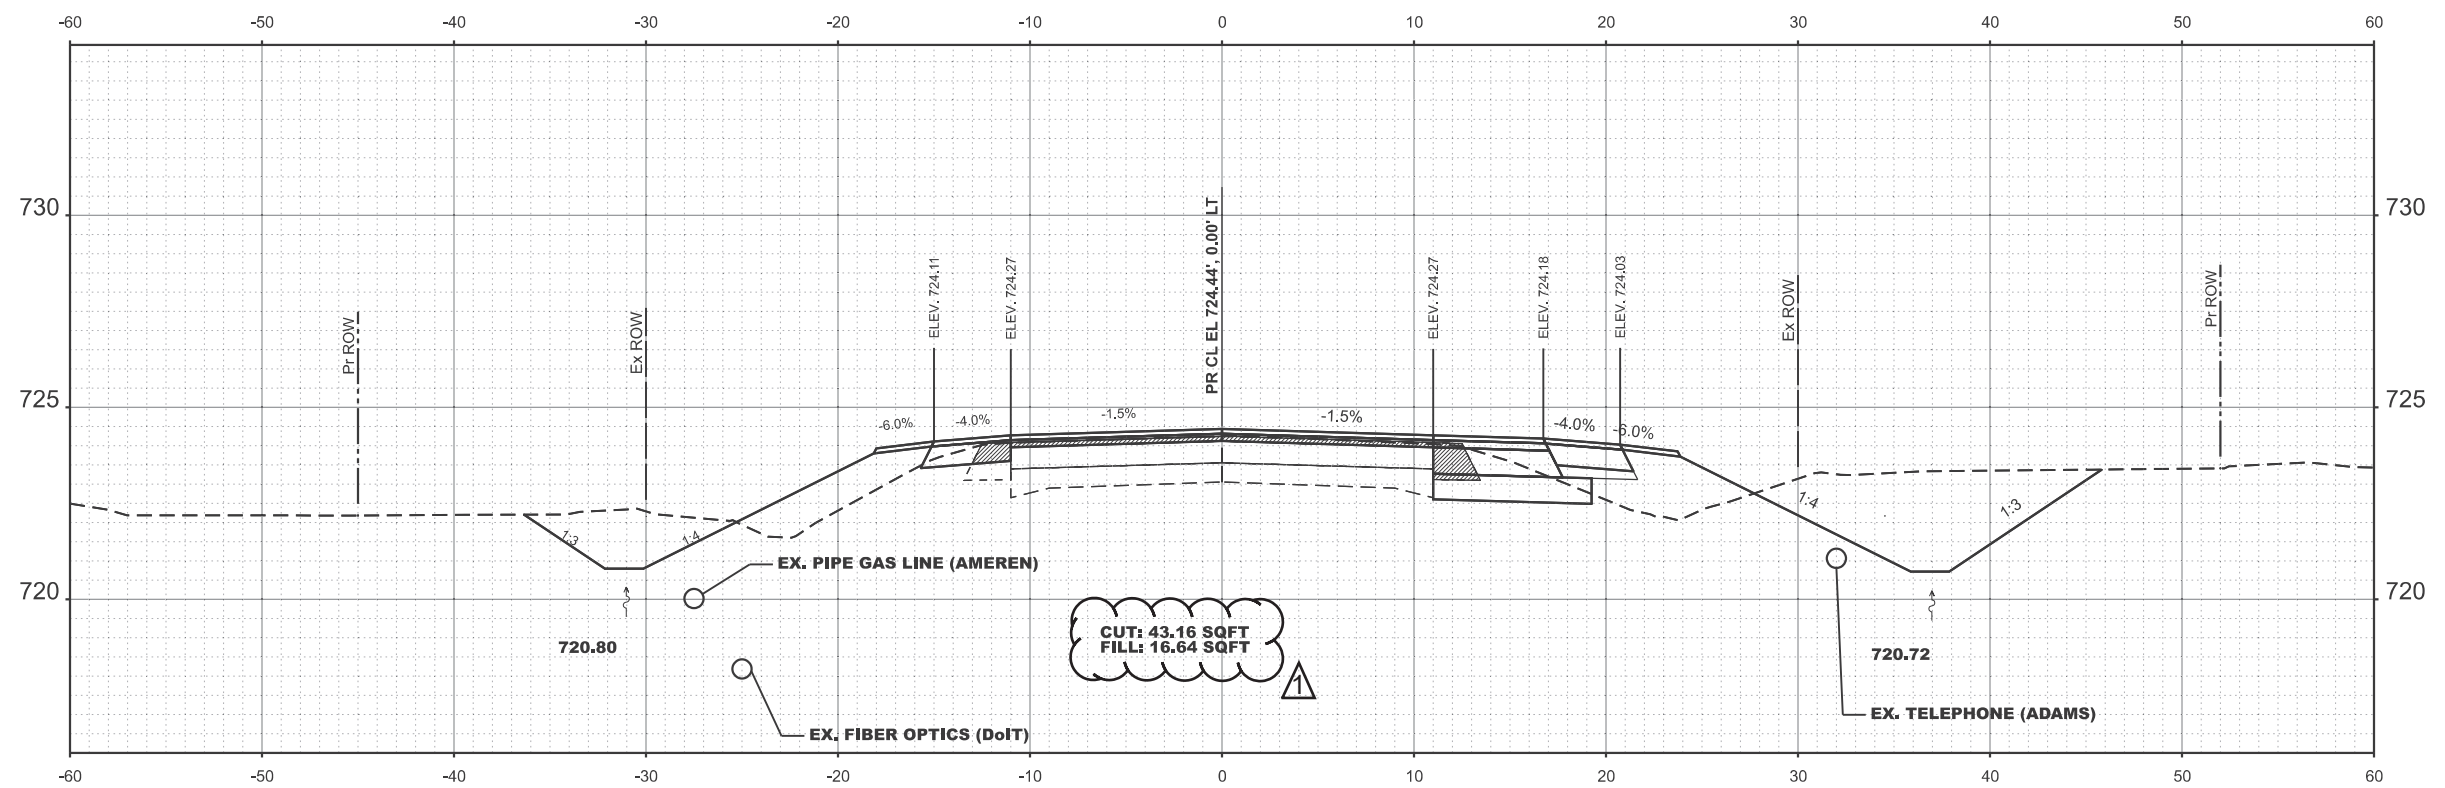

STA 1256+50.00

STATE OF ILLINOIS
DEPARTMENT OF TRANSPORTATION

CROSS SECTION US 24



REVISED 1/3/2025

USER NAME = wiliam.rodriguez-me	DESIGNED -	REVISED - 11
	DRAWN -	REVISED -
	CHECKED -	REVISED -
PLOT DATE = 10/23/2024	DATE -	REVISED -

SCALE: SHEET 9 OF 21 SHEETS STA. TO STA.

F.A.P RTE.	SECTION	COUNTY	TOTAL SHEETS	SHEET NO.
317	(4) N, RS-10, SR	ADAMS	94	60
CONTRACT NO. 72G59				
ILLINOIS FED. AID PROJECT				

MODEL: E003 US24 - 1256+50.00 [Sheet]
FILE NAME: c:\pwr_work\pwrdoit\wiliam.rodriguez-mendez\illinois.gov\0835946\72G59_XS_sheets.dgn

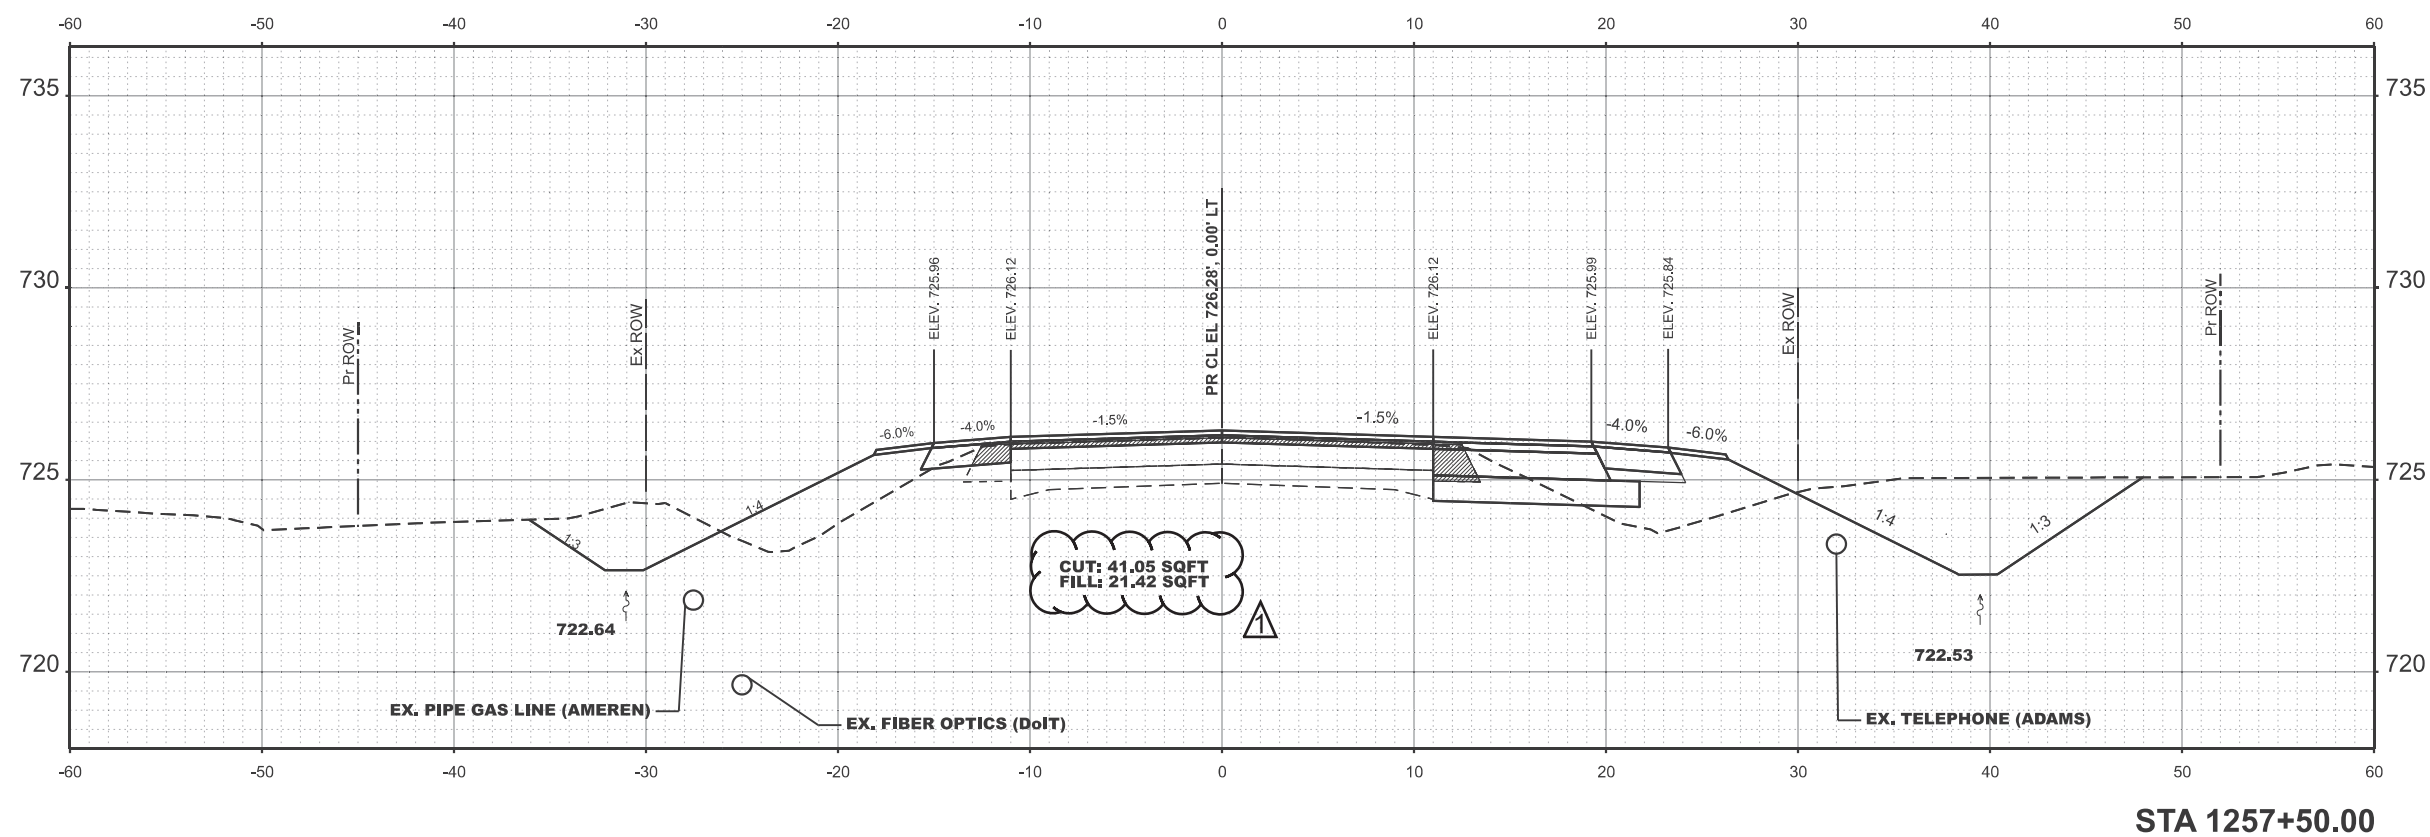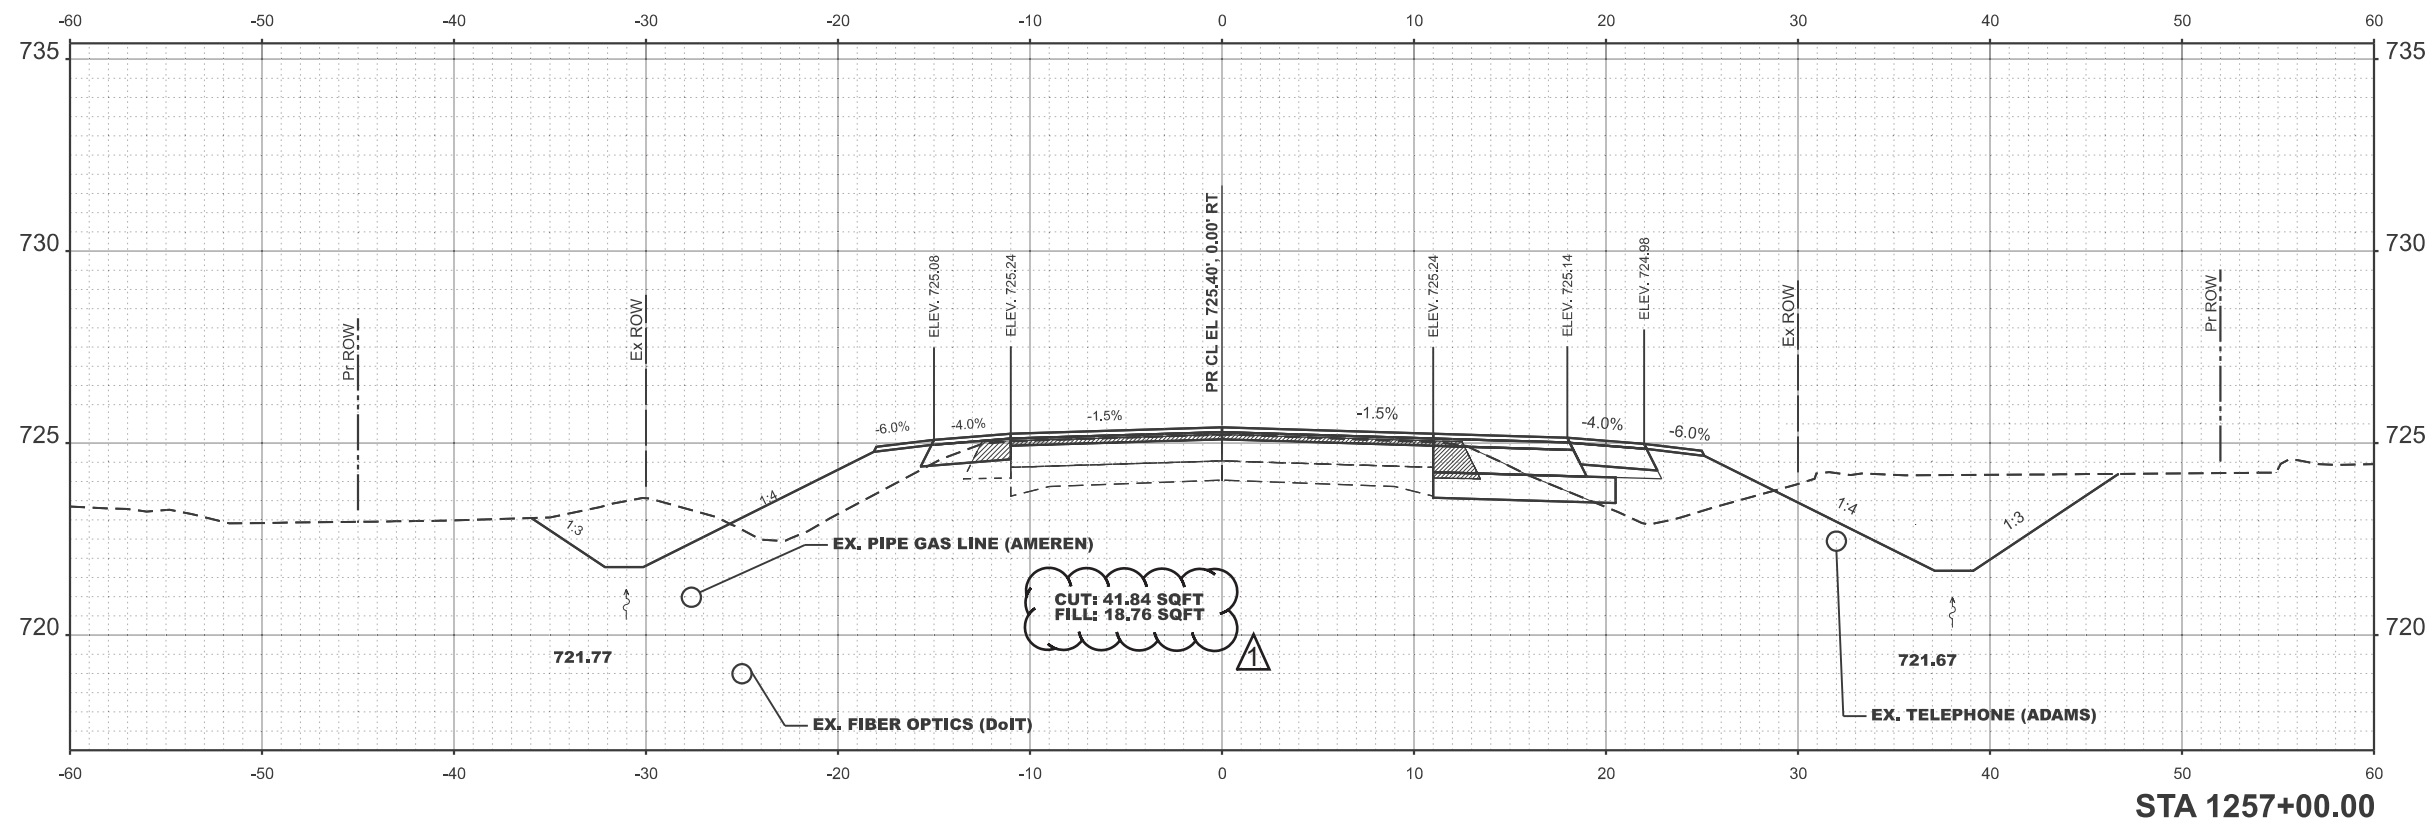

MODEL: E003 US24 - 1257+50.00 (Sheet)
FILE NAME: c:\p\work\p\doit\william.rodriquez-mendez\035946\72G59_XS_sheets.dgn

USER NAME = william.rodriquez-me	DESIGNED -	REVISED - 11
	DRAWN -	REVISED -
	CHECKED -	REVISED -
PLOT DATE = 10/23/2024	DATE -	REVISED -



STATE OF ILLINOIS
DEPARTMENT OF TRANSPORTATION

CROSS SECTION US 24

SCALE: SHEET 9 OF 21 SHEETS STA. TO STA.

F.A.P RTE.	SECTION	COUNTY	TOTAL SHEETS	SHEET NO.
317	(4) N, RS-10, SR	ADAMS	94	61
CONTRACT NO. 72G59				
ILLINOIS FED. AID PROJECT				

REVISED 1/3/2025

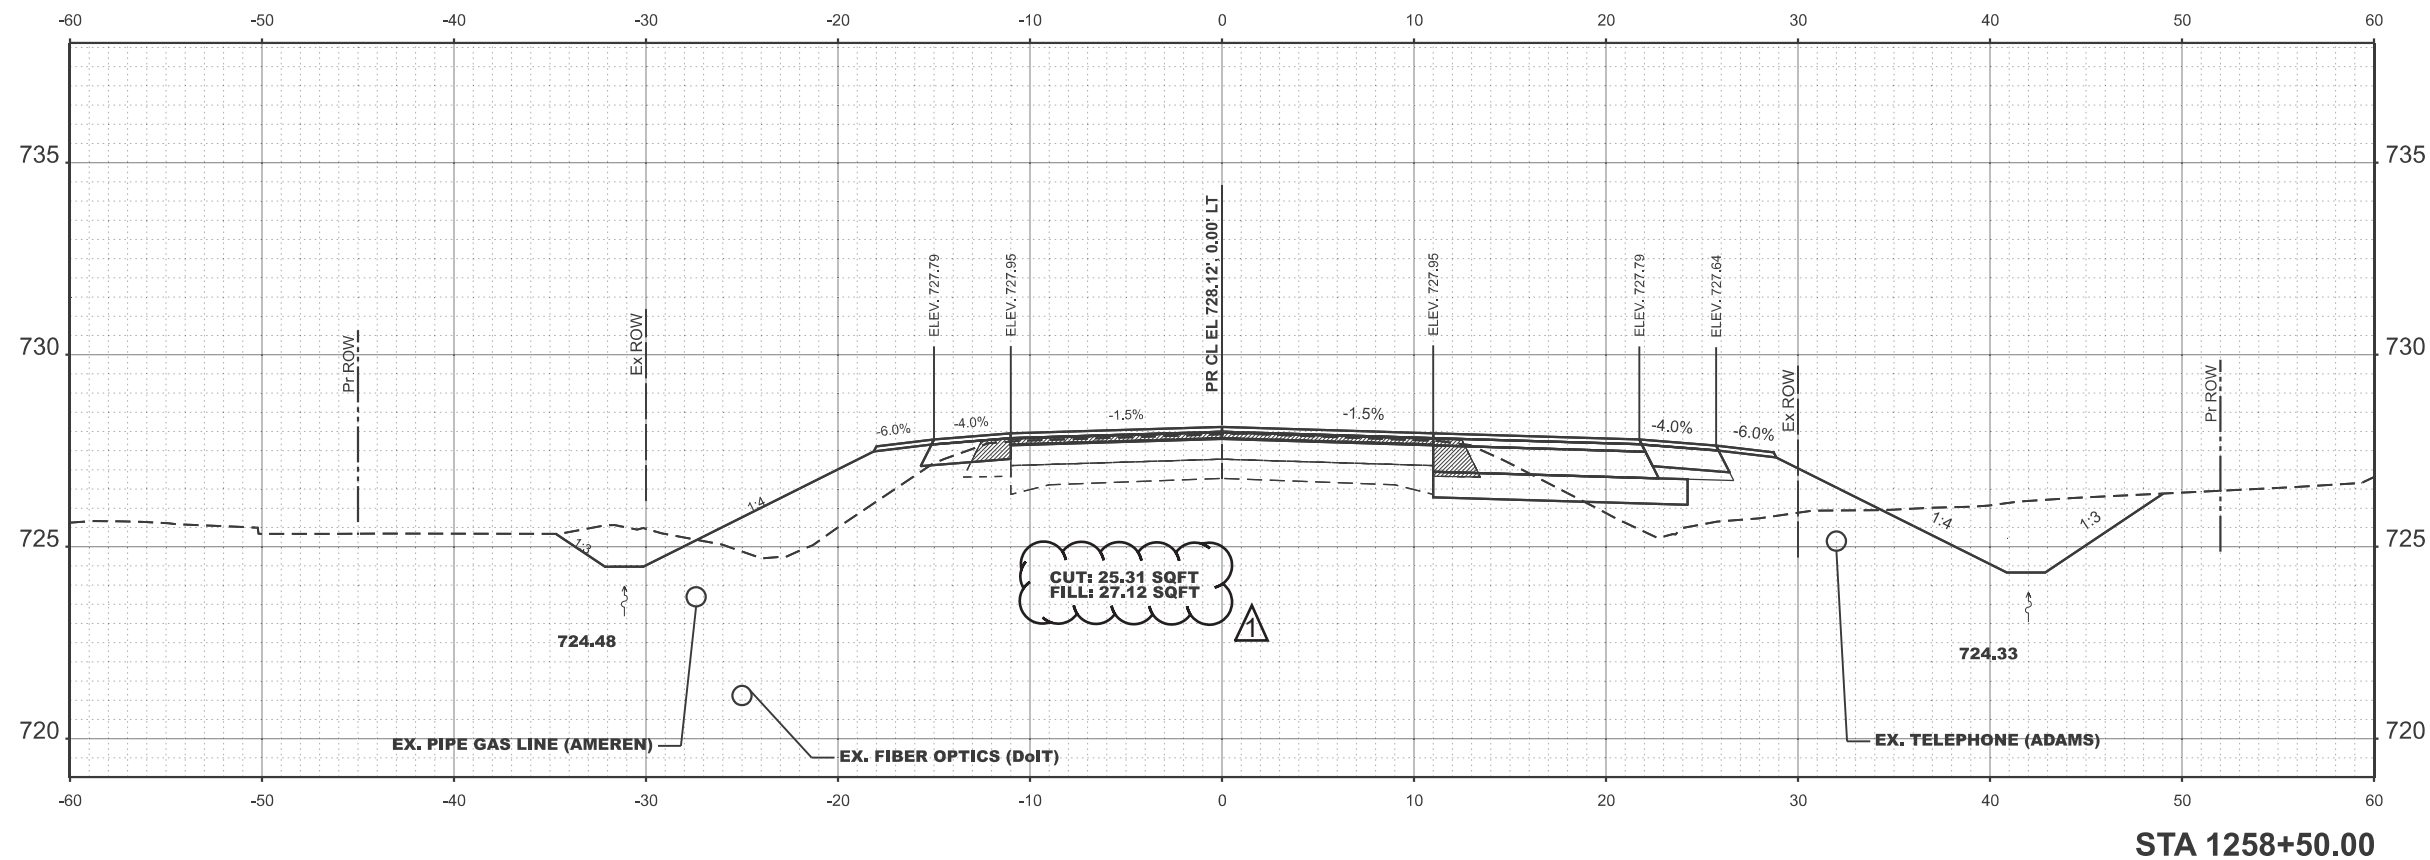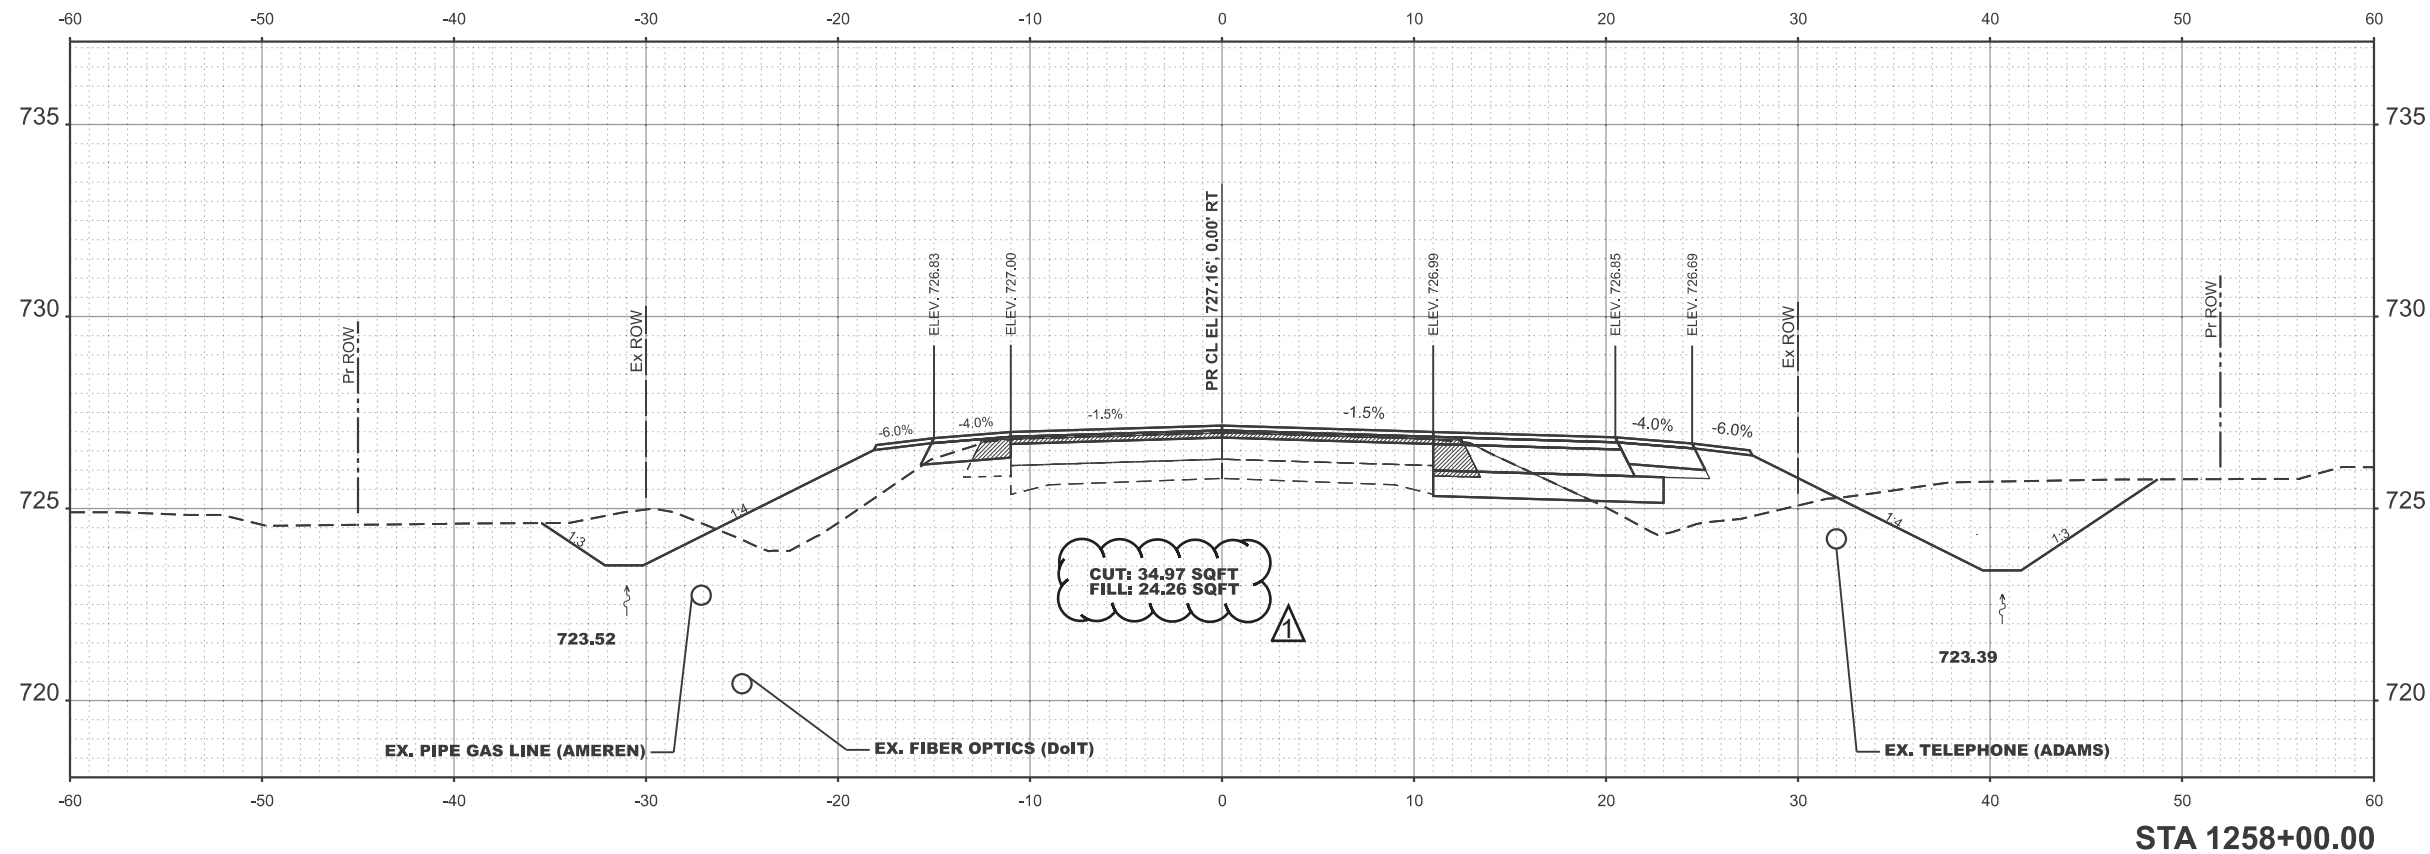

MODEL: E003 US24 - 1258+50.00 [Sheet]
FILE NAME: c:\pwr_work\pwrdo\william.rodriquez-mendez\003\us24\1258+50.00\XS_sheets.dgn

USER NAME = william.rodriquez-me	DESIGNED -	REVISED - 11
	DRAWN -	REVISED -
	CHECKED -	REVISED -
PLOT DATE = 10/23/2024	DATE -	REVISED -



STATE OF ILLINOIS
DEPARTMENT OF TRANSPORTATION

CROSS SECTION US 24

SCALE: SHEET 9 OF 21 SHEETS STA. TO STA.

F.A.P RTE.	SECTION	COUNTY	TOTAL SHEETS	SHEET NO.
317	(4) N, RS-10, SR	ADAMS	94	62
CONTRACT NO. 72G59				
ILLINOIS FED. AID PROJECT				

REVISED 1/3/2025

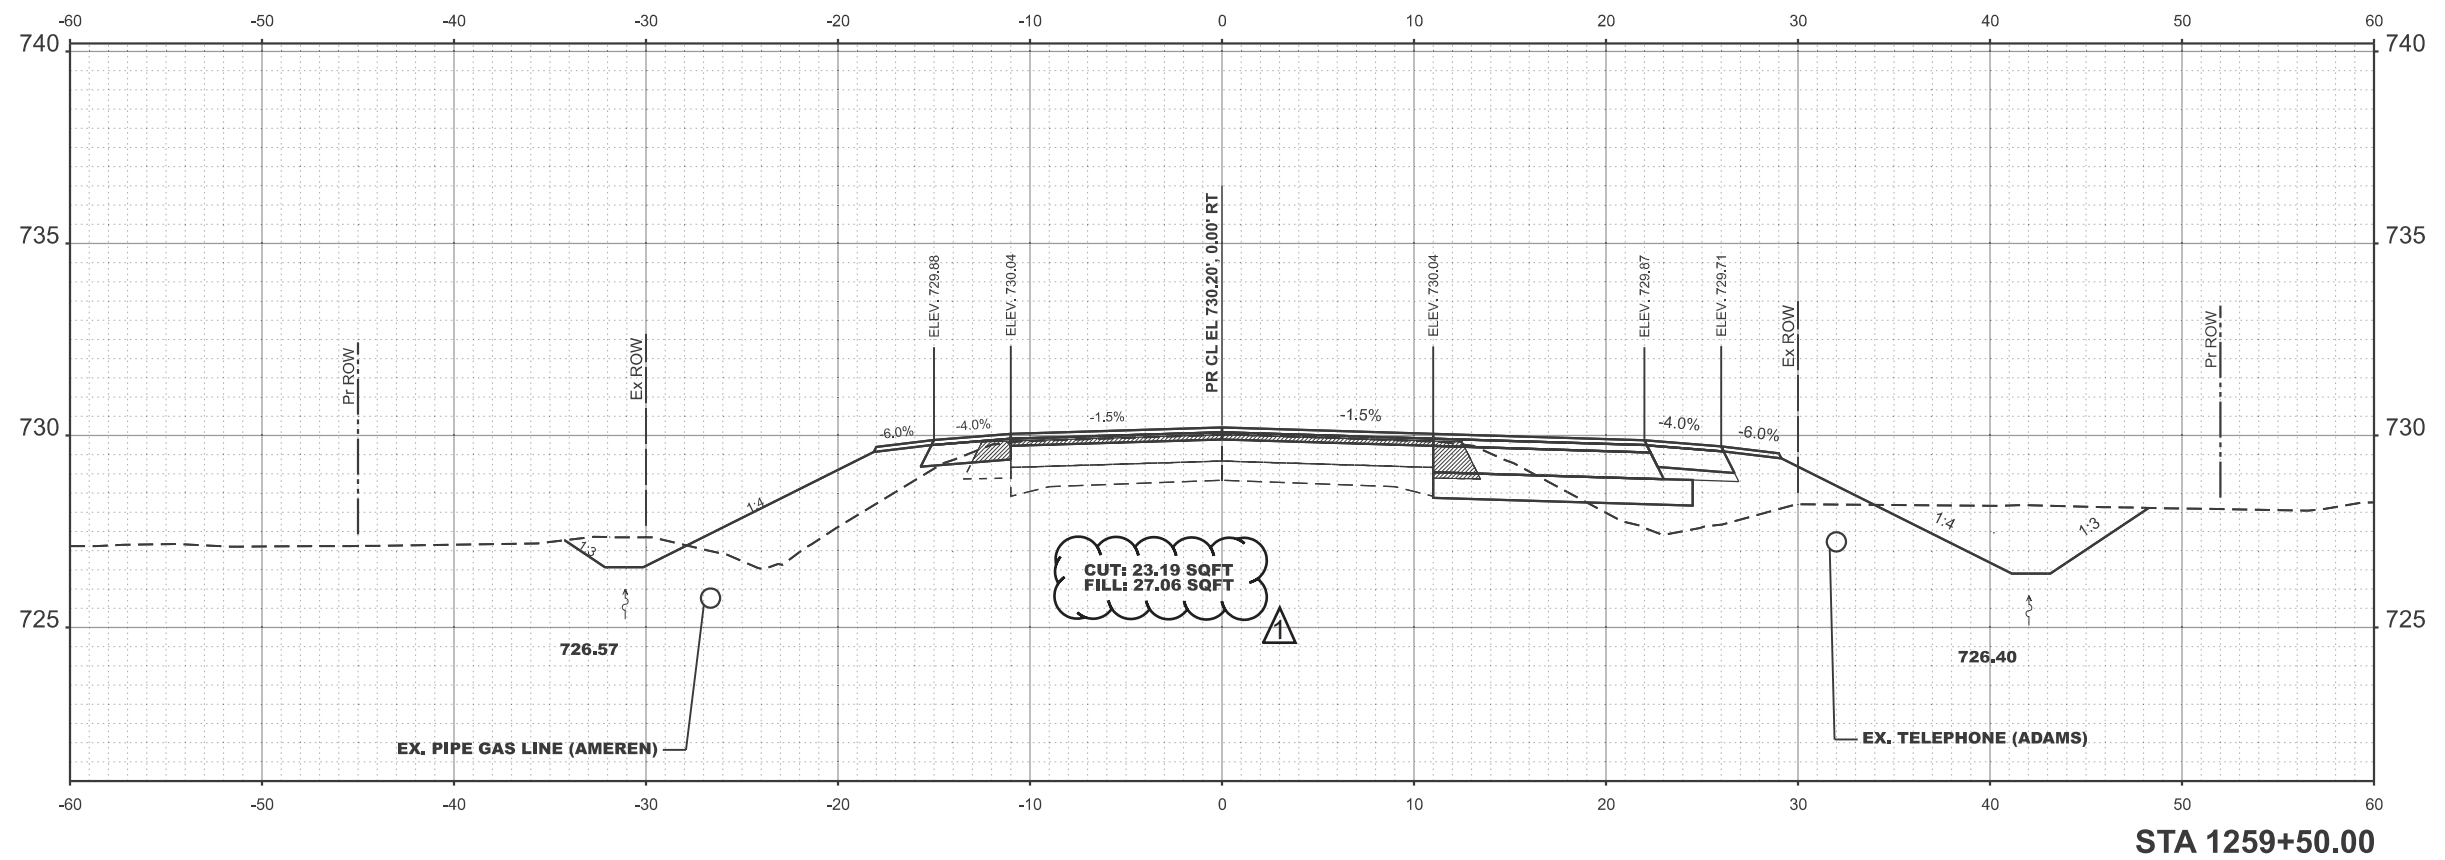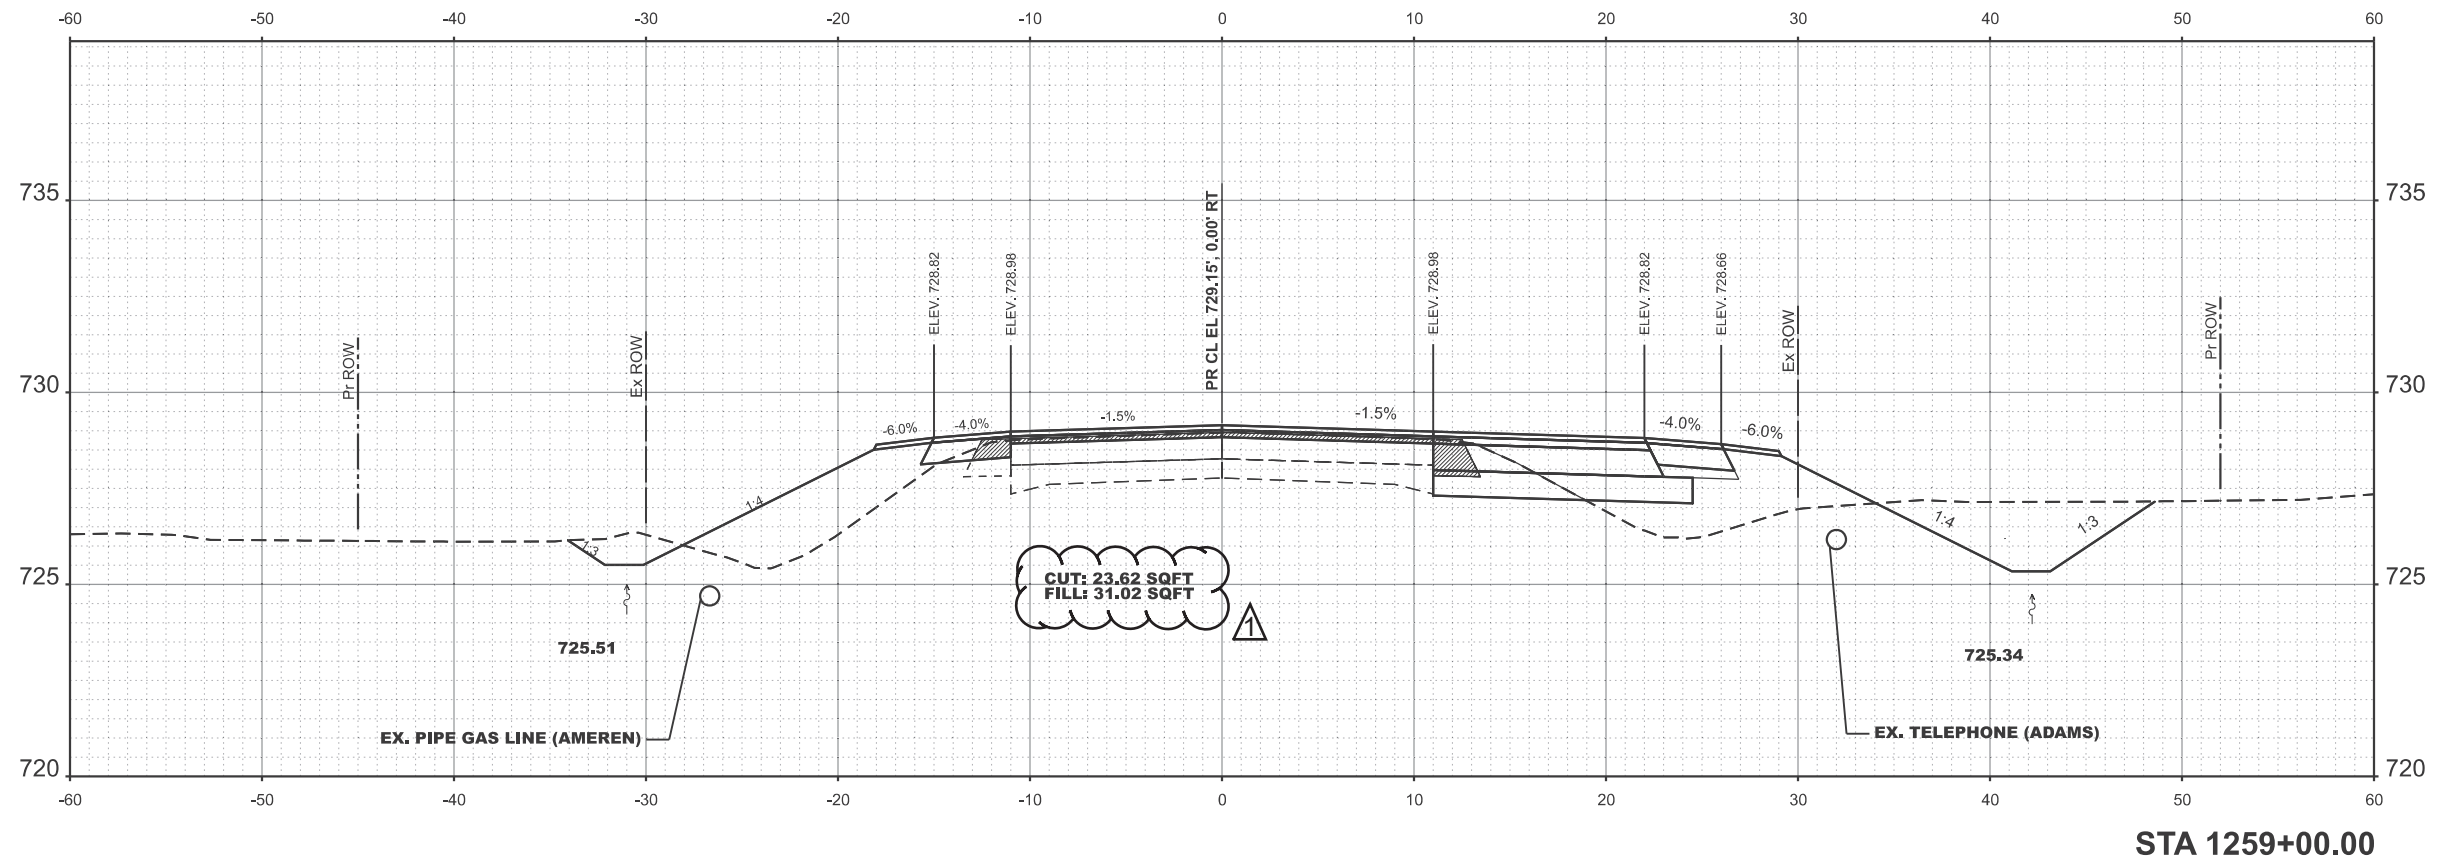

MODEL: E003 US24 - 1259+50.00 [Sheet]
FILE NAME: c:\p\work\p\us24\william.rodriquez-mendez@illinois.gov\035946\72G59_XS_sheets.dgn

USER NAME	= william.rodriquez-me	DESIGNED	-	REVISED	-	11
DRAWN	-	REVIS	-			
CHECKED	-	REVIS	-			
PLOT DATE	= 10/23/2024	DATE	-	REVISED	-	


STATE OF ILLINOIS
DEPARTMENT OF TRANSPORTATION

CROSS SECTION US 24


SCALE: SHEET 9 OF 21 SHEETS STA. TO STA.

F.A.P RTE.	SECTION	COUNTY	TOTAL SHEETS	SHEET NO.
317	(4) N, RS-10, SR	ADAMS	94	63
CONTRACT NO. 72G59				
ILLINOIS FED. AID PROJECT				

REVISED 1/3/2025

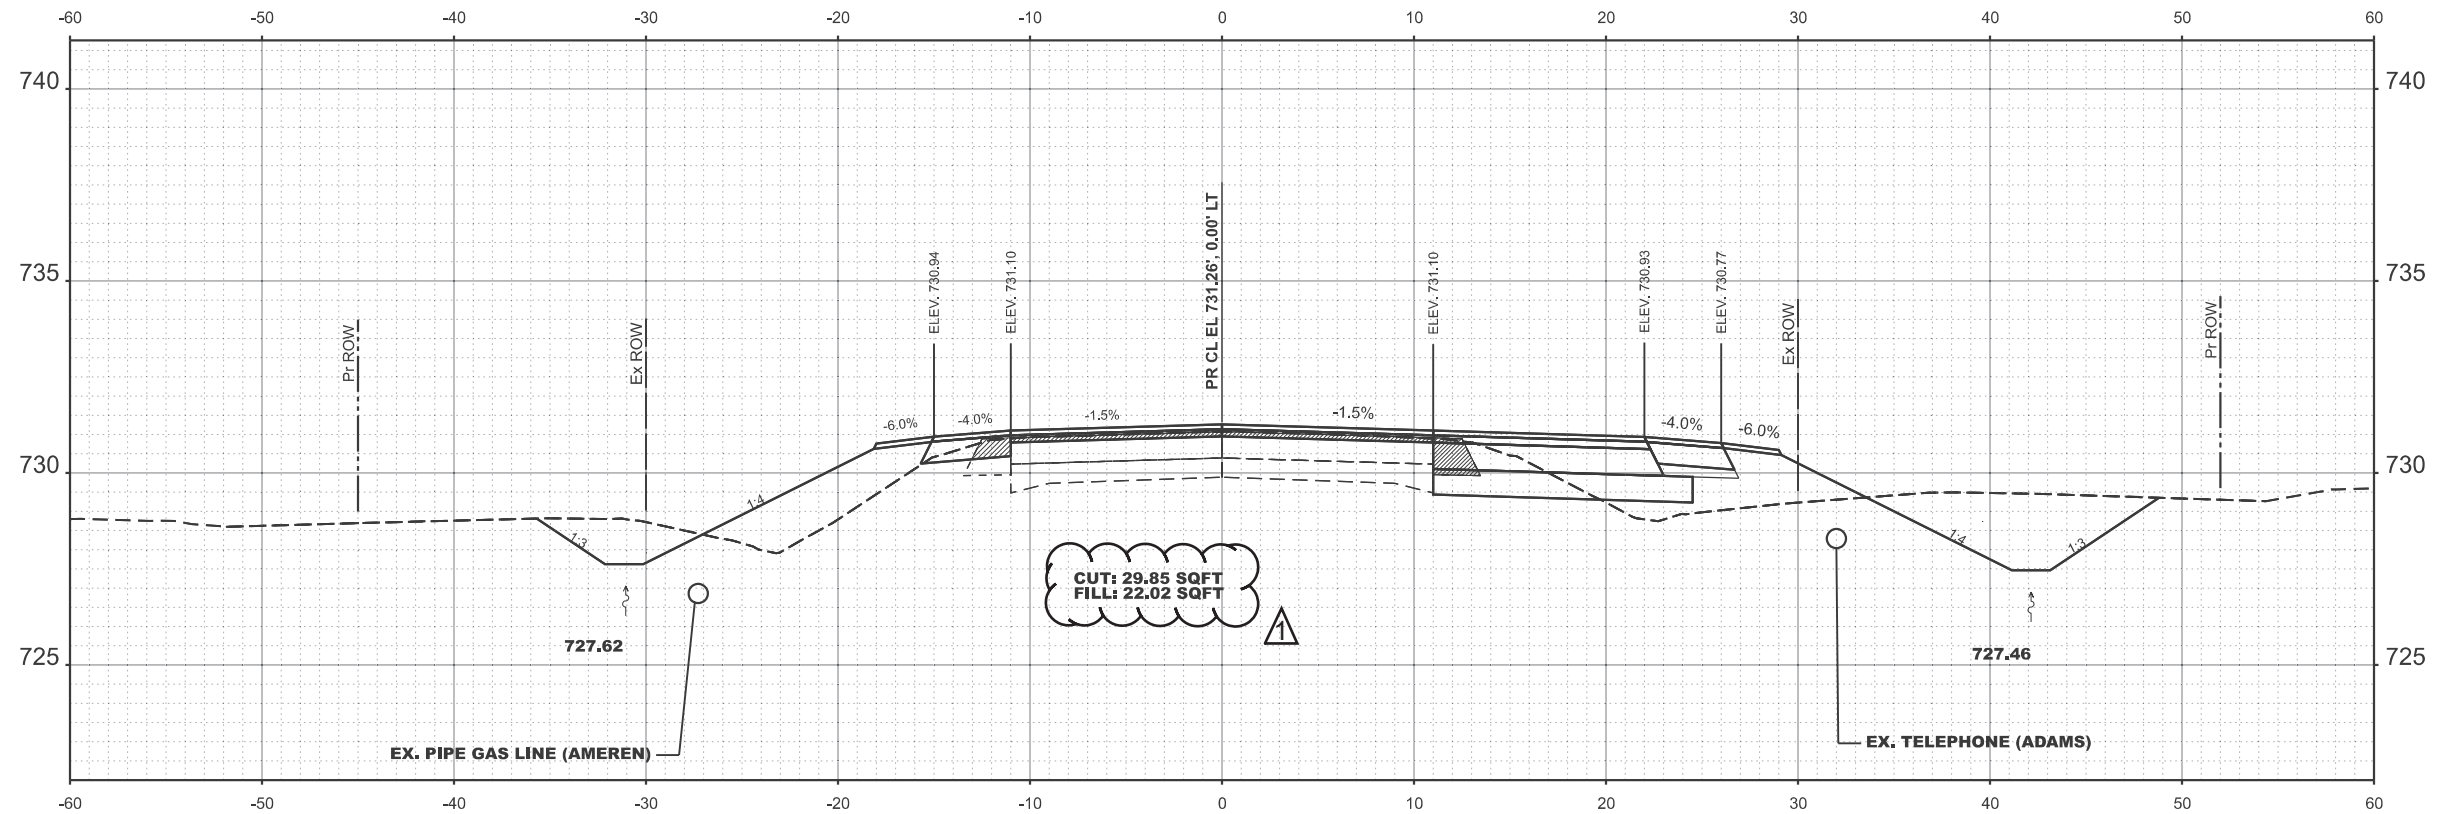

STA 1260+00.00

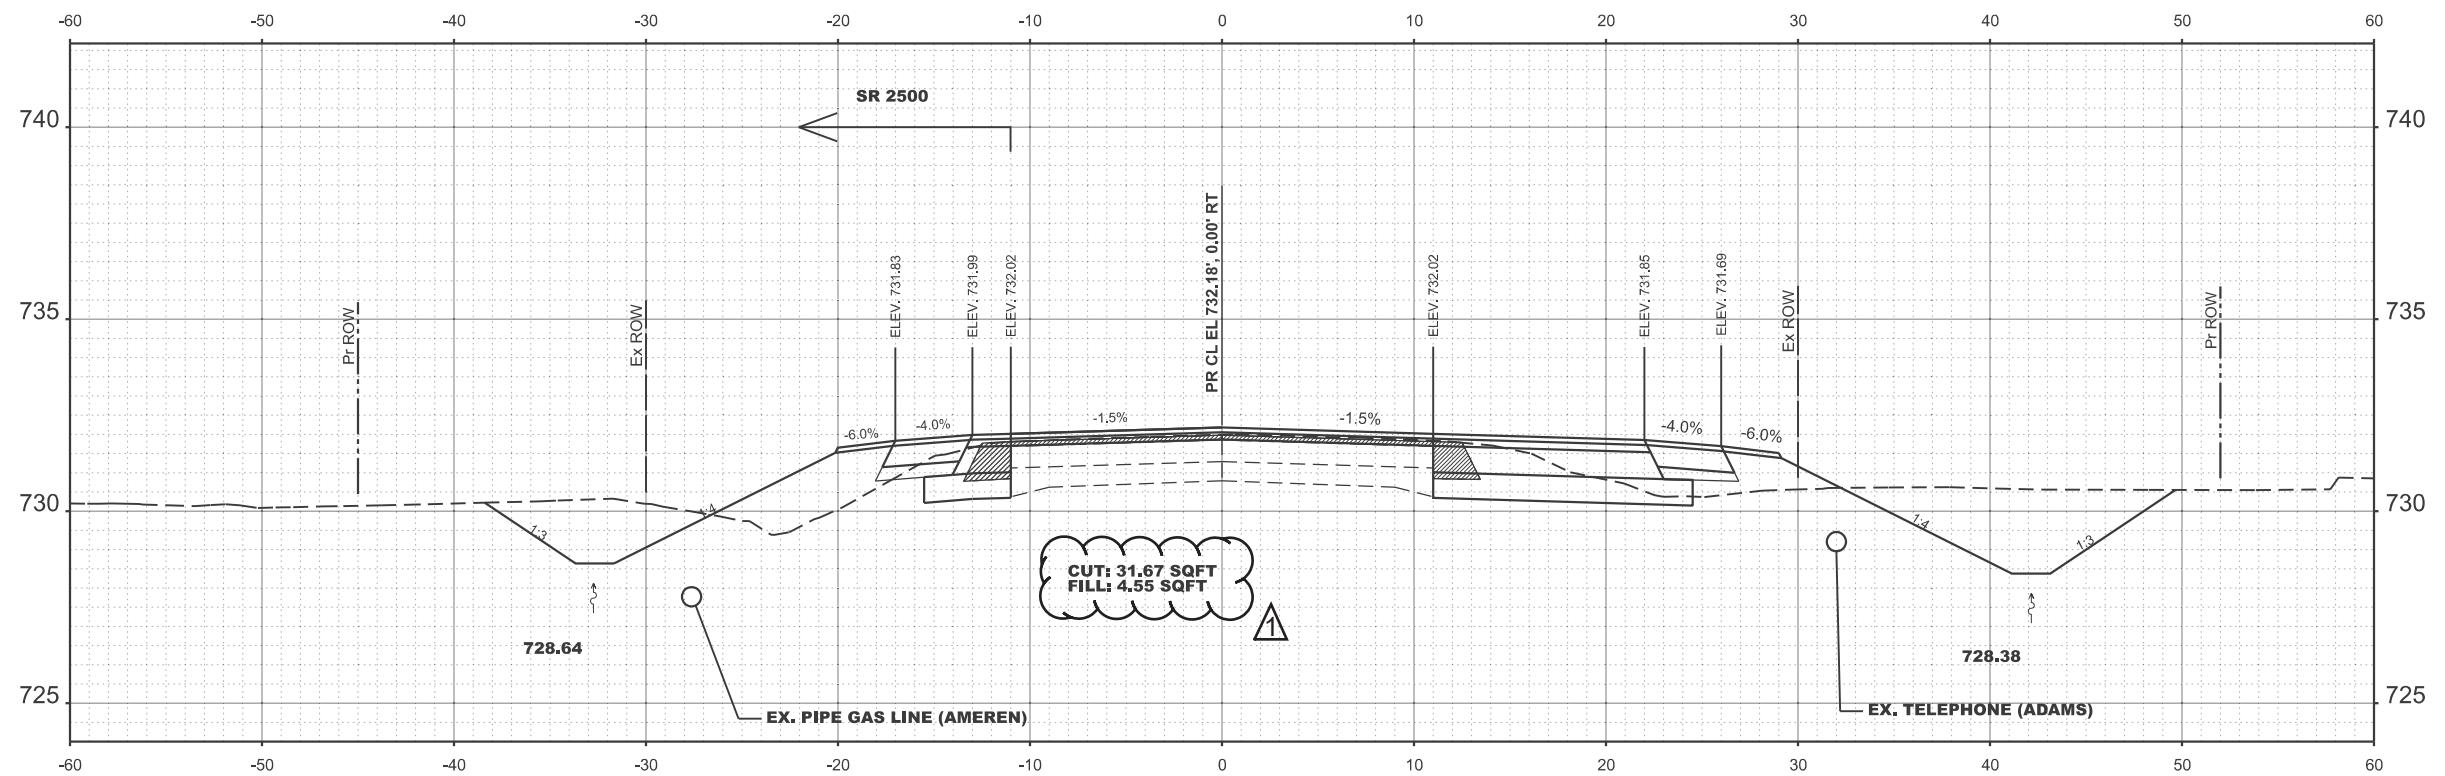

STA 1260+50.00

STATE OF ILLINOIS
DEPARTMENT OF TRANSPORTATION



CROSS SECTION US 24

REVISED 1/3/2025

USER NAME = mcquade,jackson	DESIGNED -	REVISED - 11
	DRAWN -	REVISED -
	CHECKED -	REVISED -
PLOT DATE = 1/6/2025	DATE -	REVISED -

SCALE: SHEET 9 OF 21 SHEETS STA. TO STA.

F.A.P. RTE.	SECTION	COUNTY	TOTAL SHEETS	SHEET NO.
317	(4) N, RS-10, SR	ADAMS	94	64
CONTRACT NO. 72G59				
ILLINOIS FED. AID PROJECT				

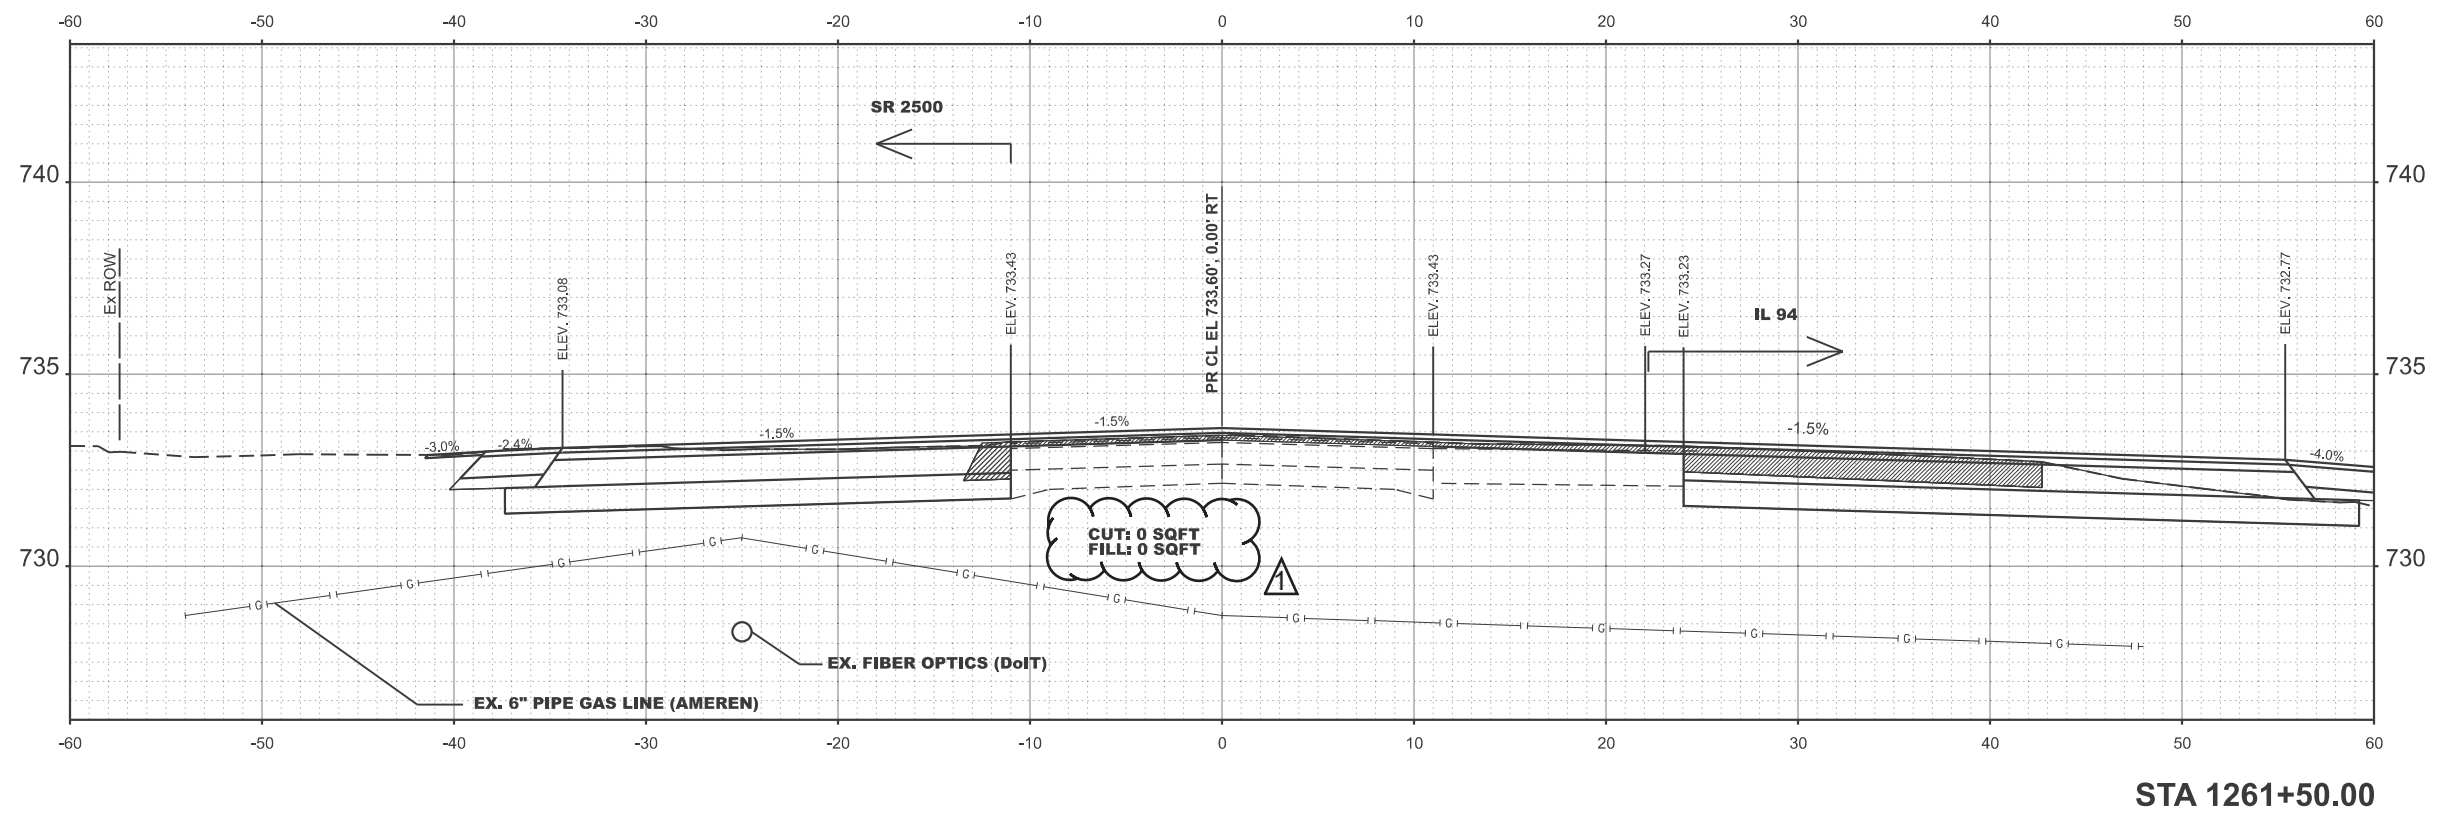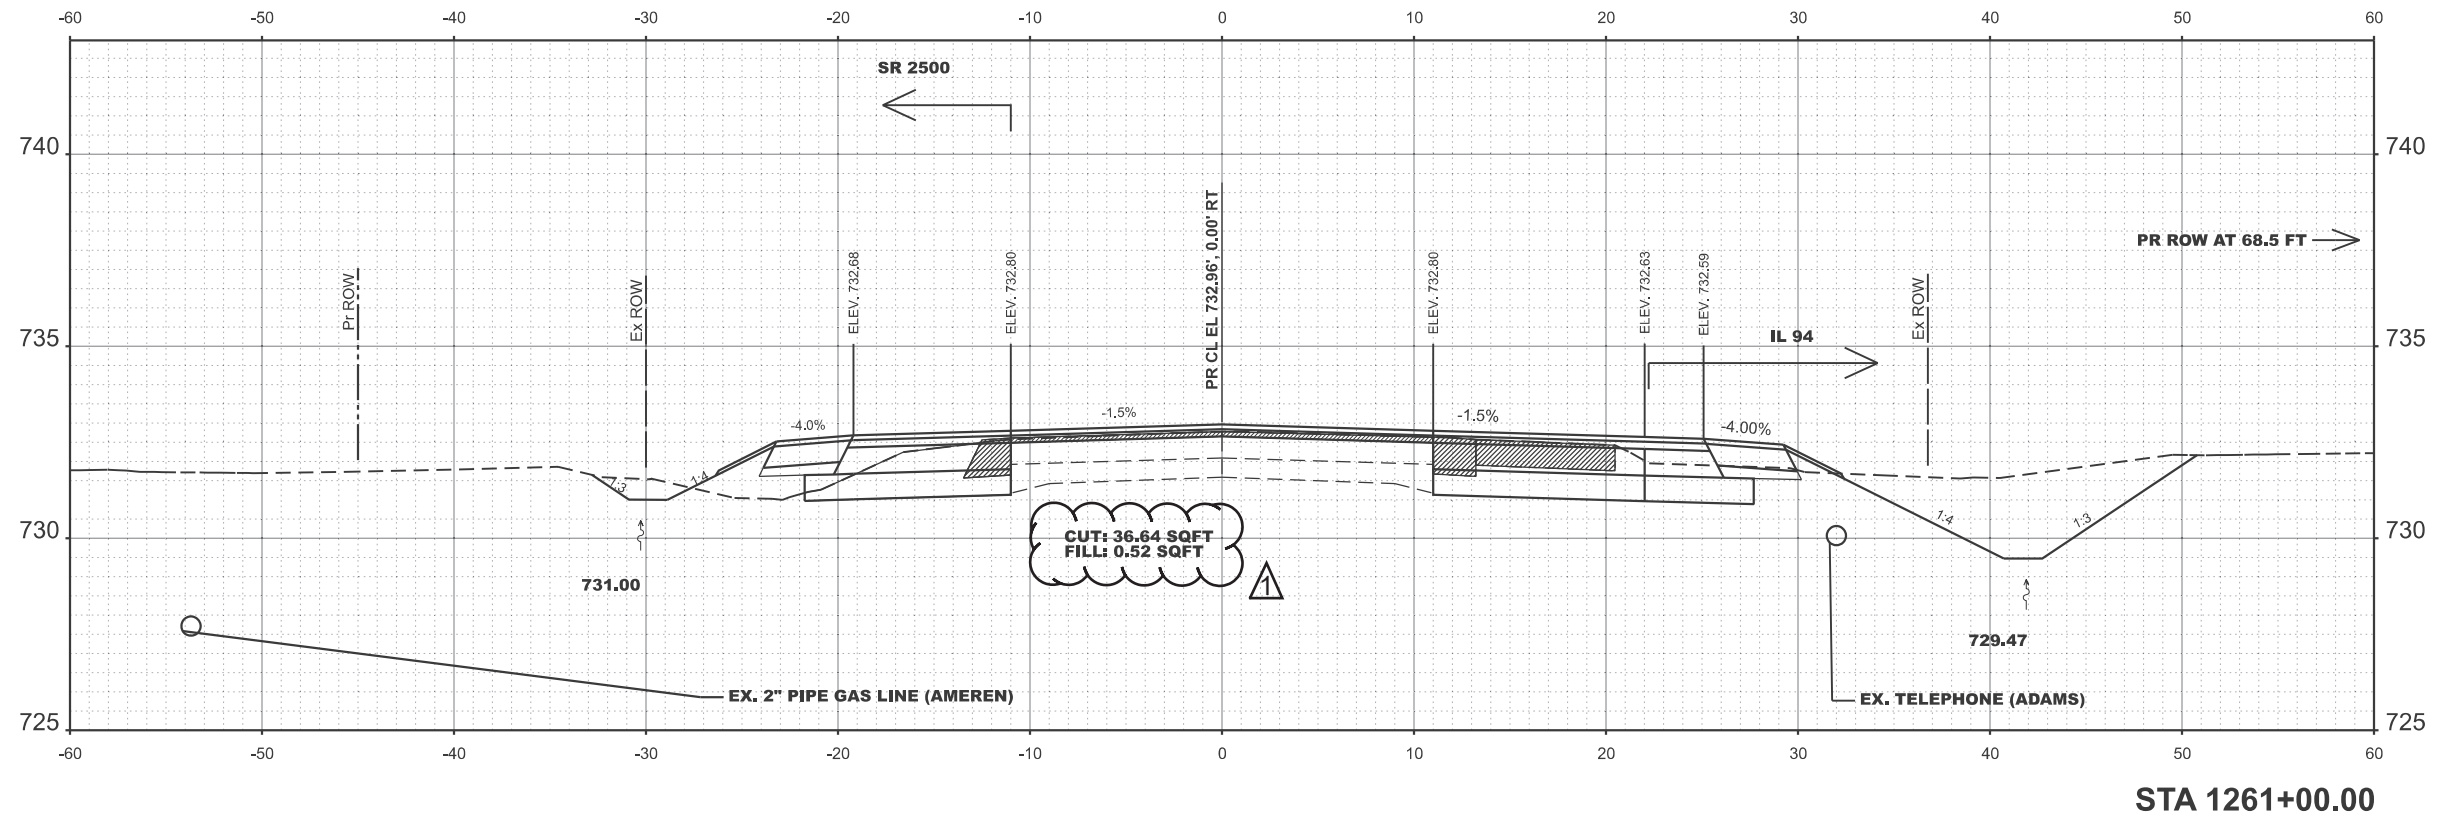

MODEL: E003 US24 - 1261+50.00 [Sheet]
FILE NAME: c:\pwworking\william.rodriquez-mendez\illinois.gov\0835946\72G59_XS_sheets.dgn

USER NAME = wlliam.rodriquez-me	DESIGNED -	REVISED - 11
	DRAWN -	REVISED -
	CHECKED -	REVISED -
PLOT DATE = 10/23/2024	DATE -	REVISED -


STATE OF ILLINOIS
DEPARTMENT OF TRANSPORTATION

CROSS SECTION US 24


SCALE: SHEET 9 OF 21 SHEETS STA. TO STA.

F.A.P RTE.	SECTION	COUNTY	TOTAL SHEETS	SHEET NO.
317	(4) N, RS-10, SR	ADAMS	94	65
CONTRACT NO. 72G59				
ILLINOIS FED. AID PROJECT				

REVISED 1/3/2025

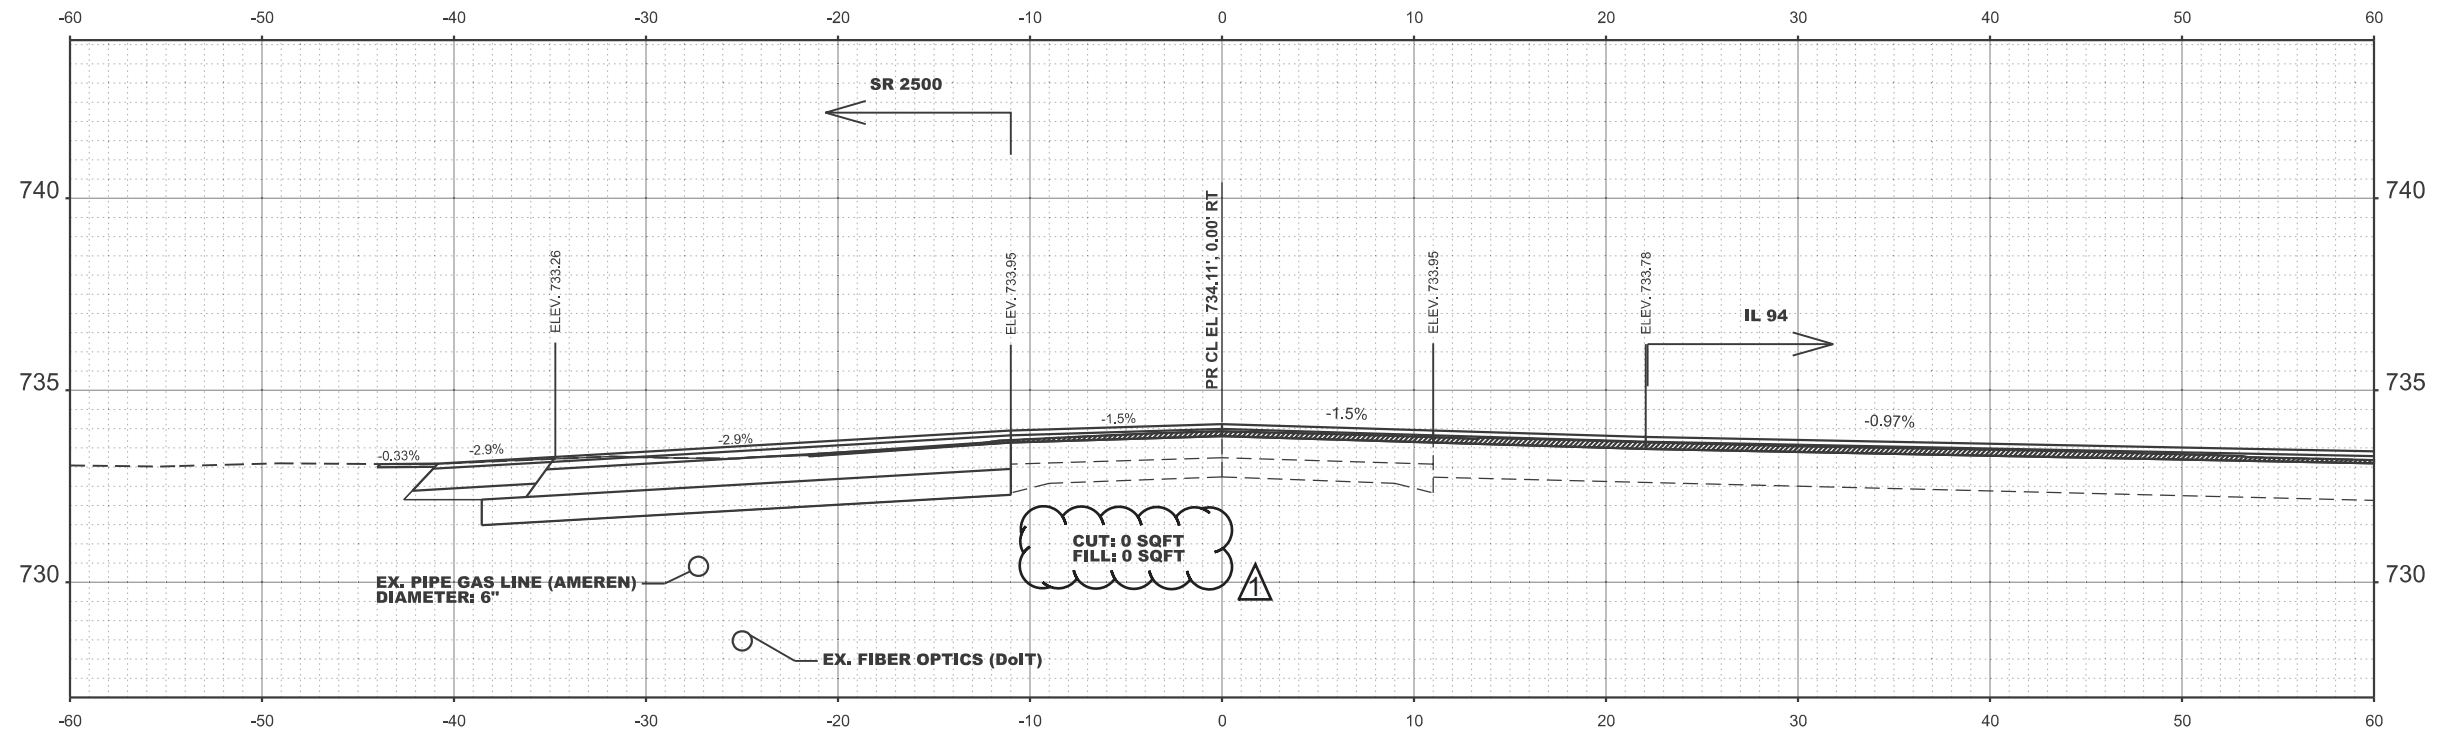

STA 1262+00.00

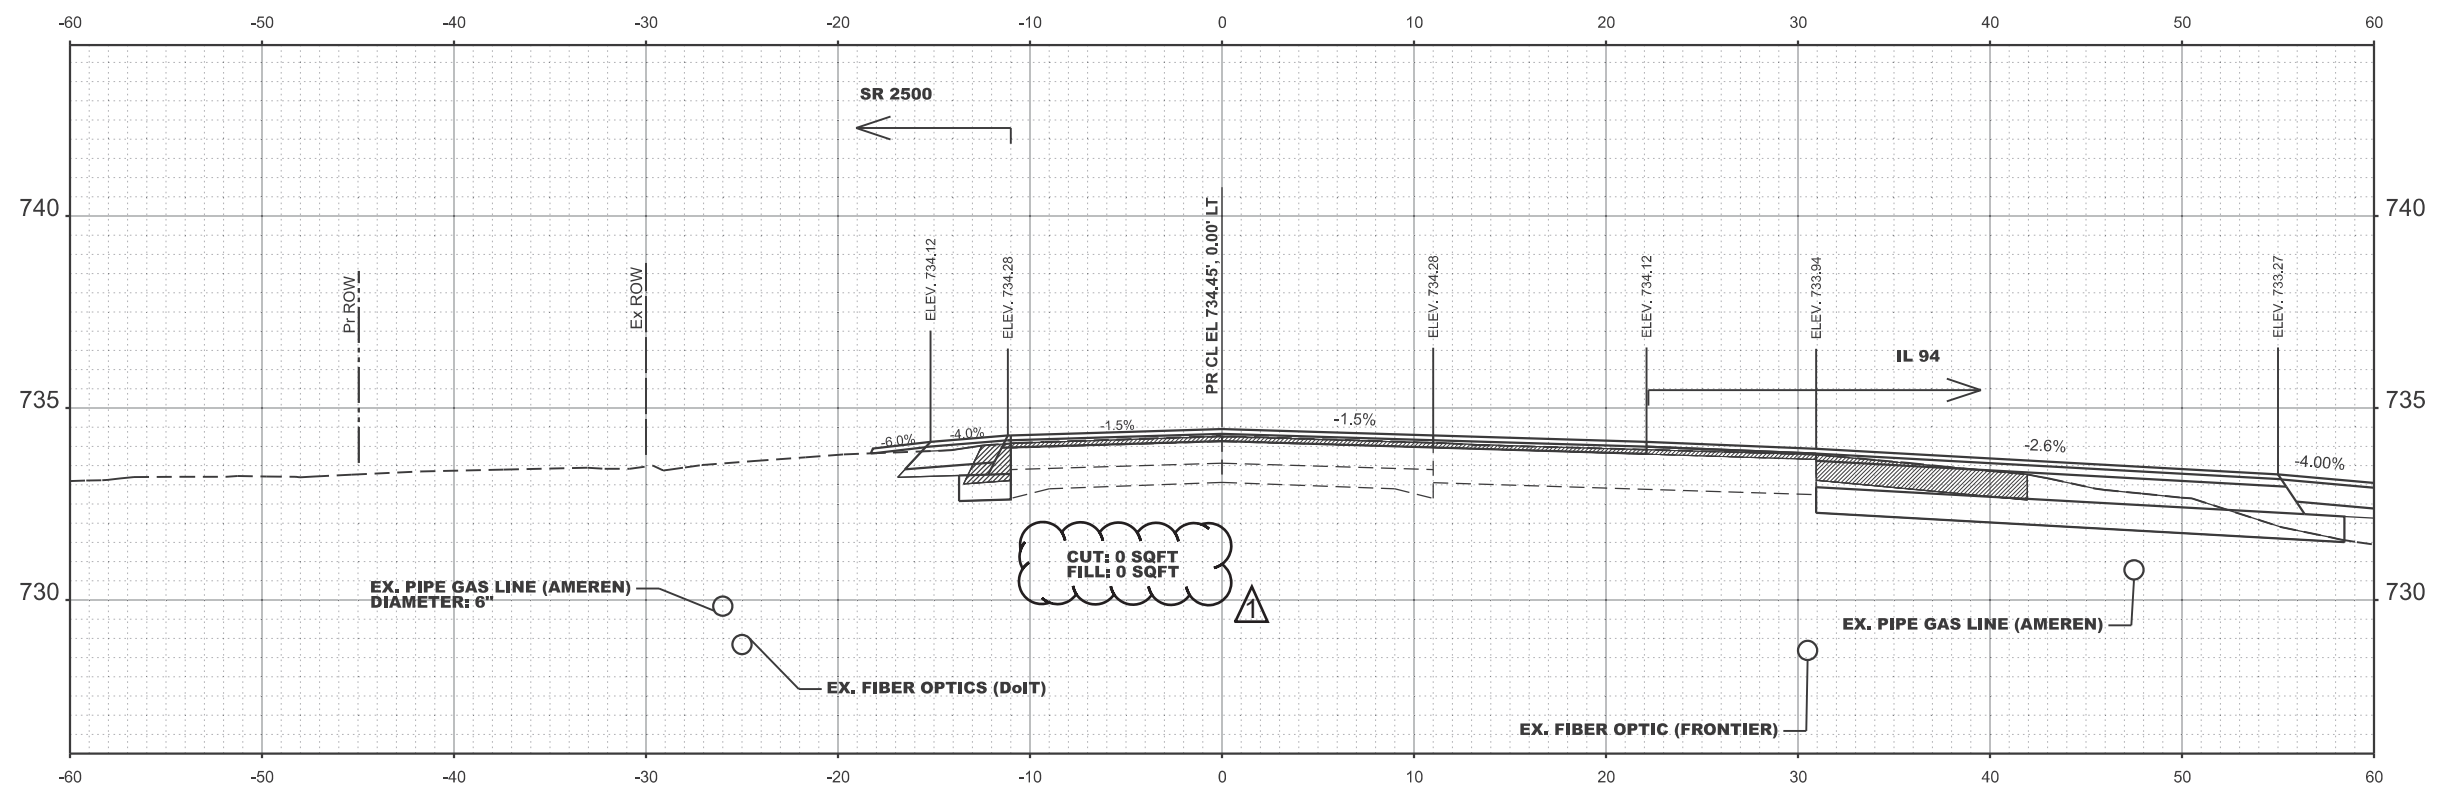

STA 1262+50.00

MODEL: E003 US24 - 1262+50.00 [Sheet]
FILE NAME: c:\p\work\p\do\william.rodriquez-mendez\illinois.gov\0835946\72G59_XS_sheets.dgn

USER NAME = william.rodriquez-me	DESIGNED -	REVISED - 11
	DRAWN -	REVISED -
	CHECKED -	REVISED -
PLOT DATE = 10/23/2024	DATE -	REVISED -


STATE OF ILLINOIS
DEPARTMENT OF TRANSPORTATION

CROSS SECTION US 24


SCALE: SHEET 9 OF 21 SHEETS STA. TO STA.

F.A.P RTE.	SECTION	COUNTY	TOTAL SHEETS	SHEET NO.
317	(4) N, RS-10, SR	ADAMS	94	66
CONTRACT NO. 72G59				
ILLINOIS FED. AID PROJECT				

REVISED 1/3/2025

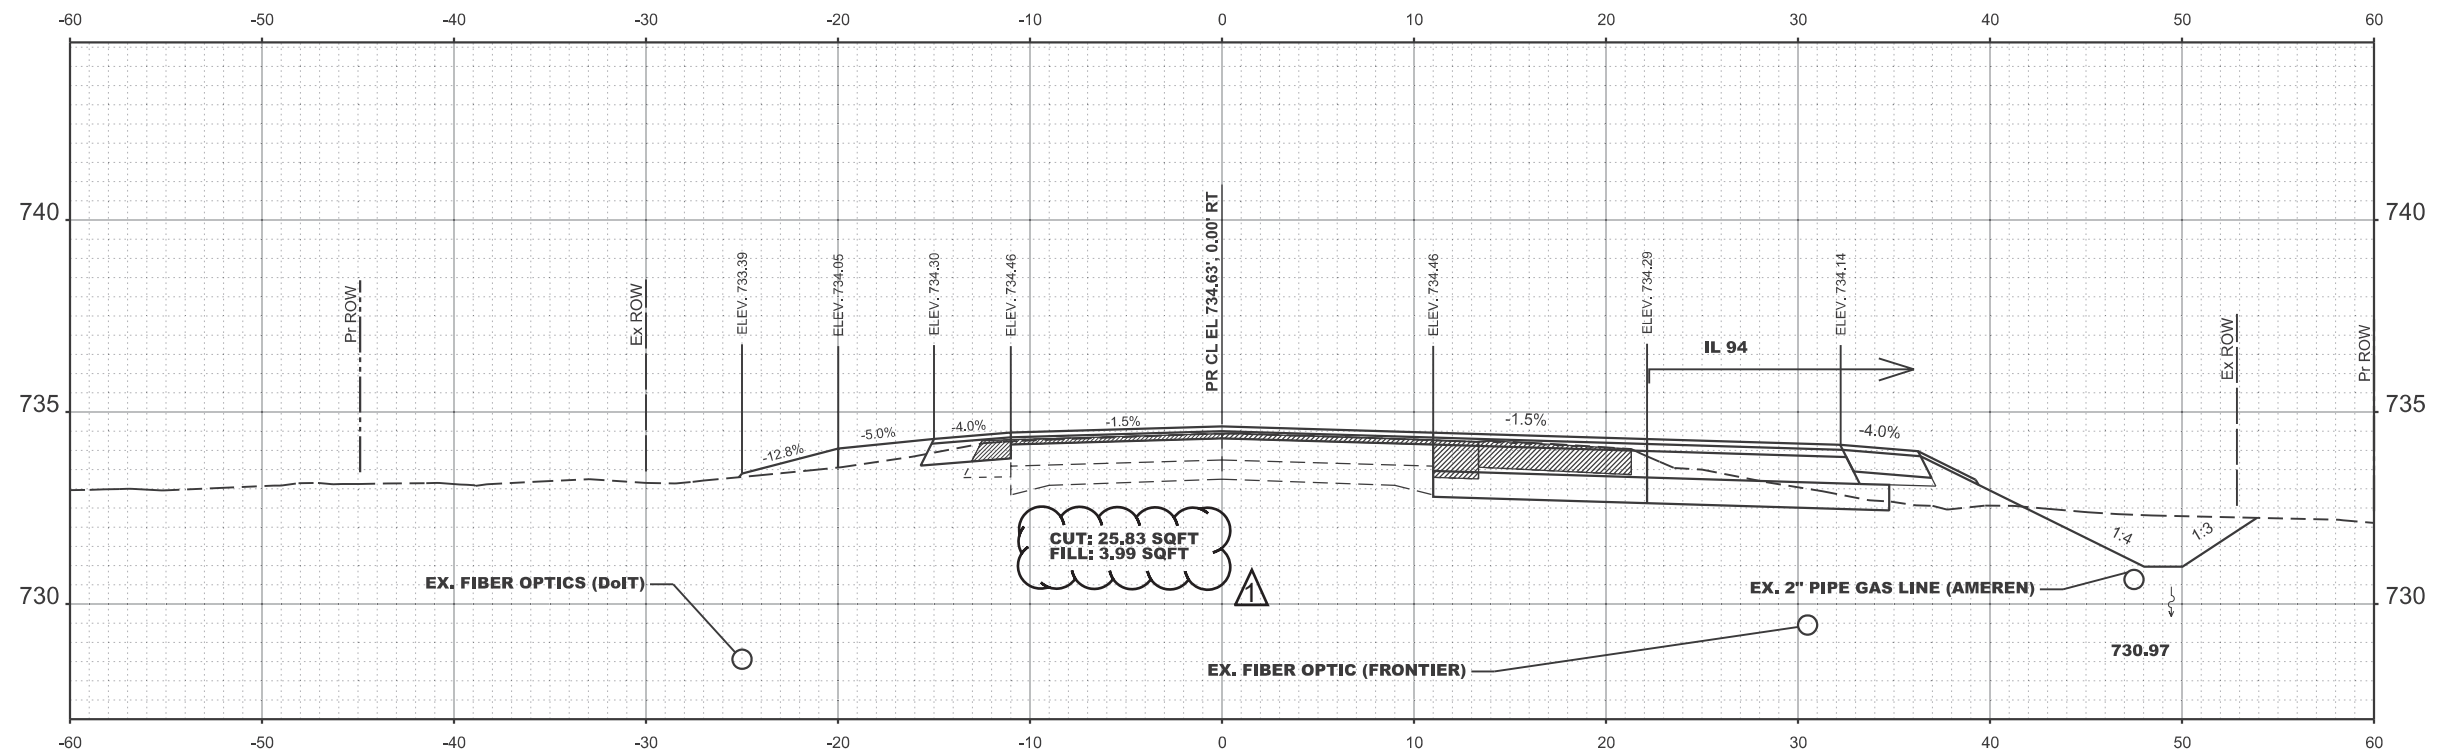

STA 1263+00.00

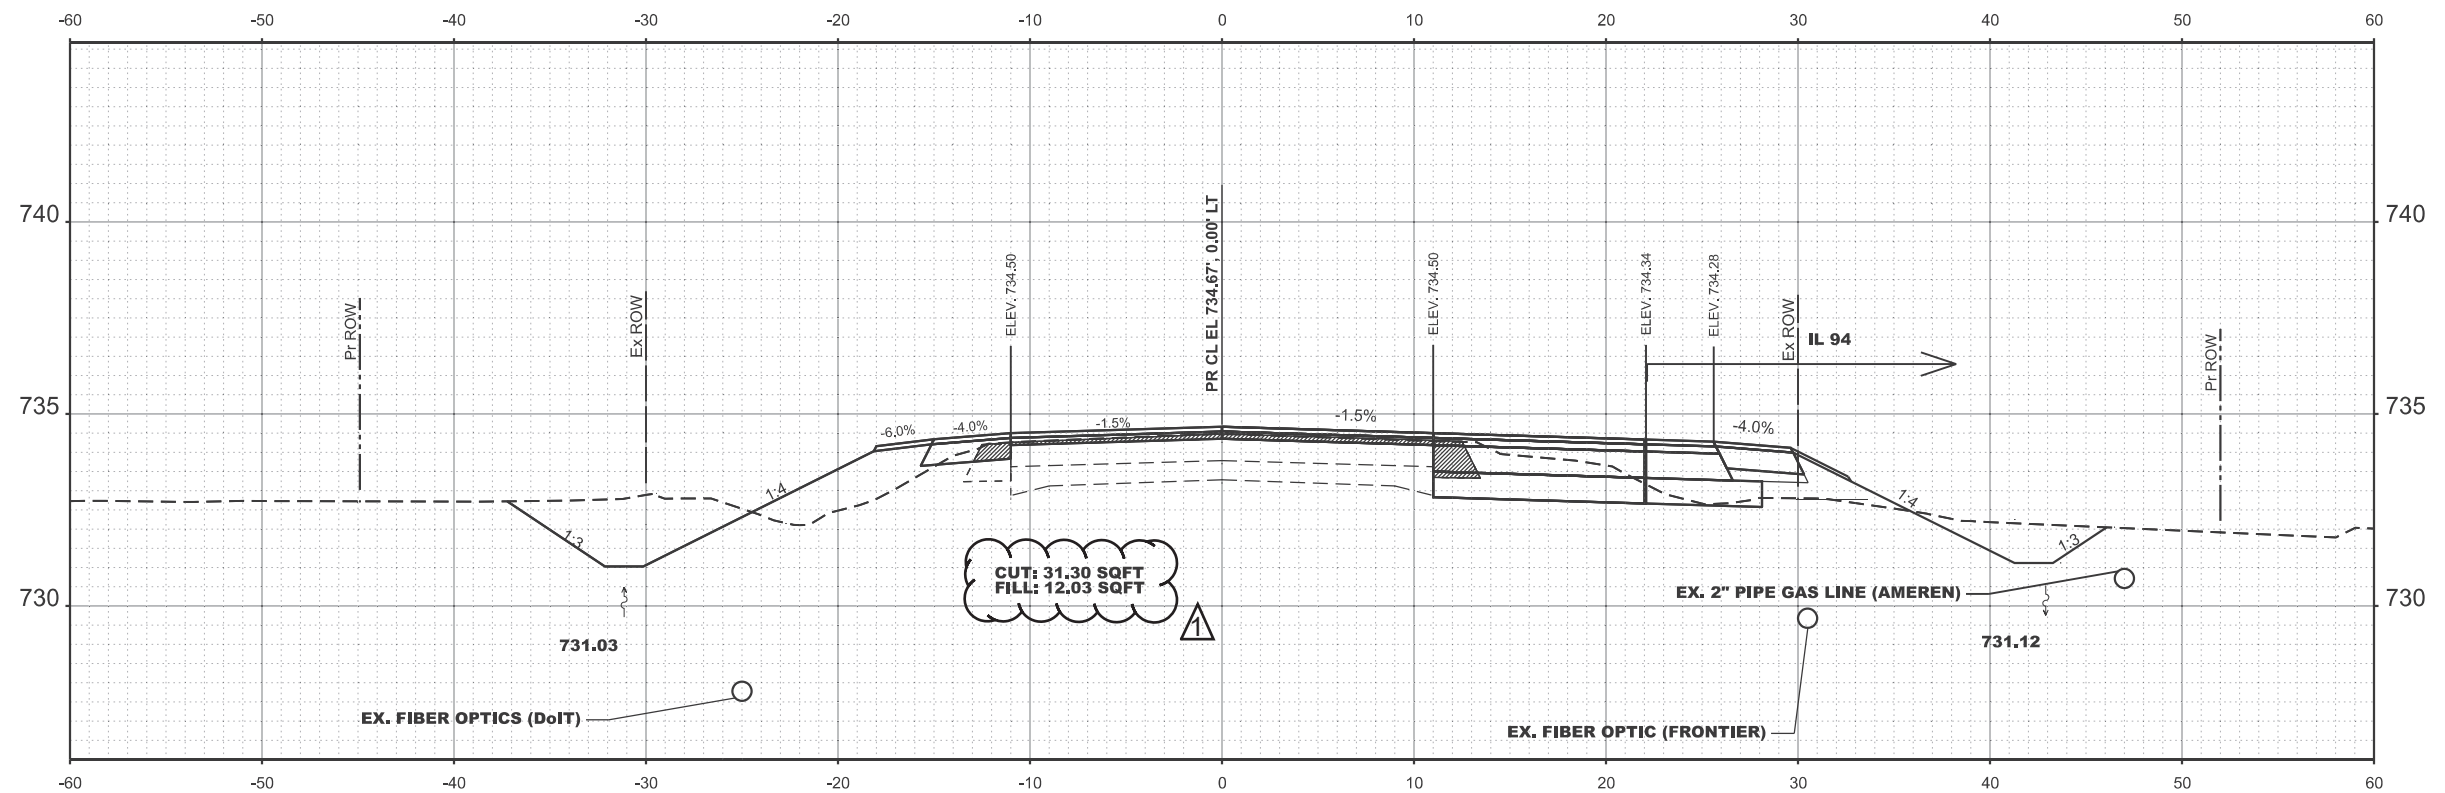

STA 1263+50.00

STATE OF ILLINOIS
DEPARTMENT OF TRANSPORTATION



CROSS SECTION US 24

REVISED 1/3/2025

USER NAME = wiliam.rodriguez-me	DESIGNED -	REVISED - 11
	DRAWN -	REVISED -
	CHECKED -	REVISED -
PLOT DATE = 10/23/2024	DATE -	REVISED -

SCALE: SHEET 9 OF 21 SHEETS STA. TO STA.

F.A.P RTE.	SECTION	COUNTY	TOTAL SHEETS	SHEET NO.
317	(4) N, RS-10, SR	ADAMS	94	67
CONTRACT NO. 72G59				
ILLINOIS FED. AID PROJECT				

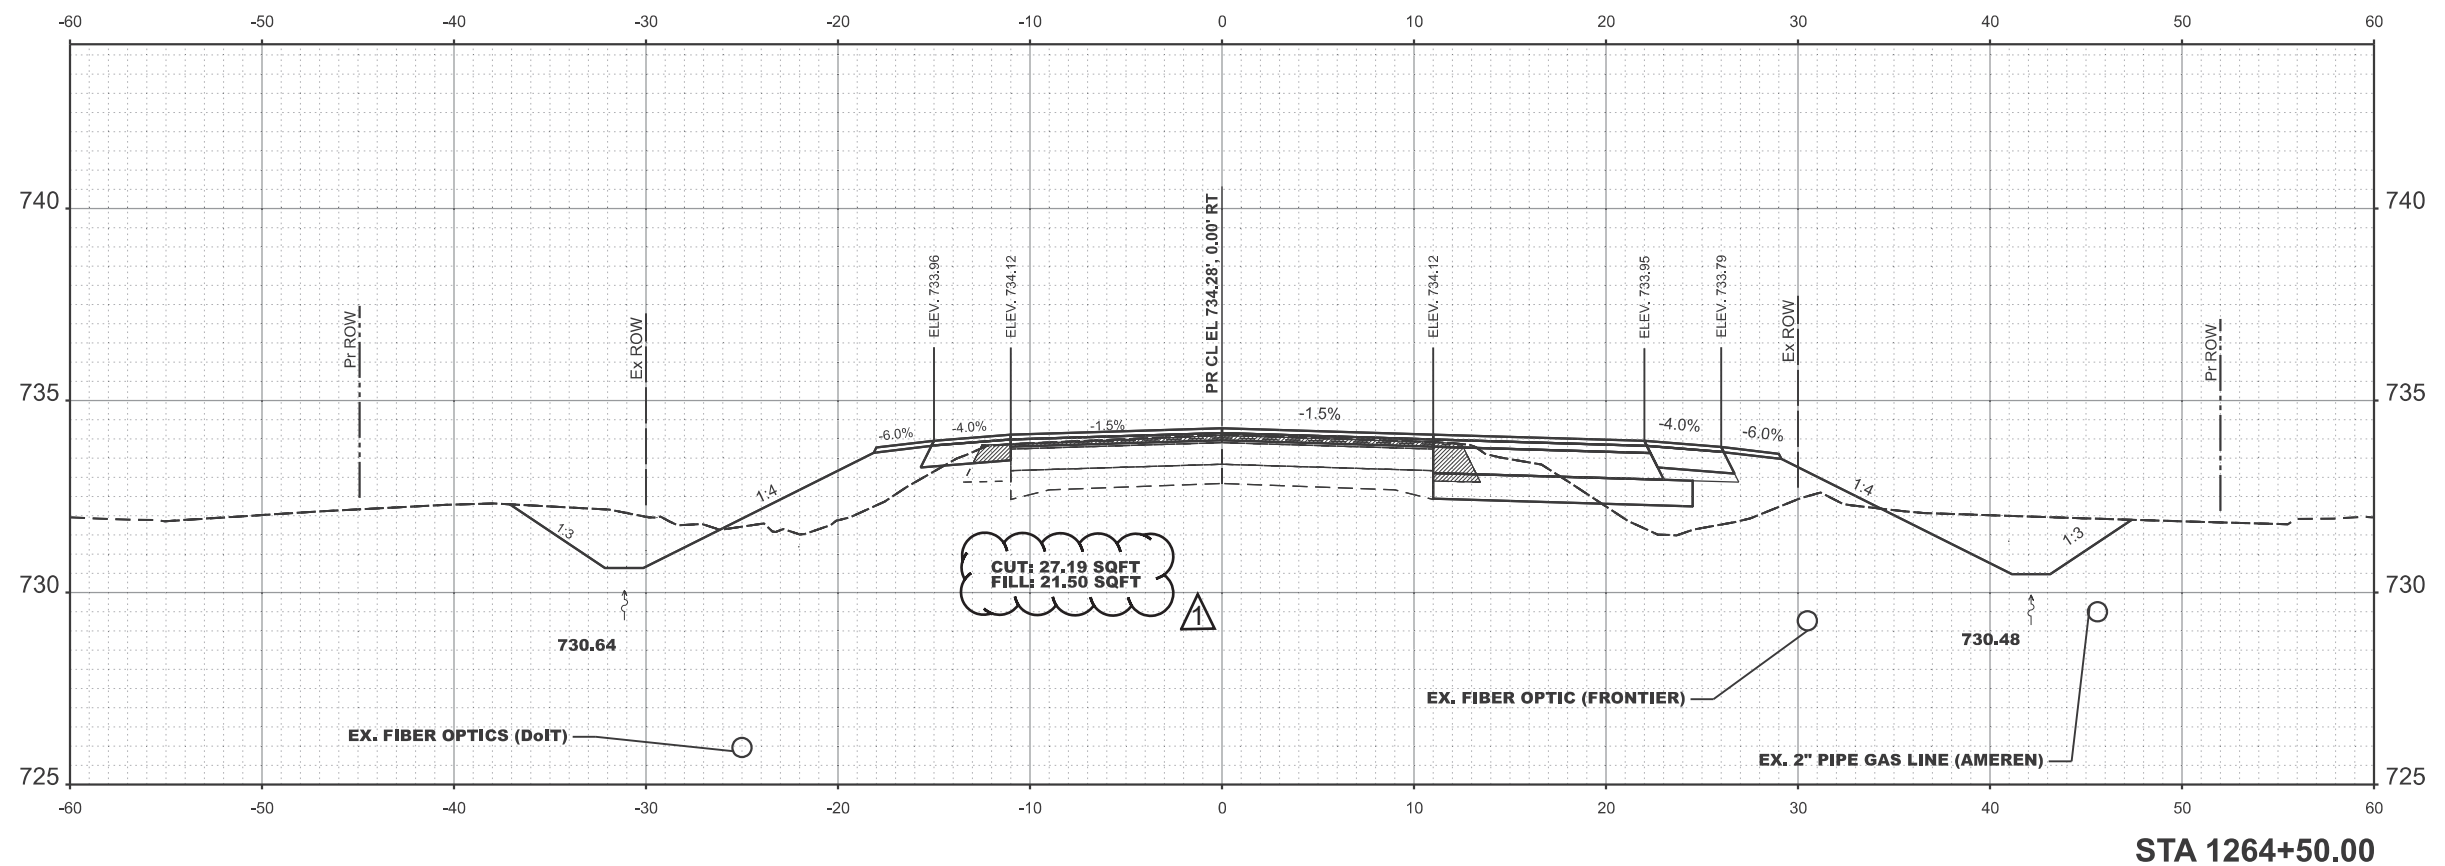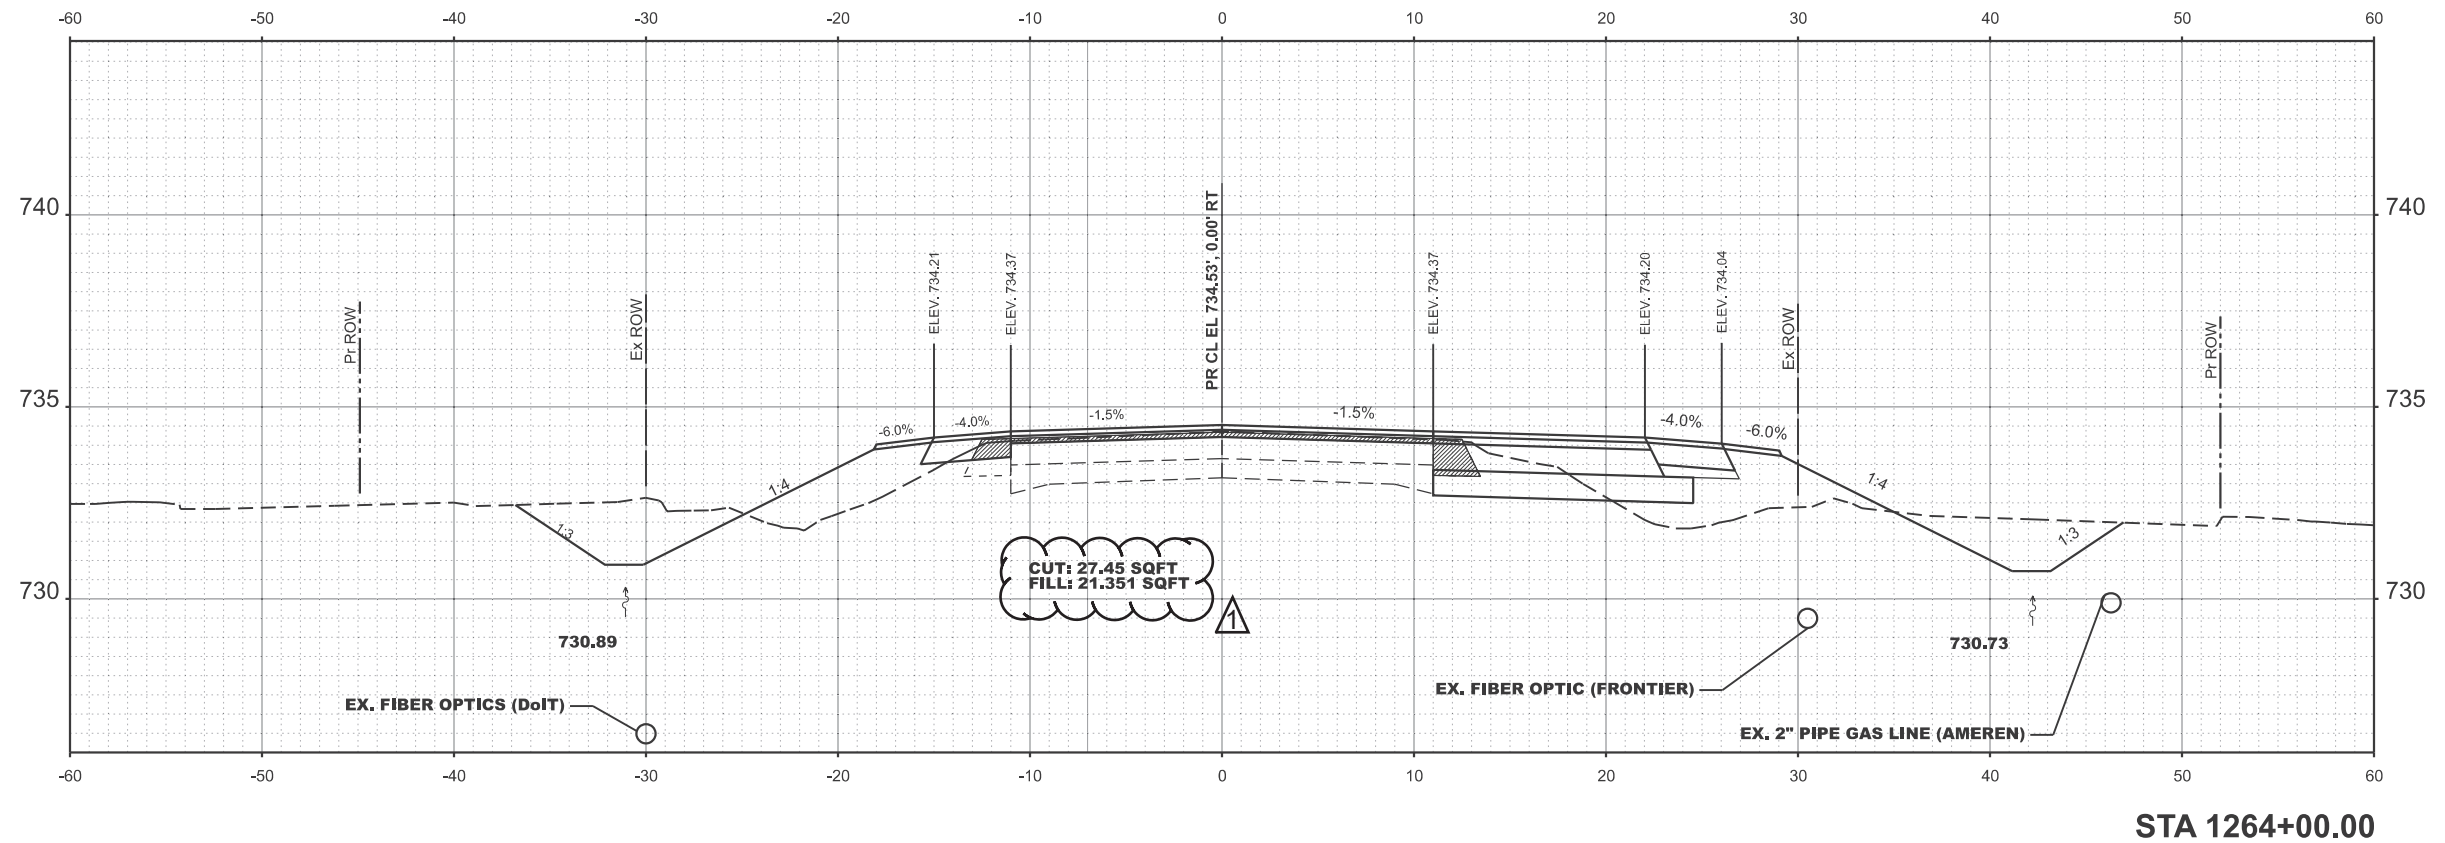

MODEL: E003 US24 - 1264+50.00 [Sheet]
FILE NAME: c:\p\work\doit\william.rodriquez-mendez\illinois.gov\0835946\72G59_XS_sheets.dgn

USER NAME = william.rodriquez-me	DESIGNED -	REVISED - 11
	DRAWN -	REVISED -
	CHECKED -	REVISED -
PLOT DATE = 10/23/2024	DATE -	REVISED -


STATE OF ILLINOIS
DEPARTMENT OF TRANSPORTATION

CROSS SECTION US 24


SCALE: SHEET 9 OF 21 SHEETS STA. TO STA.

F.A.P RTE.	SECTION	COUNTY	TOTAL SHEETS	SHEET NO.
317	(4) N, RS-10, SR	ADAMS	94	68
CONTRACT NO. 72G59				
ILLINOIS FED. AID PROJECT				

REVISED 1/3/2025

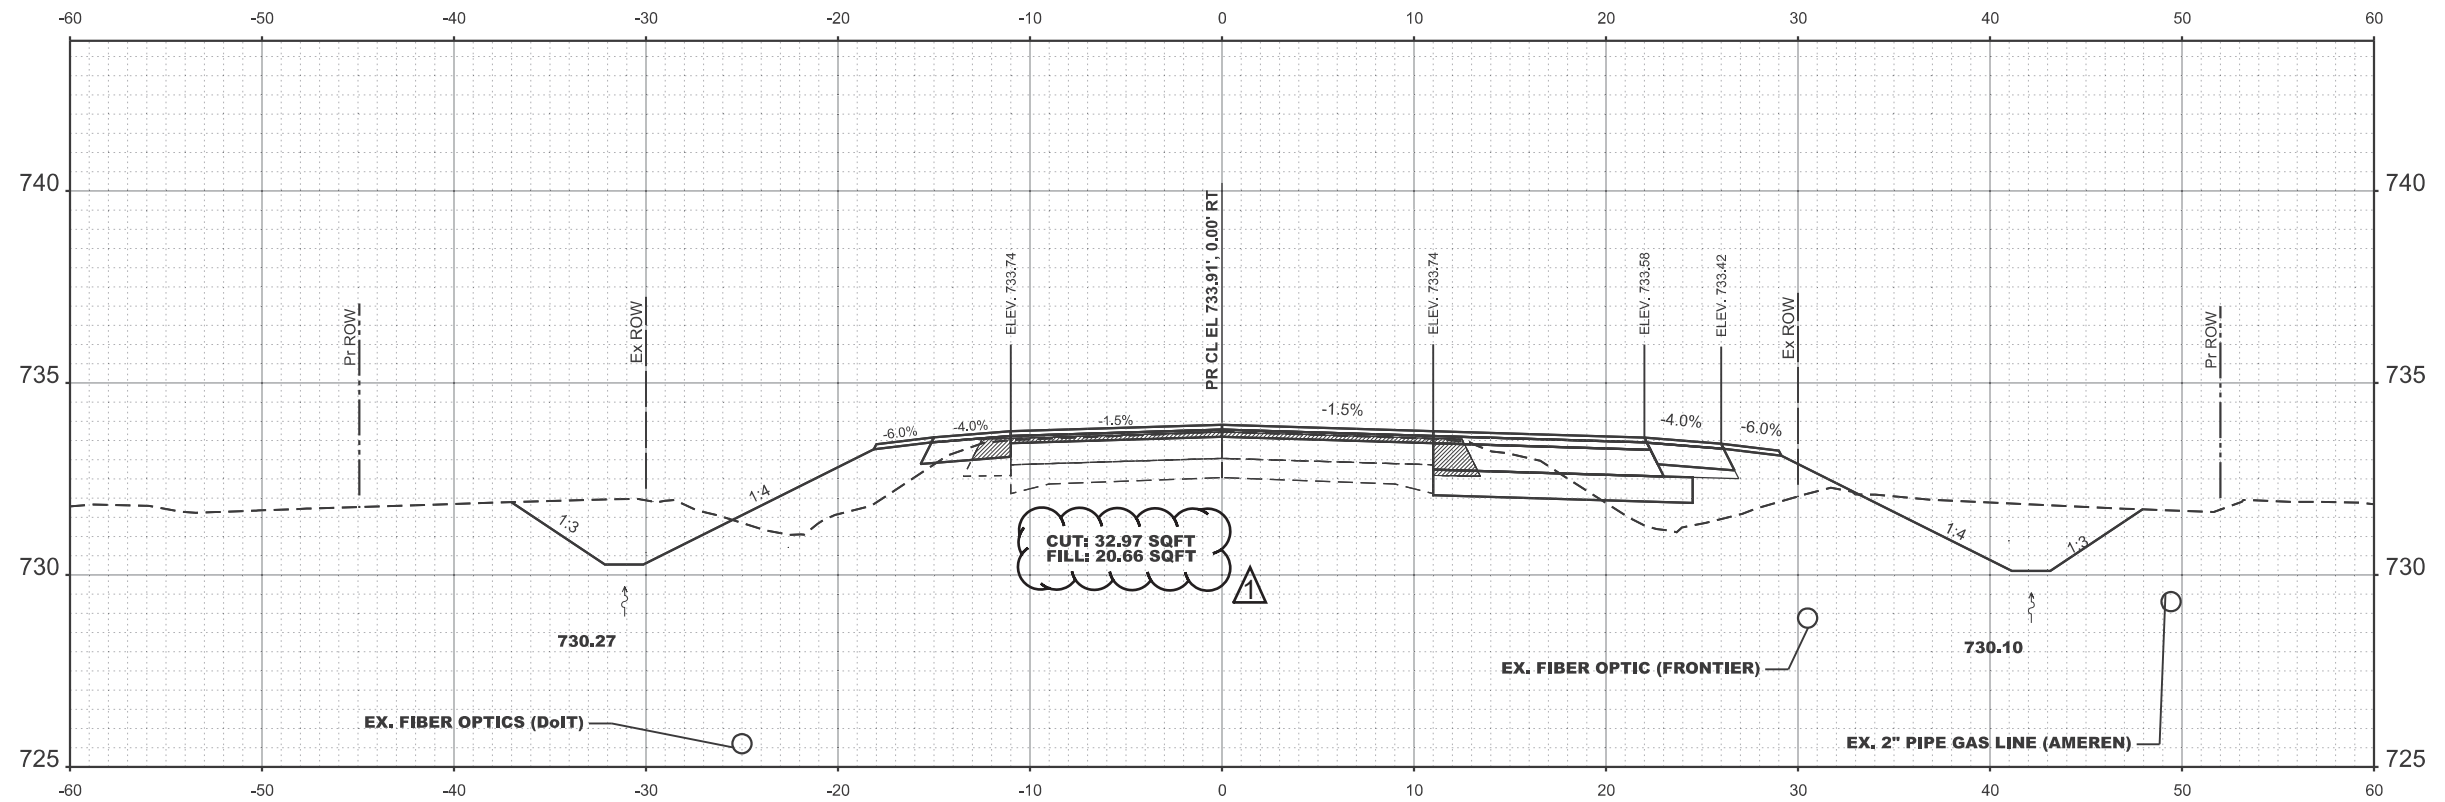

STA 1265+00.00

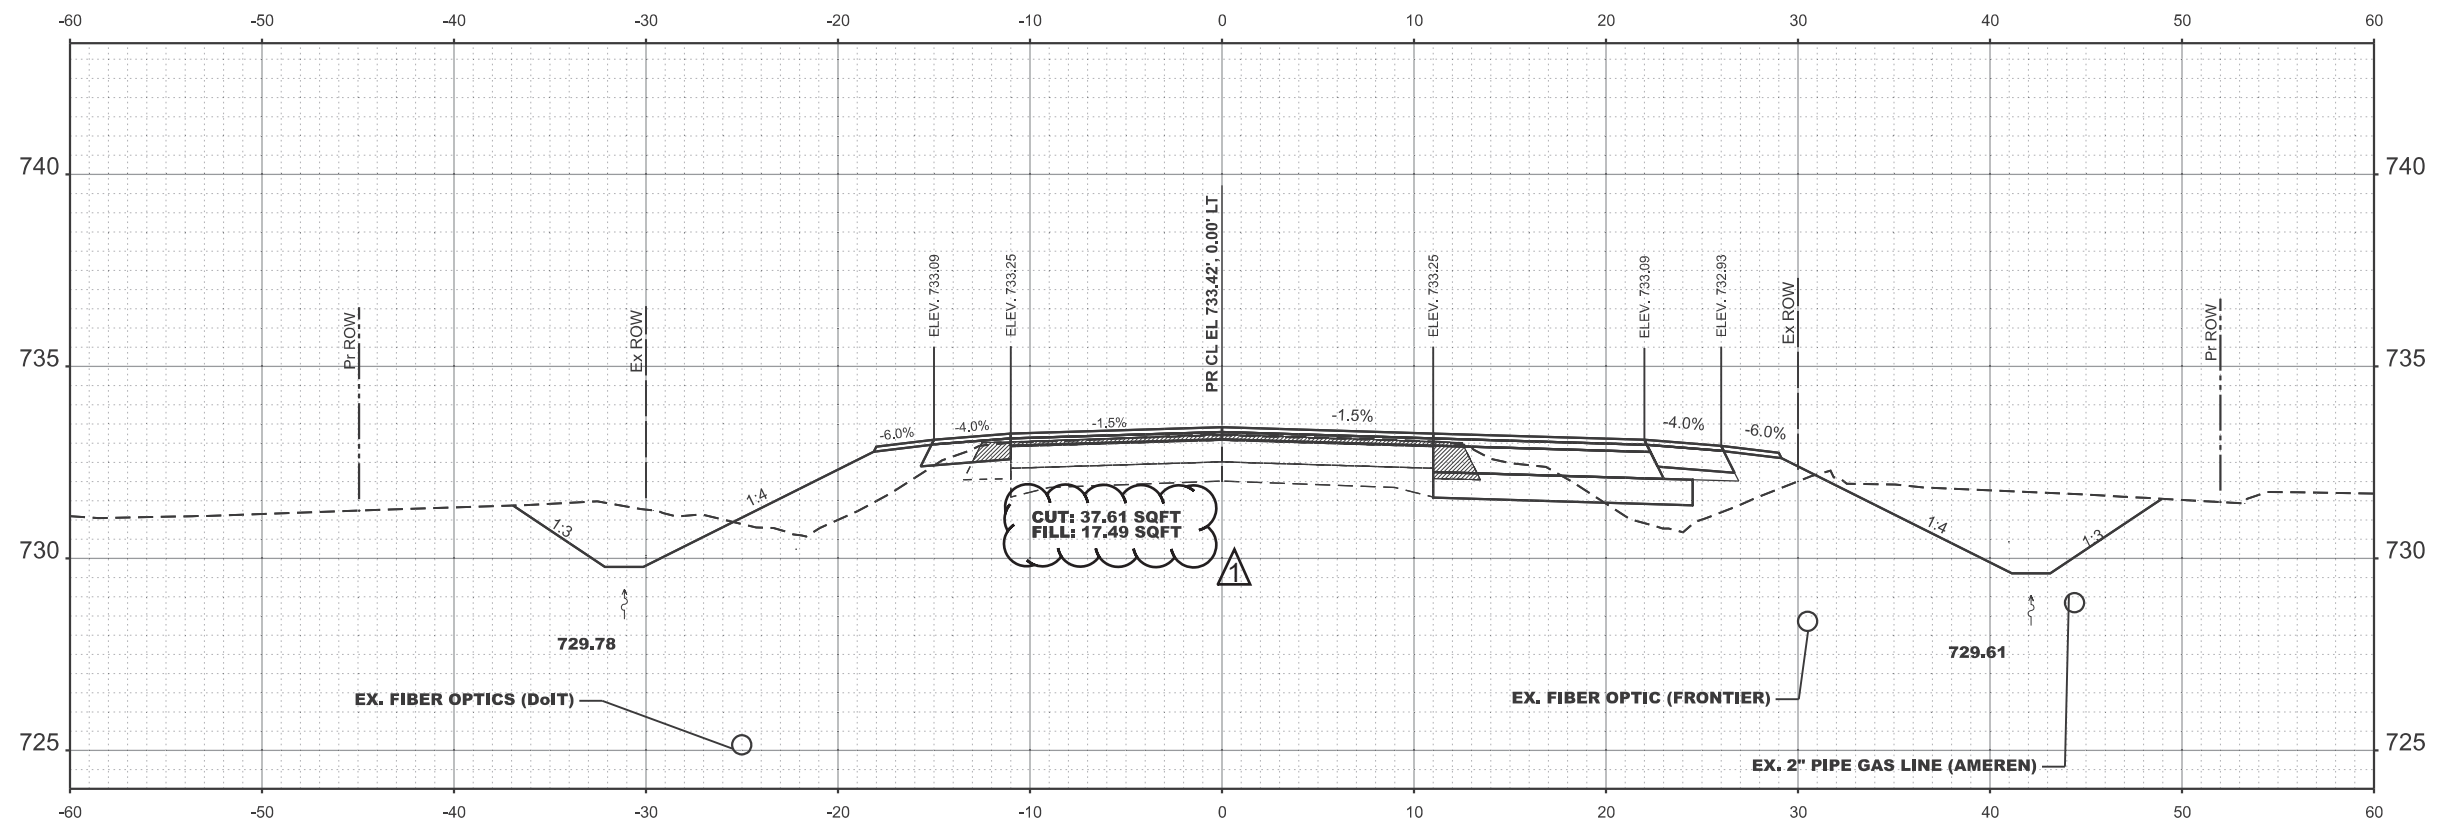

STA 1265+50.00

STATE OF ILLINOIS
DEPARTMENT OF TRANSPORTATION



CROSS SECTION US 24

REVISED 1/3/2025

USER NAME = wiliam.rodriguez-me	DESIGNED -	REVISED - 11
	DRAWN -	REVISED -
	CHECKED -	REVISED -
PLOT DATE = 10/23/2024	DATE -	REVISED -

SCALE: SHEET 9 OF 21 SHEETS STA. TO STA.

F.A.P RTE.	SECTION	COUNTY	TOTAL SHEETS	SHEET NO.
317	(4) N, RS-10, SR	ADAMS	94	69
CONTRACT NO. 72G59				
ILLINOIS FED. AID PROJECT				

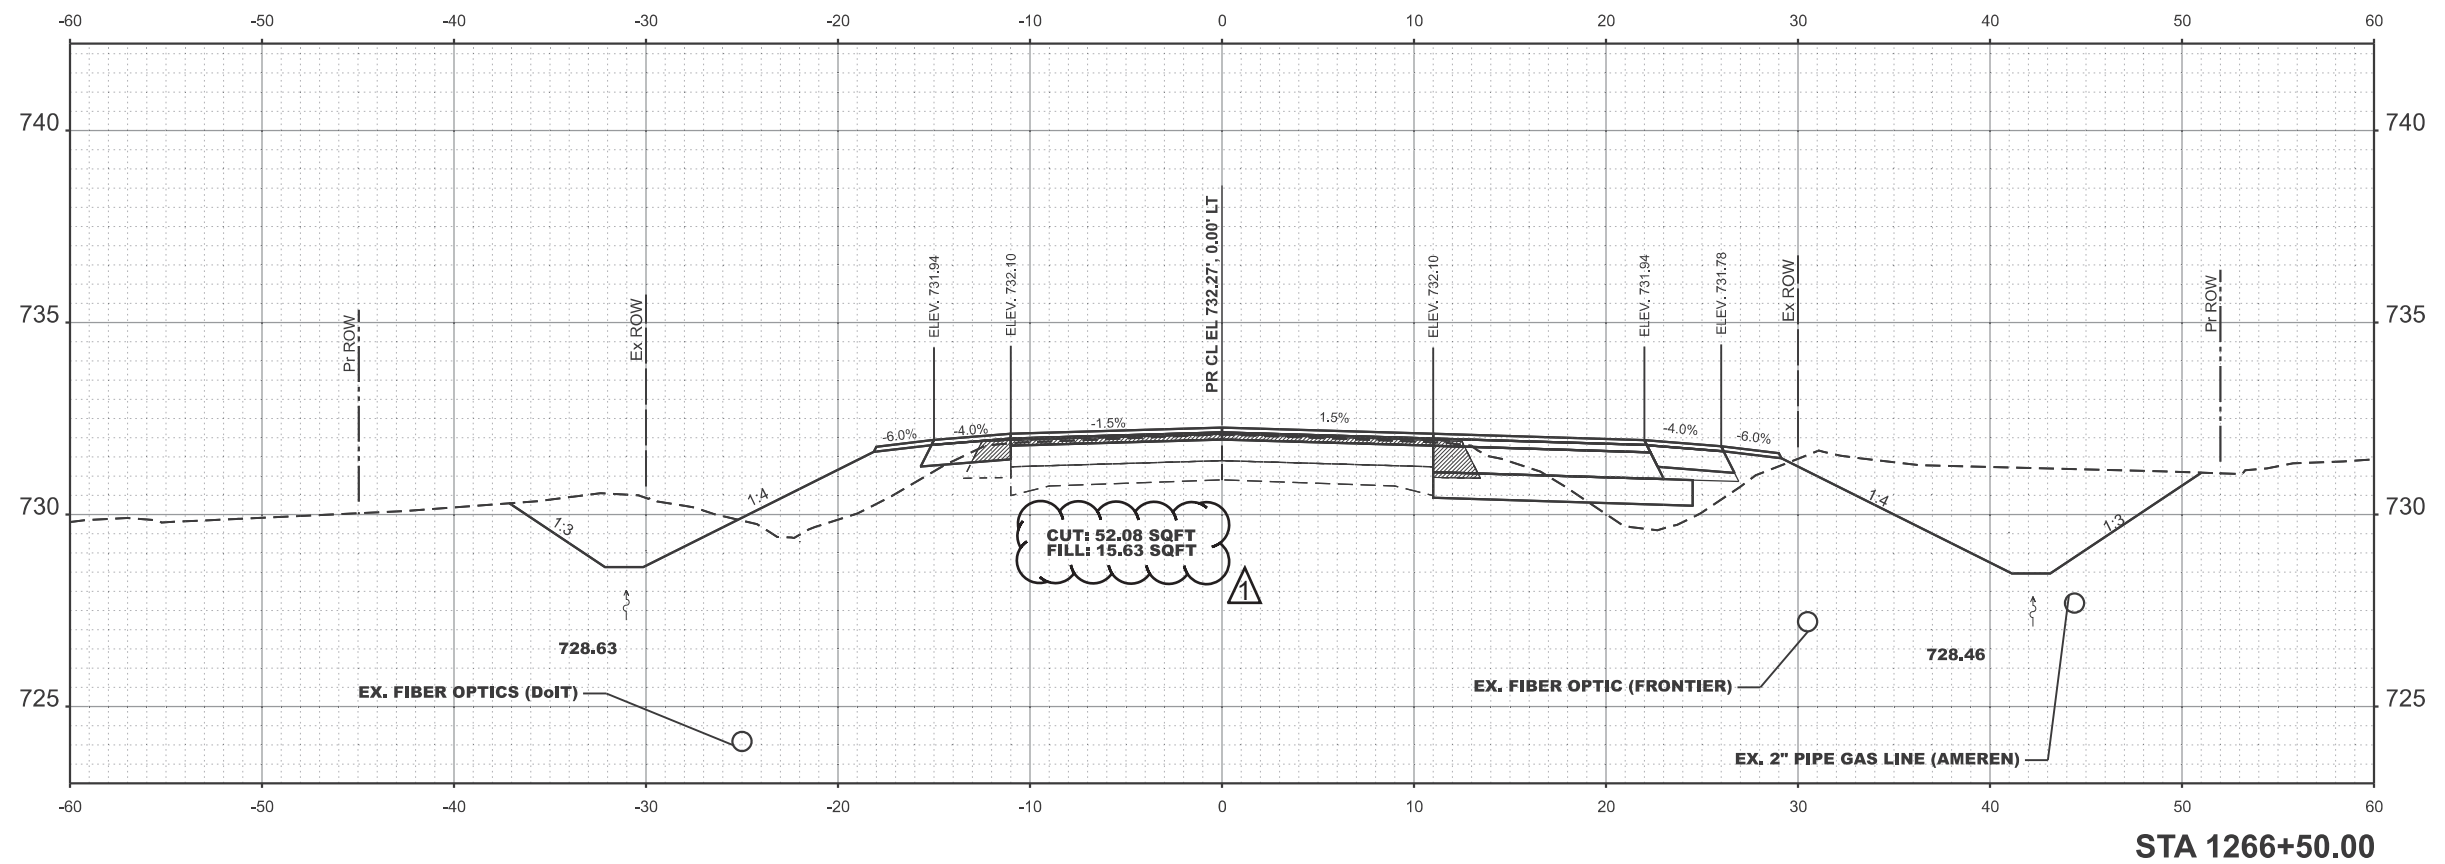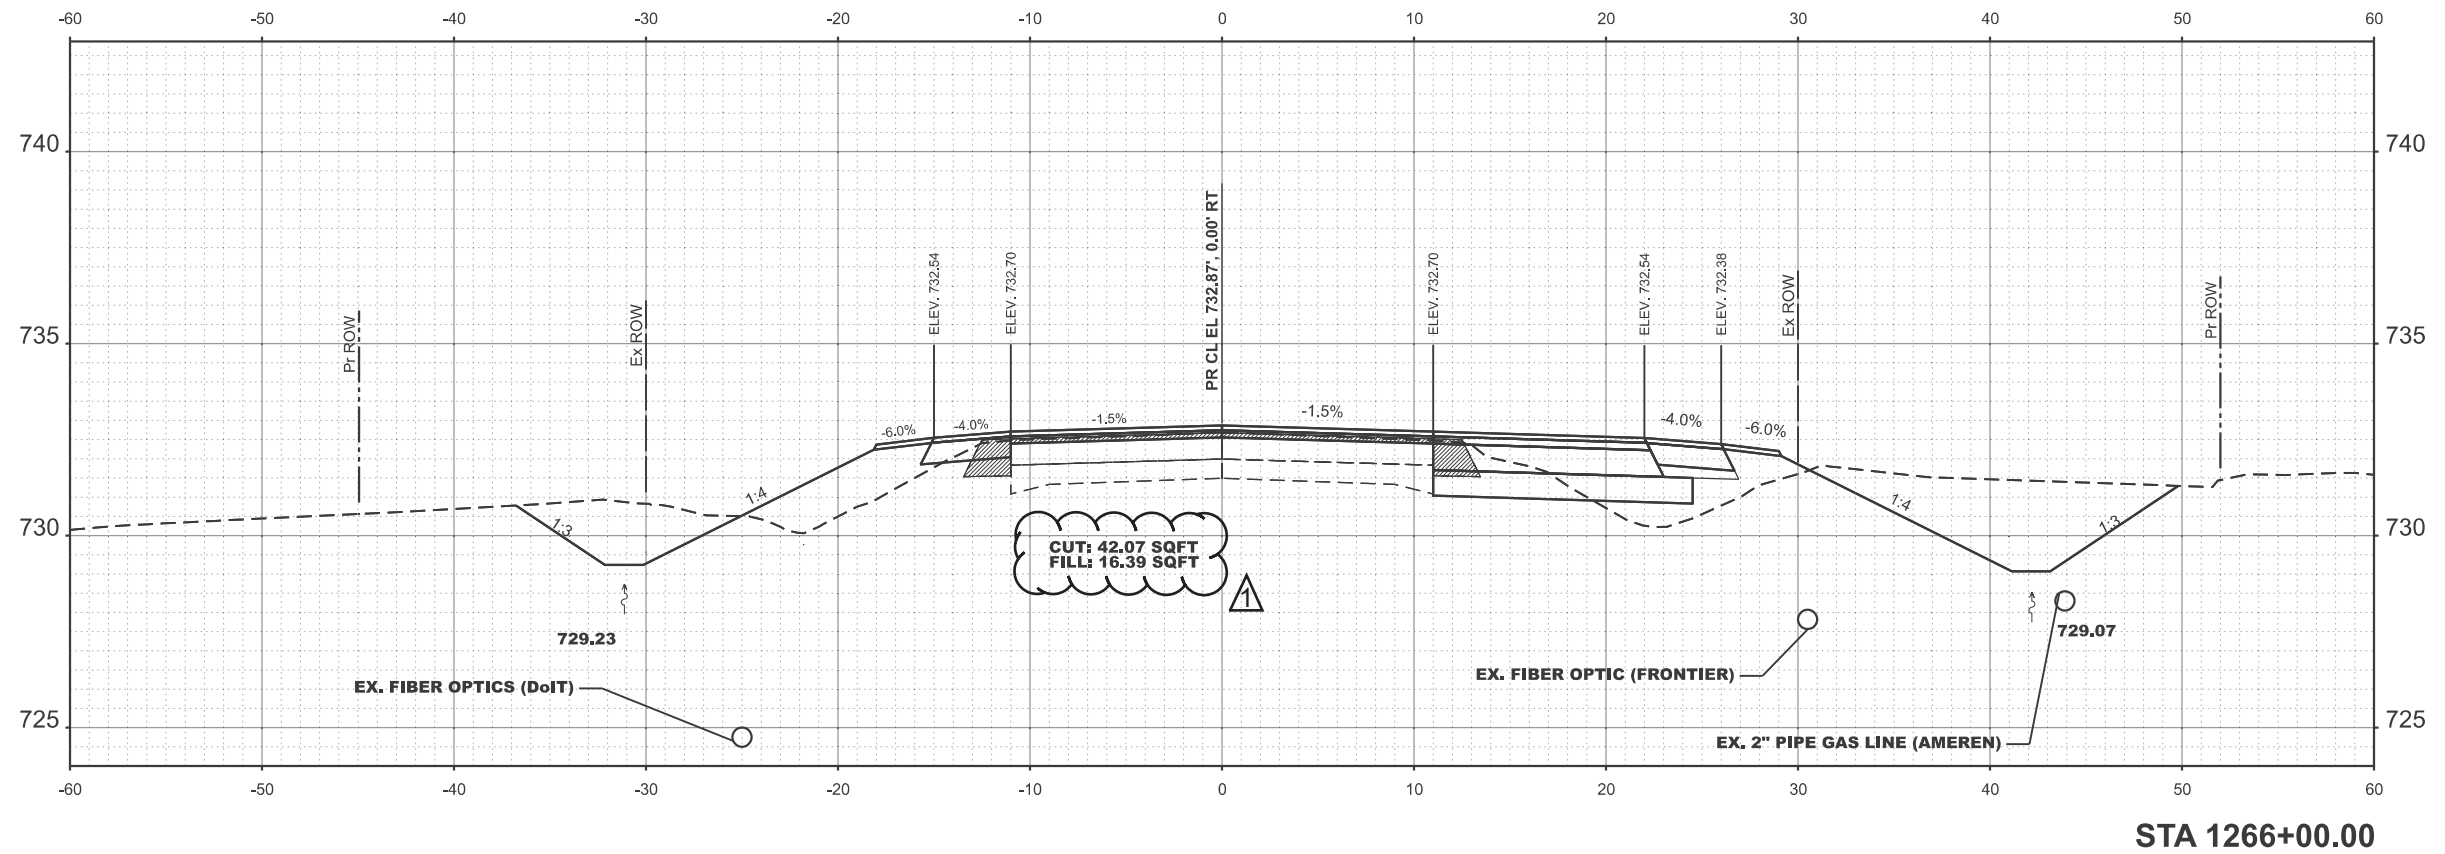

MODEL: E003 US24 - 1266+50.00 [Sheet]
FILE NAME: c:\p\work\p\doit\william.rodriquez-mendez\illinois.gov\035946\72G59_XS_sheets.dgn

USER NAME = william.rodriquez-me	DESIGNED -	REVISED - 11
	DRAWN -	REVISED -
	CHECKED -	REVISED -
PLOT DATE = 10/23/2024	DATE -	REVISED -



STATE OF ILLINOIS
DEPARTMENT OF TRANSPORTATION

CROSS SECTION US 24

SCALE: SHEET 9 OF 21 SHEETS STA. TO STA.

F.A.P RTE.	SECTION	COUNTY	TOTAL SHEETS	SHEET NO.
317	(4) N, RS-10, SR	ADAMS	94	70
CONTRACT NO. 72G59				
ILLINOIS FED. AID PROJECT				

REVISED 1/3/2025

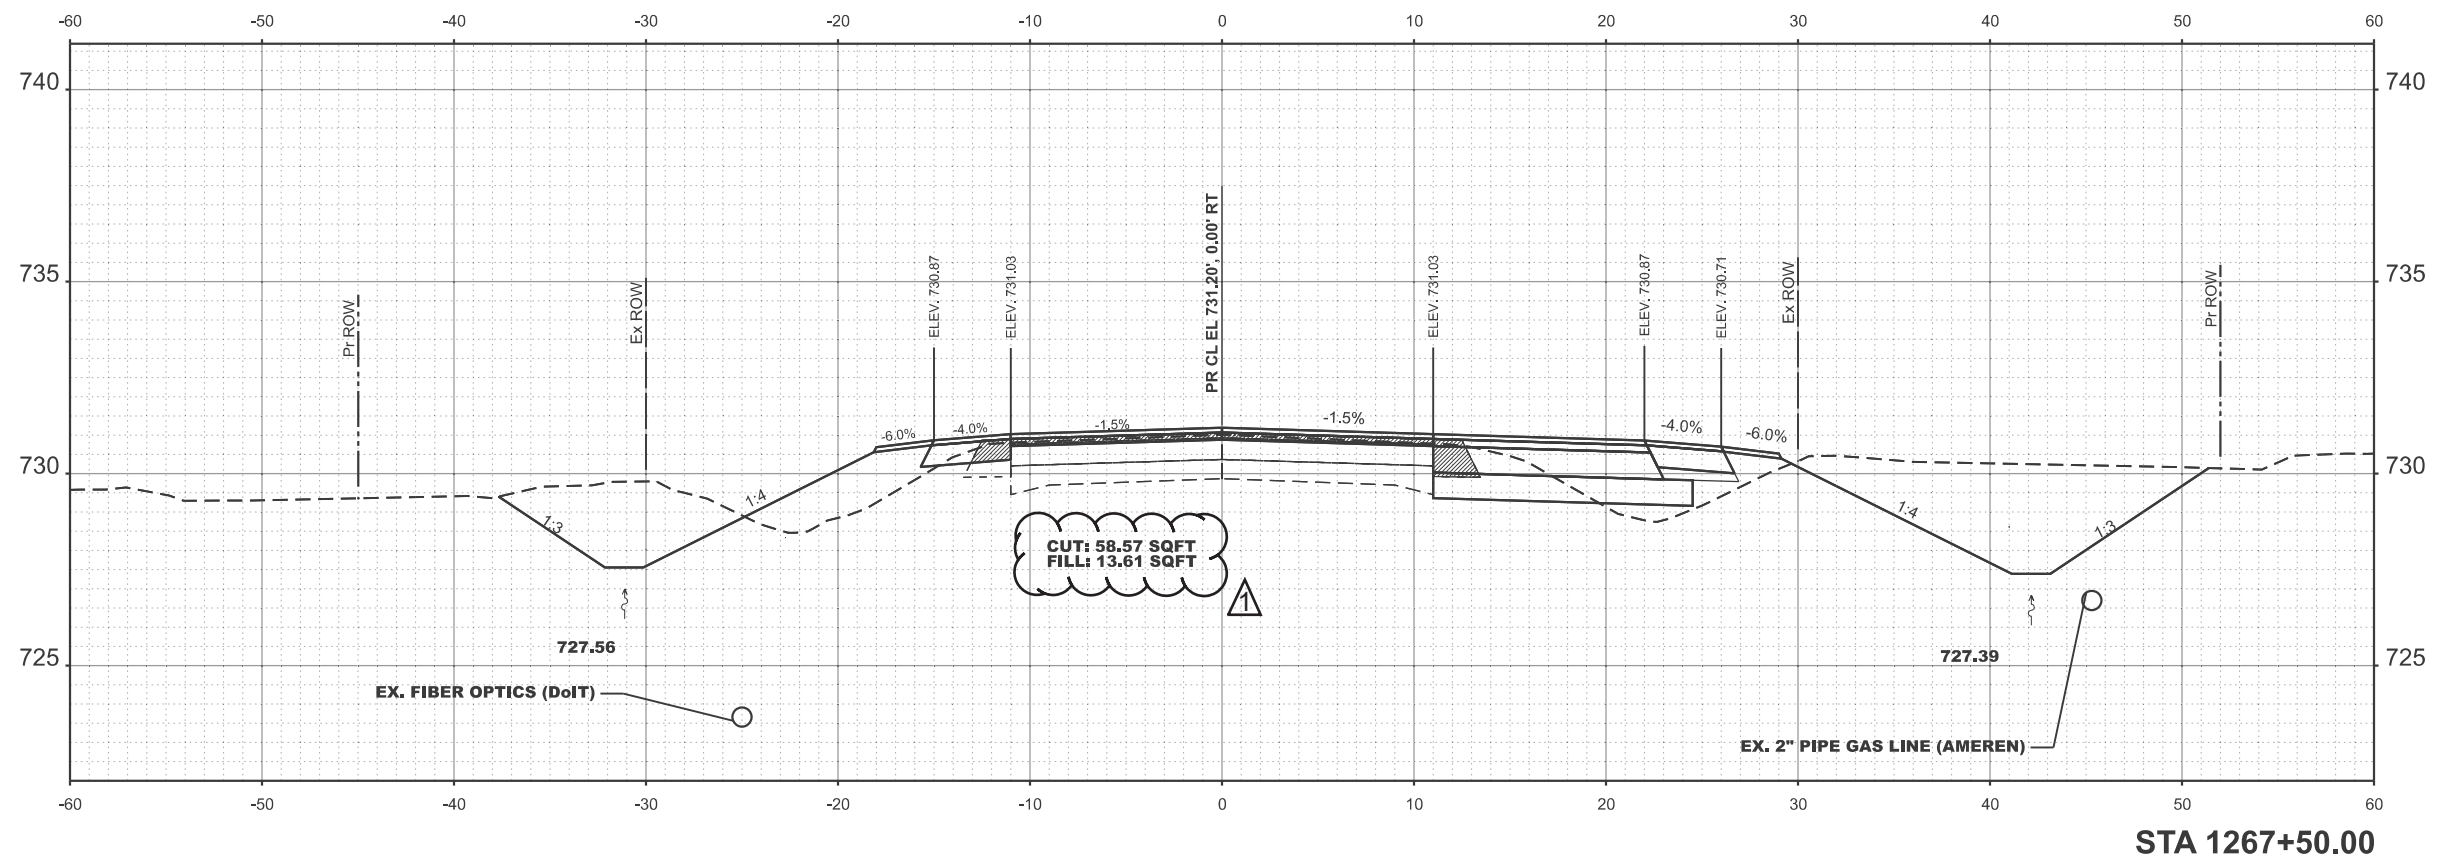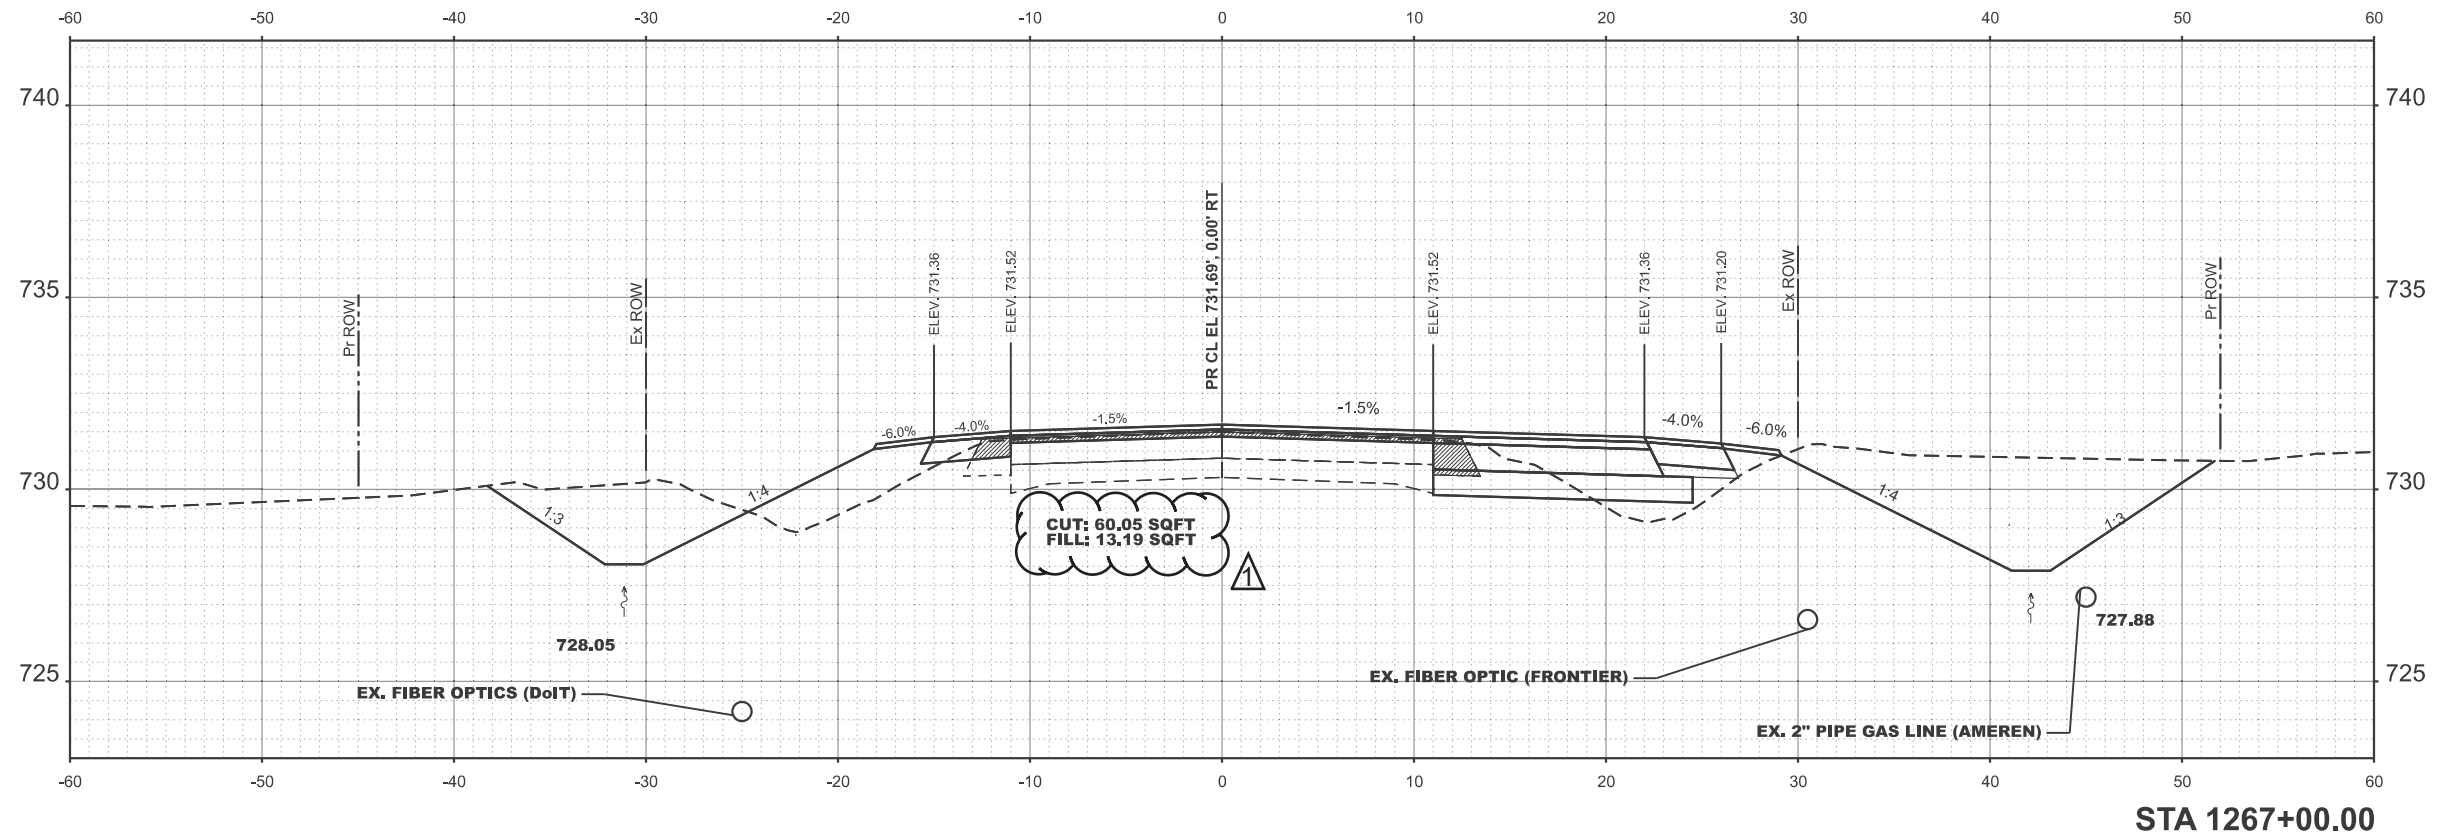

MODEL: E003 US24 - 1267+50.00 [Sheet]
FILE NAME: c:\p\work\p\doit\william.rodriquez-mendez\illinois.gov\0835946\72G59_XS_sheets.dgn

USER NAME	= william.rodriquez-me	DESIGNED	-	REVISED	-	11
		DRAWN	-	REVISED	-	
		CHECKED	-	REVISED	-	
PLOT DATE	= 10/23/2024	DATE	-	REVISED	-	



STATE OF ILLINOIS
DEPARTMENT OF TRANSPORTATION

CROSS SECTION US 24

SCALE: SHEET 9 OF 21 SHEETS STA. TO STA.

F.A.P. RTE.	SECTION	COUNTY	TOTAL SHEETS	SHEET NO.
317	(4) N, RS-10, SR	ADAMS	94	71
CONTRACT NO. 72G59				
ILLINOIS FED. AID PROJECT				

REVISED 1/3/2025

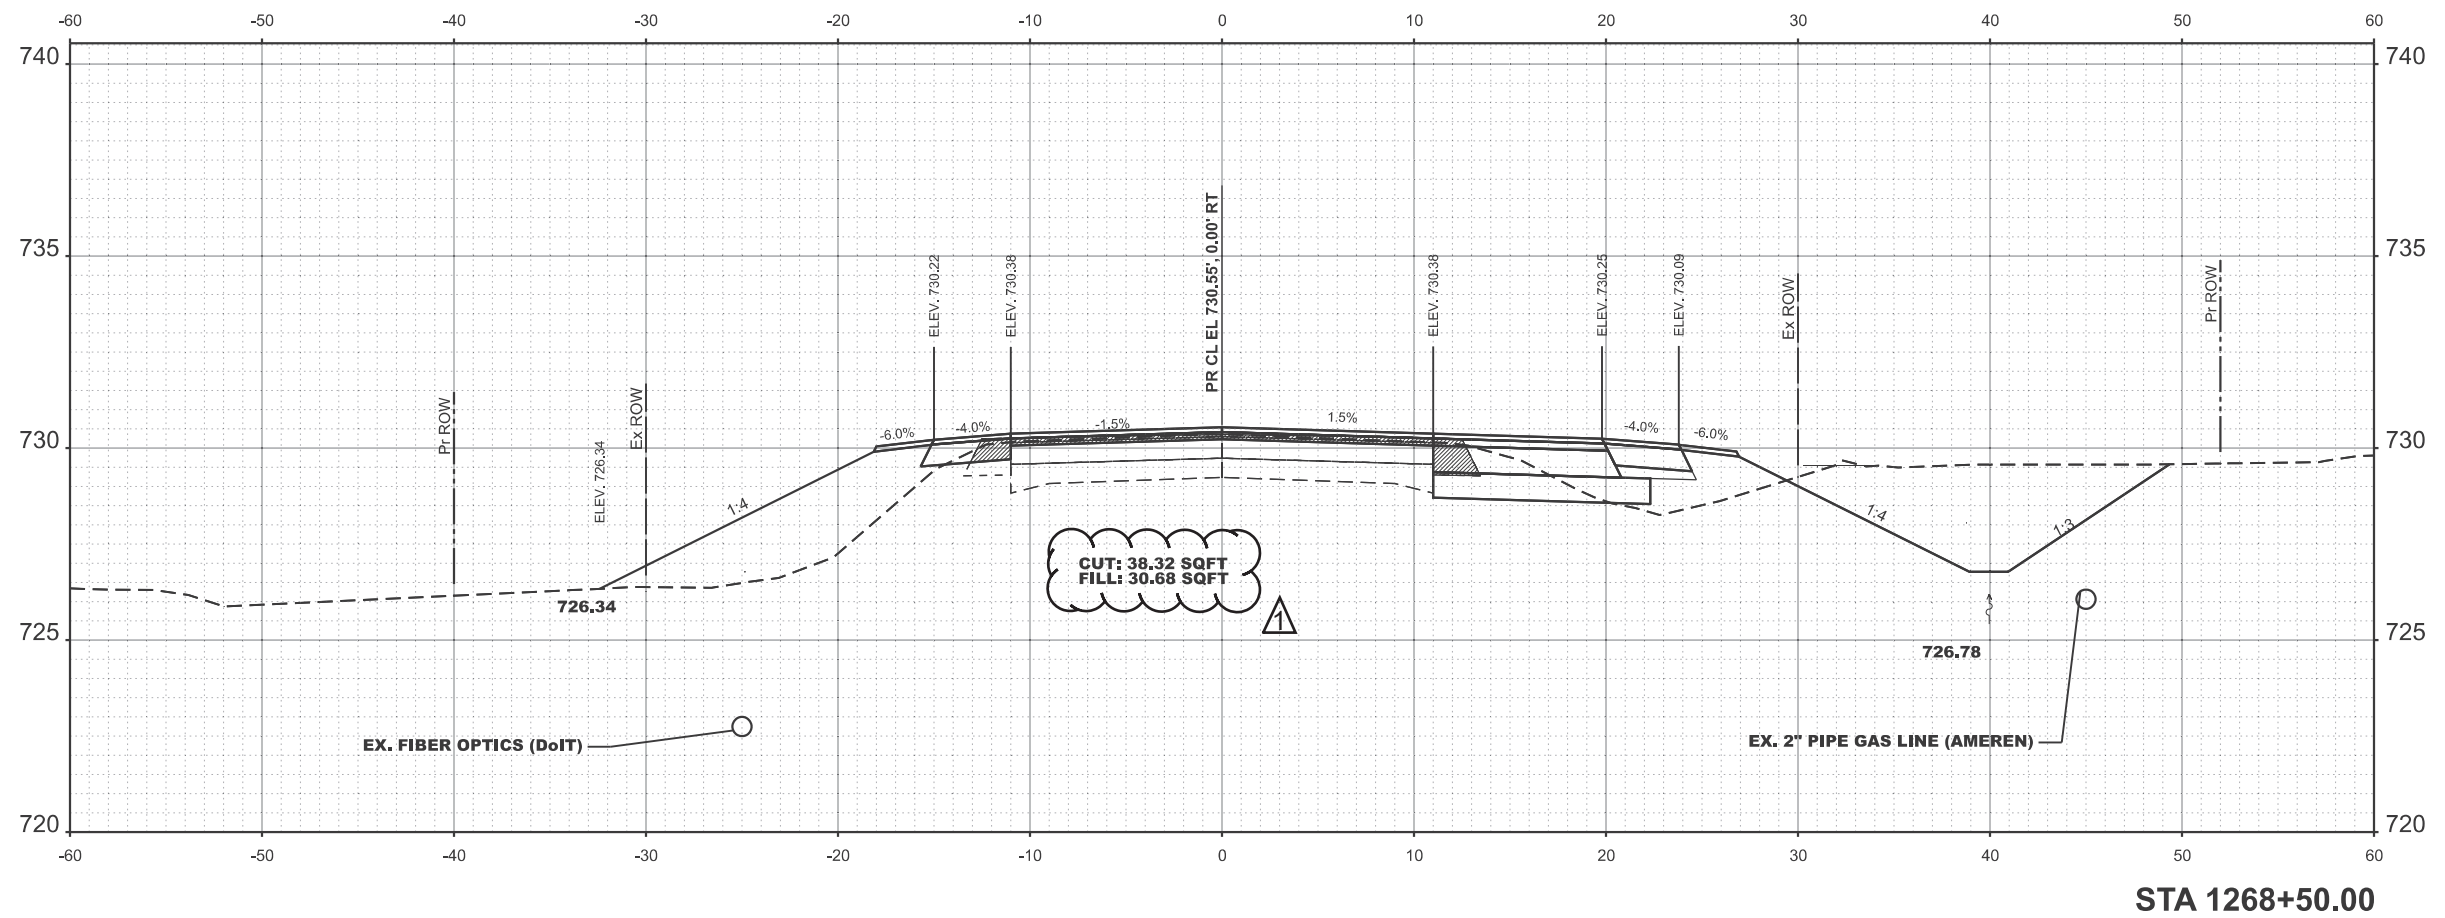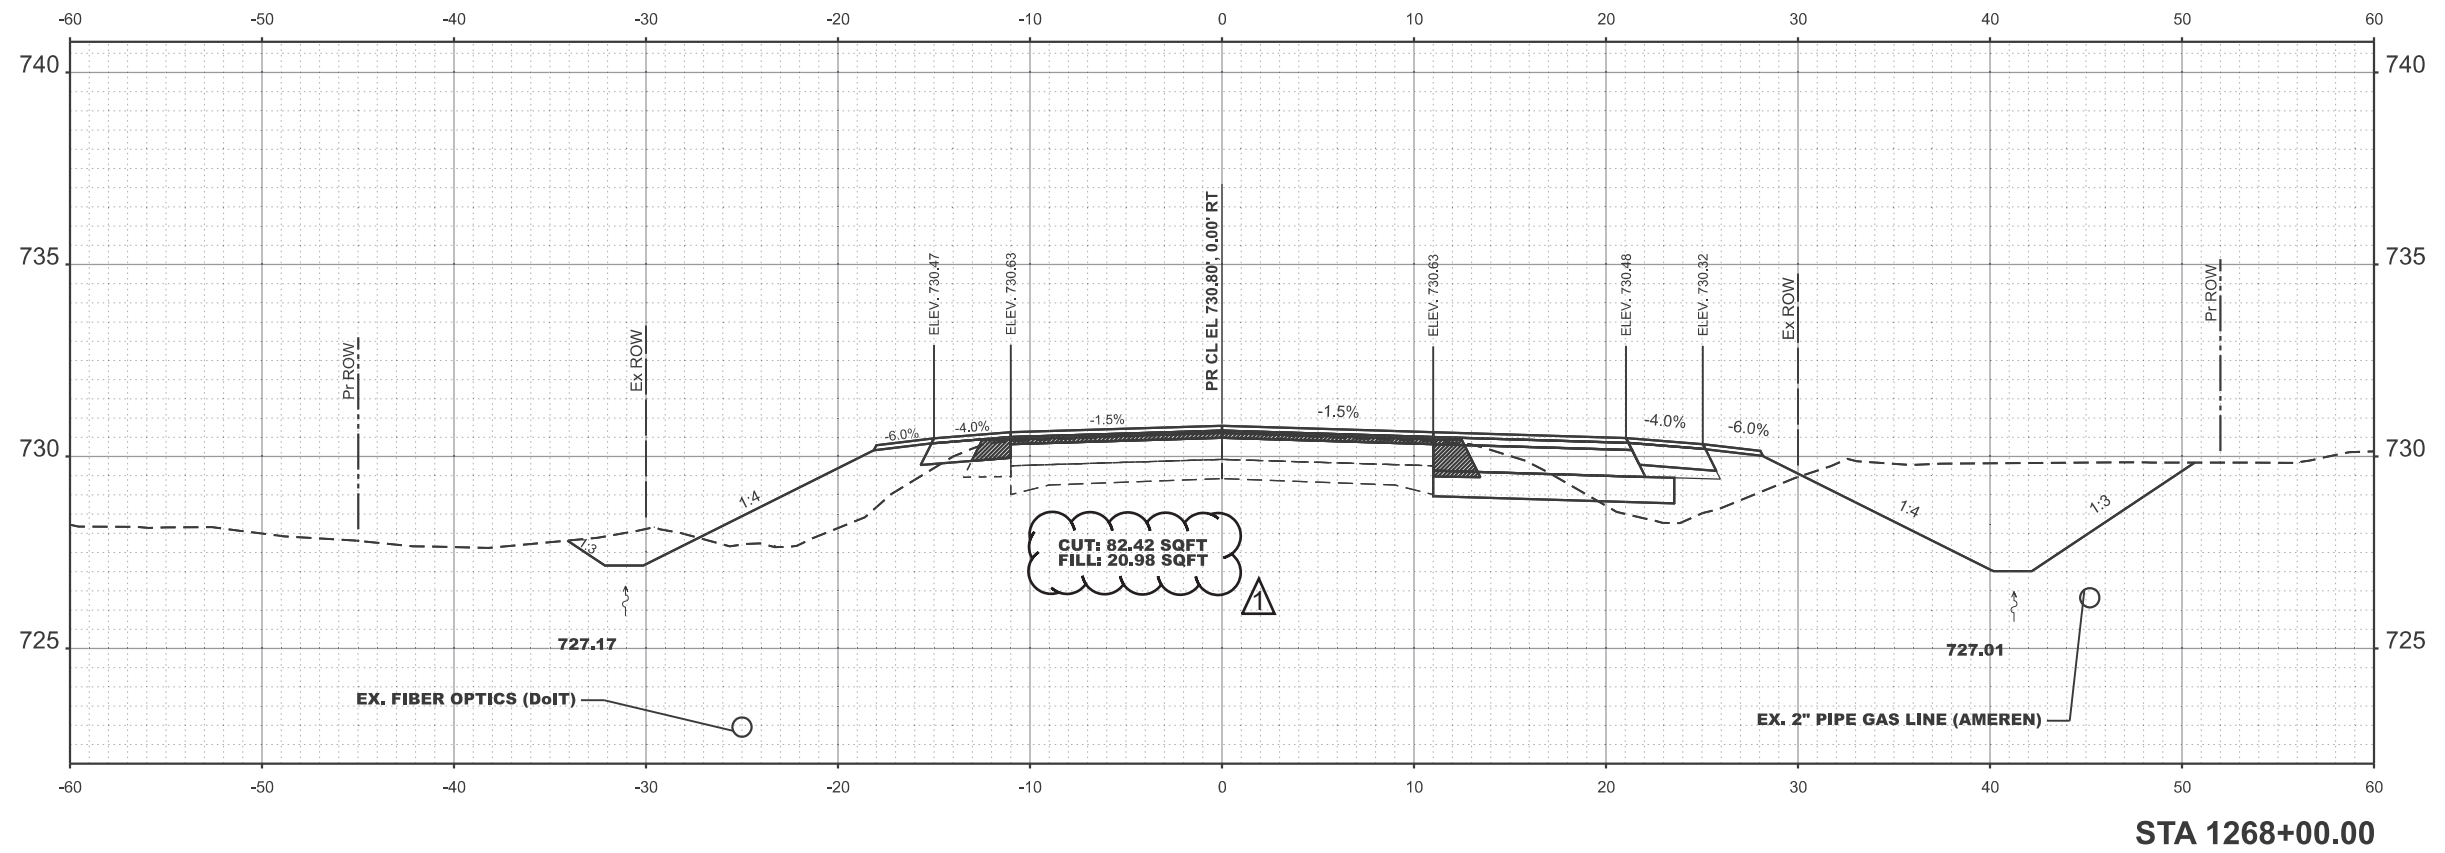

MODEL: E003 US24 - 1268+50.00 [Sheet]
FILE NAME: c:\p\work\p\doit\william.rodriquez-mendez\035946\72G59_XS_sheets.dgn

USER NAME = william.rodriquez-me	DESIGNED -	REVISED - 11
	DRAWN -	REVISED -
	CHECKED -	REVISED -
PLOT DATE = 10/23/2024	DATE -	REVISED -

STATE OF ILLINOIS
DEPARTMENT OF TRANSPORTATION


CROSS SECTION US 24

SCALE: SHEET 9 OF 21 SHEETS STA. TO STA.

F.A.P RTE.	SECTION	COUNTY	TOTAL SHEETS	SHEET NO.
317	(4) N, RS-10, SR	ADAMS	94	72
CONTRACT NO. 72G59				
ILLINOIS FED. AID PROJECT				

REVISED 1/3/2025

MODEL: E003 US24 - 1269+00.00 [Sheet]
FILE NAME: c:\p\work\p\do\william.rodriquez-mendez\illinois.gov\0835946\72G59_XS_sheets.dgn

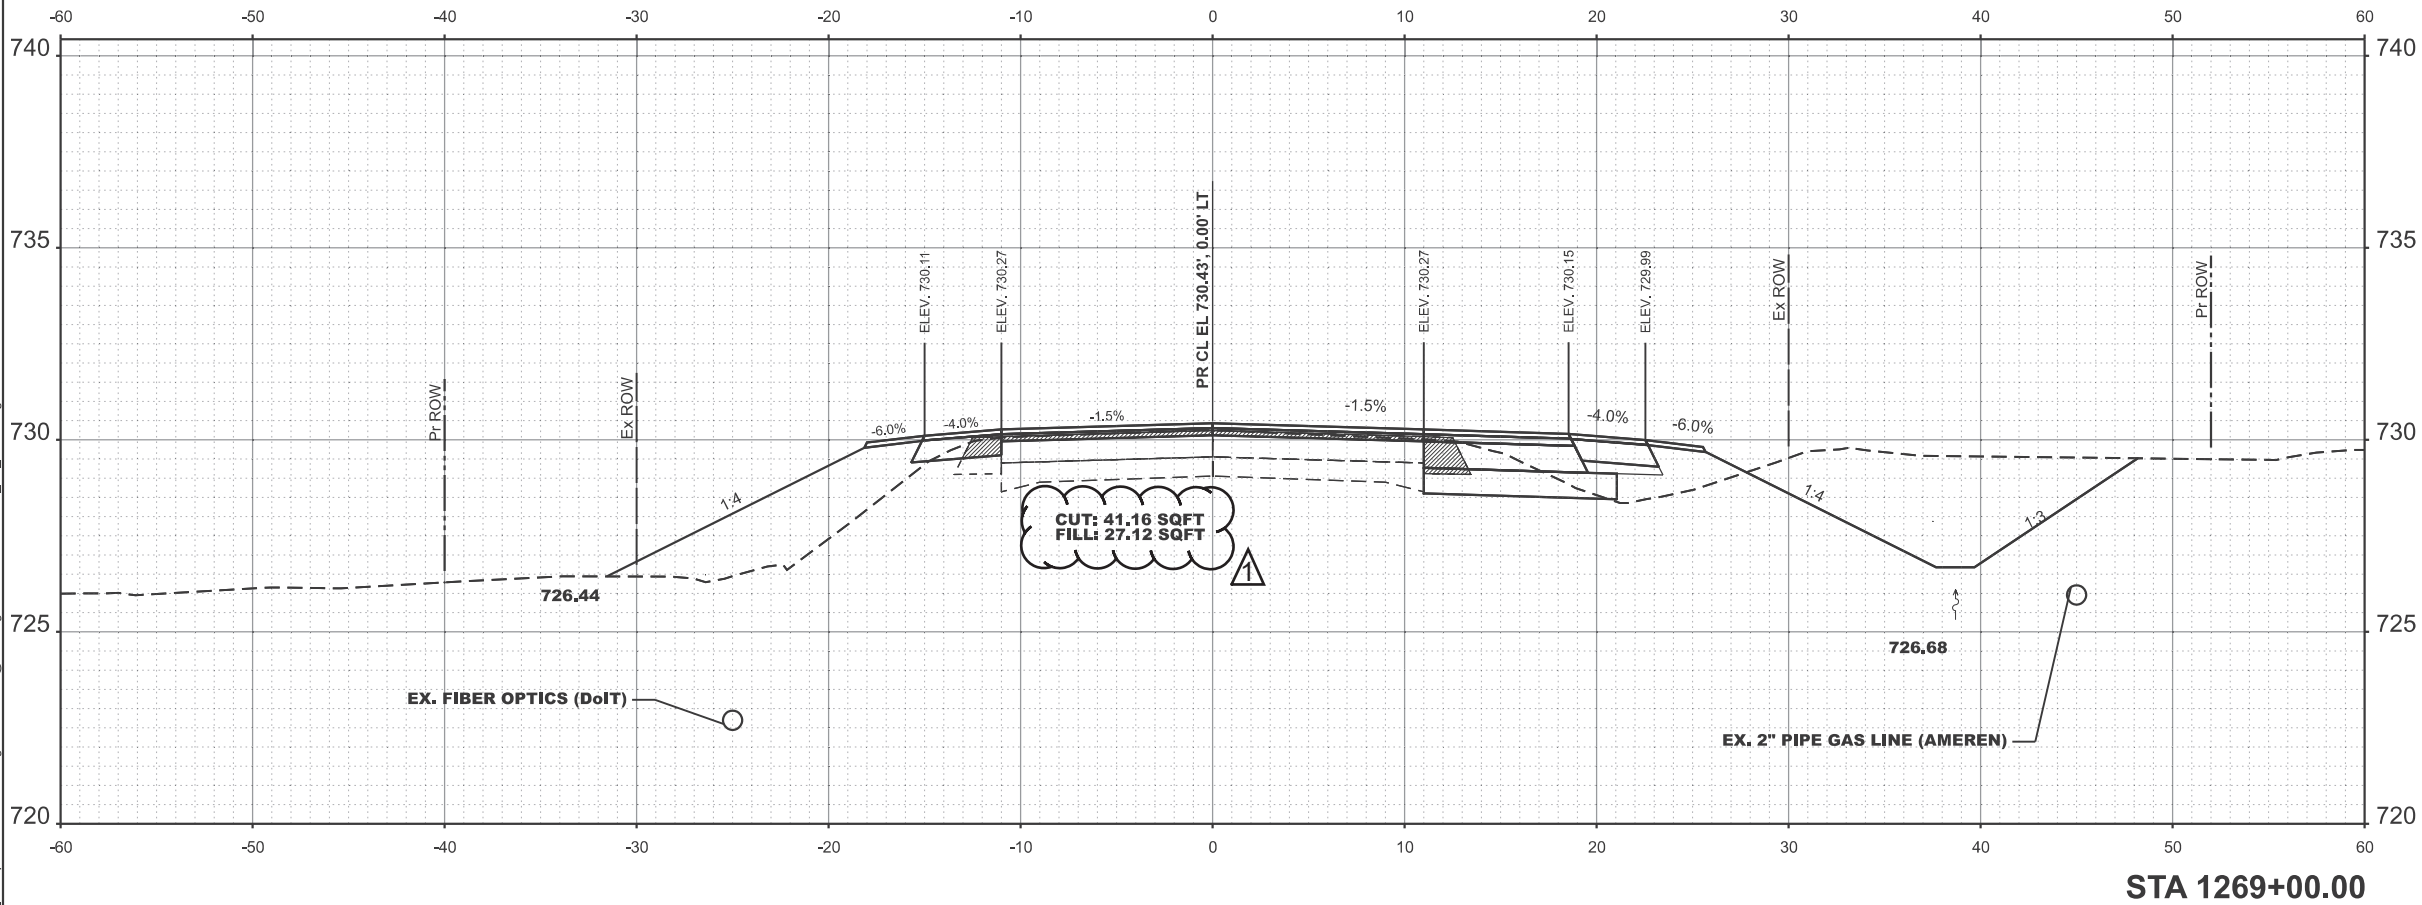

STA 1269+00.00

USER NAME	= william.rodriquez-me	DESIGNED	-	REvised	-	11
		DRAWN	-	REvised	-	
		CHECKED	-	REvised	-	
PLOT DATE	= 10/23/2024	DATE	-	REvised	-	


STATE OF ILLINOIS
DEPARTMENT OF TRANSPORTATION

CROSS SECTION US 24


SCALE: SHEET 9 OF 21 SHEETS STA. TO STA.

F.A.P RTE.	SECTION	COUNTY	TOTAL SHEETS	SHEET NO.
317	(4) N, RS-10, SR	ADAMS	94	73
CONTRACT NO. 72G59				
ILLINOIS FED. AID PROJECT				

REVISED 1/3/2025

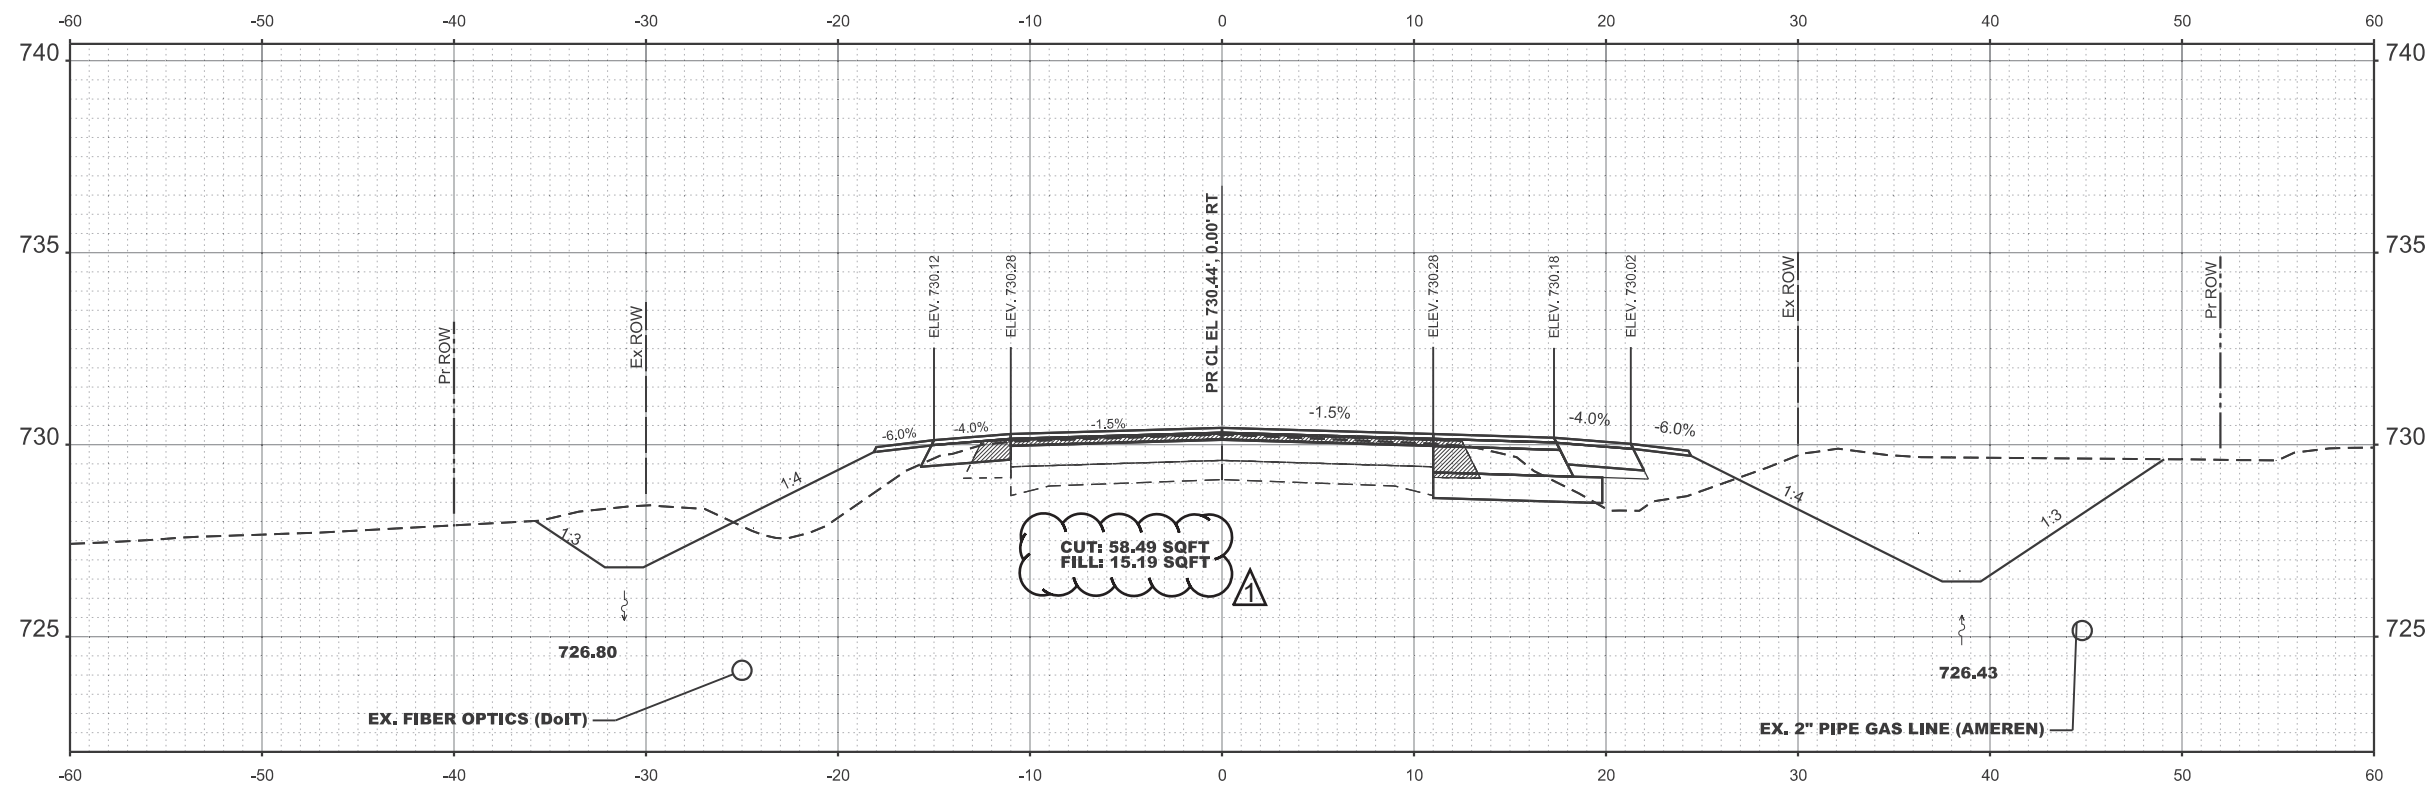

STA 1269+50.00

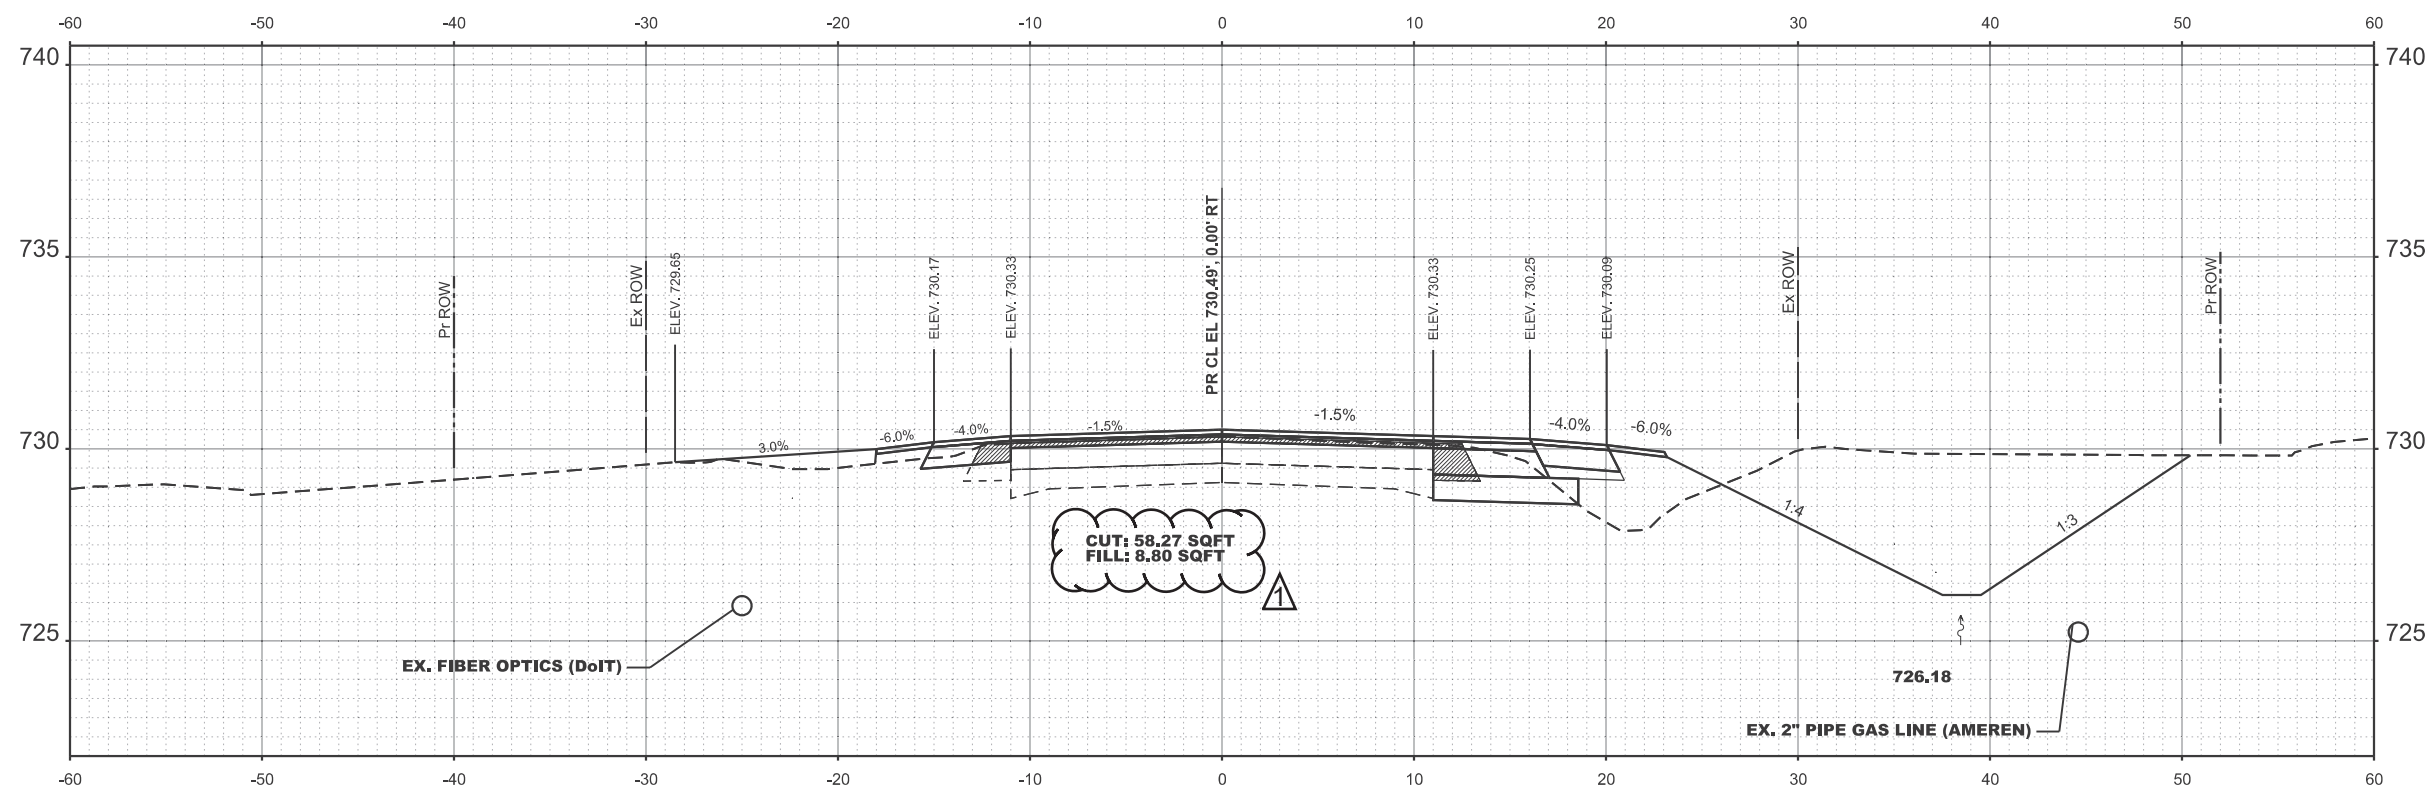

STA 1270+00.00

MODEL: E003 US24 - 1270+00.00 [Sheet]
FILE NAME: c:\p\work\p\william.rodriquez-mendez@illinois.gov\0835946\72G59_XS_sheets.dgn

USER NAME = william.rodriquez-me	DESIGNED -	REVISED - 11
	DRAWN -	REVISED -
	CHECKED -	REVISED -
PLOT DATE = 10/23/2024	DATE -	REVISED -



STATE OF ILLINOIS
DEPARTMENT OF TRANSPORTATION

CROSS SECTION US 24

SCALE: SHEET 9 OF 21 SHEETS STA. TO STA.

F.A.P RTE.	SECTION	COUNTY	TOTAL SHEETS	SHEET NO.
317	(4) N, RS-10, SR	ADAMS	94	74
CONTRACT NO. 72G59				
ILLINOIS FED. AID PROJECT				

REVISED 1/3/2025

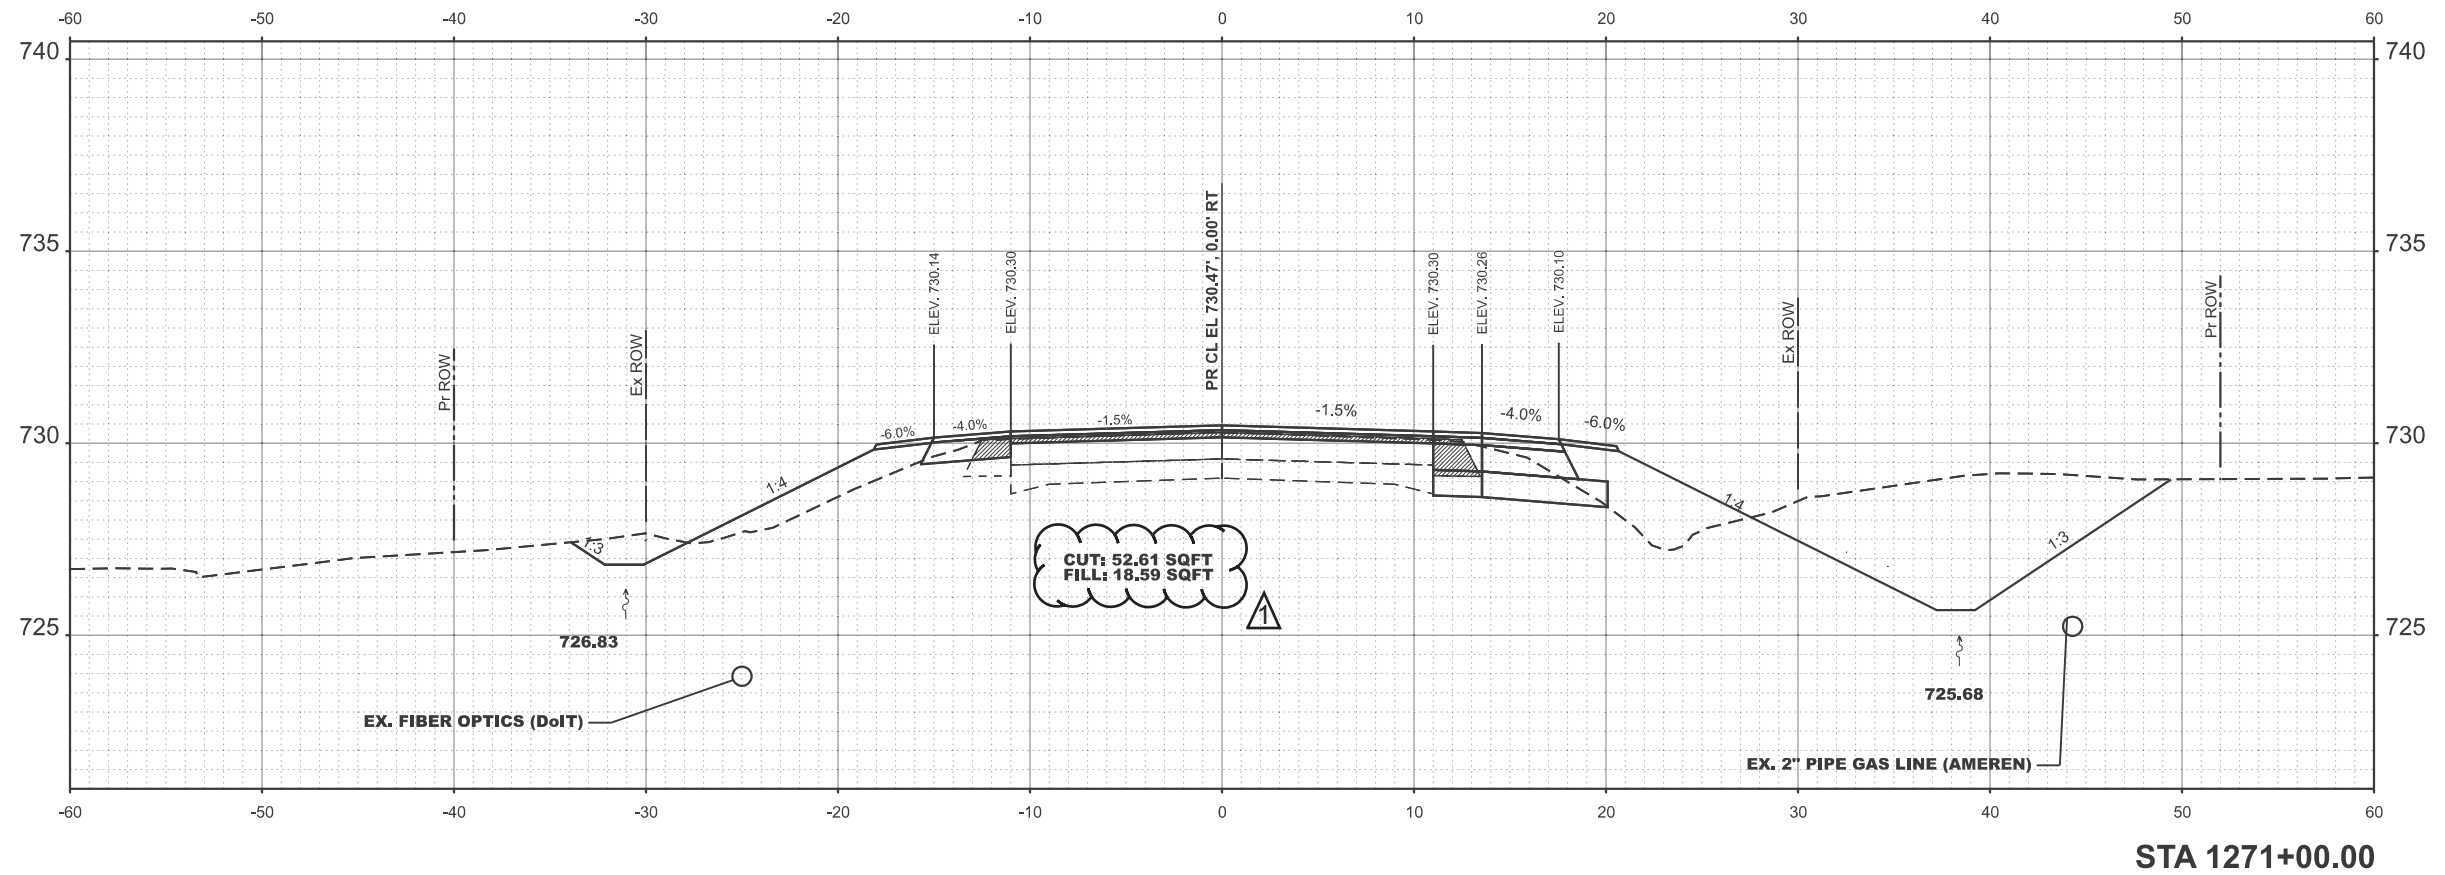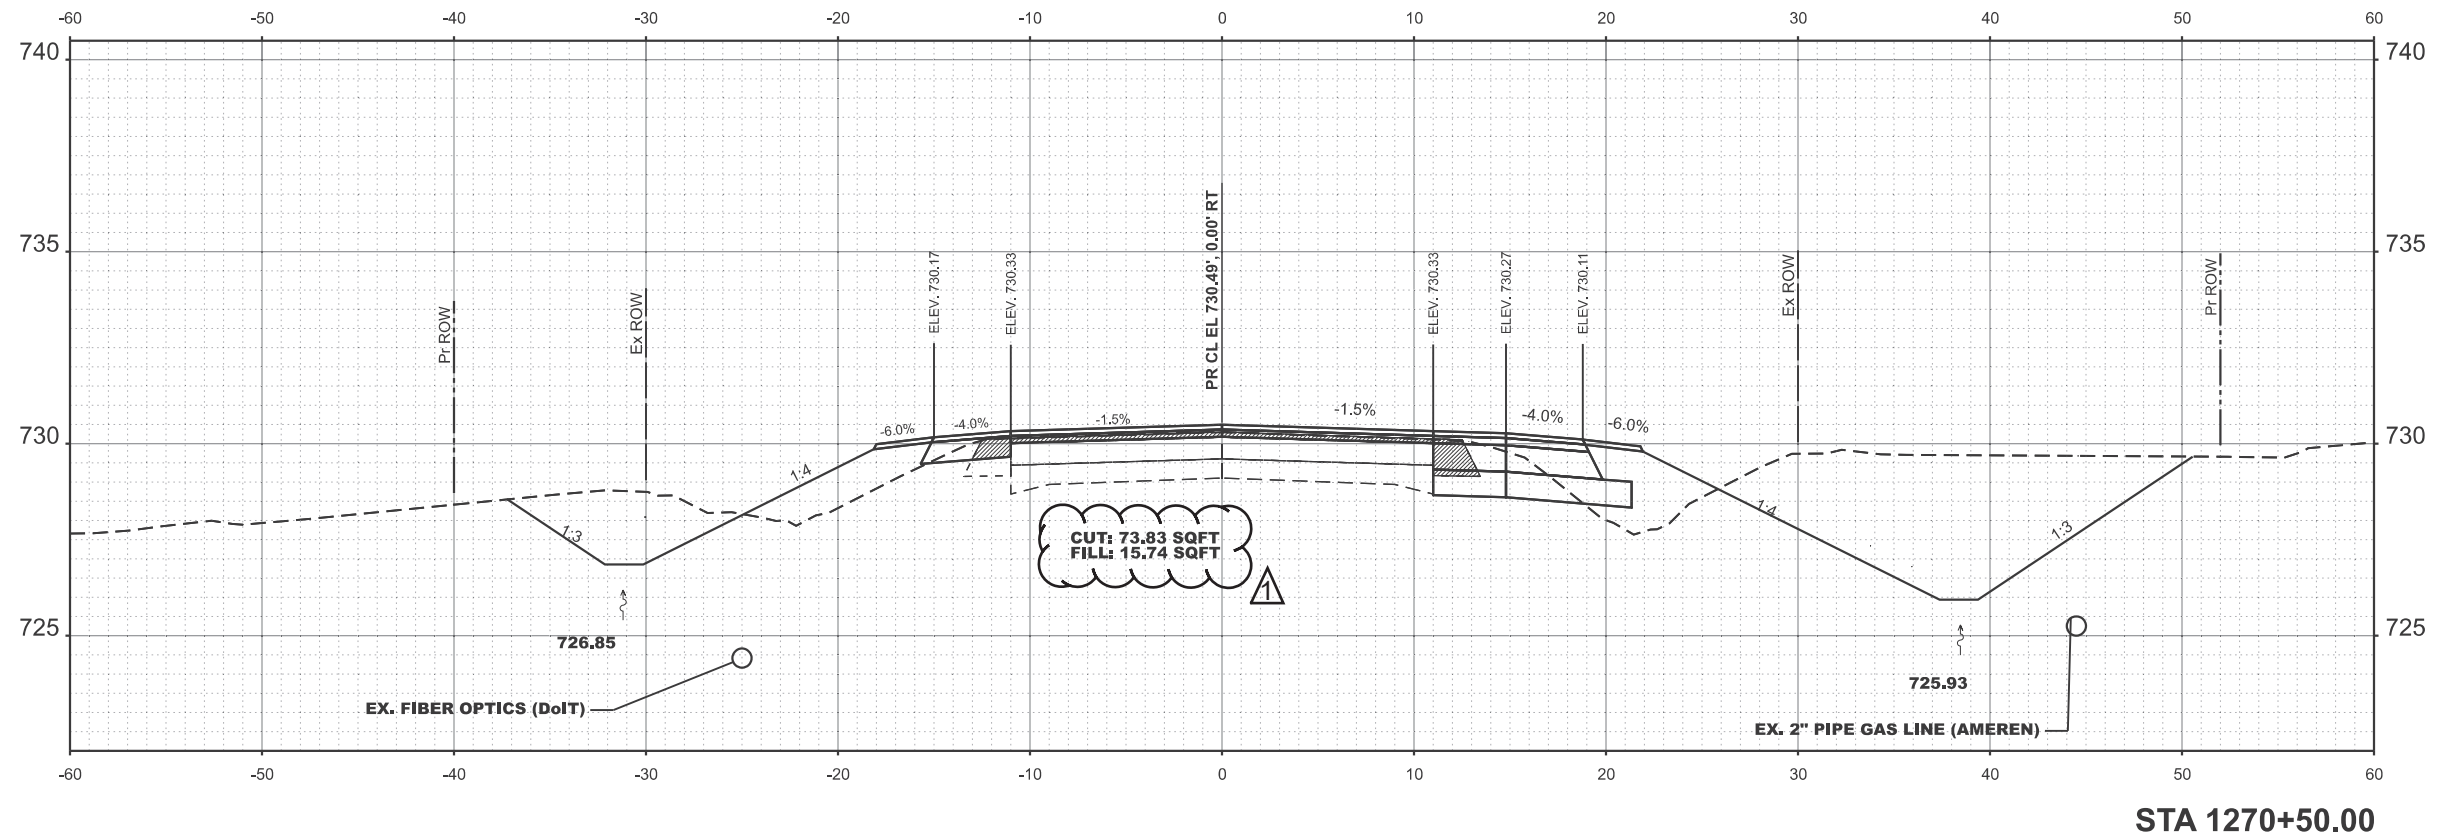

MODEL: E003 US24 - 1271+00.00 [Sheet]
FILE NAME: c:\p\work\p\us24\william.rodriquez-mendez\003\us24_xs_sheets.dgn

USER NAME = william.rodriquez-me	DESIGNED -	REVISED - 11
	DRAWN -	REVISED -
	CHECKED -	REVISED -
PLOT DATE = 10/23/2024	DATE -	REVISED -



STATE OF ILLINOIS
DEPARTMENT OF TRANSPORTATION

CROSS SECTION US 24

SCALE: SHEET 9 OF 21 SHEETS STA. TO STA.

F.A.P RTE.	SECTION	COUNTY	TOTAL SHEETS	SHEET NO.
317	(4) N, RS-10, SR	ADAMS	94	75
CONTRACT NO. 72G59				
ILLINOIS FED. AID PROJECT				

1 REVISED 1/3/2025

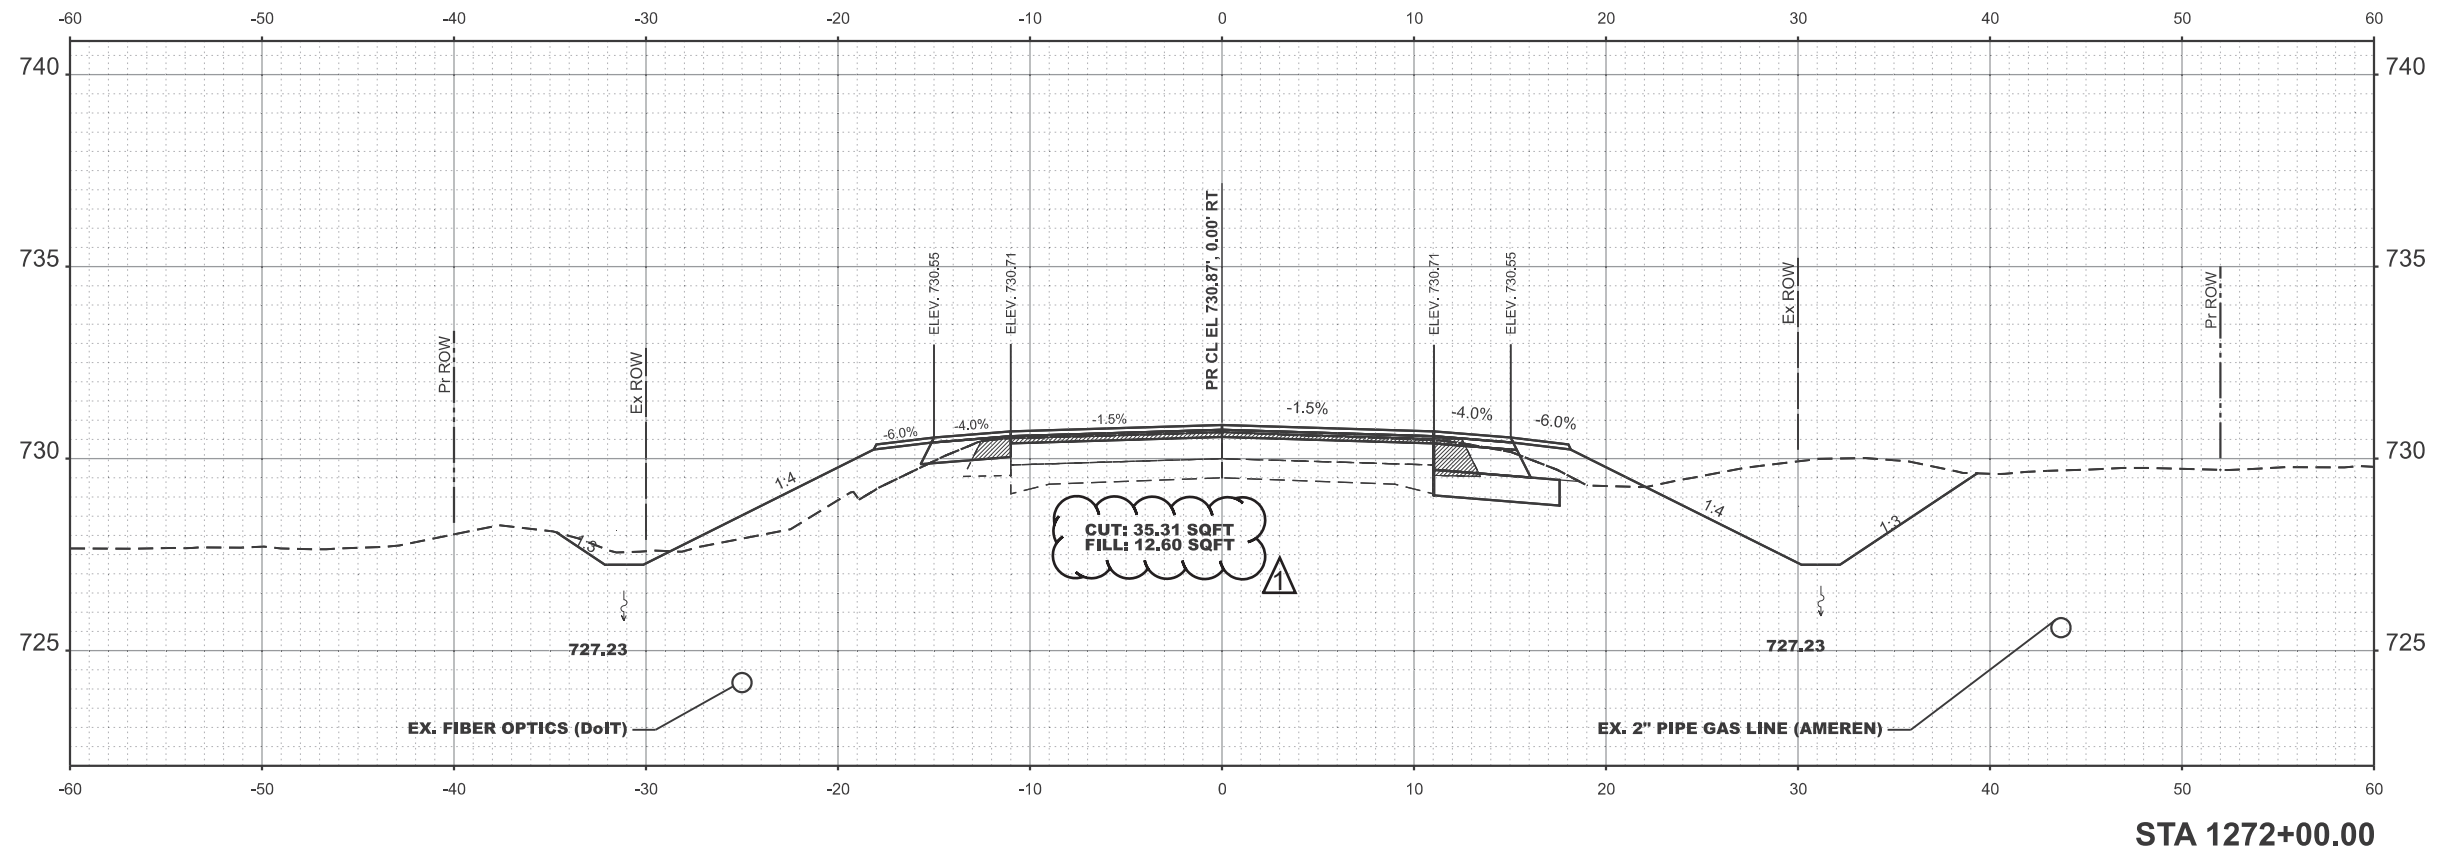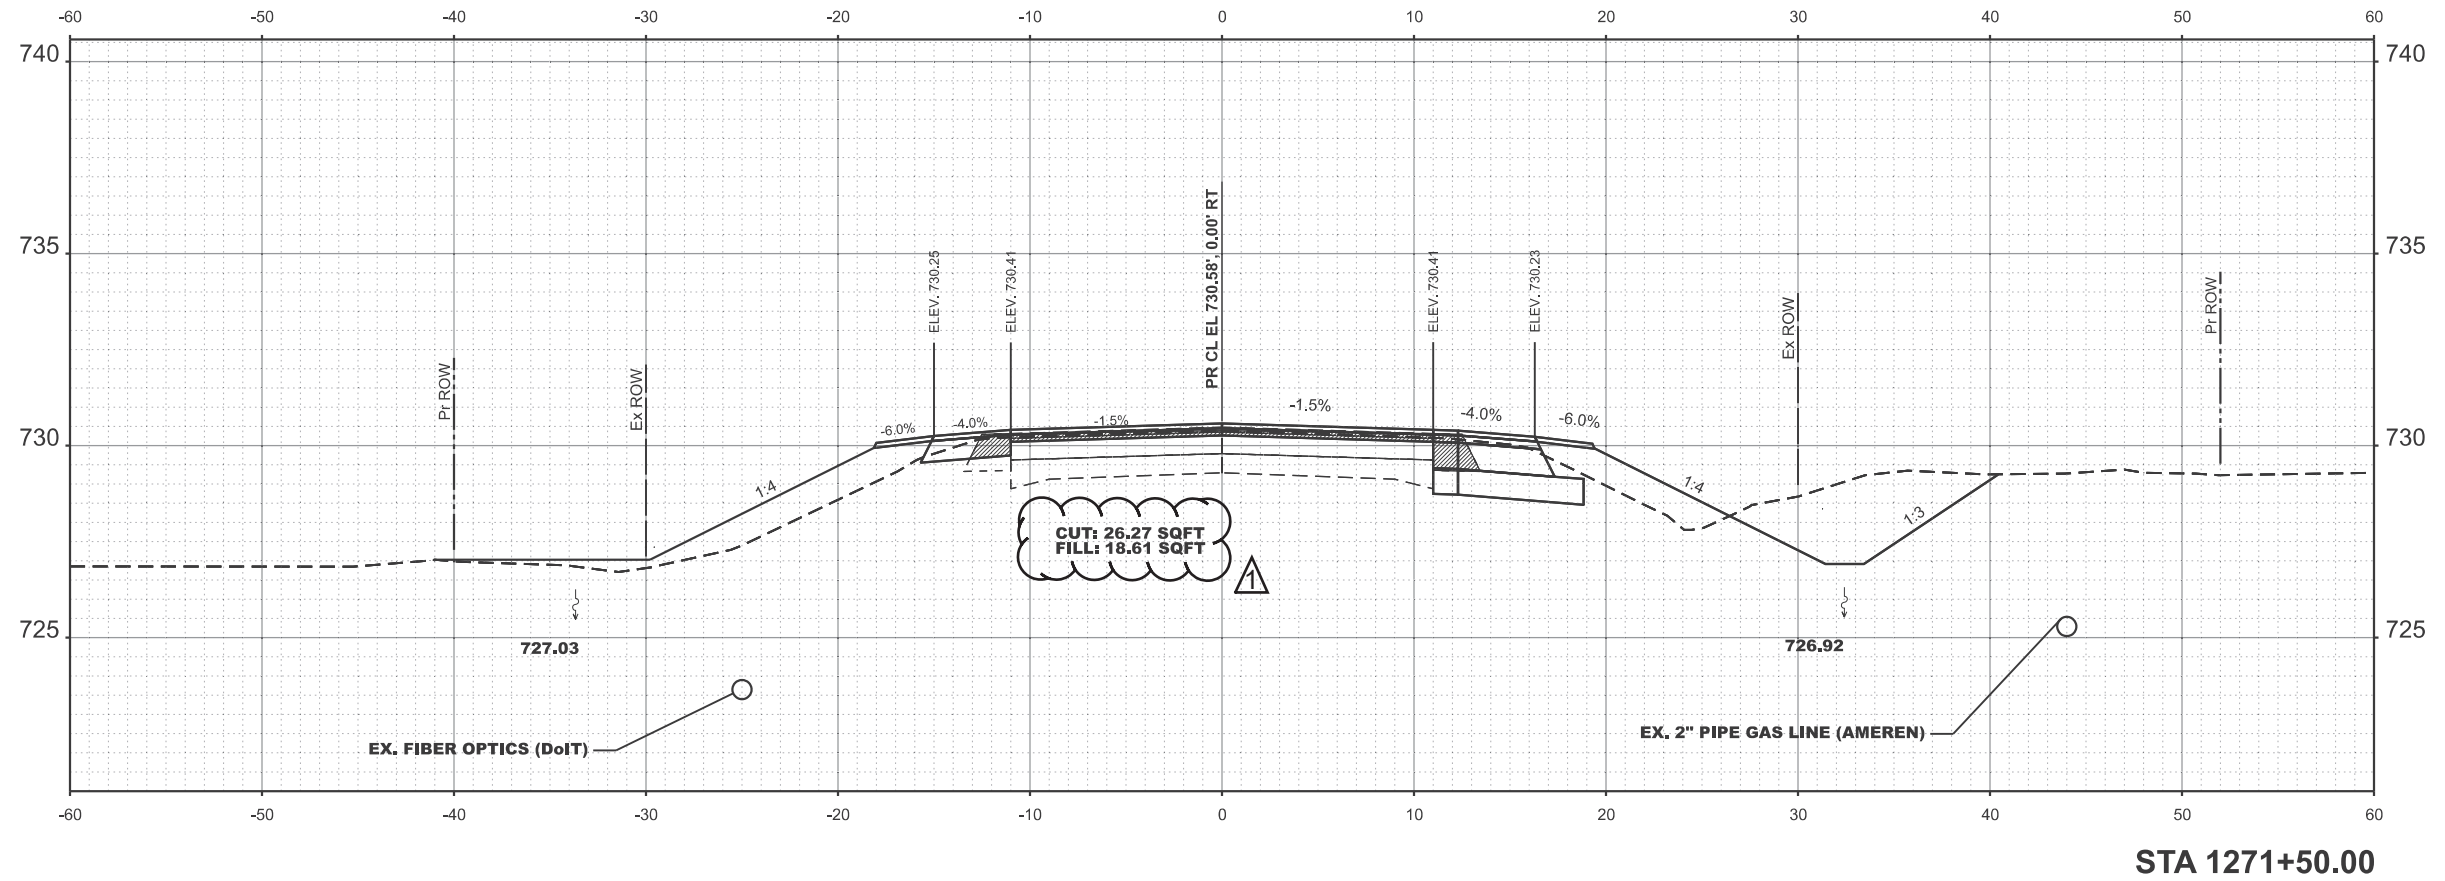

MODEL: E003 US24 - 1272+00.00 [Sheet]
FILE NAME: c:\p\work\illinois\william.rodriquez-mendez\035946\72G59_XS_sheets.dgn

USER NAME	= william.rodriquez-me	DESIGNED	-	REVISED	-	11
		DRAWN	-	REVISED	-	
		CHECKED	-	REVISED	-	
PLOT DATE	= 10/23/2024	DATE	-	REVISED	-	


STATE OF ILLINOIS
DEPARTMENT OF TRANSPORTATION

CROSS SECTION US 24


SCALE: SHEET 9 OF 21 SHEETS STA. TO STA.

F.A.P RTE.	SECTION	COUNTY	TOTAL SHEETS	SHEET NO.
317	(4) N, RS-10, SR	ADAMS	94	76
CONTRACT NO. 72G59				
ILLINOIS FED. AID PROJECT				

1 REVISED 1/3/2025

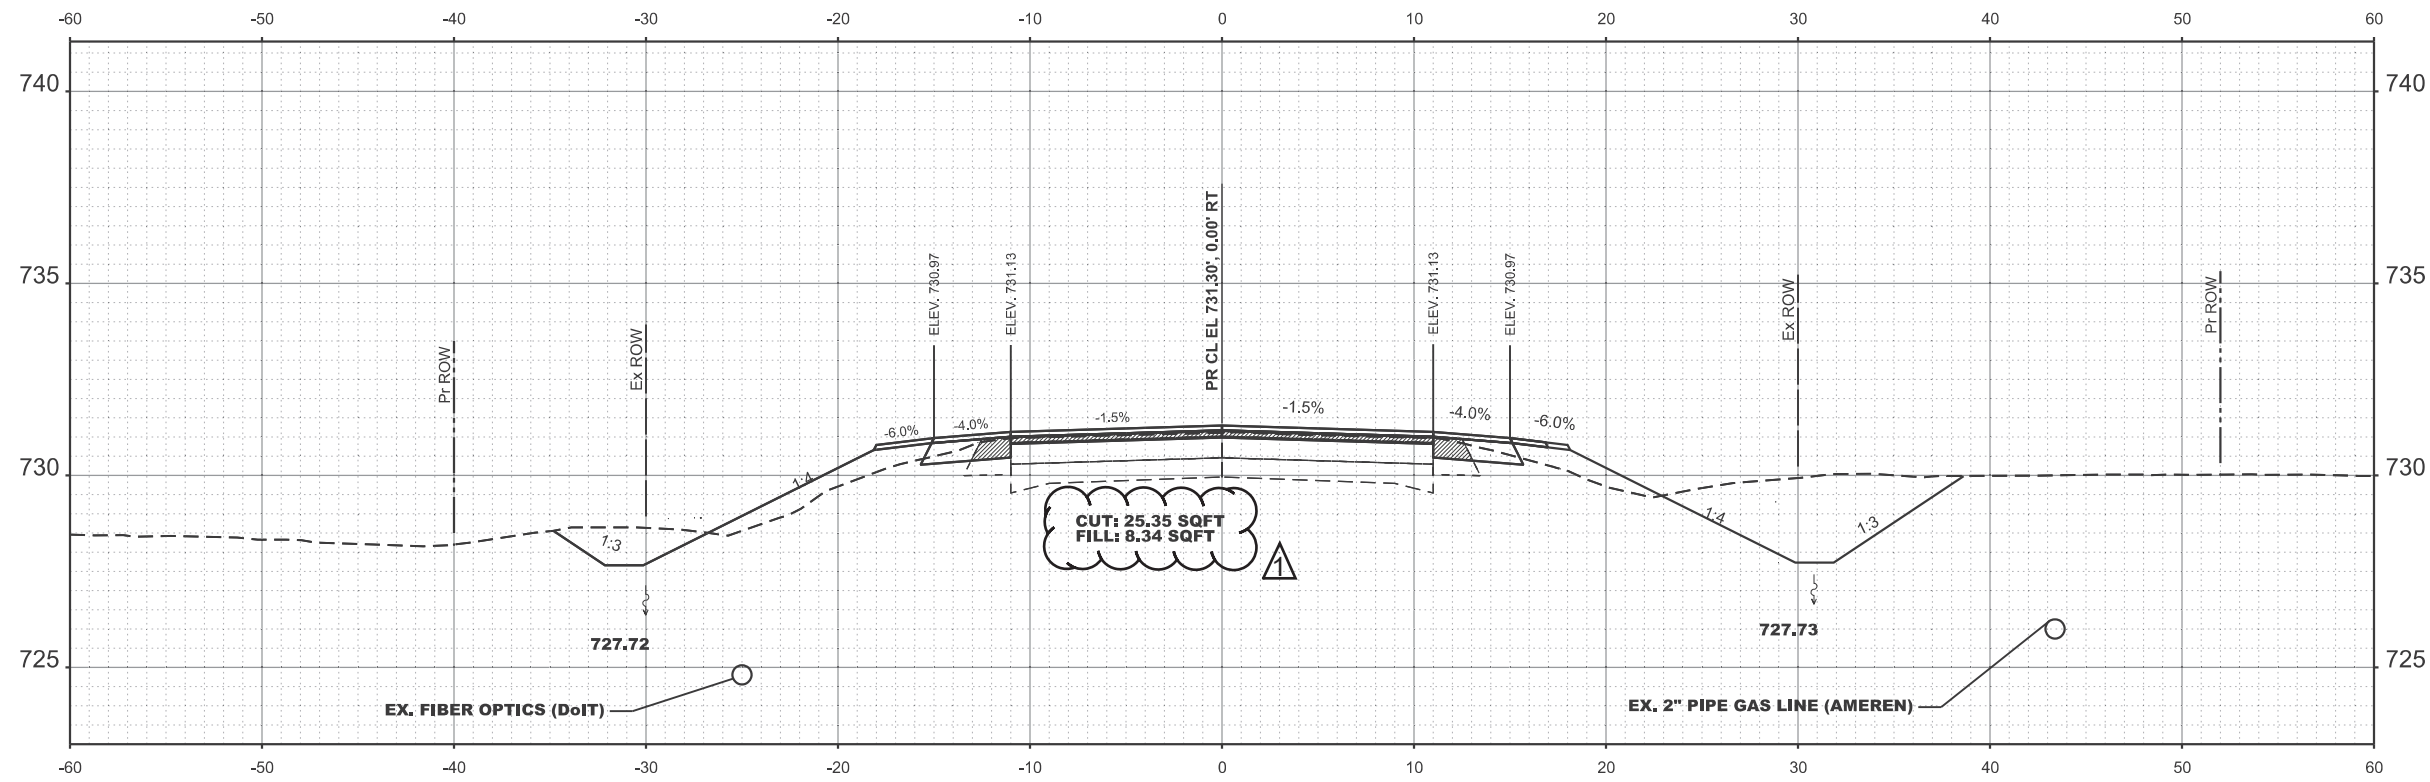

STA 1272+50.00

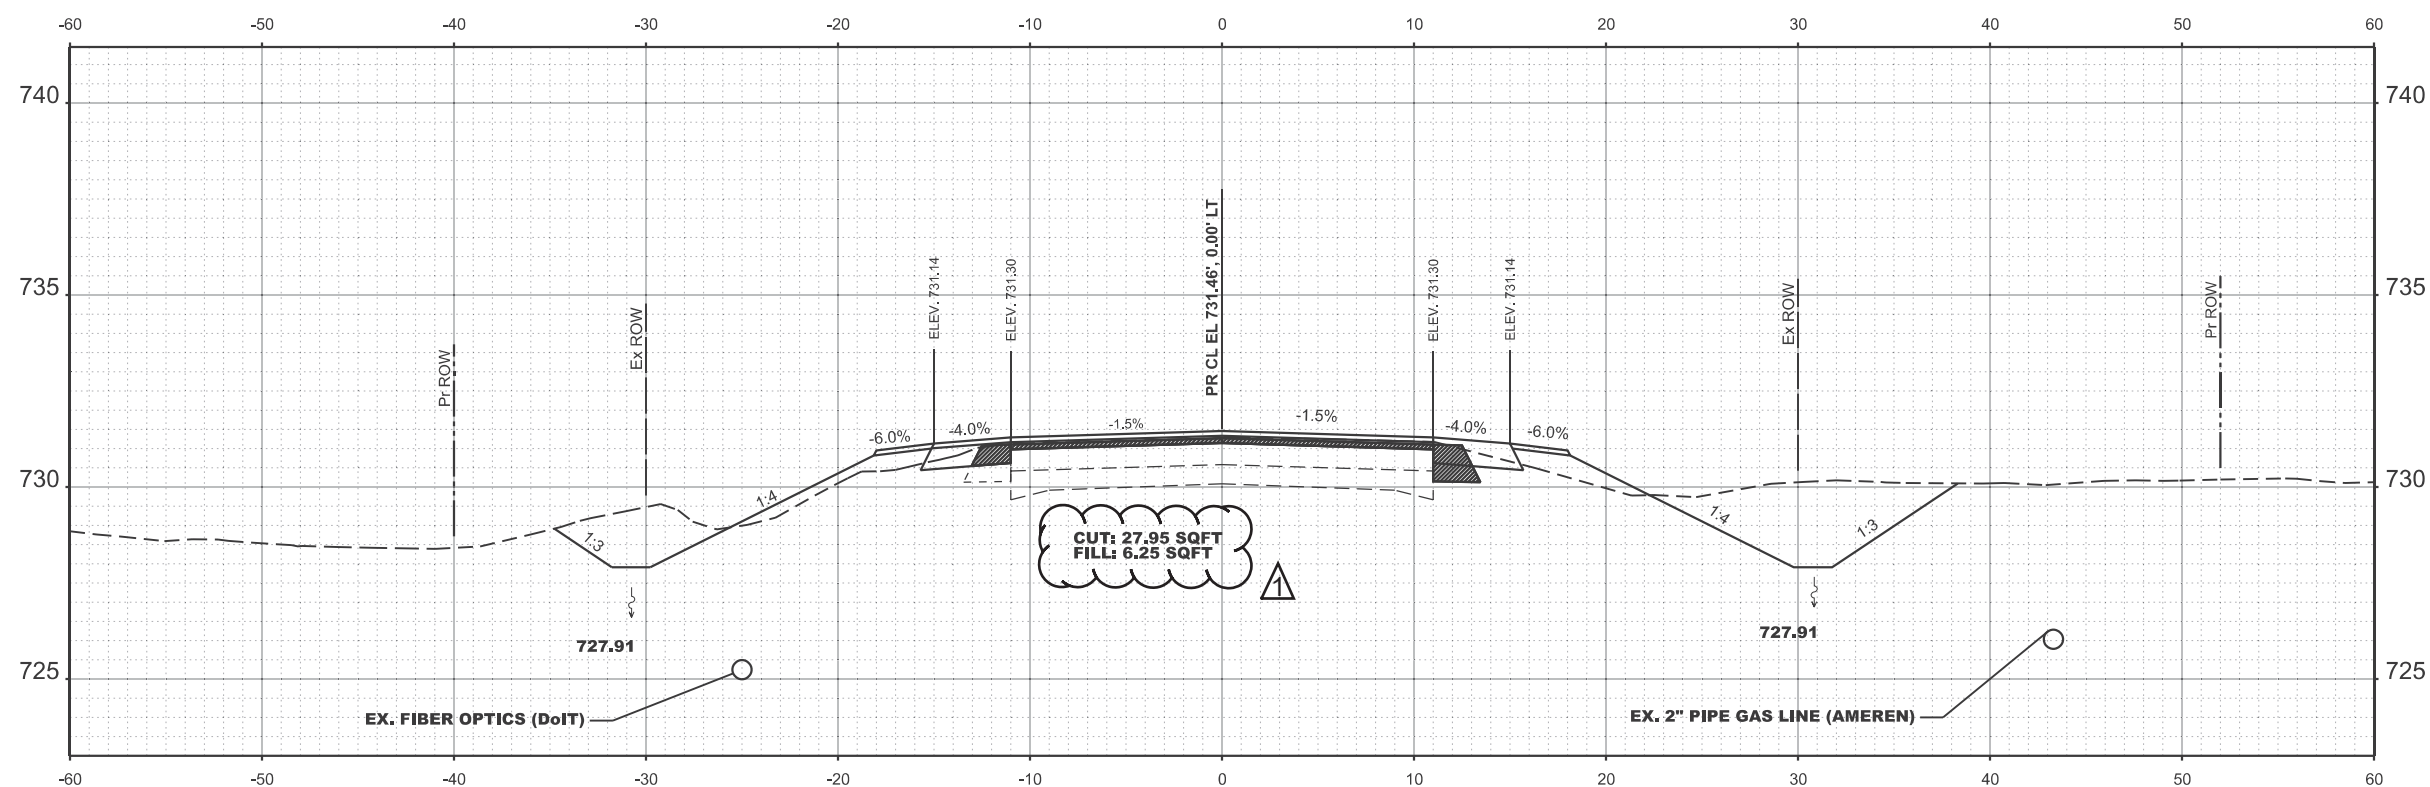

STA 1272+64.23

REVISED 1/3/2025

MODEL: E003 US24 - 1272+64.24 [Sheet]
FILE NAME: c:\p\work\doit\william.rodriquez-mendez\035946\72G59_XS_sheets.dgn

USER NAME = william.rodriquez-me	DESIGNED -	REVISED - 11
	DRAWN -	REVISED -
	CHECKED -	REVISED -
PLOT DATE = 10/23/2024	DATE -	REVISED -


STATE OF ILLINOIS
DEPARTMENT OF TRANSPORTATION

CROSS SECTION US 24

SCALE: SHEET 9 OF 21 SHEETS STA. TO STA.

F.A.P RTE.	SECTION	COUNTY	TOTAL SHEETS	SHEET NO.
317	(4) N, RS-10, SR	ADAMS	94	77
CONTRACT NO. 72G59				
ILLINOIS FED. AID PROJECT				

MODEL: E003_US24-1309+00.00 [Sheet]
FILE NAME: c:\pwr_work\pwr\dm\moquade,jackson@illinois.gov\0835946\72G59_XSC_US24.dgn

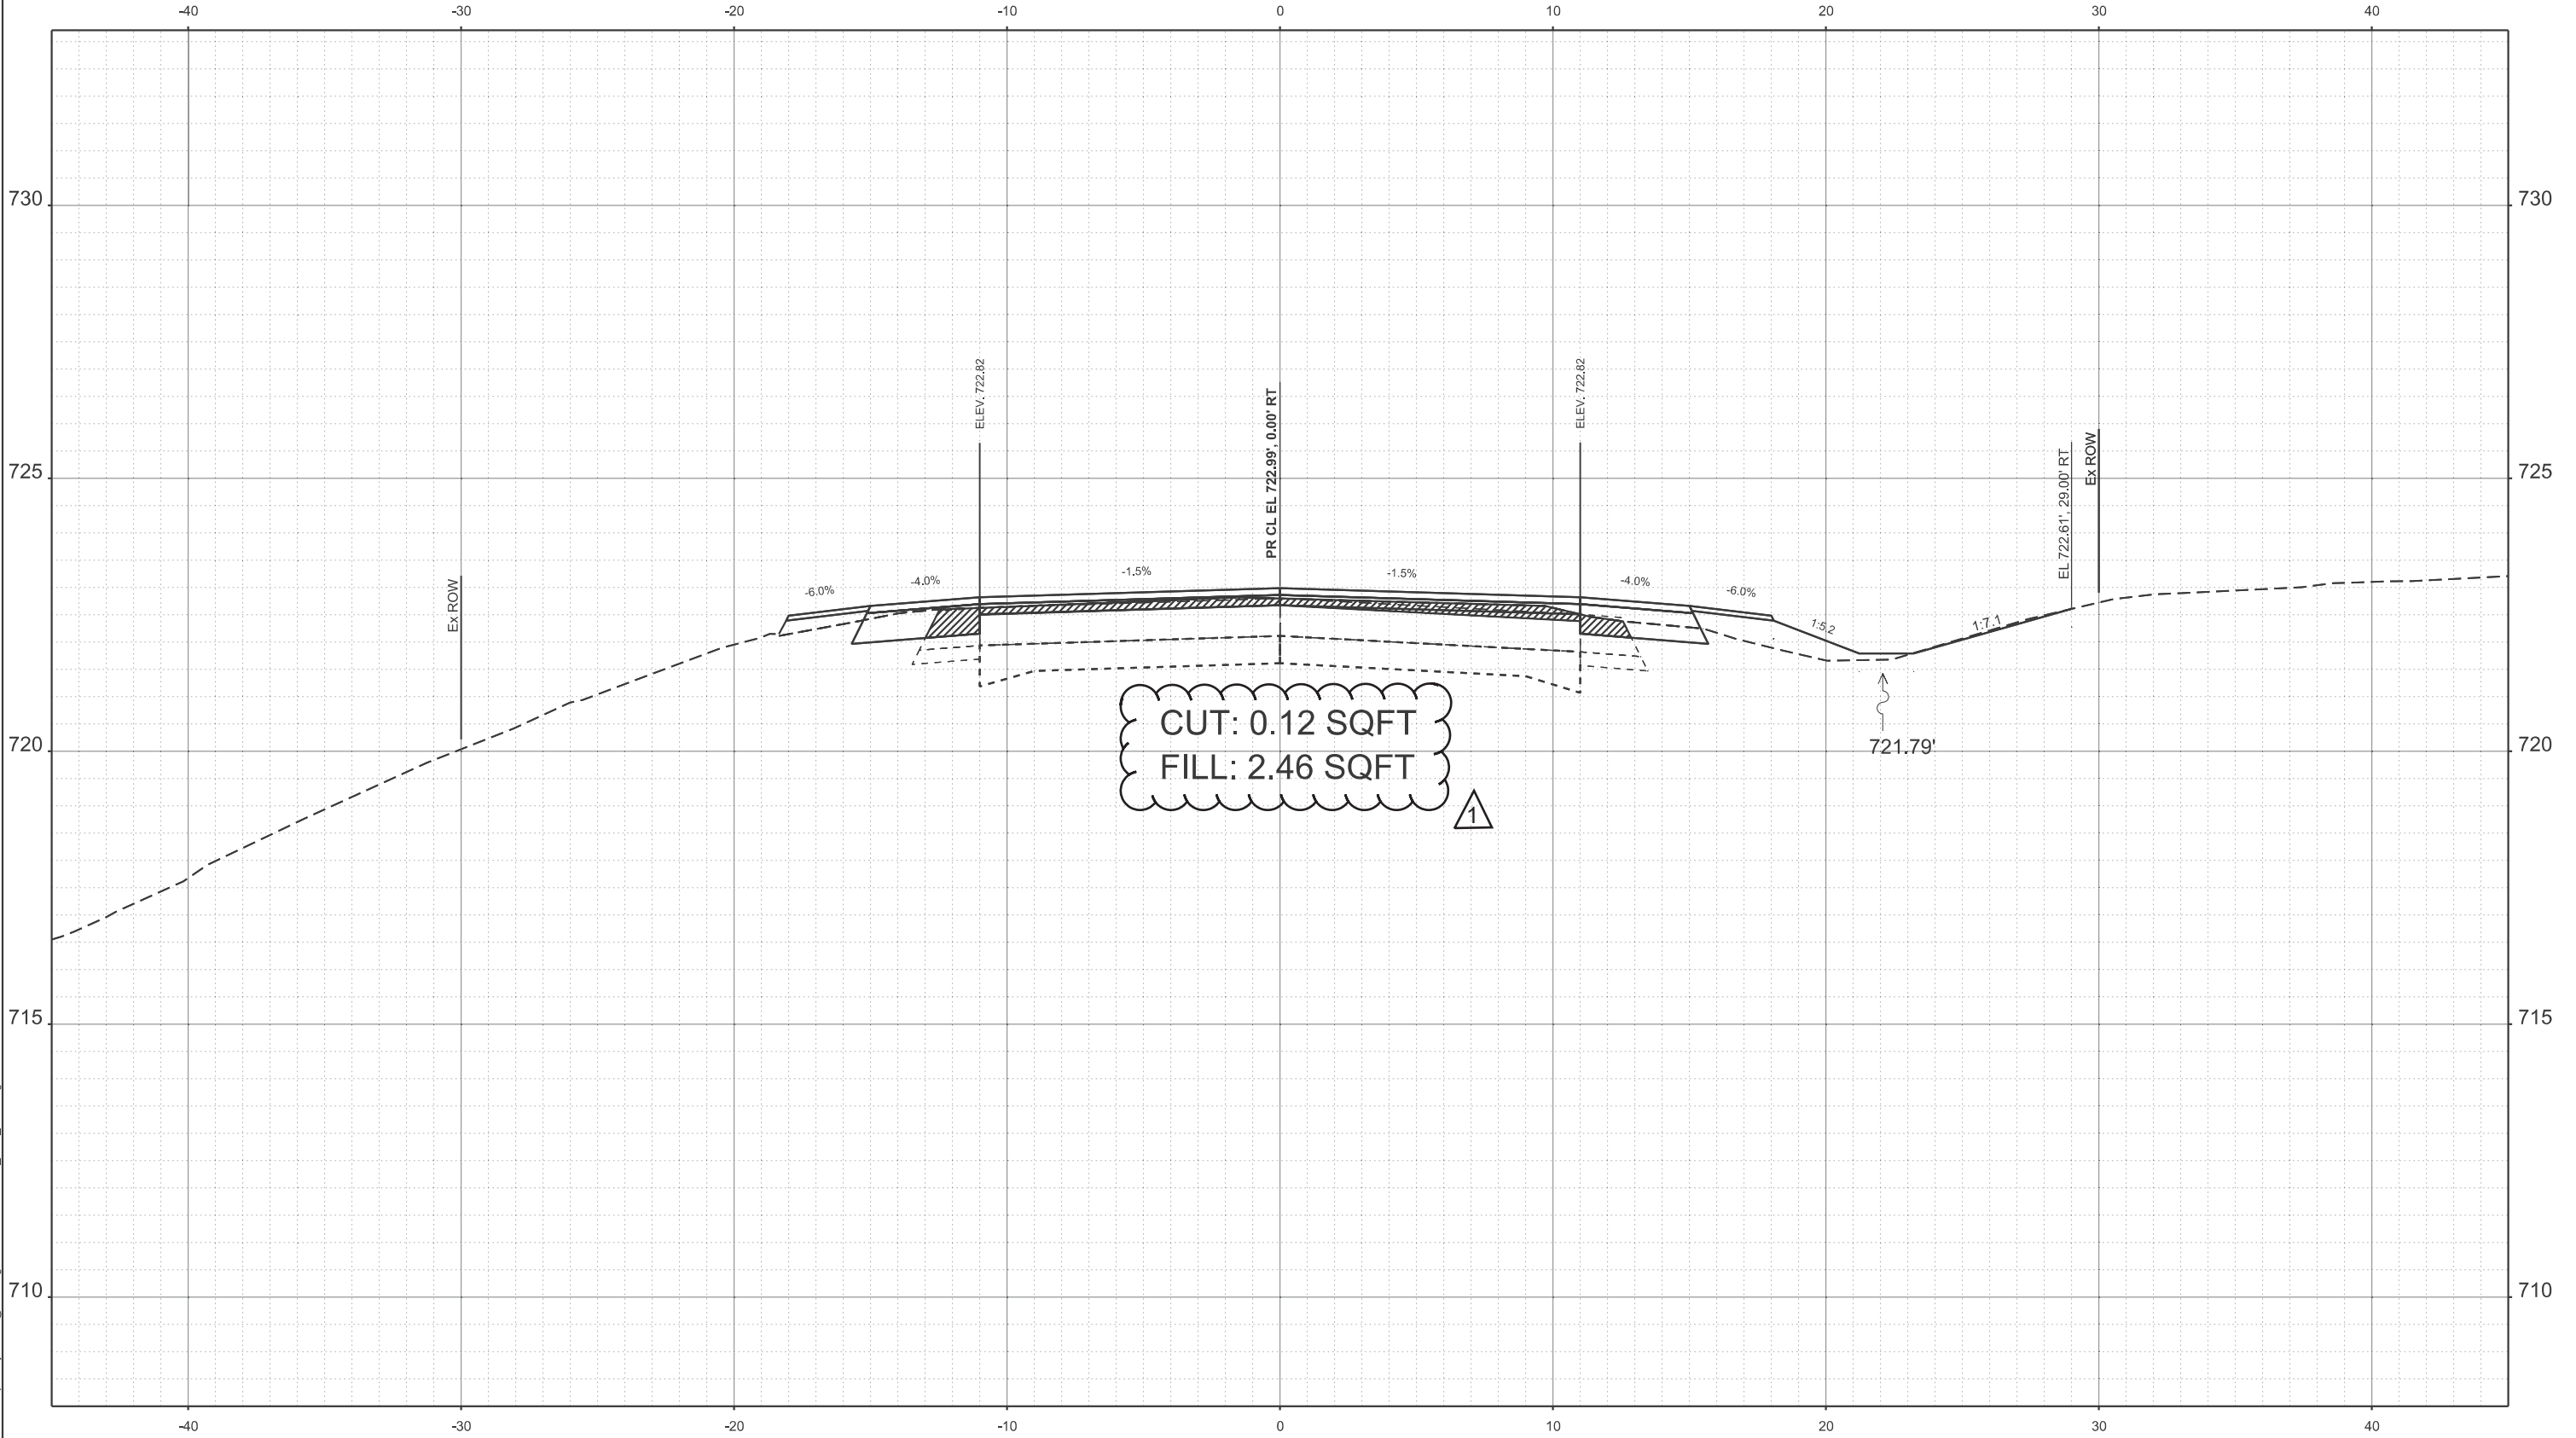

STA 1309+00.00
1 REVISED 1/3/2025

USER NAME	= moquade,jackson	DESIGNED	-	REVISED	-	11
		DRAWN	-	REVISED	-	
		CHECKED	-	REVISED	-	
PLOT DATE	= 1/3/2025	DATE	-	REVISED	-	


STATE OF ILLINOIS
DEPARTMENT OF TRANSPORTATION

CROSS SECTION US 24

SCALE: CUSTOM 1:36 SHEET 78 OF 6 SHEETS STA. TO STA.

F.A.P. RTE.	SECTION	COUNTY	TOTAL SHEETS	SHEET NO.
317	(4) N, RS-10, SR	ADAMS	94	78
CONTRACT NO. 72G59				
ILLINOIS FED. AID PROJECT				

MODEL: E003_US24-1310+00.00 [Sheet]
FILE NAME: c:\pwr_work\pwr\dm\mcquade\jackson@illinois.gov\0835946\72G59_XSC_US24.dgn

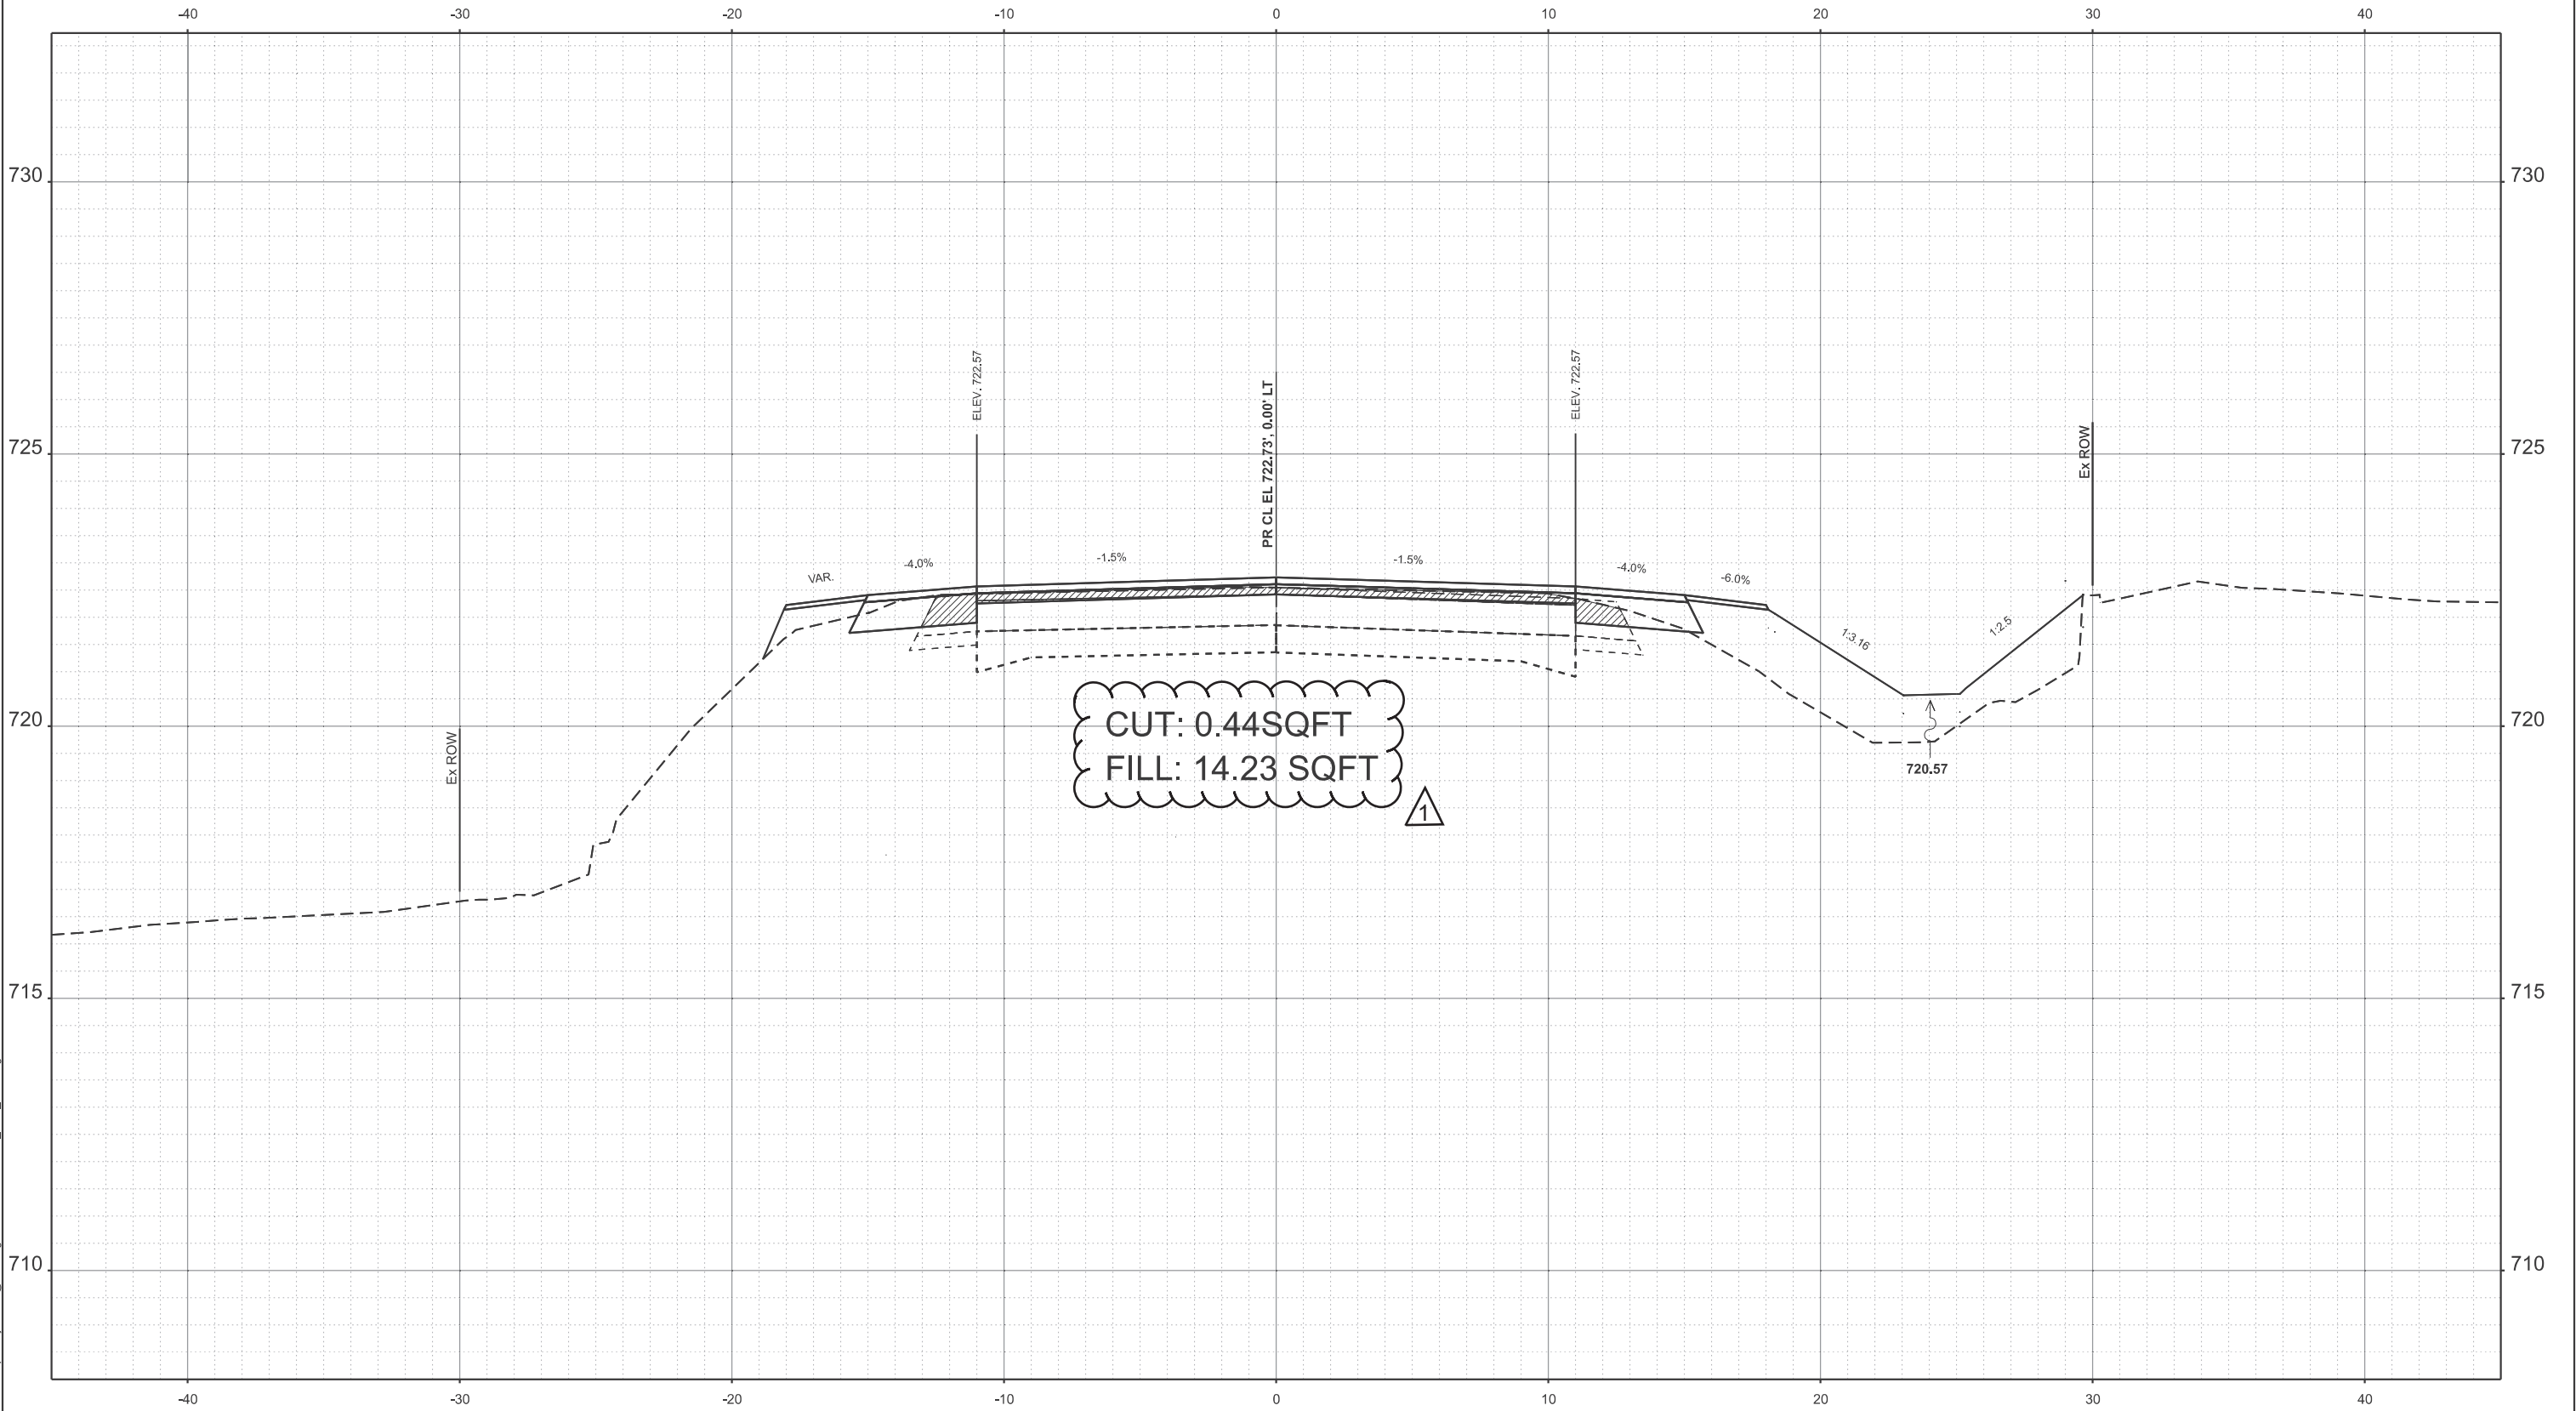

STA 1310+00.00
1 REVISED 1/3/2025

USER NAME	= mcquade,jackson	DESIGNED	-	REVISED	-	11
		DRAWN	-	REVISED	-	
		CHECKED	-	REVISED	-	
PLOT DATE	= 1/3/2025	DATE	-	REVISED	-	


STATE OF ILLINOIS
DEPARTMENT OF TRANSPORTATION

CROSS SECTION US 24

SCALE: CUSTOM 1:36 SHEET 79 OF 6 SHEETS STA. TO STA.

F.A.P RTE.	SECTION	COUNTY	TOTAL SHEETS	SHEET NO.
317	(4) N, RS-10, SR	ADAMS	94	79
CONTRACT NO. 72G59				
ILLINOIS FED. AID PROJECT				

MODEL: E003_US25-1310+10.88 [Sheet]
FILE NAME: c:\pwr_work\pwr\dm\mcquade,jackson@illinois.gov\0835946\72G59_XSC_US24.dgn

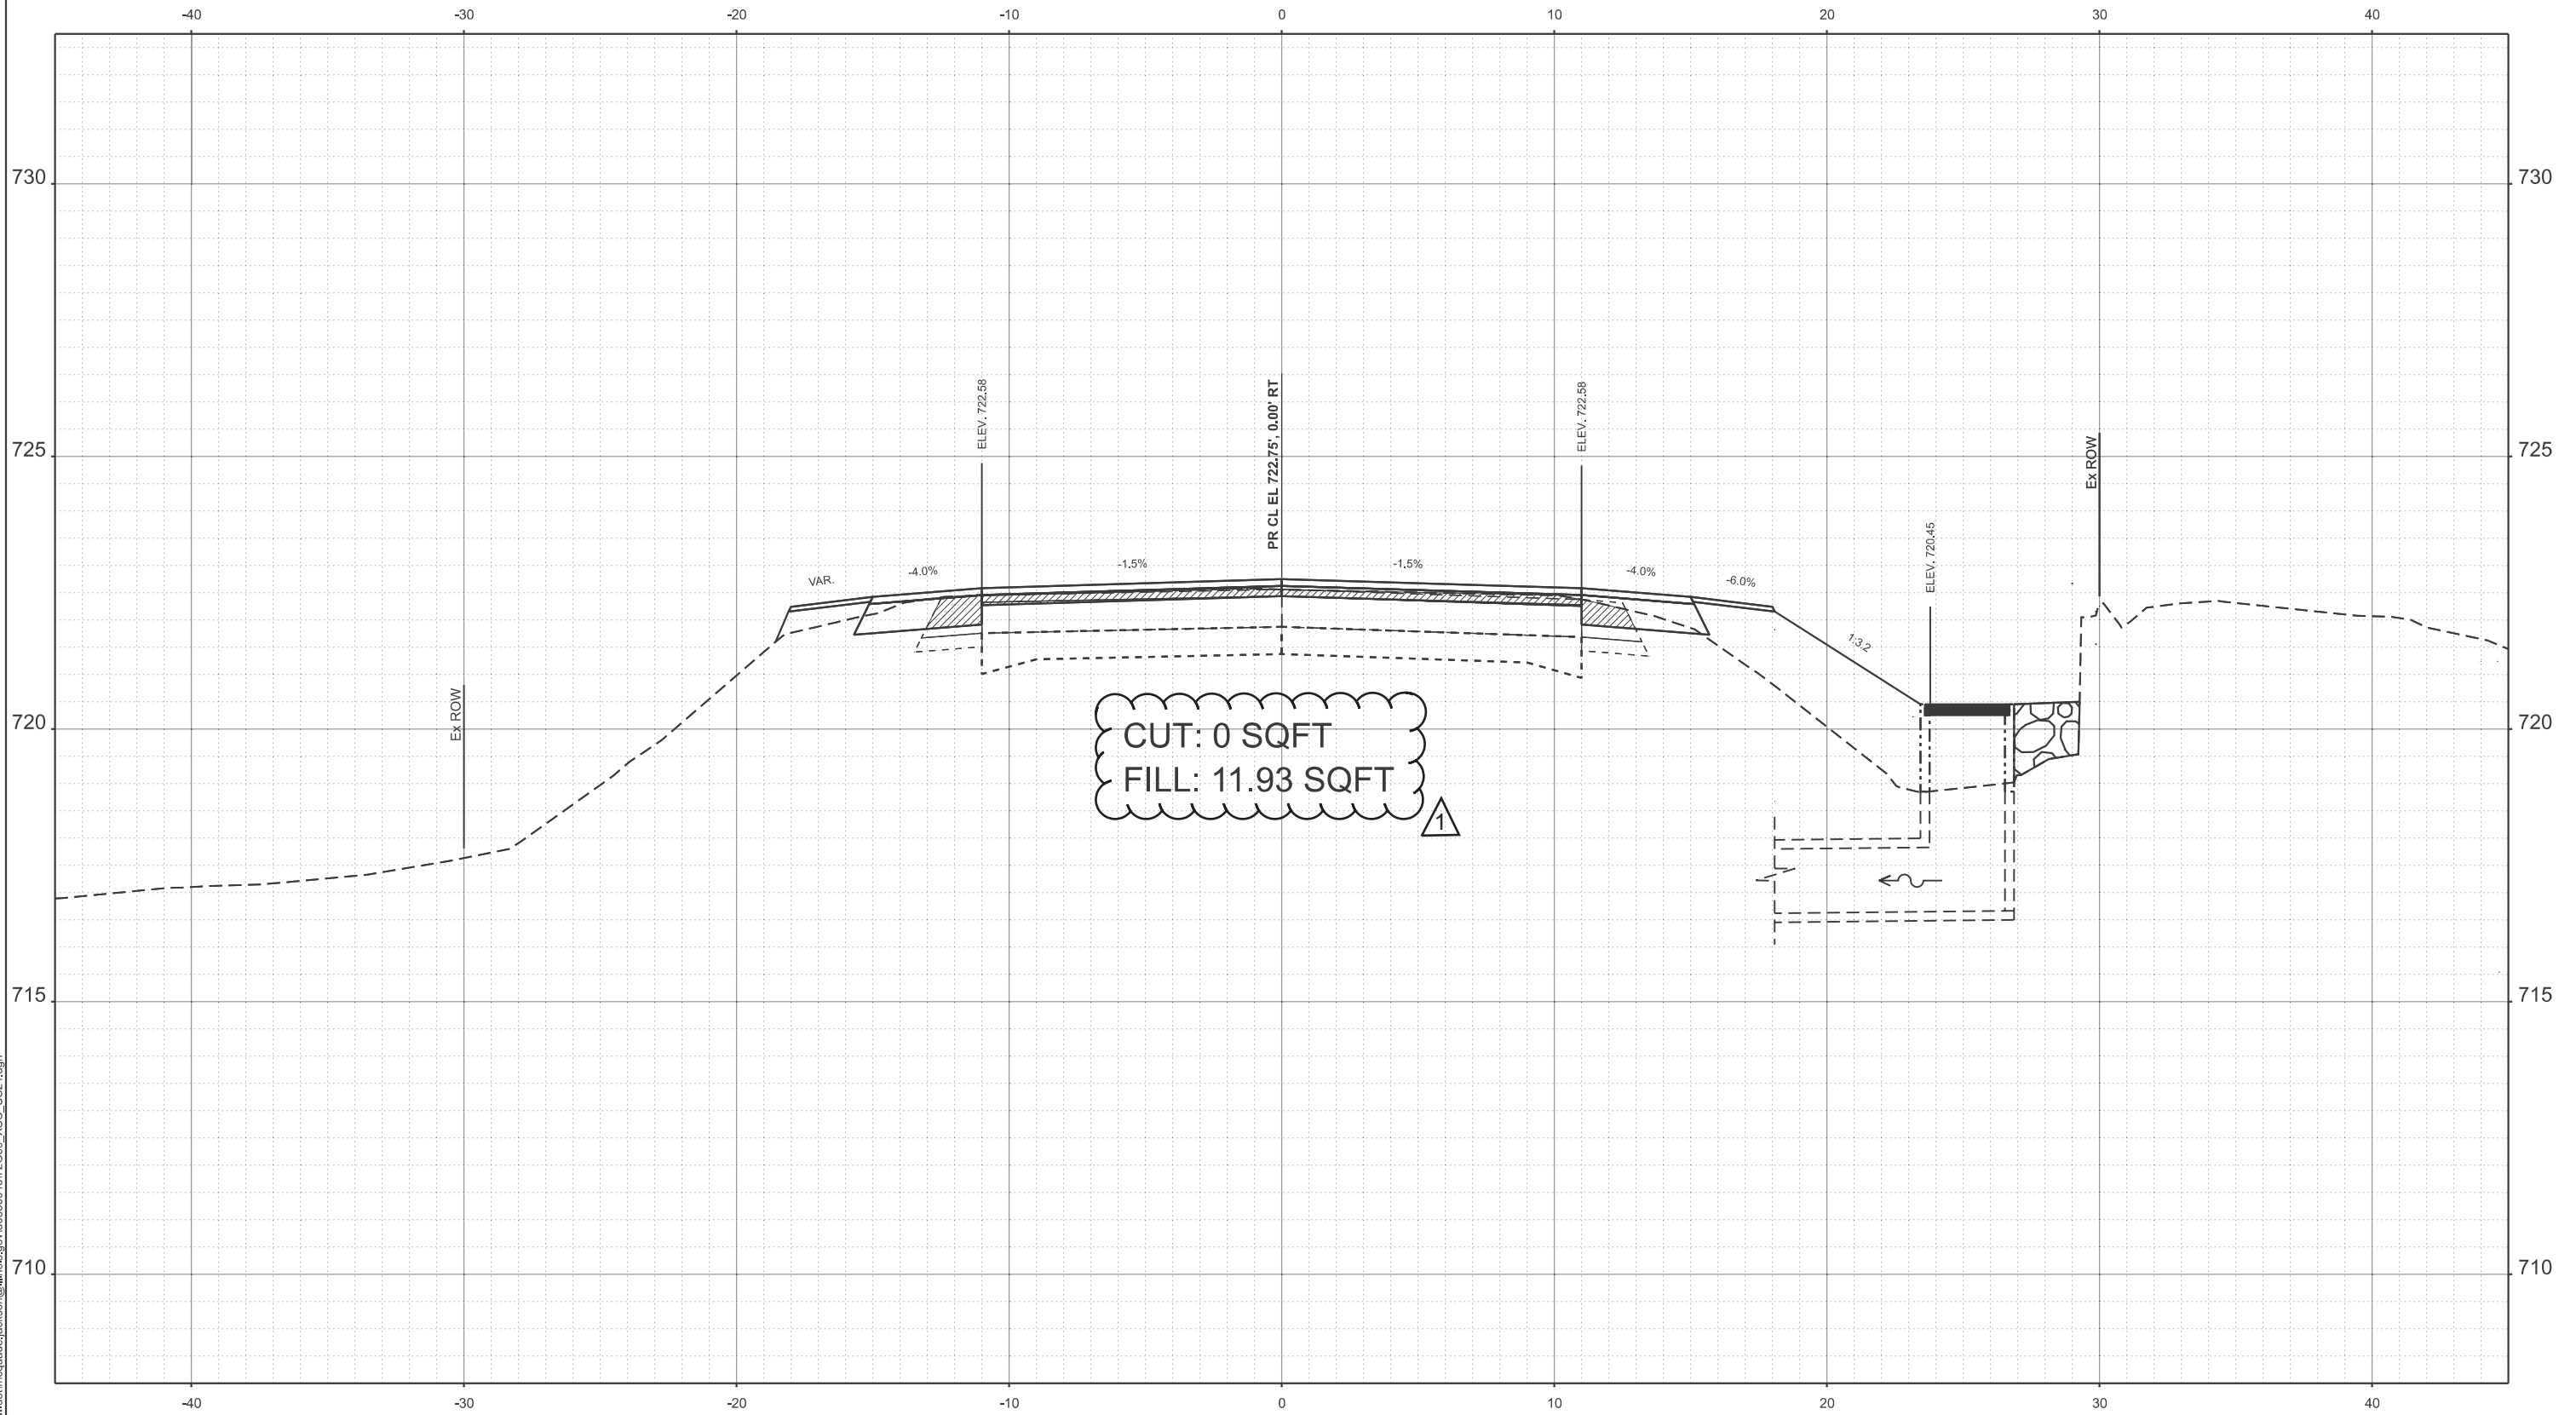

STA 1310+10.88

1 REVISED 1/3/2025


USER NAME	= mcquade,jackson	DESIGNED	-	REVISED	-	11
		DRAWN	-	REVISED	-	
		CHECKED	-	REVISED	-	
PLOT DATE	= 1/3/2025	DATE	-	REVISED	-	

STATE OF ILLINOIS
DEPARTMENT OF TRANSPORTATION

CROSS SECTION US 24

SCALE: CUSTOM 1:36 SHEET 80 OF 6 SHEETS STA. TO STA.


F.A.P RTE.	SECTION	COUNTY	TOTAL SHEETS	SHEET NO.
317	(4) N, RS-10, SR	ADAMS	94	80
CONTRACT NO. 72G59				
ILLINOIS FED. AID PROJECT				

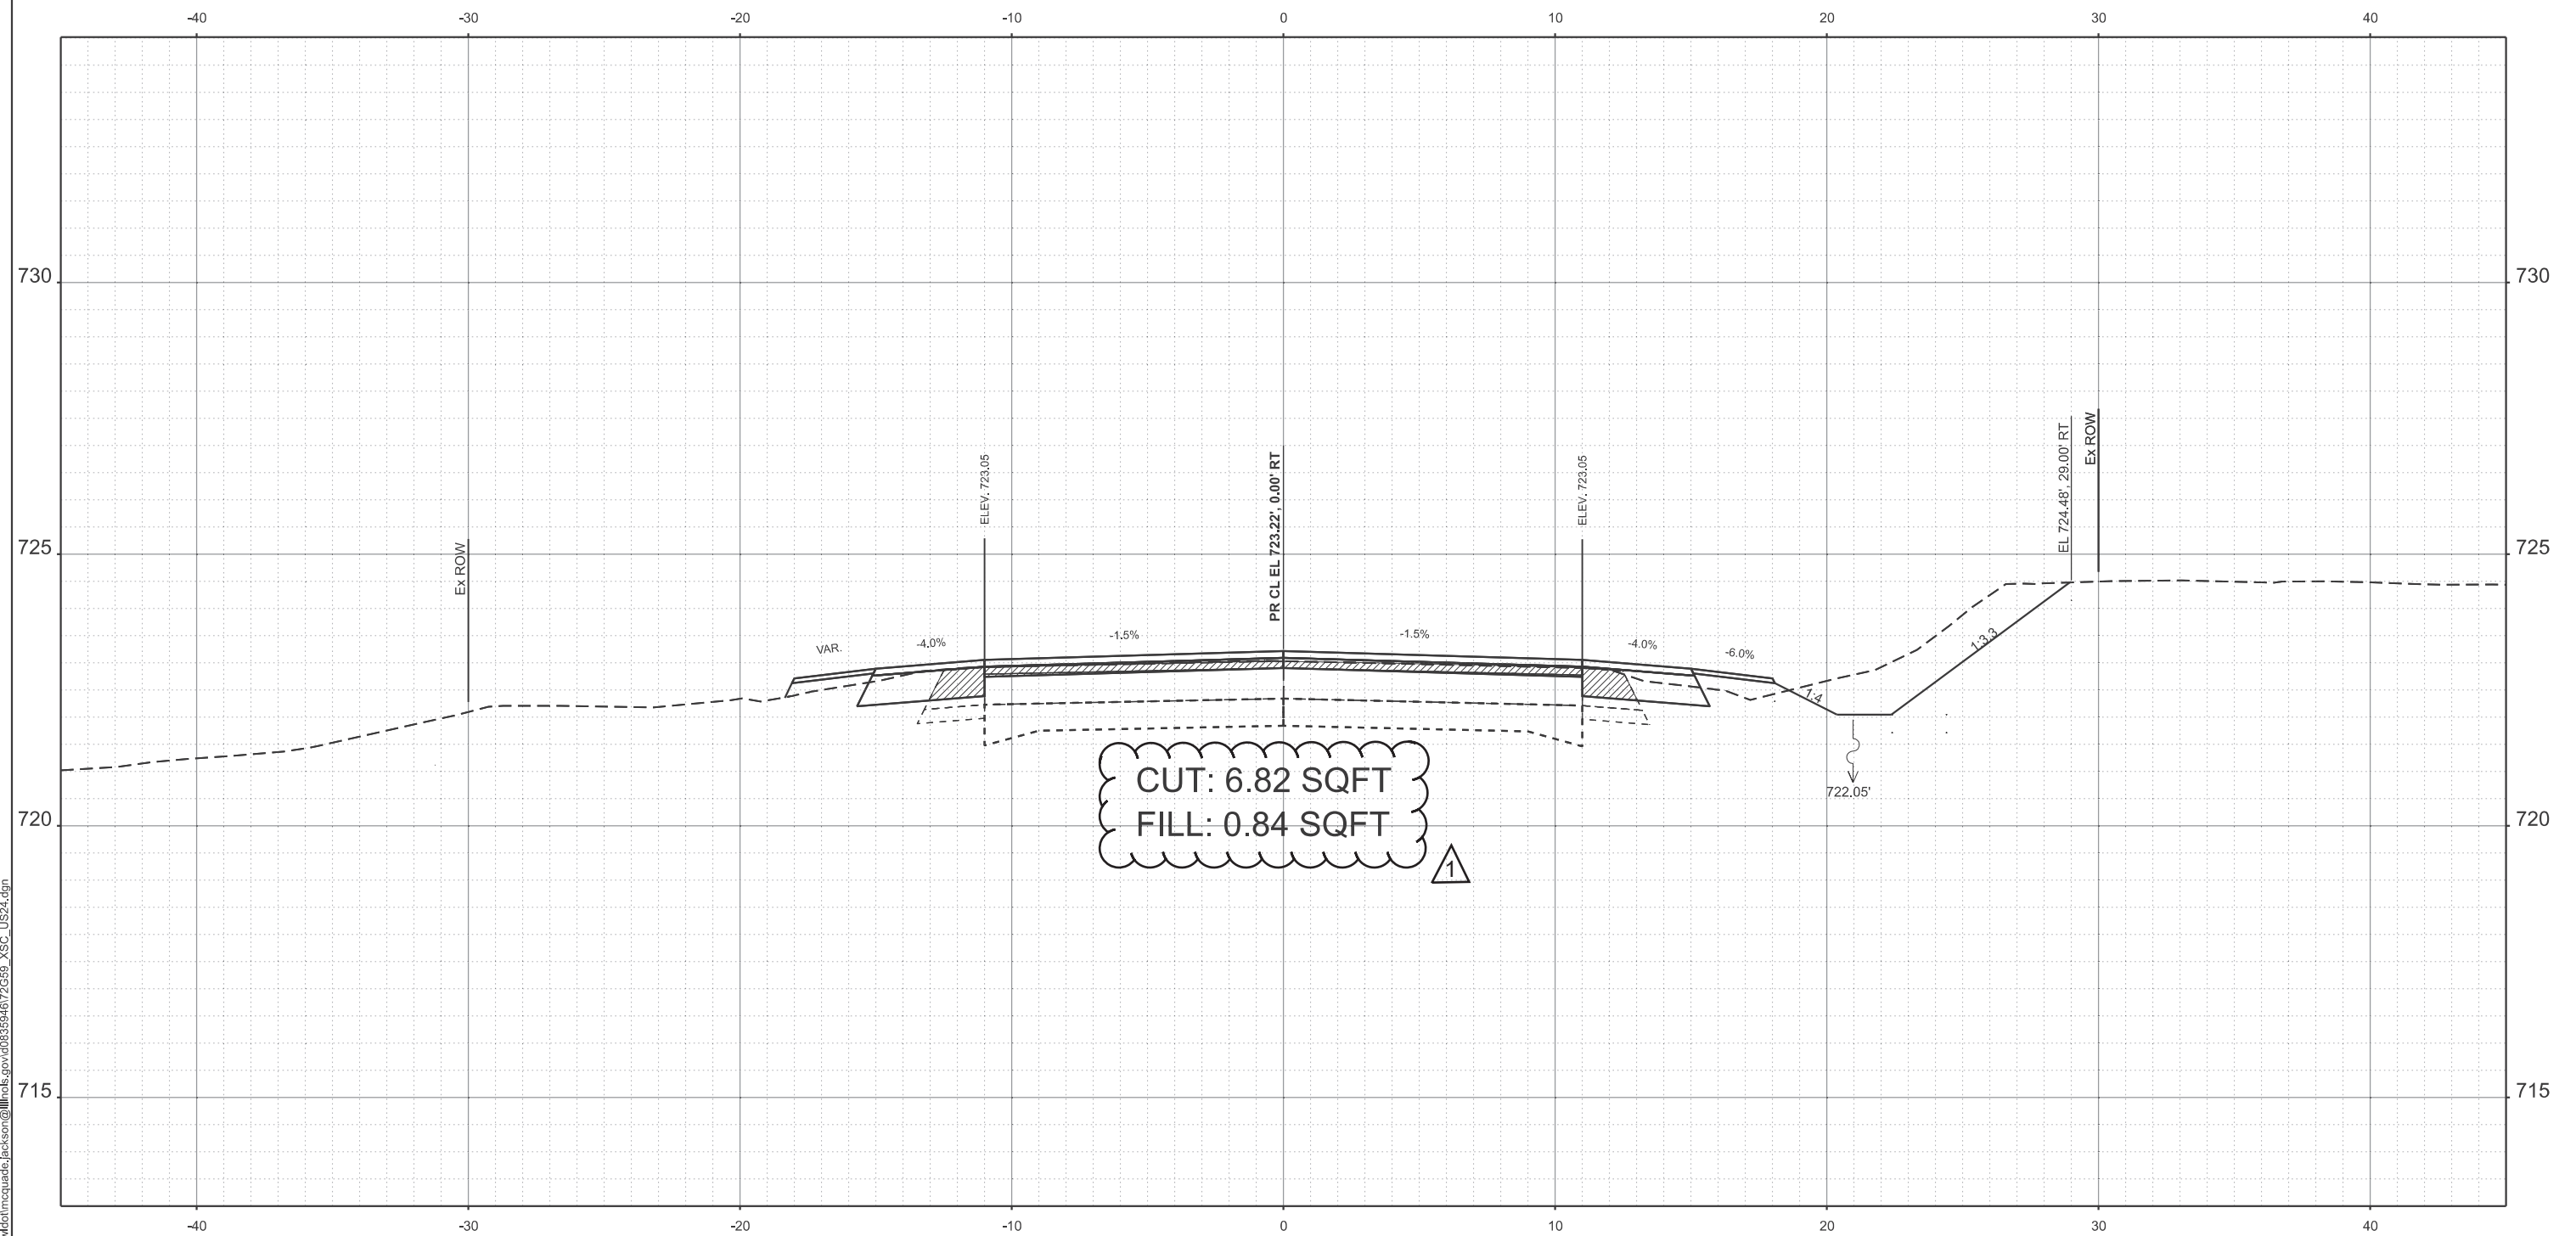

STA 1312+00.00

USER NAME = mcquade,jackson	DESIGNED -	REVISED - 11
	DRAWN -	REVISED -
	CHECKED -	REVISED -
PLT DATE = 1/3/2025	DATE -	REVISED -

MODEL: E003_US24-1313+00.00 [Sheet]
FILE NAME: c:\pwr_work\pwr\dmcmquade\jackson@illinois.gov\0835946\72G59_XSC_US24.dgn

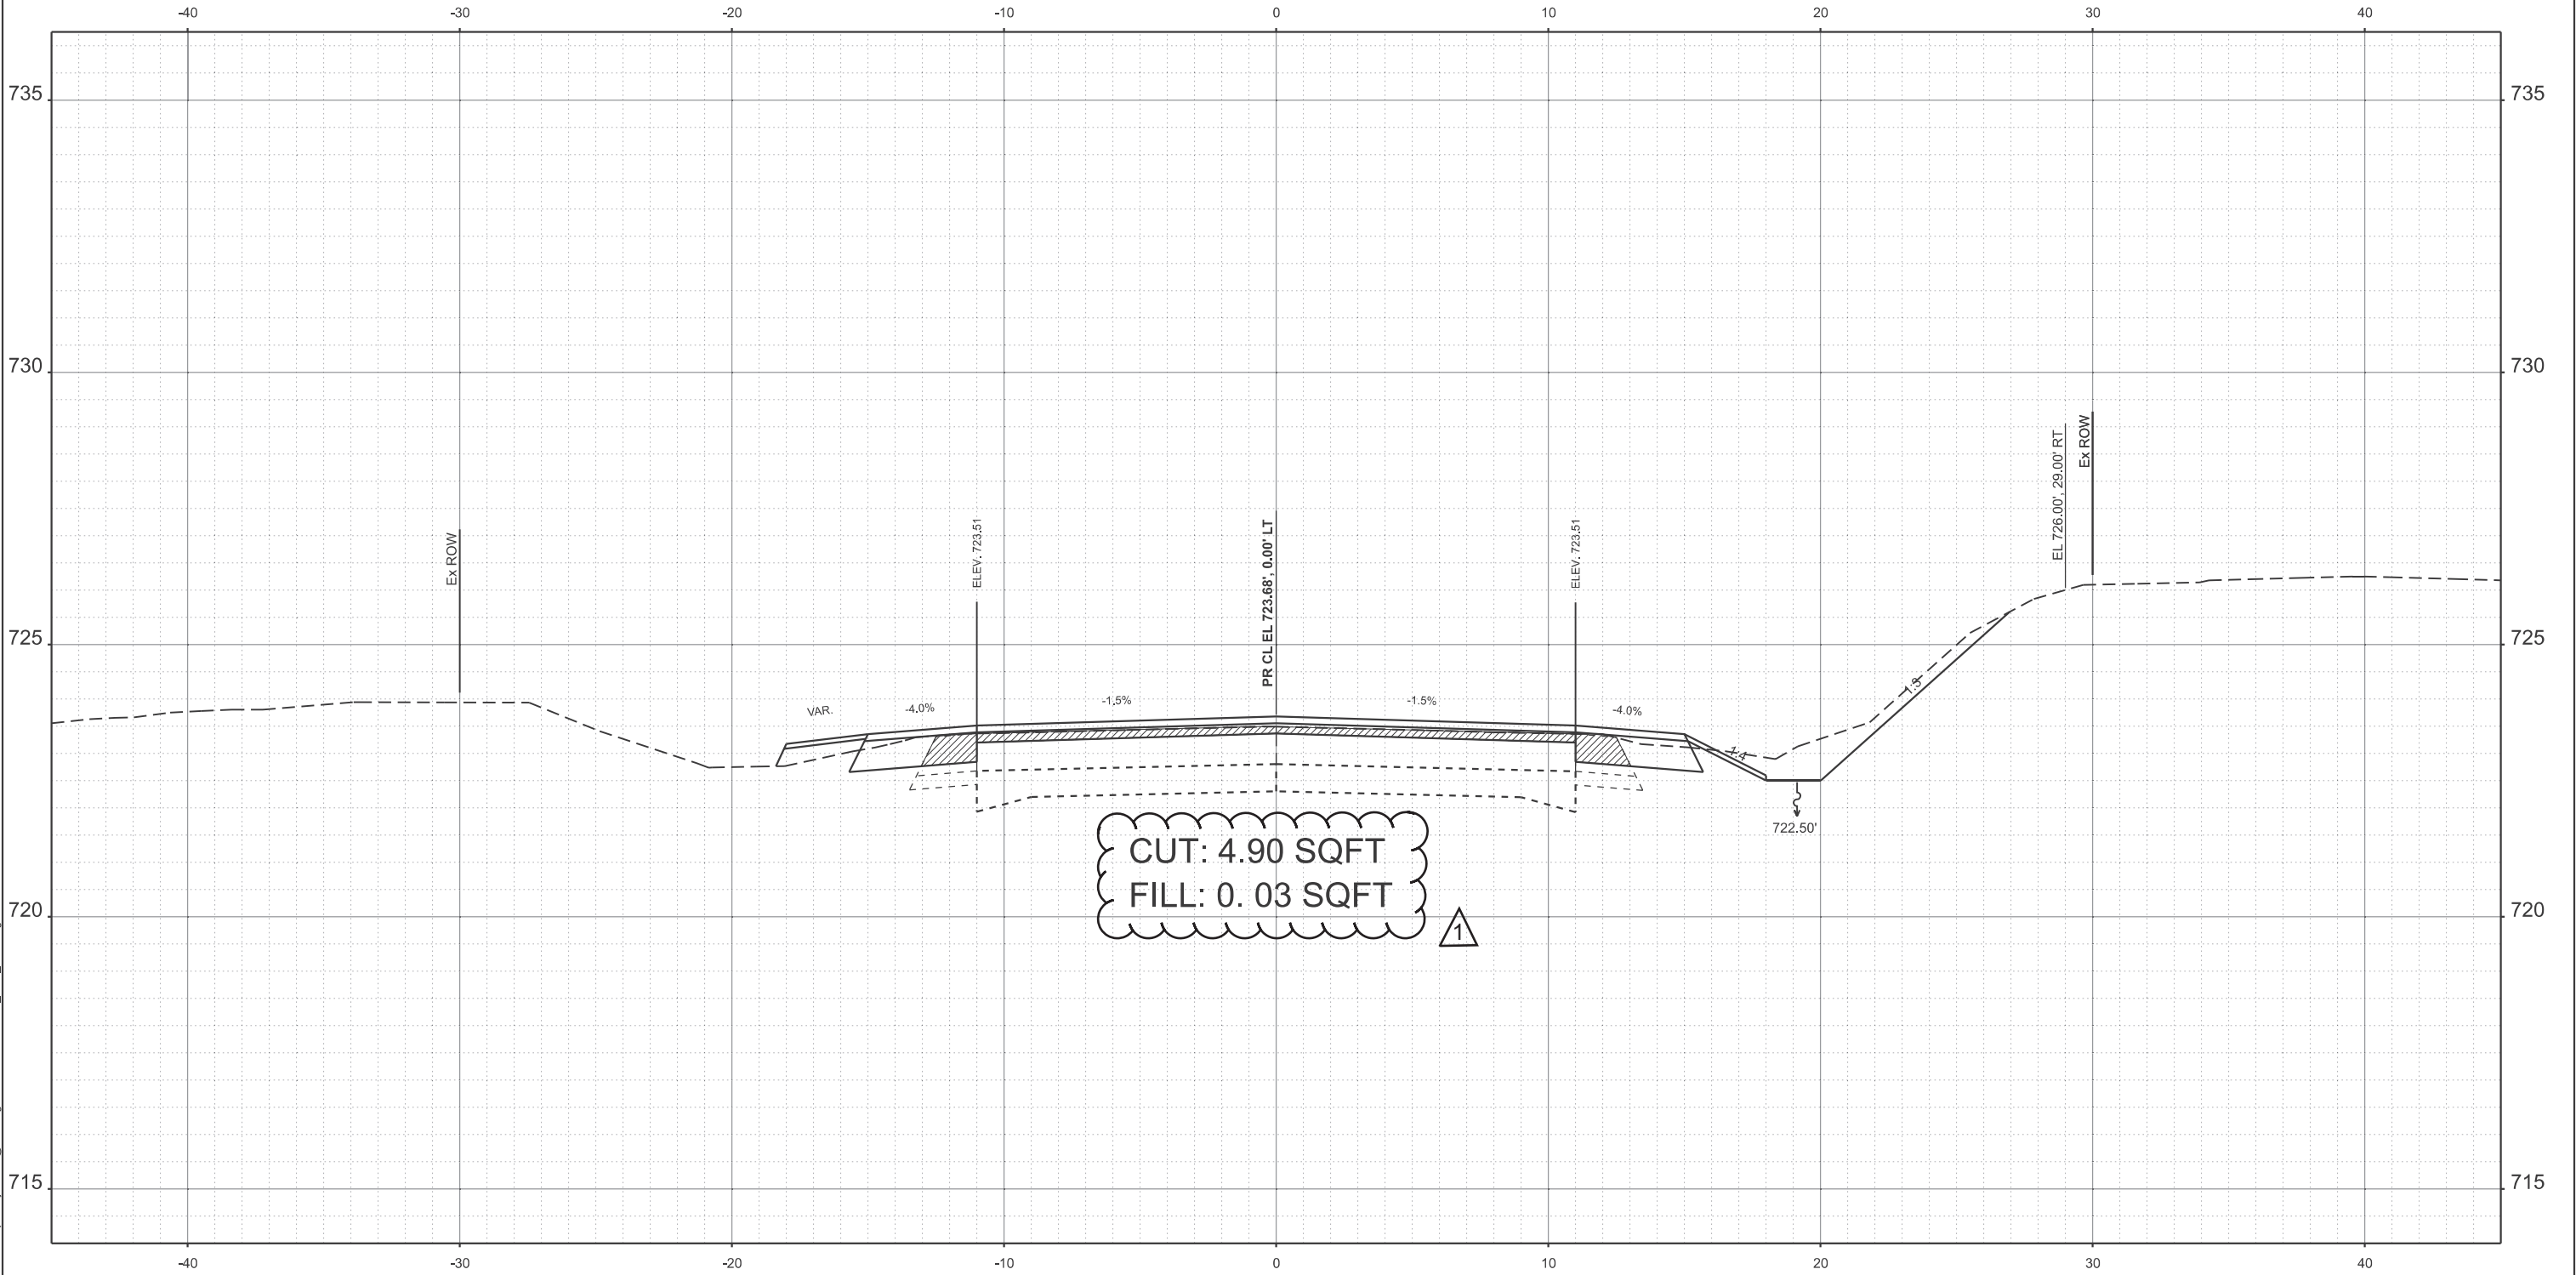

STA 1313+00.00
REVISED 1/3/2025

USER NAME	= mcquade,jackson	DESIGNED	-	REVISED	-	11
		DRAWN	-	REVISED	-	
		CHECKED	-	REVISED	-	
PLOT DATE	= 1/6/2025	DATE	-	REVISED	-	


STATE OF ILLINOIS
DEPARTMENT OF TRANSPORTATION

CROSS SECTION US 24

SCALE: CUSTOM 1:36 SHEET 83 OF 6 SHEETS STA. TO STA.

F.A.P RTE.	SECTION	COUNTY	TOTAL SHEETS	SHEET NO.
317	(4) N, RS-10, SR	ADAMS	94	83
CONTRACT NO. 72G59				
ILLINOIS FED. AID PROJECT				

MODEL: E004_IL94_476+90.14 [Sheet]
FILE NAME: c:\pwworking\william.rodriquez-mendez@illinois.gov\d0835946\72G59_XS_sheets.dgn

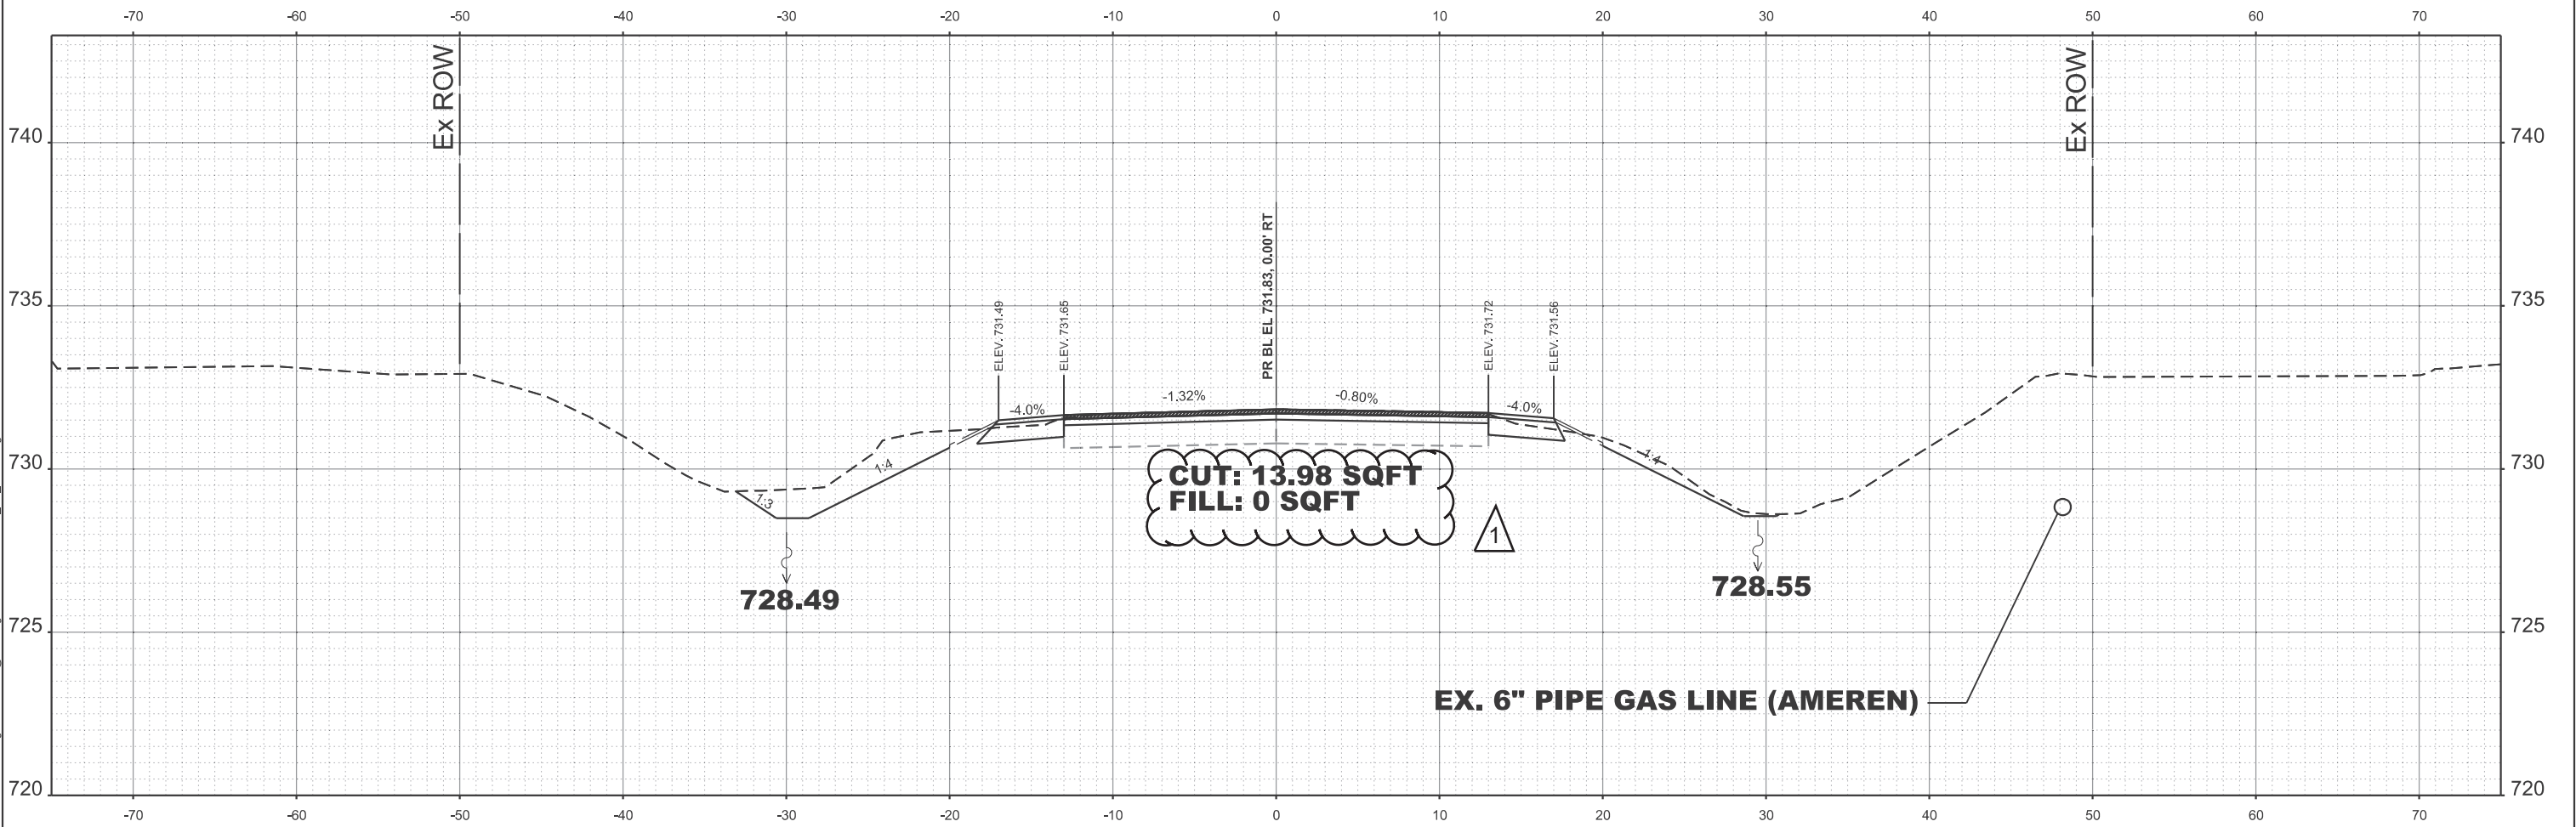

STA 476+90.14
REVIS

USER NAME	= william.rodriquez-me	DESIGNED	-	REVISED	-	11
		DRAWN	-	REVISED	-	
		CHECKED	-	REVISED	-	
PLOT DATE	= 1/6/2025	DATE	-	REVISED	-	


STATE OF ILLINOIS
DEPARTMENT OF TRANSPORTATION

CROSS SECTION IL 94

SCALE: SHEET 9 OF 8 SHEETS STA. TO STA.

F.A.P RTE.	SECTION	COUNTY	TOTAL SHEETS	SHEET NO.
317	(4) N, RS-10, SR	ADAMS	94	84
CONTRACT NO. 72G59				
ILLINOIS FED. AID PROJECT				

MODEL: E004_IL94_477+25.00 [Sheet]
FILE NAME: c:\pw_work\pilot\william.rodriquez-mendez\illinois.gov\0835946\72G59_XS_sheets.dgn

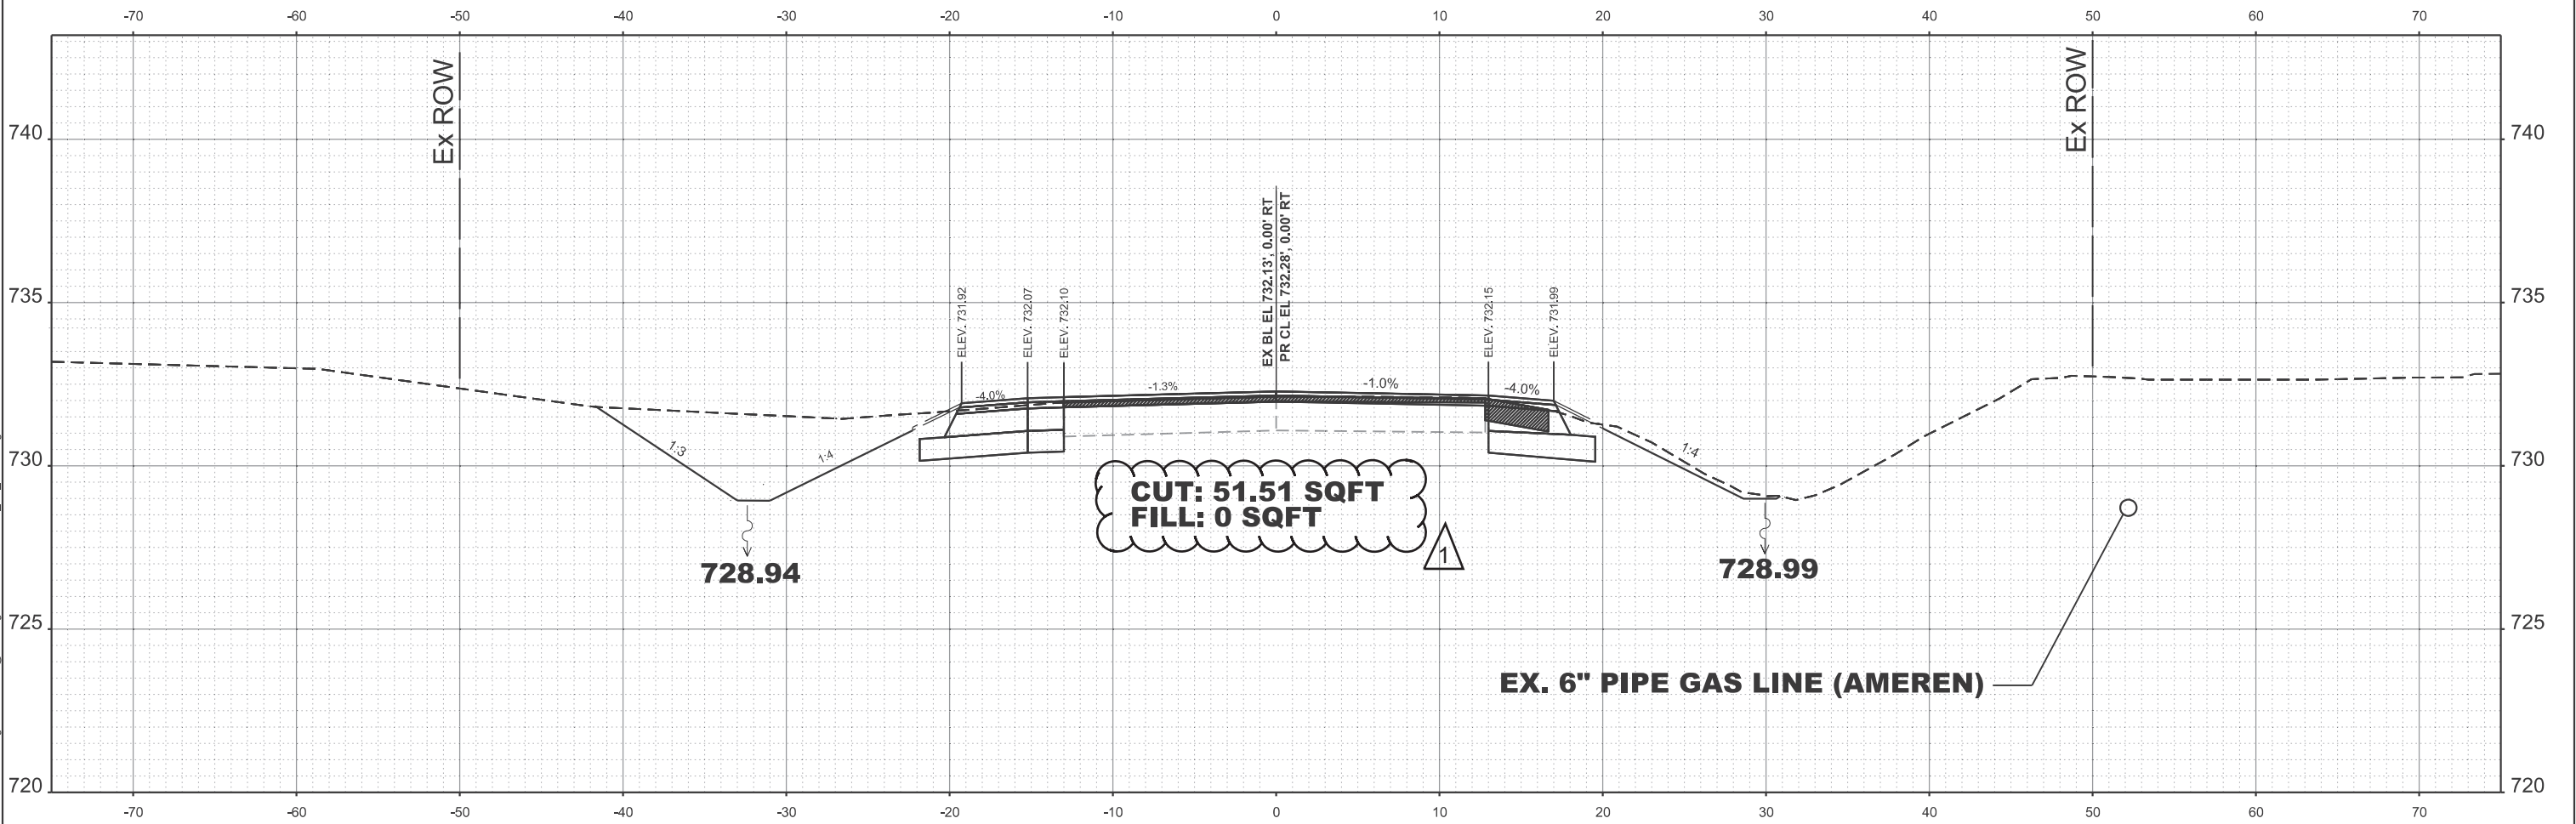

STA 477+25.00
REVISION 1

USER NAME	= william.rodriquez-me	DESIGNED	-	REVISED	-	11
		DRAWN	-	REVISED	-	
		CHECKED	-	REVISED	-	
PLOT DATE	= 1/6/2025	DATE	-	REVISED	-	


STATE OF ILLINOIS
DEPARTMENT OF TRANSPORTATION

CROSS SECTION IL 94

SCALE: SHEET 9 OF 8 SHEETS STA. TO STA.

F.A.P RTE.	SECTION	COUNTY	TOTAL SHEETS	SHEET NO.
317	(4) N, RS-10, SR	ADAMS	94	86
CONTRACT NO. 72G59				
ILLINOIS FED. AID PROJECT				

MODEL: E004_IL94_477+50.00 [Sheet]
FILE NAME: c:\pwworking\william.rodriquez-mendez\illinois.gov\0835946\72G59_XS_sheets.dgn

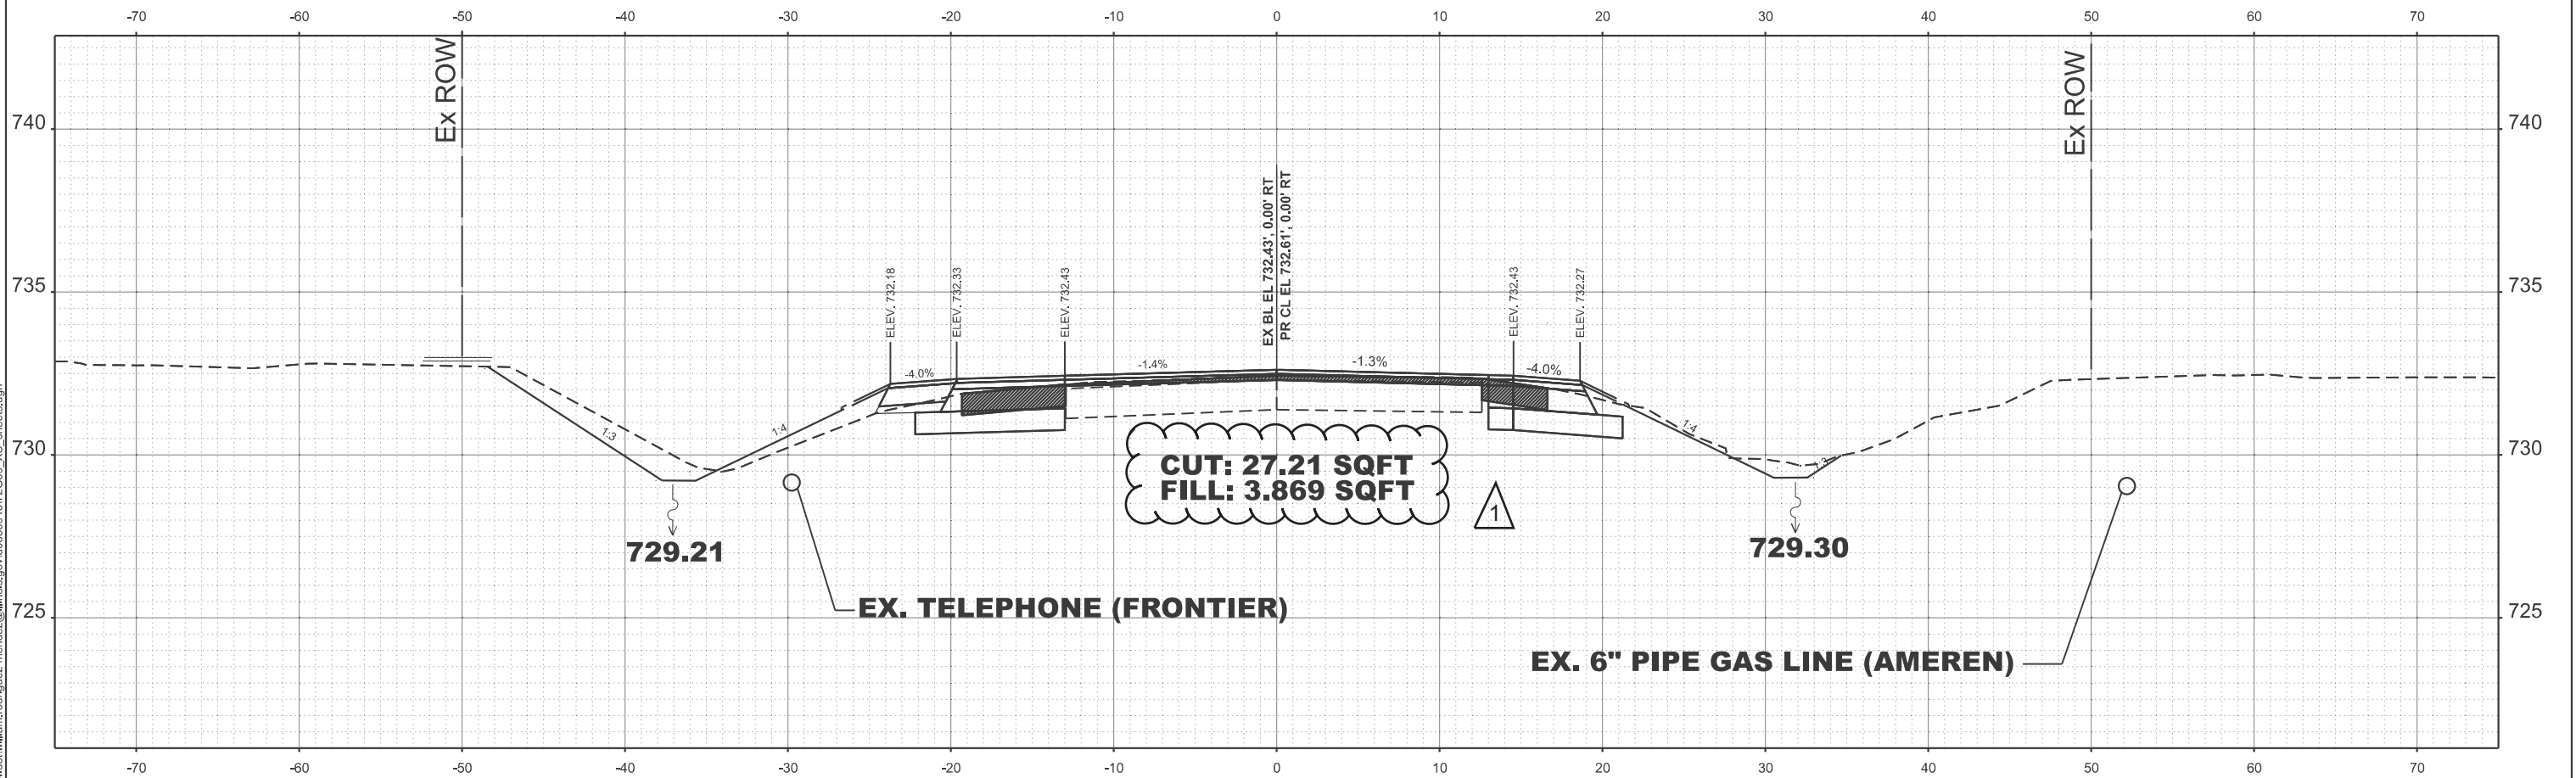

STA 477+50.00
REVISED 1/3/2025

USER NAME = william.rodriquez-me	DESIGNED -	REVISED - 11
	DRAWN -	REVISED -
	CHECKED -	REVISED -
PLOT DATE = 1/6/2025	DATE -	REVISED -


STATE OF ILLINOIS
DEPARTMENT OF TRANSPORTATION

CROSS SECTION IL 94

SCALE: SHEET 9 OF 8 SHEETS STA. TO STA.

F.A.P. RTE.	SECTION	COUNTY	TOTAL SHEETS	SHEET NO.
317	(4) N, RS-10, SR	ADAMS	94	87
CONTRACT NO. 72G59				
ILLINOIS FED. AID PROJECT				

MODEL: E004_IL94_477+75.00 [Sheet]
FILE NAME: c:\pw_work\pwl\dm\mcquade,jackson@illinois.gov\0835946\72G59_XS_sheets.dgn

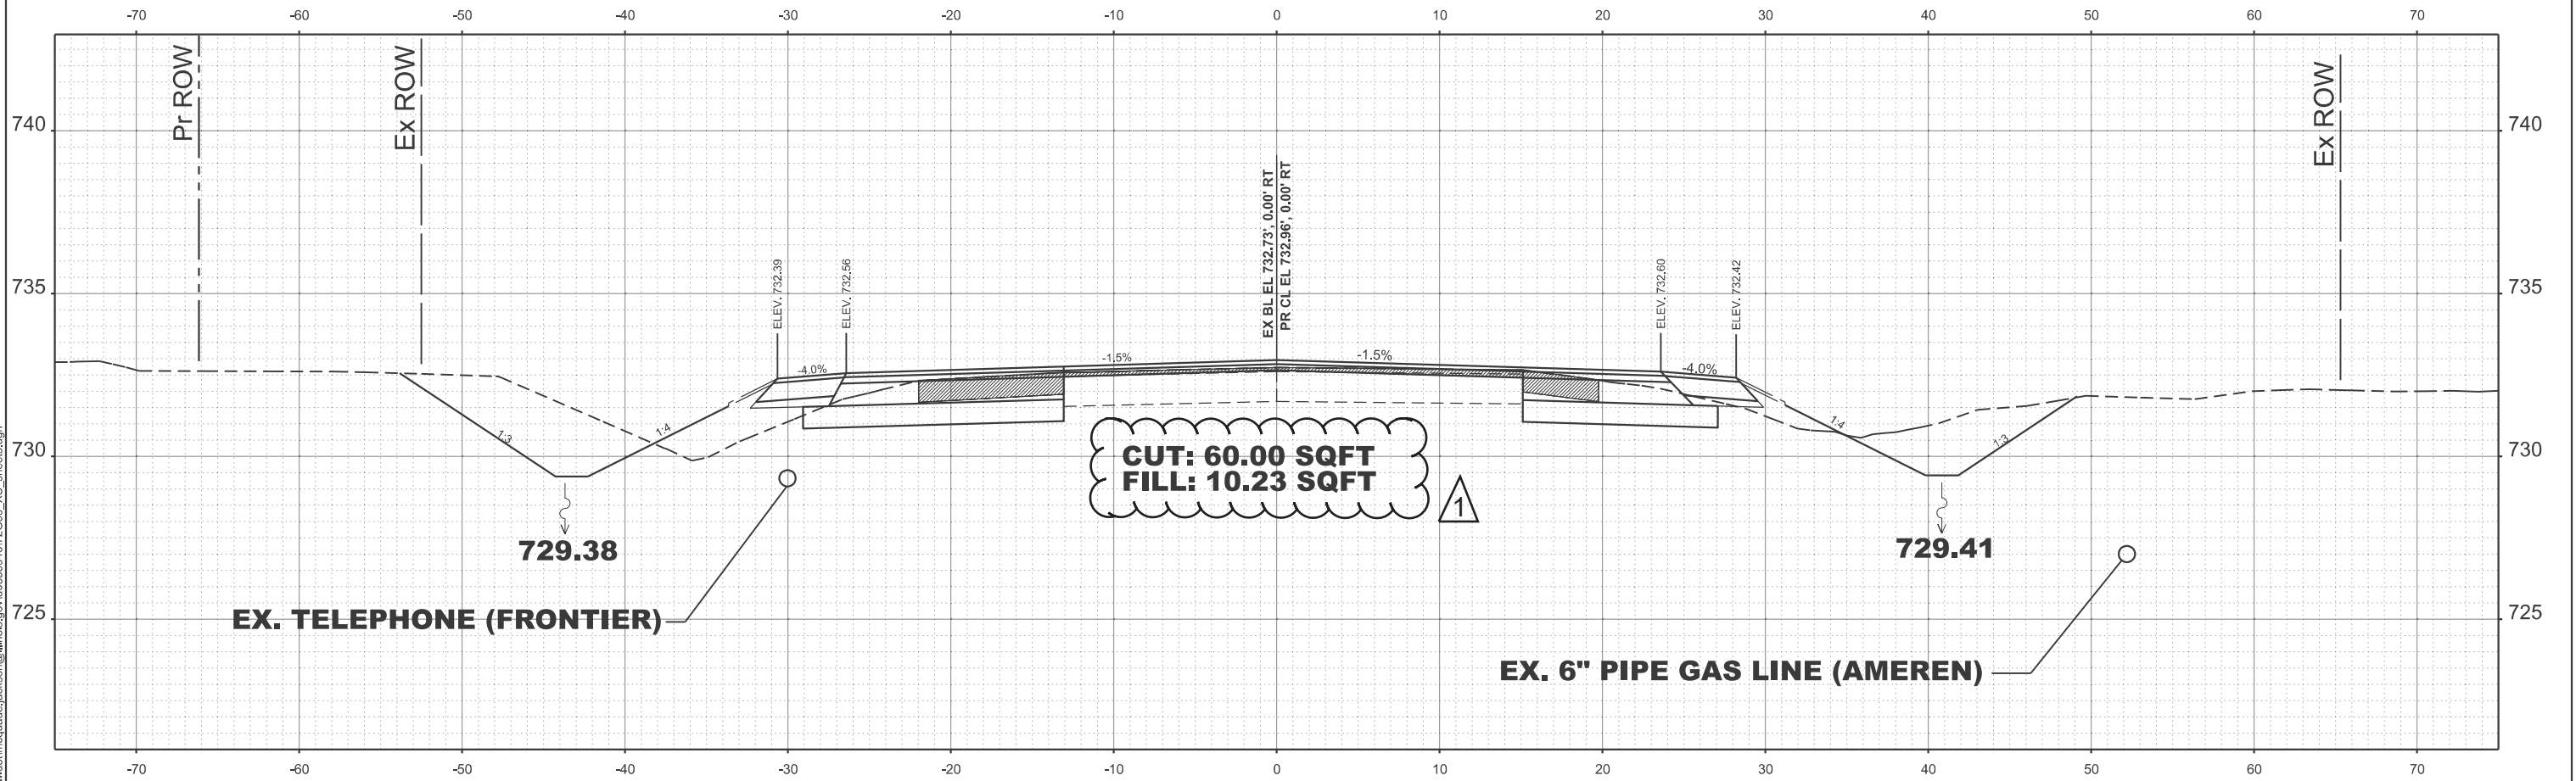

STA 477+75.00
REVISED 1/3/2025

USER NAME	= mcquade,jackson	DESIGNED	-	REVISED	-	11
DRAWN	-	REVISION	-	DATE	-	
CHECKED	-	REVISION	-	DATE	-	
PLOT DATE	= 10/21/2024	DATE	-	REVISED	-	


STATE OF ILLINOIS
DEPARTMENT OF TRANSPORTATION

CROSS SECTION IL 94

SCALE: SHEET 9 OF 8 SHEETS STA. TO STA.

F.A.P RTE.	SECTION	COUNTY	TOTAL SHEETS	SHEET NO.
317	(4) N, RS-10, SR	ADAMS	94	88
CONTRACT NO. 72G59				
ILLINOIS FED. AID PROJECT				

MODEL: E004 IL94-478+00.00 [Sheet]
FILE NAME: c:\p\work\p\il94\il94am.rodriquez-mendez@illinois.gov\0835946\72G59_XS_sheets.dgn

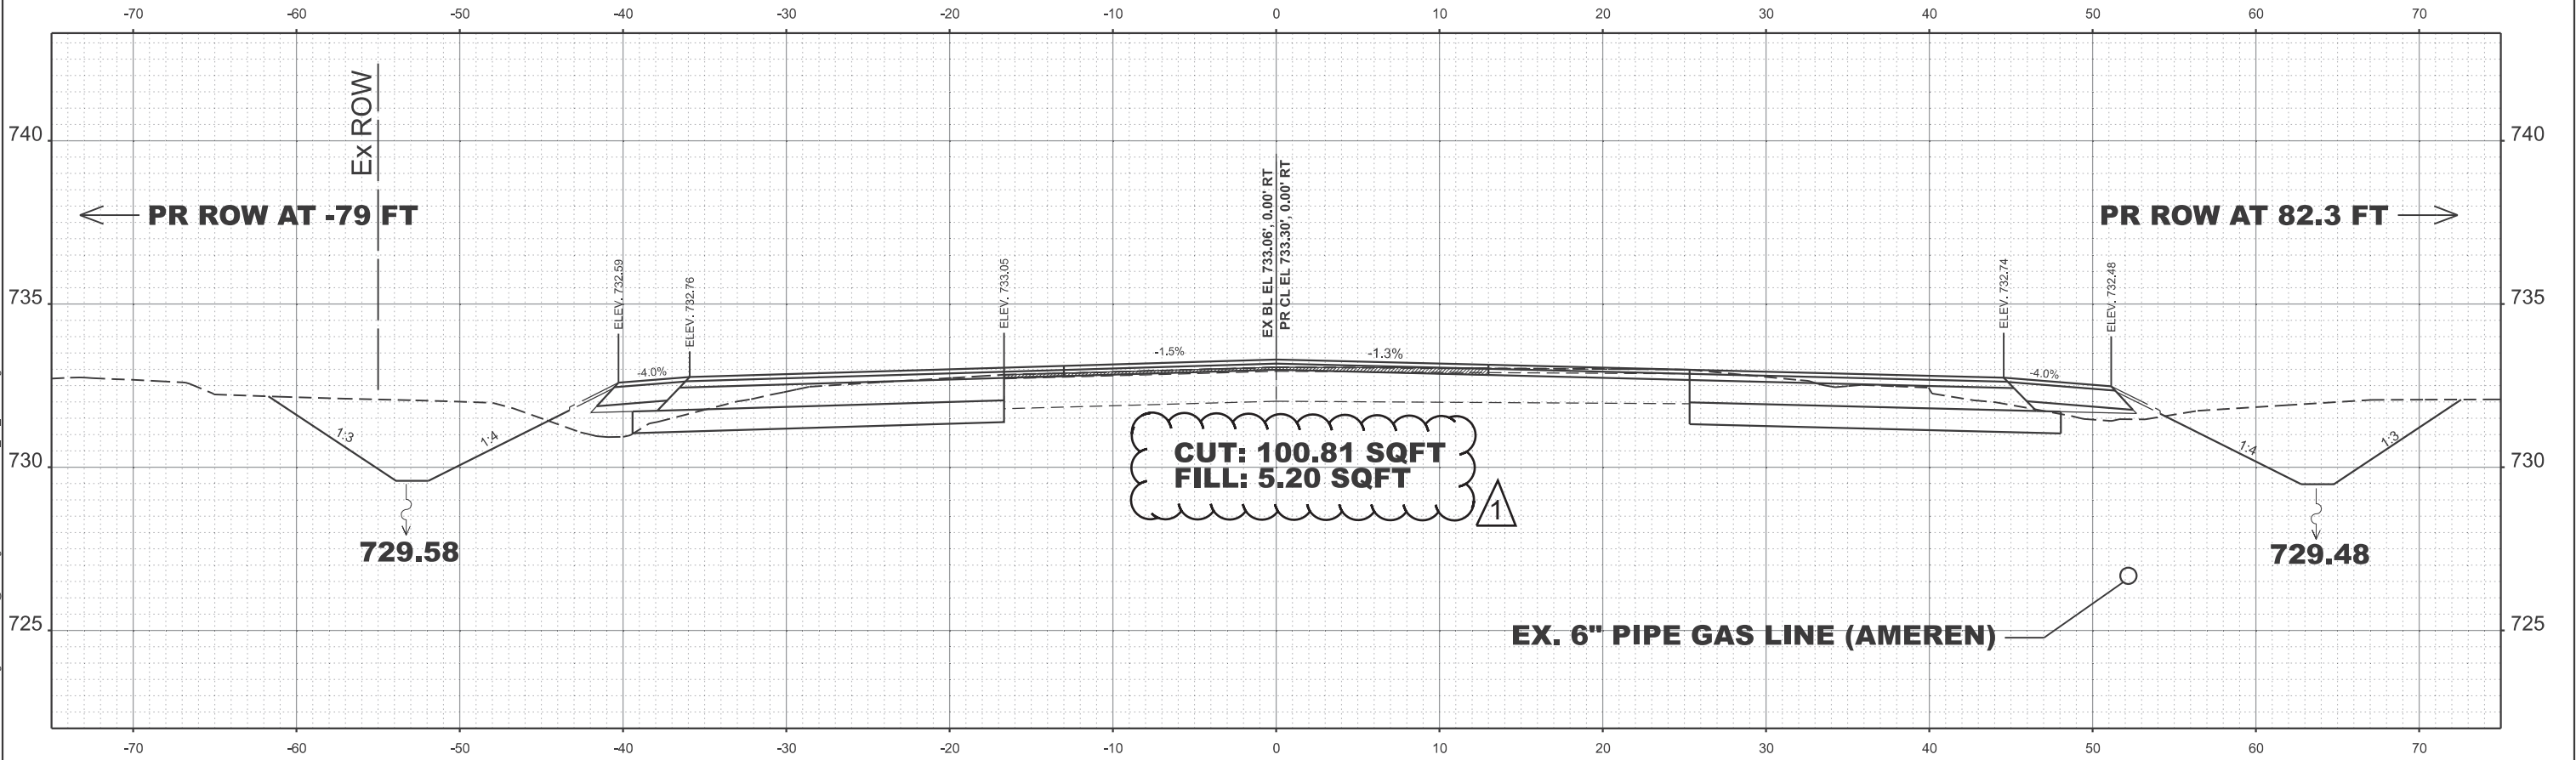

STA 478+00.00
REvised 1/3/2025

USER NAME = wiliam.rodriquez-me	DESIGNED -	REVISED - 11
	DRAWN -	REVISED -
	CHECKED -	REVISED -
PLOT DATE = 10/23/2024	DATE -	REVISED -


STATE OF ILLINOIS
DEPARTMENT OF TRANSPORTATION

CROSS SECTION IL 94

SCALE: SHEET 9 OF 8 SHEETS STA. TO STA.

F.A.P. RTE.	SECTION	COUNTY	TOTAL SHEETS	SHEET NO.
317	(4) N, RS-10, SR	ADAMS	94	89
CONTRACT NO. 72G59				
ILLINOIS FED. AID PROJECT				

MODEL: E004_IL94_478+47.63 [Sheet]
FILE NAME: c:\pw_work\pwin\dmcmquade,jackson@illinois.gov\0835946\72G59_XS_sheets.dgn

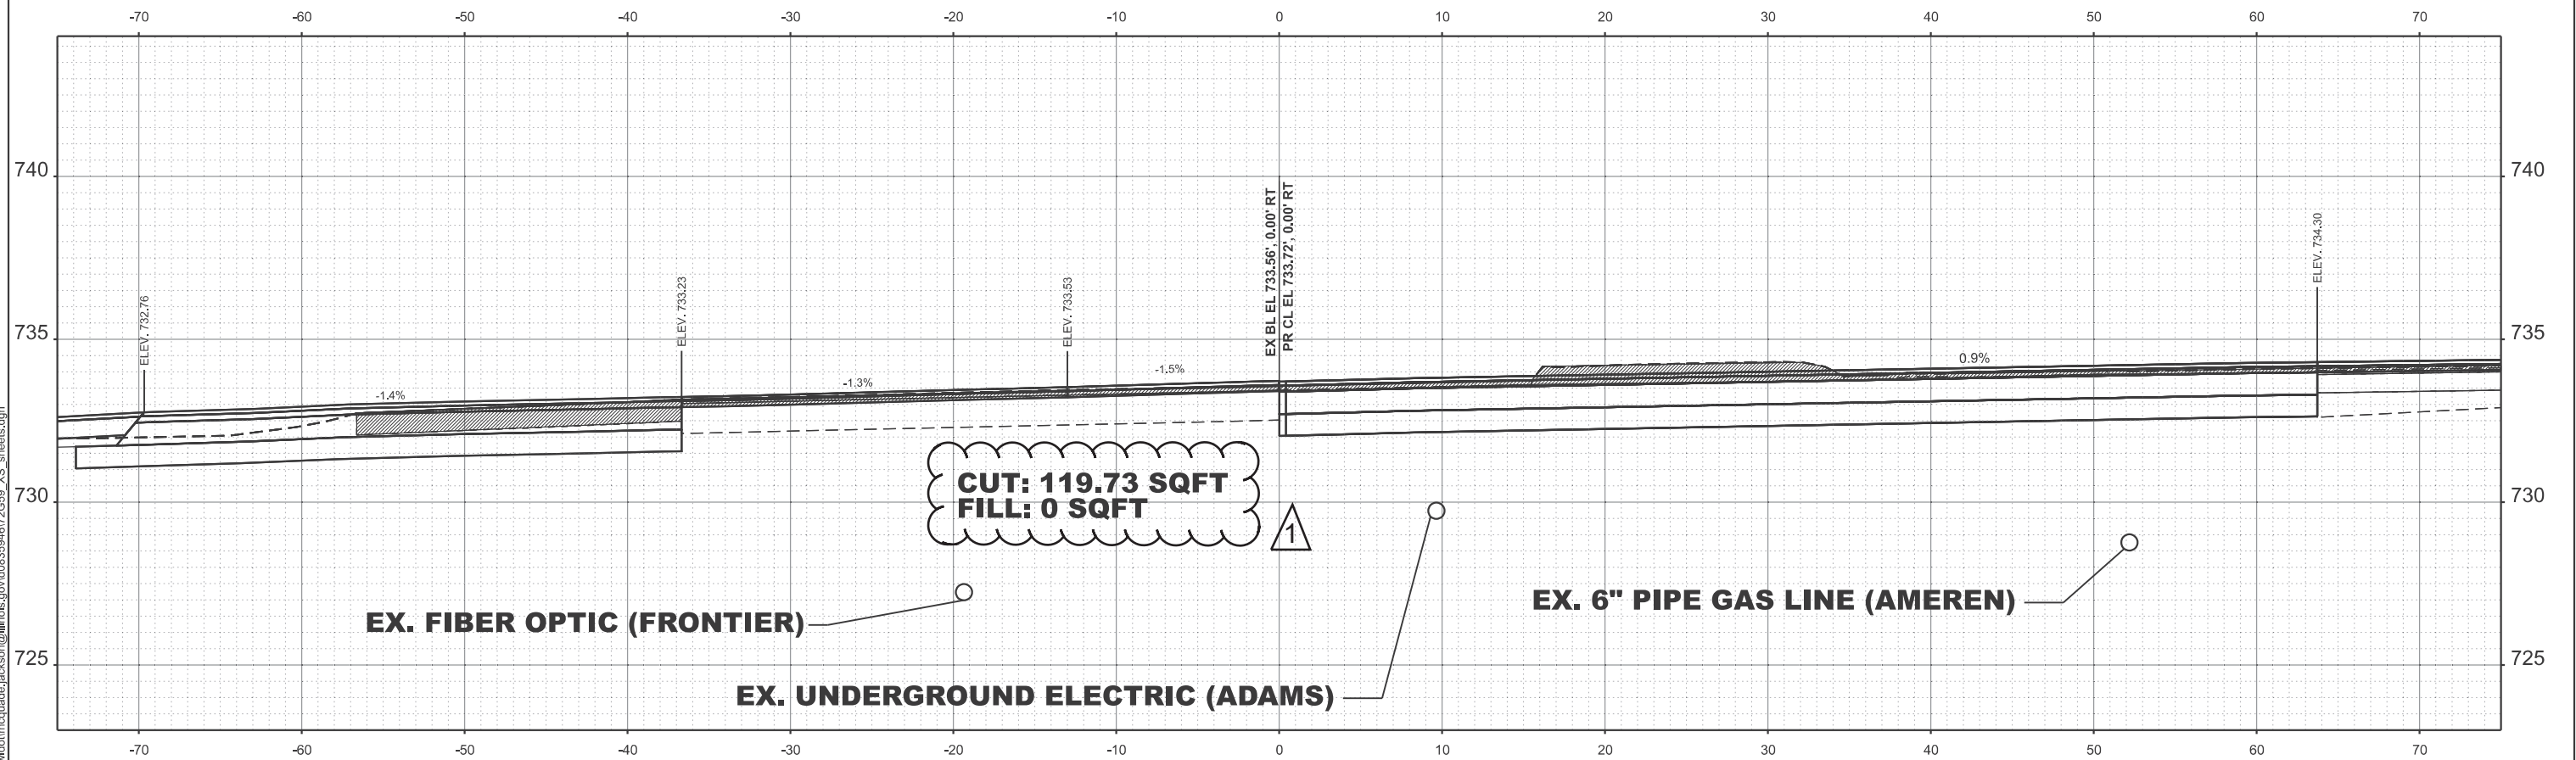

STA 478+47.63
REVISED 1/3/2025

USER NAME	= mcquade,jackson	DESIGNED	-	REVISED	-	11
DRAWN	-	REVISION	-			
CHECKED	-	REVISION	-			
DATE	-	REVISION	-			
PLOT DATE	= 1/3/2025					


STATE OF ILLINOIS
DEPARTMENT OF TRANSPORTATION

CROSS SECTION IL 94

SCALE: SHEET 9 OF 8 SHEETS STA. TO STA.

F.A.P RTE.	SECTION	COUNTY	TOTAL SHEETS	SHEET NO.
317	(4) N, RS-10, SR	ADAMS	94	91
CONTRACT NO. 72G59				
ILLINOIS FED. AID PROJECT				

MODEL: S013 E2500 ST- 9+27.70 [Sheet]
FILE NAME: c:\pwworking\william.rodriquez-mendez\illinois.gov\0835946\72G59_XS_sheets.dgn

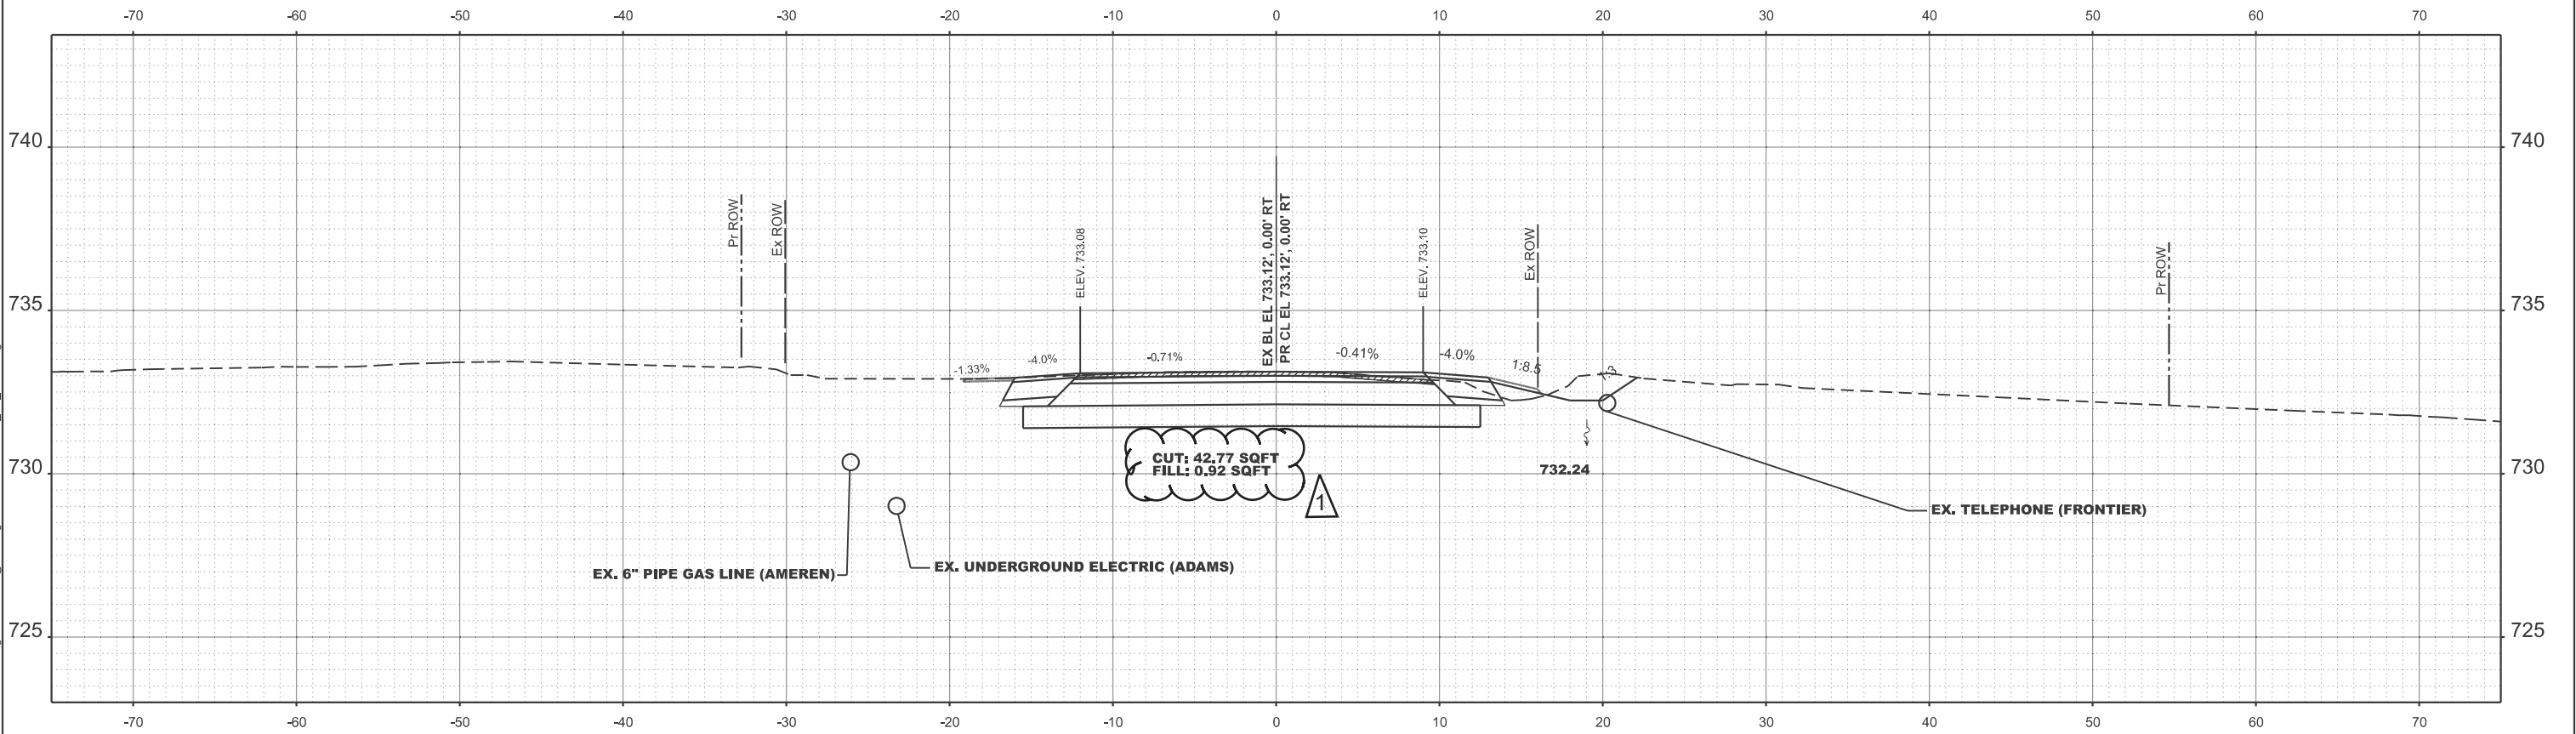

STA 9+27.70
REVISED 1/3/2025

USER NAME	= william.rodriquez-me	DESIGNED	-	REVISED	-	11
		DRAWN	-	REVISED	-	
		CHECKED	-	REVISED	-	
PLOT DATE	= 1/6/2025	DATE	-	REVISED	-	


STATE OF ILLINOIS
DEPARTMENT OF TRANSPORTATION

CROSS SECTION SR 2500

SCALE: SHEET 9 OF 3 SHEETS STA. TO STA.

F.A.P RTE.	SECTION	COUNTY	TOTAL SHEETS	SHEET NO.
317	(4) N, RS-10, SR	ADAMS	94	92
CONTRACT NO. 72G59				
ILLINOIS FED. AID PROJECT				

MODEL: S013 E2500 ST- 9+50.00 [Sheet]
FILE NAME: c:\pwworking\dmcmquade\jackson@illinois.gov\dd835946\72G59_XS_sheets.dgn

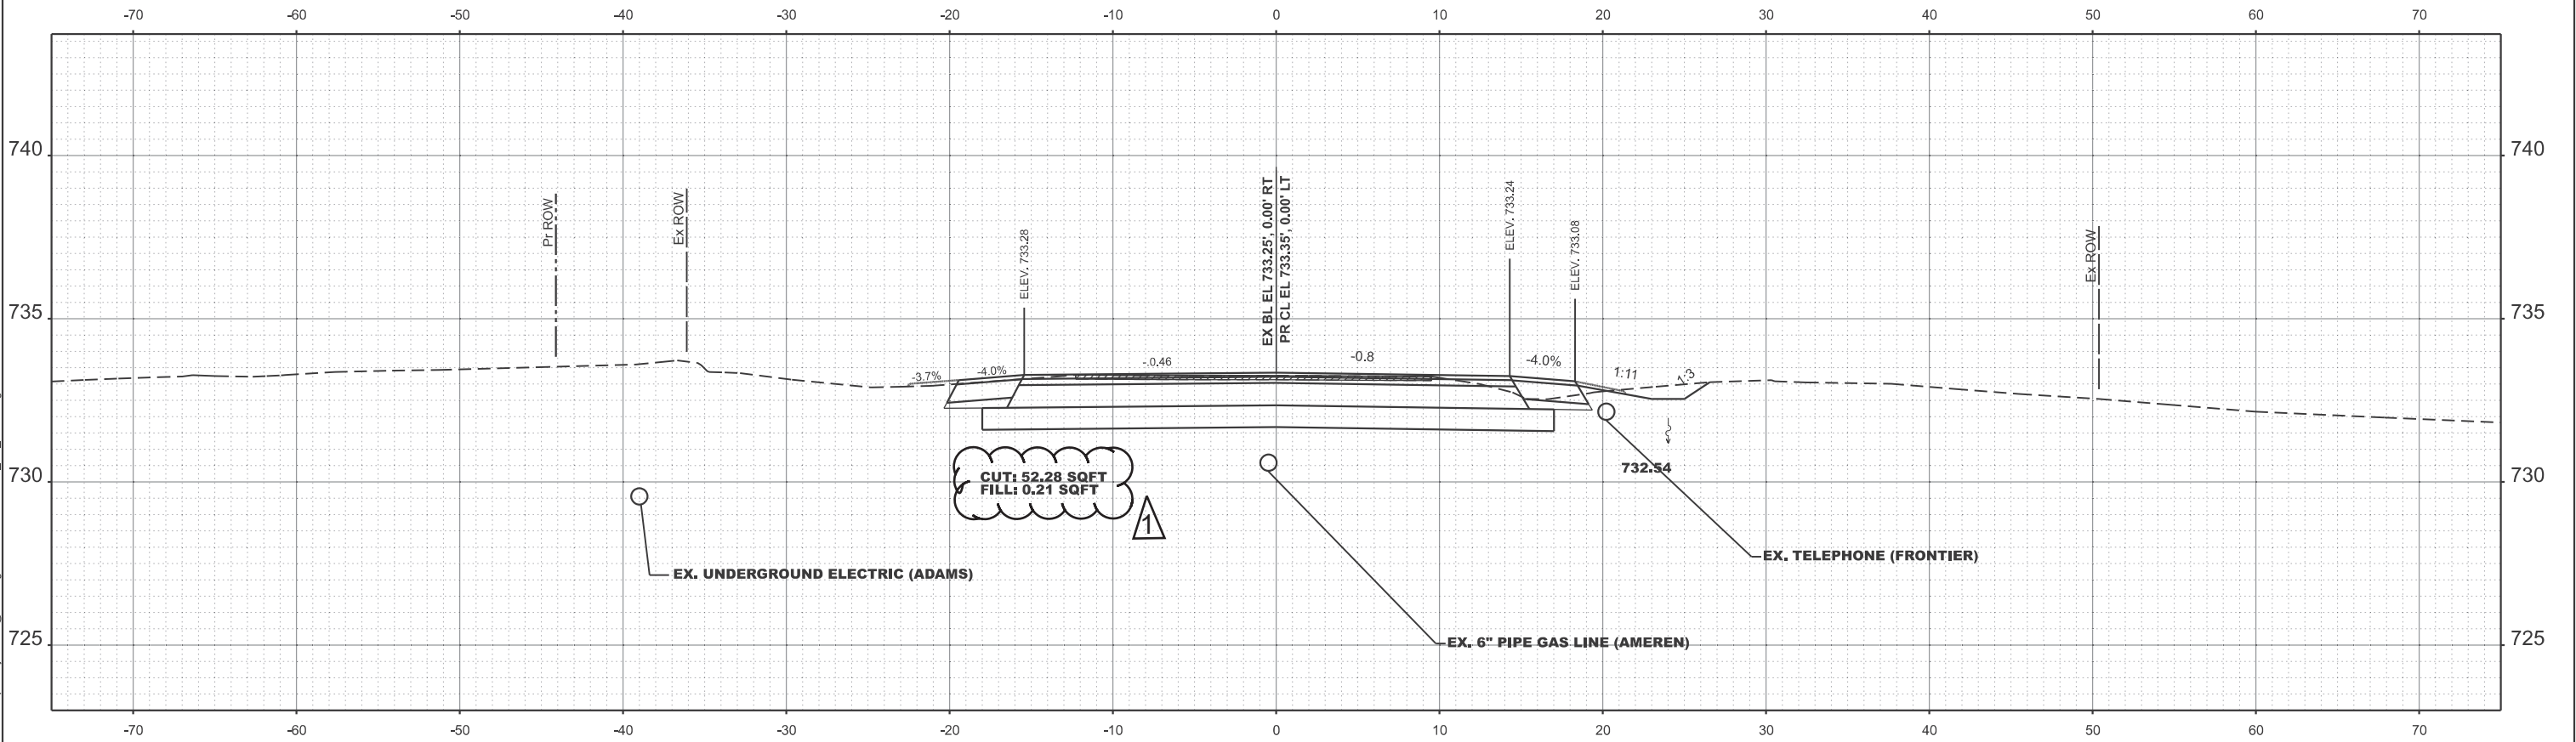

STA 9+50.00
REVISED 1/3/2025

USER NAME =	mcquade,jackson	DESIGNED -	REVISED - 11
		DRAWN -	REVISED -
		CHECKED -	REVISED -
PLOT DATE =	10/21/2024	DATE -	REVISED -


STATE OF ILLINOIS
DEPARTMENT OF TRANSPORTATION

CROSS SECTION SR 2500

SCALE: SHEET 9 OF 3 SHEETS STA. TO STA.

F.A.P RTE.	SECTION	COUNTY	TOTAL SHEETS	SHEET NO.
317	(4) N, RS-10, SR	ADAMS	94	93
CONTRACT NO. 72G59				
ILLINOIS FED. AID PROJECT				

MODEL: S013 E2500 ST- 9+87.60 [Sheet]
FILE NAME: c:\pw_work\pwl\dmcmquade,jackson@illinois.gov\0835946\72G59_XS_sheets.dgn

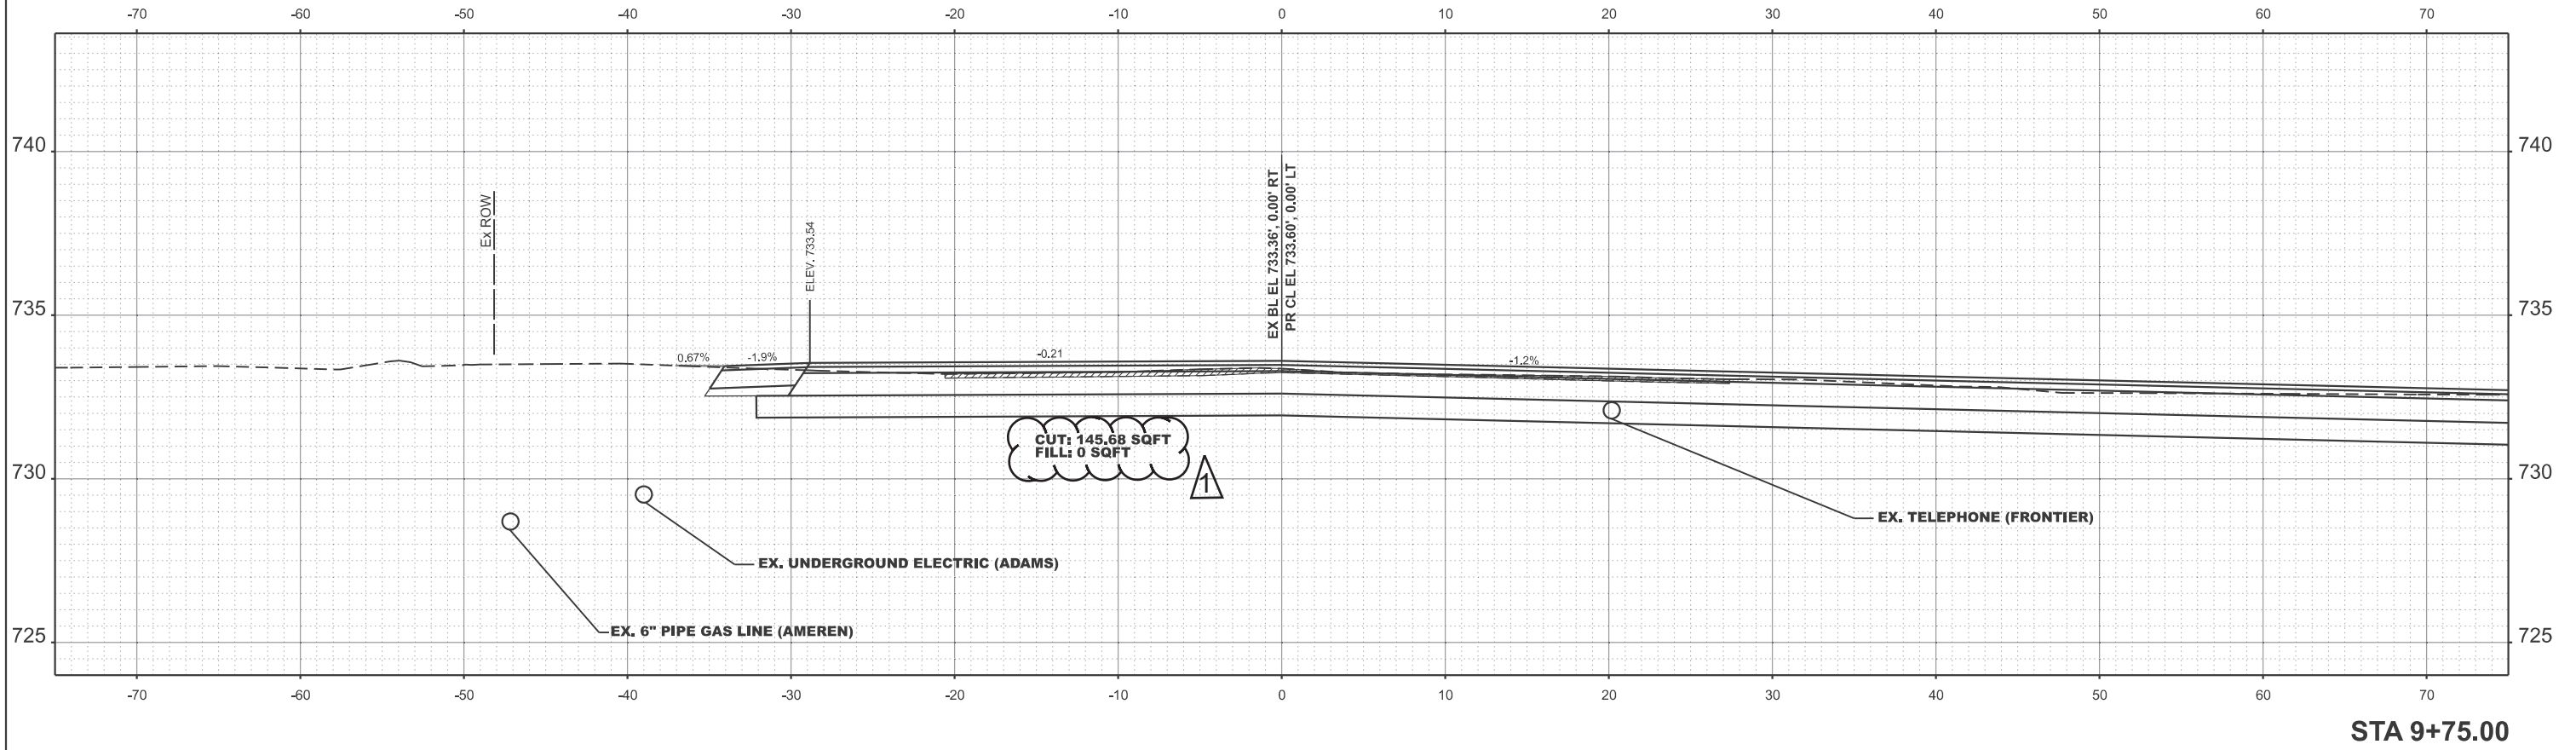

USER NAME	= mcquade,jackson	DESIGNED	-	REVISED	-	11
		DRAWN	-	REVISED	-	
		CHECKED	-	REVISED	-	
PLOT DATE	= 10/22/2024	DATE	-	REVISED	-	

STATE OF ILLINOIS
DEPARTMENT OF TRANSPORTATION

CROSS SECTION SR 2500

SCALE: SHEET 9 OF 3 SHEETS STA. TO STA.

F.A.P RTE.	SECTION	COUNTY	TOTAL SHEETS	SHEET NO.
317	(4) N, RS-10, SR	ADAMS	94	94
CONTRACT NO. 72G59				
ILLINOIS FED. AID PROJECT				

REVISED 1/3/2025