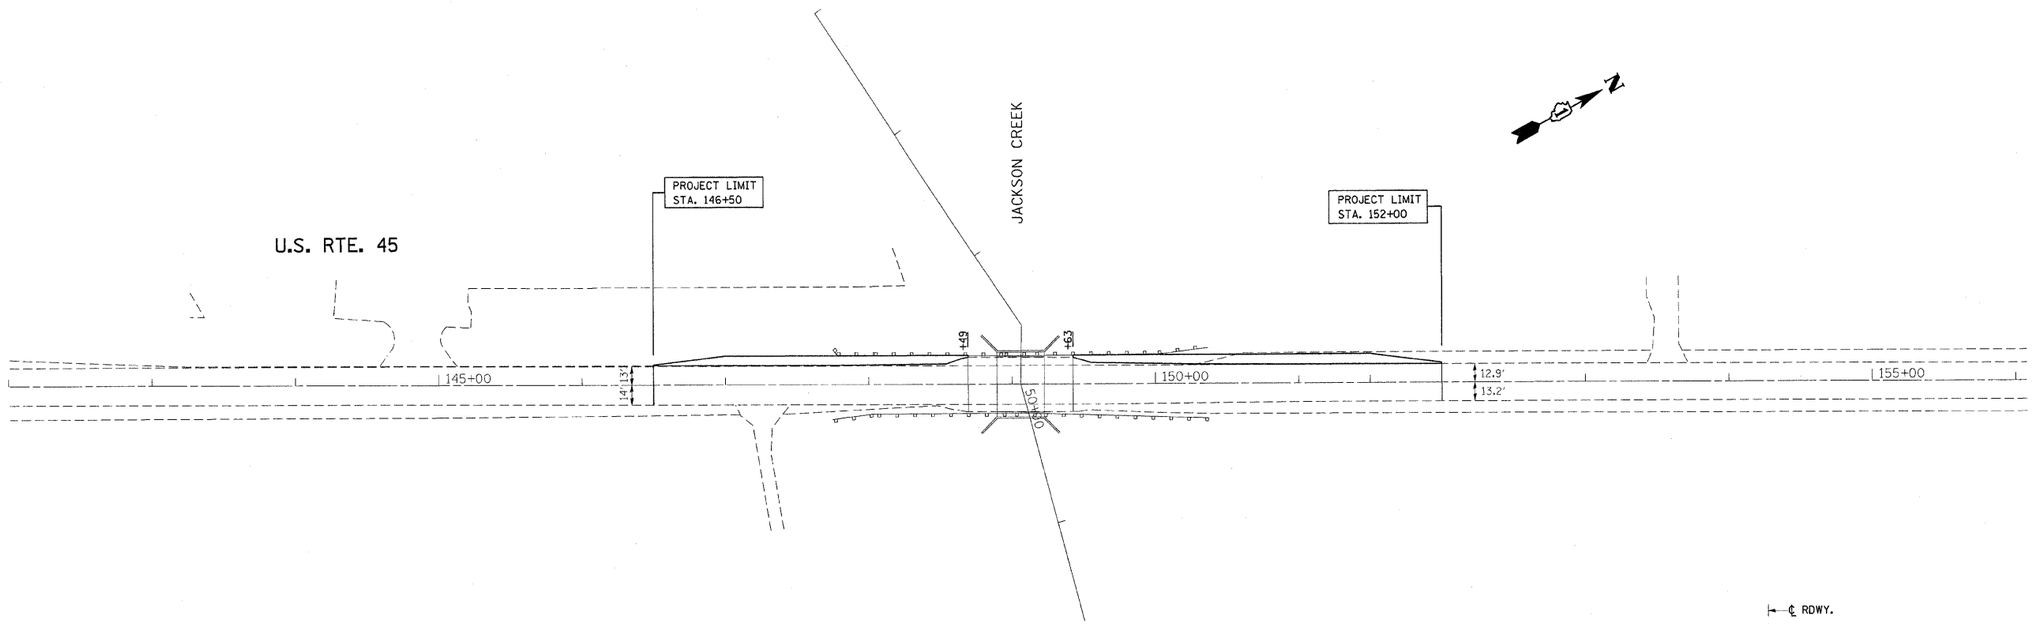

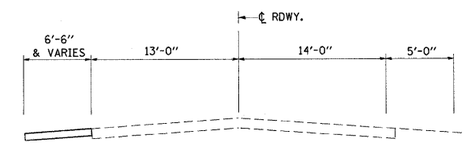

PRE-STAGE TYPICAL
(LOOKING NORTH)

PRE-STAGE WORK

- PROVIDE TEMPORARY PAVEMENT MARKINGS
- TEMPORARY PAVEMENT SHALL BE CONSTRUCTED BEFORE TRAFFIC STAGING
- TEMPORARY PAVEMENT SHALL BE REMOVED DURING STAGE II CONSTRUCTION AND REPLACED WITH HOT-MIX ASPHALT SHOULDER

FILE NAME = c:\projects\p135202\sh_stage1.dgn	USER NAME = smithkl	DESIGNED -	REVISED -	STATE OF ILLINOIS DEPARTMENT OF TRANSPORTATION	PRE-STAGE U.S. RTE. 45 OVER JACKSON CREEK - S.N. 099-4649	F.A.P. RTE.	SECTION	COUNTY	TOTAL SHEETS	SHEET NO.
		DRAWN -	REVISED -			330	104B-3-BR	WILL	42	9
	PLOT SCALE = 50.000 ' / IN.	CHECKED -	REVISED -					CONTRACT NO. 60B80		
	PLOT DATE = 10/25/2007	DATE -	REVISED -		SCALE: 1"=50' SHEET NO. OF SHEETS STA. TO STA.	FED. ROAD DIST. NO. 1	ILLINOIS	FED. AID PROJECT		