FEDERAL AID ROUTE NO.	SECTION	COUNTY	TOTAL SHEETS	SHEET NO.
F.A. RTE. 374 (IL. RTE. 21)	211-K-V-X-B	COOK	38	20
STA.	TO STA.			
FED. ROAD DIST. NO.	ILLINOIS	FED. AID PROJECT		

CONTRACT NO. 60C20

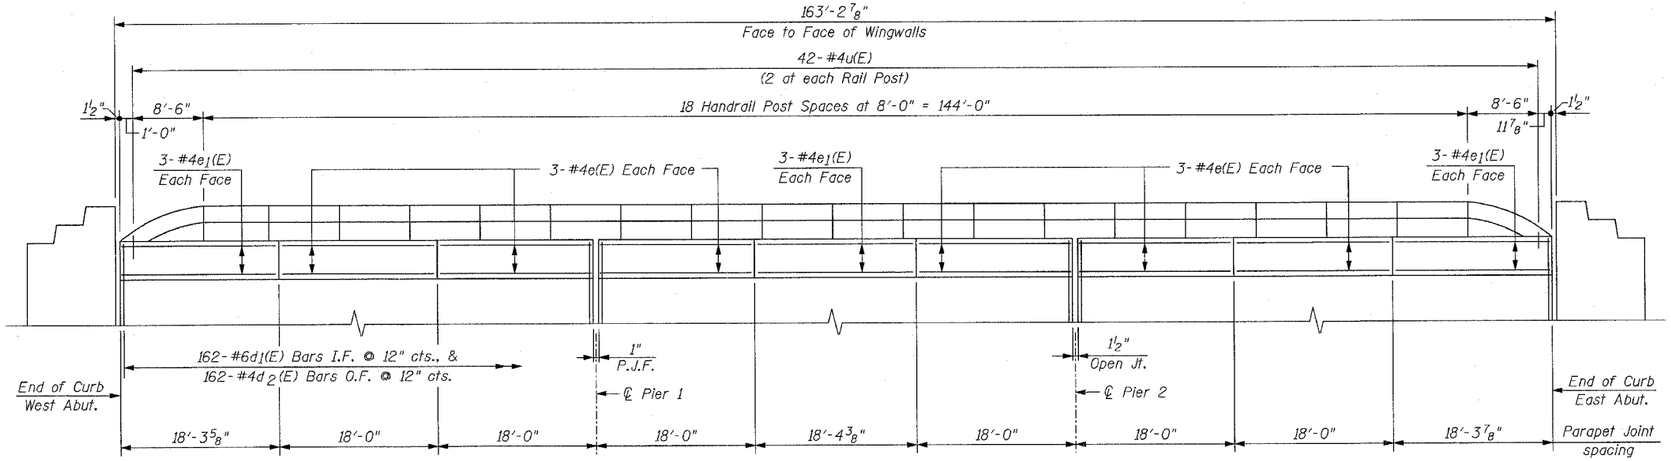

ELEVATION

(DIMENSIONS ARE ALONG INSIDE FACE OF PARAPET)

NOTE:
See Sheet S5 for Bill Of Material

LEGEND:
I.F. = Inside Face
O.F. = Outside Face

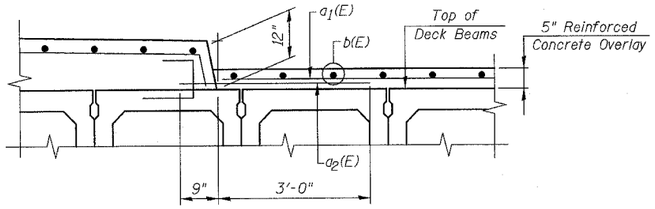

PROPOSED P.P.C. DECK BEAM STABILIZING DETAIL

(AT SIDEWALK)

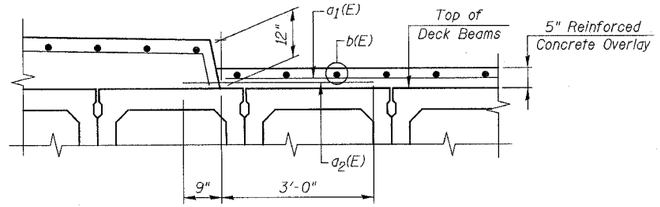

PROPOSED P.P.C. DECK BEAM STABILIZING DETAIL

(AT MEDIAN)

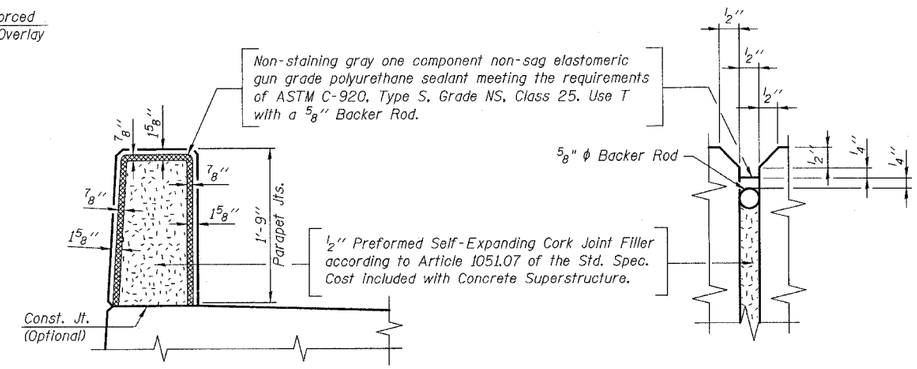

PARAPET JOINT DETAILS

REVISIONS	
NAME	DATE

ILLINOIS DEPARTMENT OF TRANSPORTATION

PARAPET DETAILS
IL. 21/MILWAUKEE AVE. OVER
UNION PACIFIC RAILROAD
F.A. RTE. 374 (S.B.I. RTE. 21)
SECTION: 211-K-V-X-B
COOK COUNTY STATION 30+71.94
STRUCTURE NO. 016-0243

SCALE:
DATE: JULY 23, 2007
DRAWN BY: F.M.
CHECKED BY: B.N.S.

CHRISTIAN-ROGE & ASSOC., INC.
CHICAGO ILLINOIS

R1

...\STRUCTURAL\Sheets\parapet.dgn 7/25/2007 1:42:45 PM