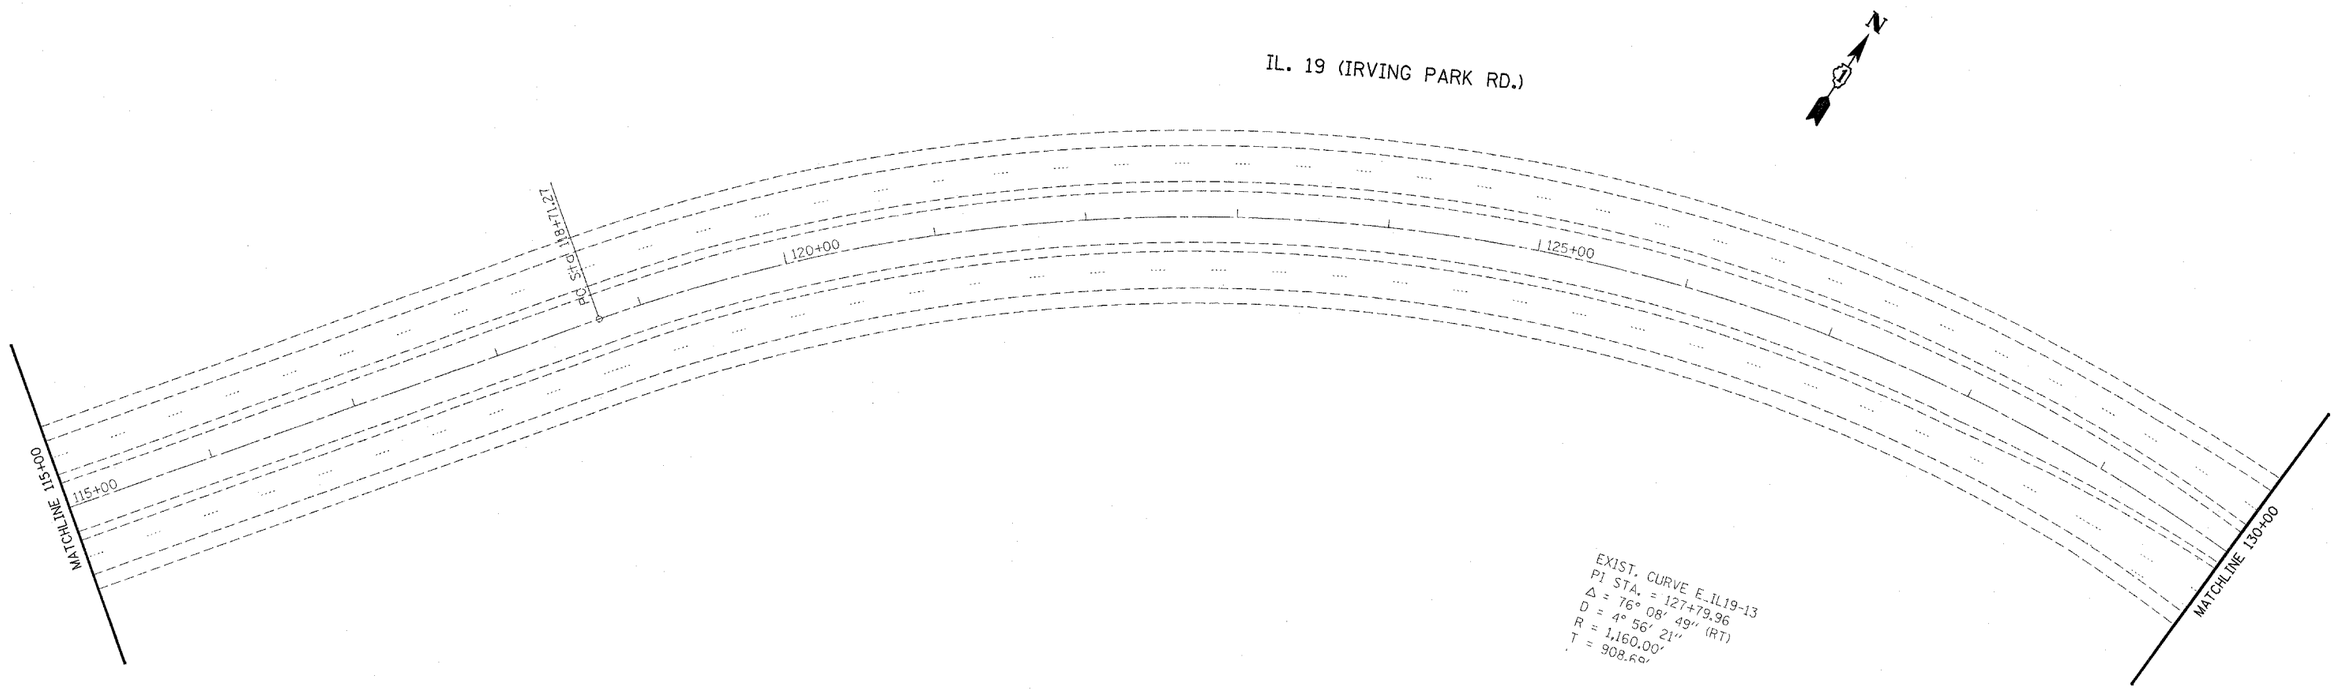

OMISSION

FILE NAME = c:\projects\d123807\sh_rdwy.dgn	USER NAME = gurashye	DESIGNED -	REVISED -	STATE OF ILLINOIS DEPARTMENT OF TRANSPORTATION				F.A.P RTE.	SECTION	COUNTY	TOTAL SHEETS / SHEET NO.
		DRAWN -	REVISED -					345	3058 (A,B,C) RS-1	COOK	51 / 26
	PLOT SCALE = 50.0000 ' / IN.	CHECKED -	REVISED -							CONTRACT NO. 60C52	
	PLOT DATE = 11/5/2007	DATE -	REVISED -		SCALE:	SHEET NO. OF SHEETS	STA. 115+00 TO STA. 130+00	FED. ROAD DIST. NO.	ILLINOIS	FED. AID PROJECT	