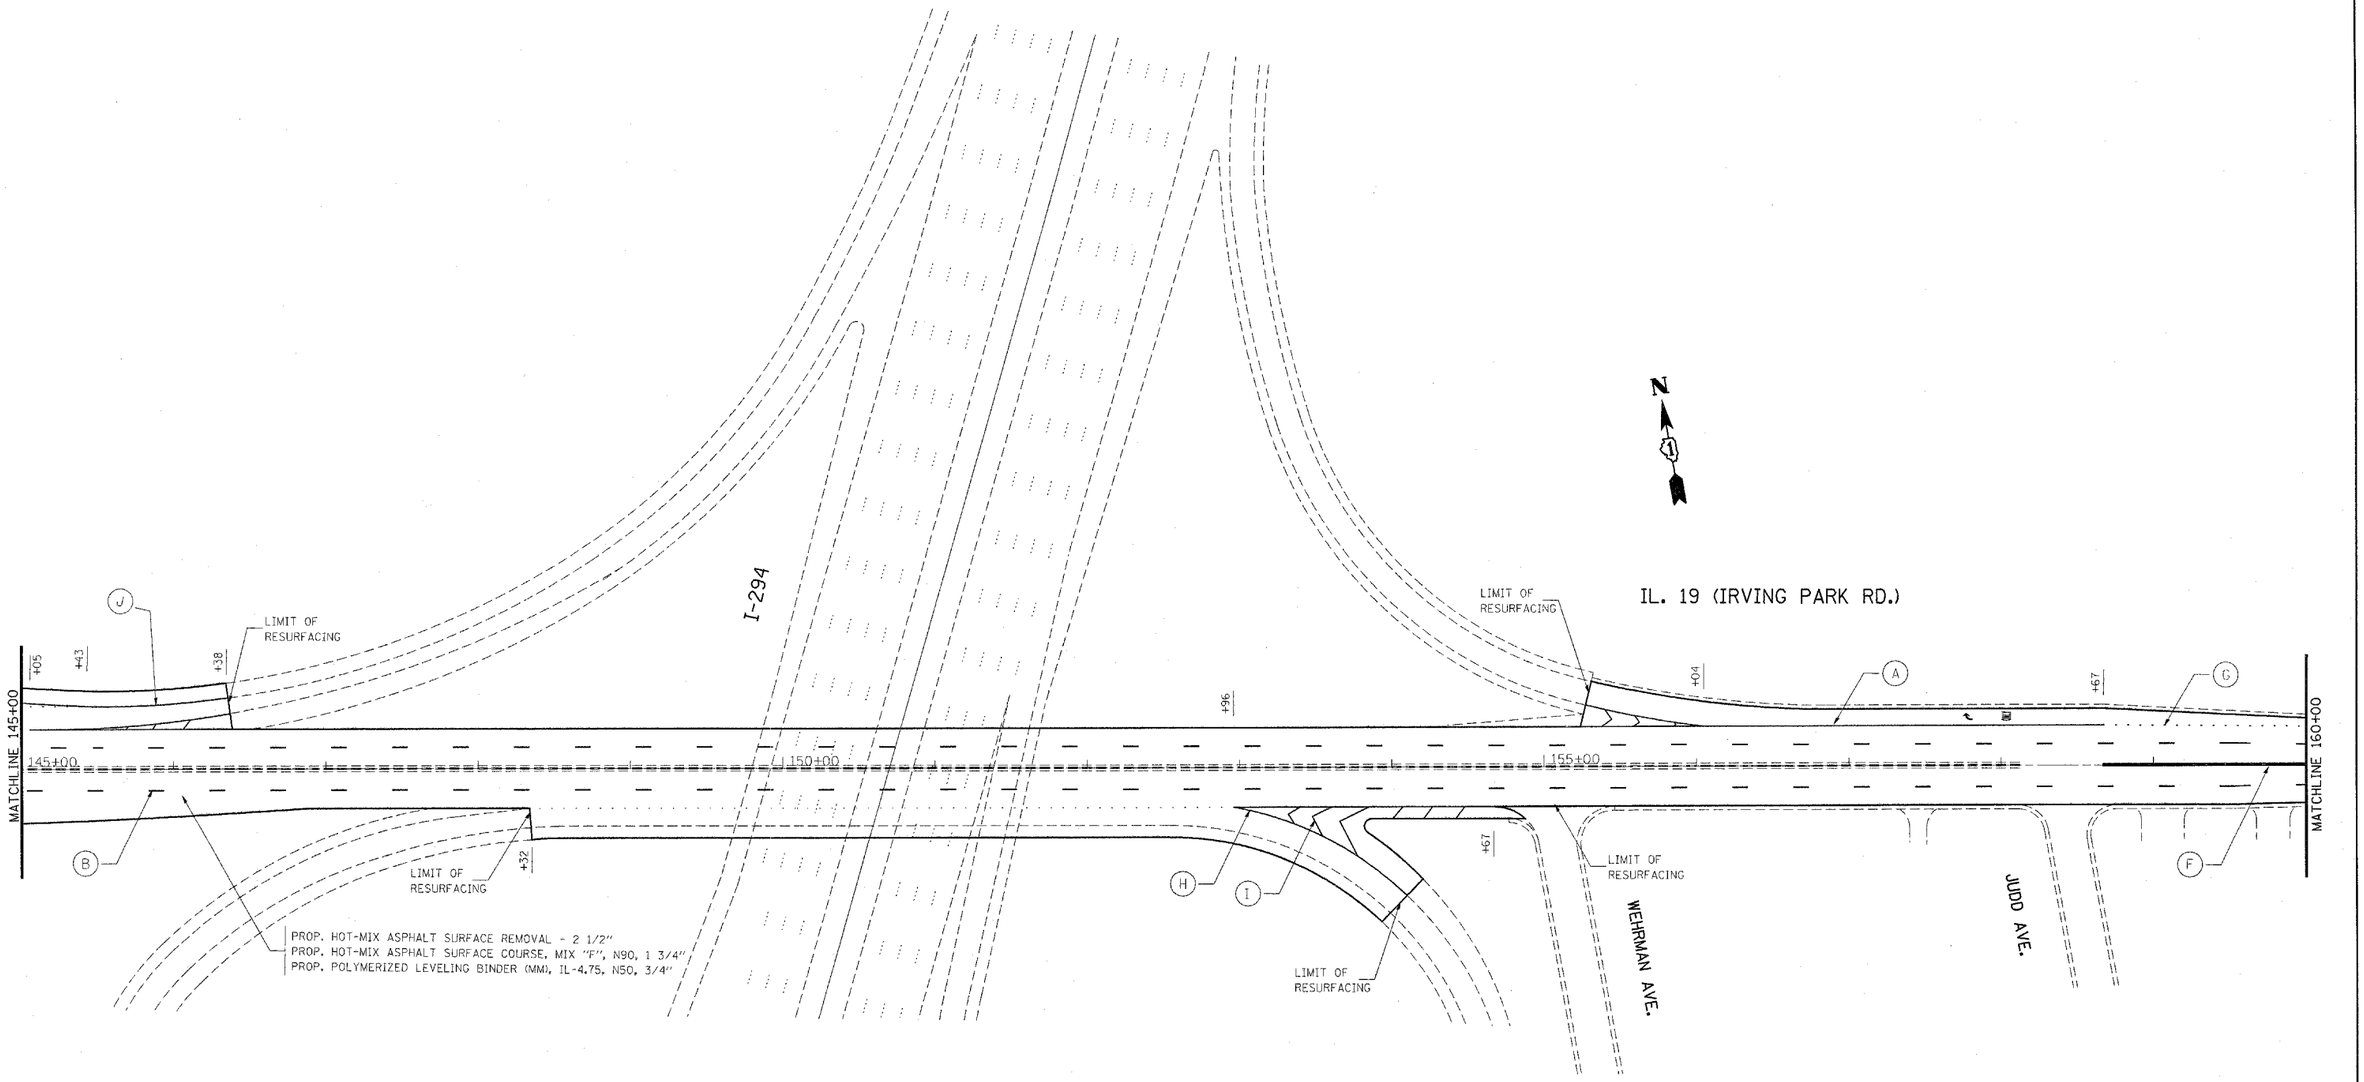

(A) 6" WHITE - TURN LANE LINE (TYP.)

(B) 4" WHITE - SKIP-DASH LINE (TYP.)
(10' LINE/30' SPACE)

(C) 8' WHITE - LETTERS & SYMBOLS (TYP.)
(LEFT TURN ONLY, RIGHT TURN ONLY)

(D) 24" SOLID WHITE - STOP LINES (TYP.)

(E) 6" WHITE - CROSSWALK LINE (TYP.)
(2 @ 6' C-C)

(F) 4" YELLOW - DOUBLE YELLOW PAINTED MEDIAN (TYP.)
(2 @ 11" C-C)

(G) 6" WHITE - DOTTED LINE (TYP.)
(2' LINE/6' SPACE)

(H) 8" WHITE - PAINTED MEDIAN (TYP.)

(I) 12" WHITE - 45° DIAGONAL
(75' C-C OR MINIMUM OF 5)

(J) 4" WHITE - SOLID EDGE LINE (TYP.)

(K) 4" YELLOW - SOLID EDGE LINE (TYP.)

FILE NAME = c:\projects\dl23807\sh_rdwy.dgn	USER NAME = qureshiya	DESIGNED -	REVISED -
		DRAWN -	REVISED -
	PLOT SCALE = 50.0000 ' / IN.	CHECKED -	REVISED -
	PLOT DATE = 11/5/2007	DATE -	REVISED -

STATE OF ILLINOIS
DEPARTMENT OF TRANSPORTATION

SCALE: | SHEET NO. OF SHEETS | STA. 145+00 | TO STA. 160+00

F.A.P RTE.	SECTION	COUNTY	TOTAL SHEETS	SHEET NO.
345	3058 (A,B,C) RS-1	COOK	51	28
		CONTRACT NO. 60C52		
FED. ROAD DIST. NO.	ILLINOIS	FED. AID PROJECT		