F.A.P. RTE.	SECTION	COUNTY	TOTAL SHEETS	SHEET NO.
351	2007-025-I	WILL	18	8
STA.	TO STA.			
FED. ROAD DIST. NO.	ILLINOIS	FED. AID PROJECT		

CONTRACT NO. 60C93

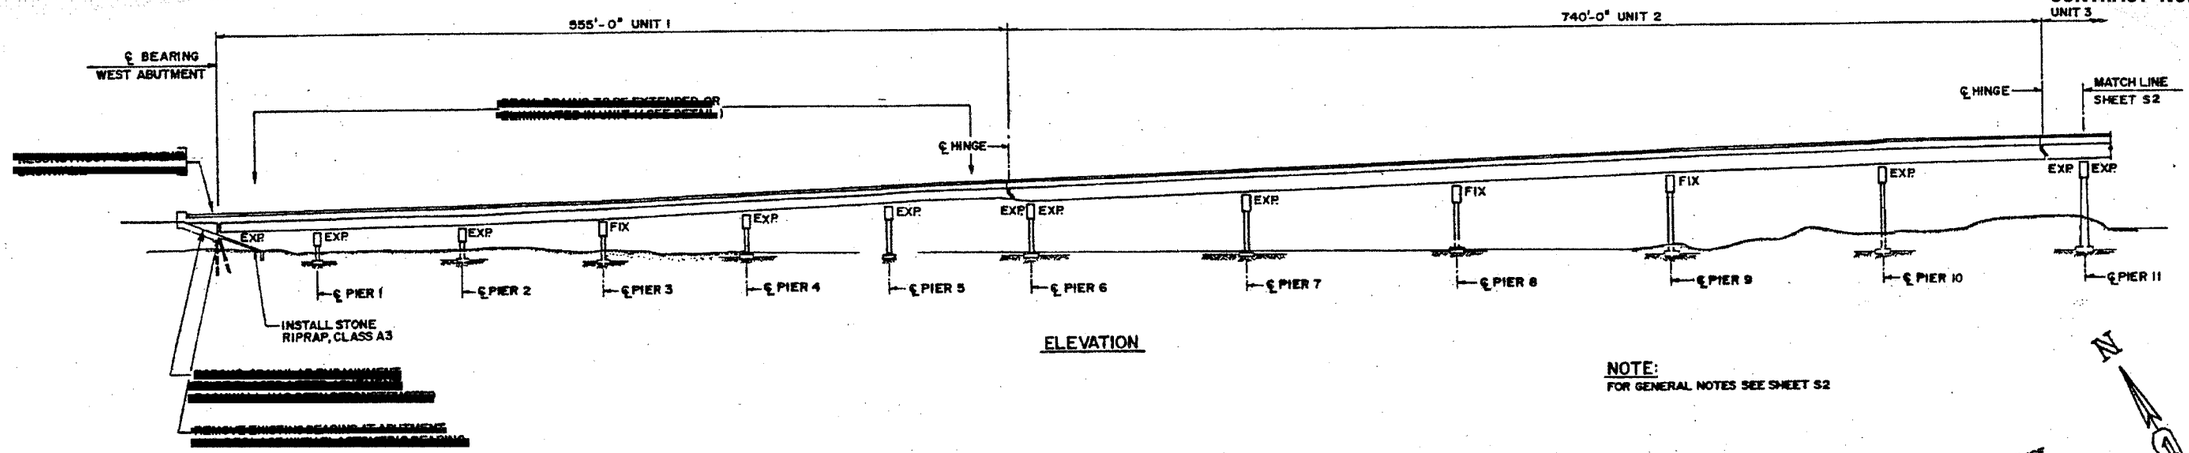

ELEVATION

NOTE:
FOR GENERAL NOTES SEE SHEET S2

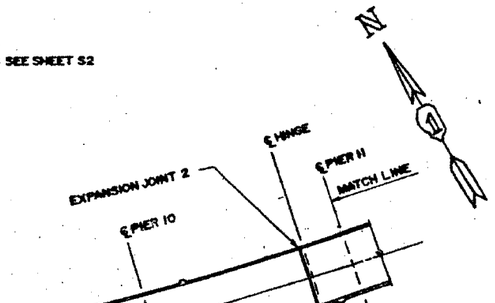

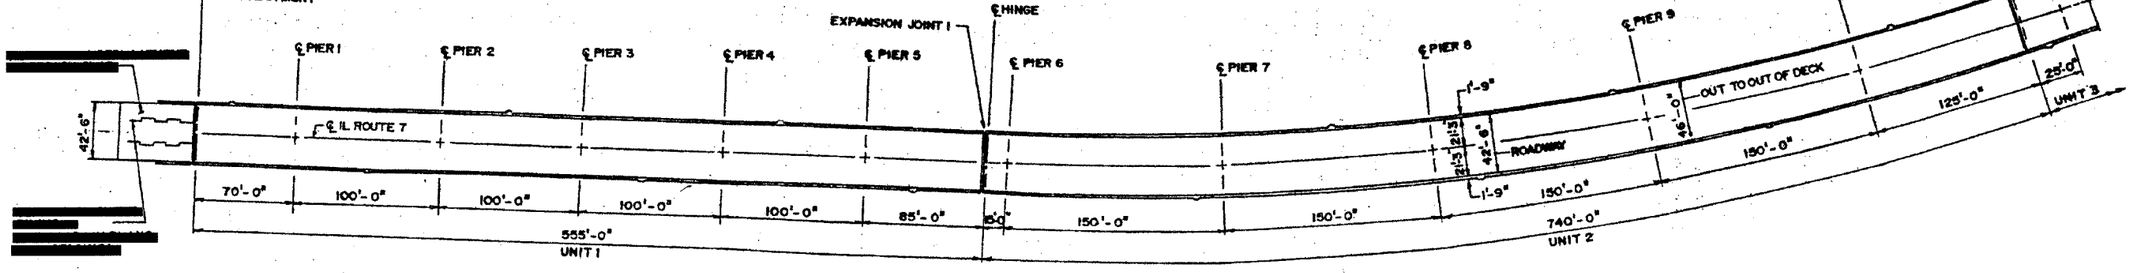

PLAN

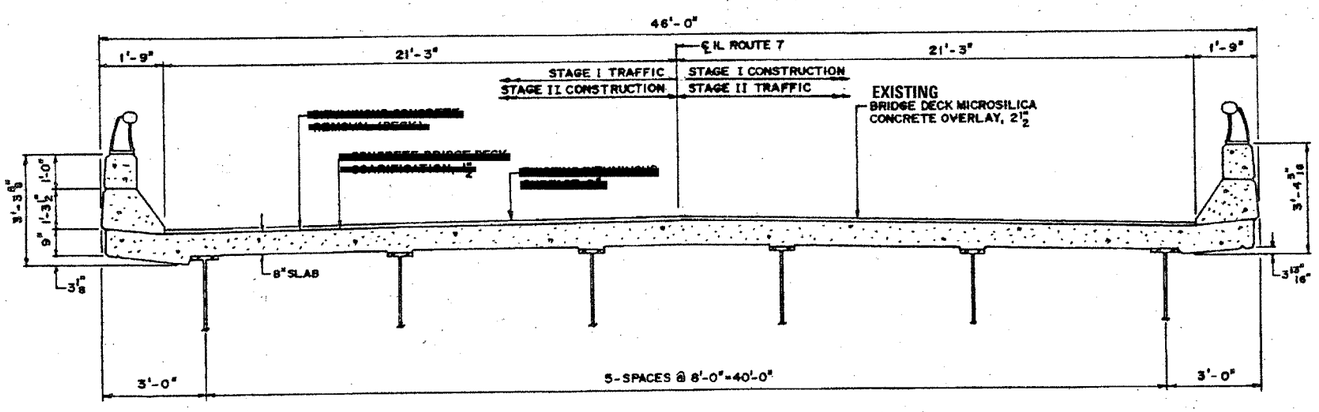

TYPICAL CROSS SECTION
(LOOKING EAST)

REVISIONS	
NAME	DATE

ILLINOIS DEPARTMENT OF TRANSPORTATION

GENERAL PLAN & ELEVATION
IL. RTE. 7
OVER
DES PLAINES RIVER, RAILROAD
F.A.P. RTE. 351 SECTION: 2007-025-I
WILL COUNTY
STRUCTURE NO. 099-0185

SCALE: NONE
DATE: OCTOBER 26, 2007
DRAWN BY: D.L./F.M.
CHECKED BY: B.N.S./S.J.P.

CHRISTIAN-ROGE & ASSOC., INC.
CHICAGO ILLINOIS