CONTRACT NO. 60D49

F.A.I. RTE.	SECTION	COUNTY	TOTAL SHEETS	SHEET NO.
90/94	2007-056 SG	COOK	30	6
STA. 28+00		TO STA.35+00		
FED. ROAD DIST. NO. 1	ILLINOIS	FED. AID PROJECT		

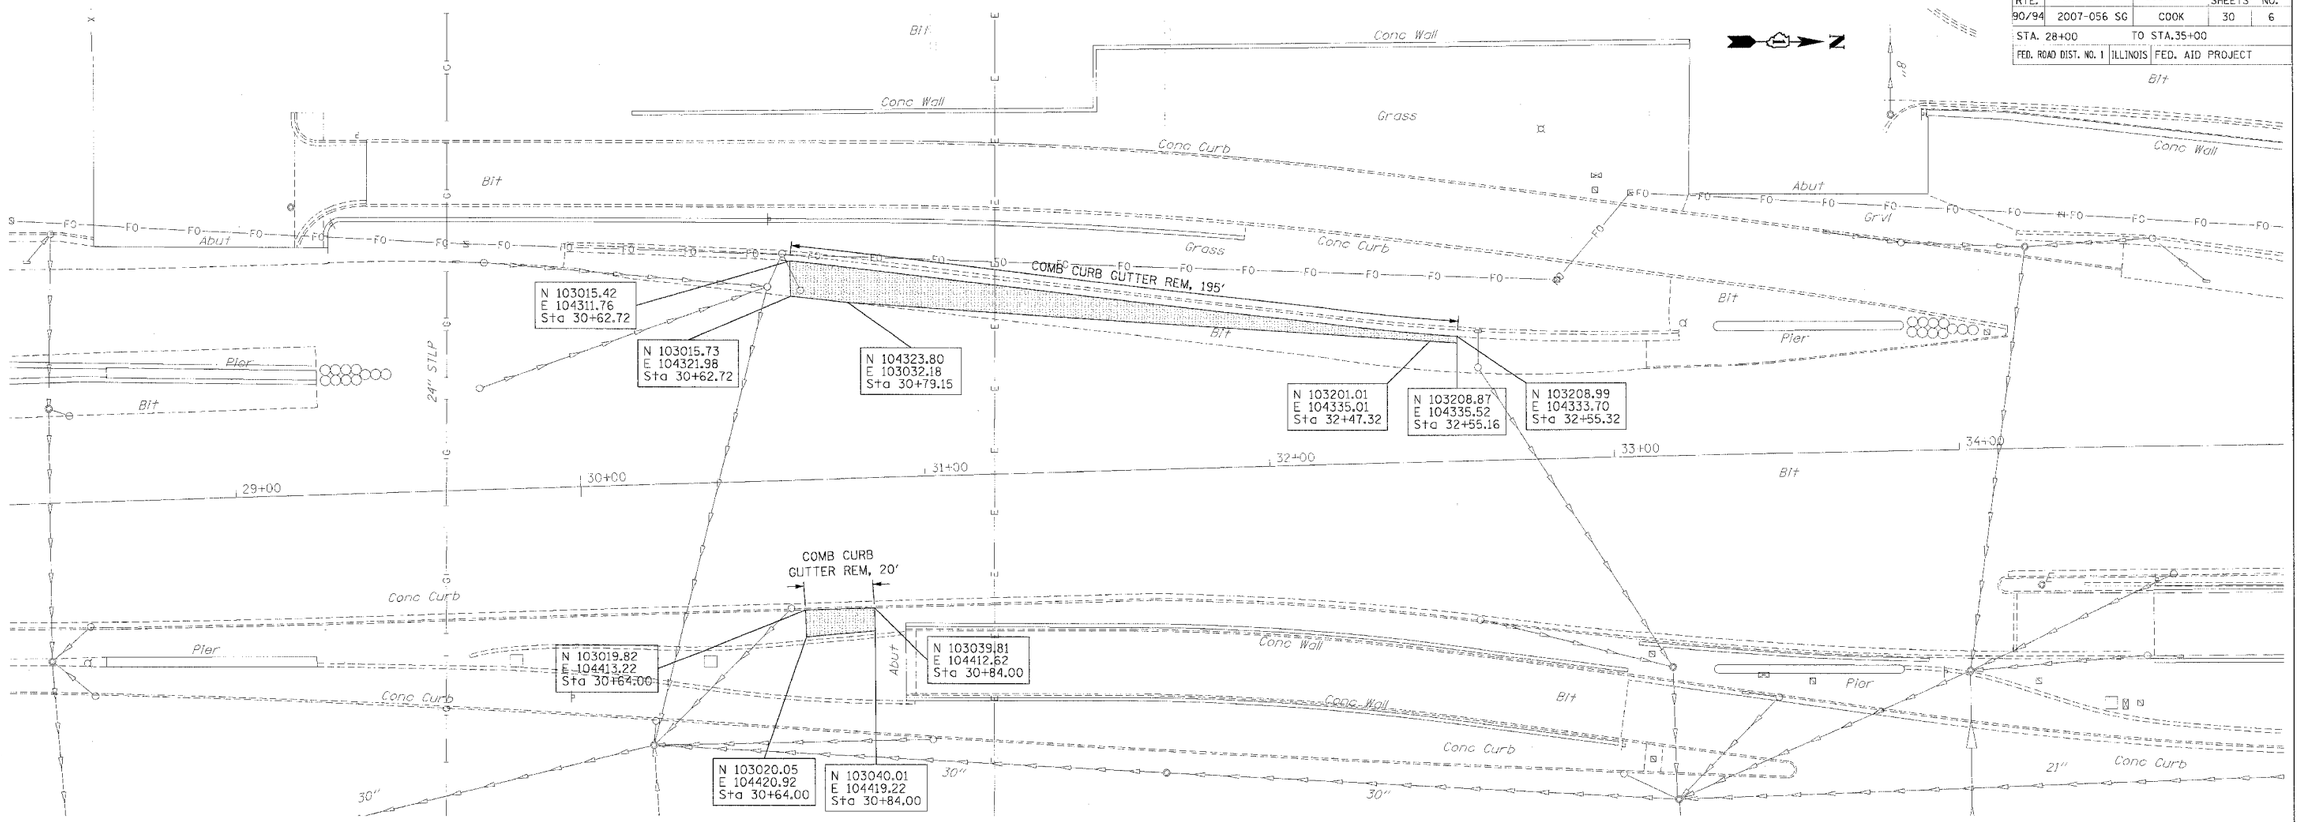

LEGEND

PAVED SHOULDER REMOVAL

REVISIONS	
NAME	DATE

ILLINOIS DEPARTMENT OF TRANSPORTATION

SIGNING FRAME REMOVAL

I-90/94 (KENNEDY EXPRESSWAY)

SCALE: VERT. 1:20
HORIZ. 1:20
DATE 10/31/07

DRAWN BY: DLZ
CHECKED BY: GB

DLZ