END AREAS	
EXCAV.	EMB.
SQ. FT.	SQ. FT.

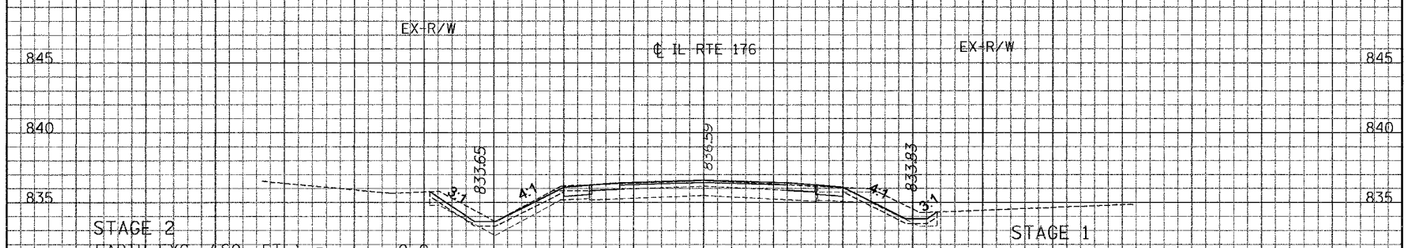

STAGE 2

EARTH EXC. (SQ. FT.) =	0.0
UNSUITABLE EXC. (SQ. FT.) =	22.9
EMBANKMENT (SQ. FT.) =	8.2

STAGE 1

EARTH EXC. (SQ. FT.) =	0.0
UNSUITABLE EXC. (SQ. FT.) =	17.2
EMBANKMENT (SQ. FT.) =	3.3

5+50.00

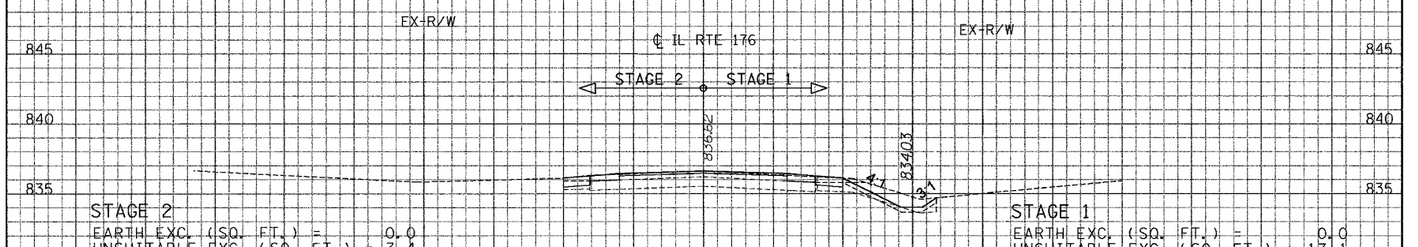

STAGE 2

EARTH EXC. (SQ. FT.) =	0.0
UNSUITABLE EXC. (SQ. FT.) =	3.4
EMBANKMENT (SQ. FT.) =	0.8

STAGE 1

EARTH EXC. (SQ. FT.) =	0.0
UNSUITABLE EXC. (SQ. FT.) =	17.1
EMBANKMENT (SQ. FT.) =	3.5

5+10.00

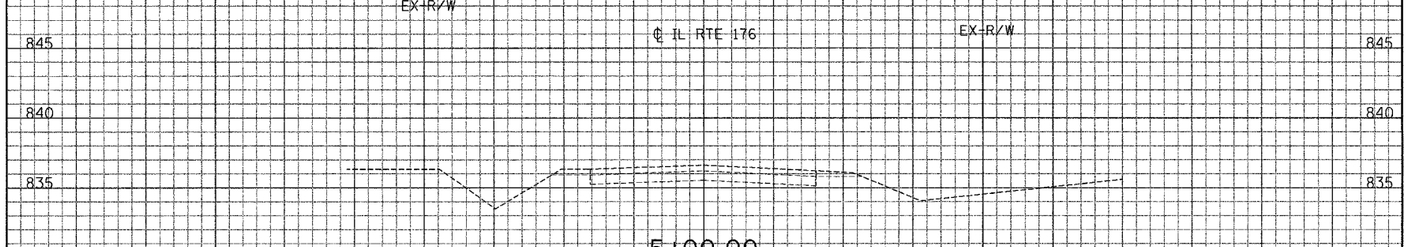

5+00.00

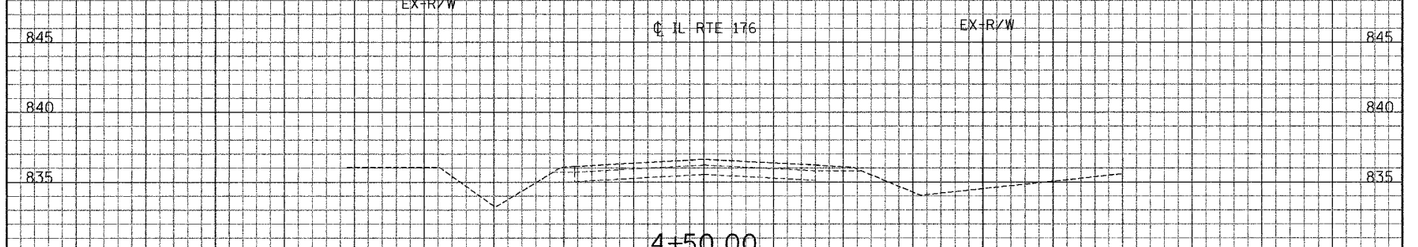

4+50.00

CONTRACT NO. 62336

FED. ROAD DIST. NO.	F.A.P. RTE.	SECTION
ILLINOIS	533	120A-B-R
FED. AID PROJECT	STA. TO STA.	COUNTY
D-91-471-01		MCHENRY

TOTAL SHEETS	SHEET NO.
64	53

GRAEF, ANHALT, SCHLOEMER & ASSOCIATES, INC.
ENGINEERS & SCIENTISTS
8501 W. Higgins Road Suite 280
Chicago, Illinois 60631
(773) 399-0112

ILLINOIS DEPARTMENT OF TRANSPORTATION

F.A.P. ROUTE 533 (IL RTE 176) OVER THE KISHWAUKEE RIVER

CROSS SECTIONS

SCALE: HORIZ. 1" = 10'

VERT. 1" = 5'

FILE: H:\Jobs2002\20024023-01\CAD\IDOT_Trans\dgn\refs\EALIGN_1\xshte01FINAL.dgn
DATE: 05-Oct-07 15:33