PLOT DATE = 12/14/2007
FILE NAME = c:\projects\p101083\xs_cottco.shdgn
PLOT SCALE = 10.0000 ' / IN.
USER NAME = wilgreendp

ORIGINAL SURVEY		BY	DATE
	SURVEYED		
	PLOTTED		
NOTE BOOK	TEMPLATE		
	AREAS		
NO.	AREAS CHECKED		

FINAL SURVEY		BY	DATE
	SURVEYED		
	PLOTTED		
NOTE BOOK	TEMPLATE		
	AREAS		
NO.	AREAS CHECKED		

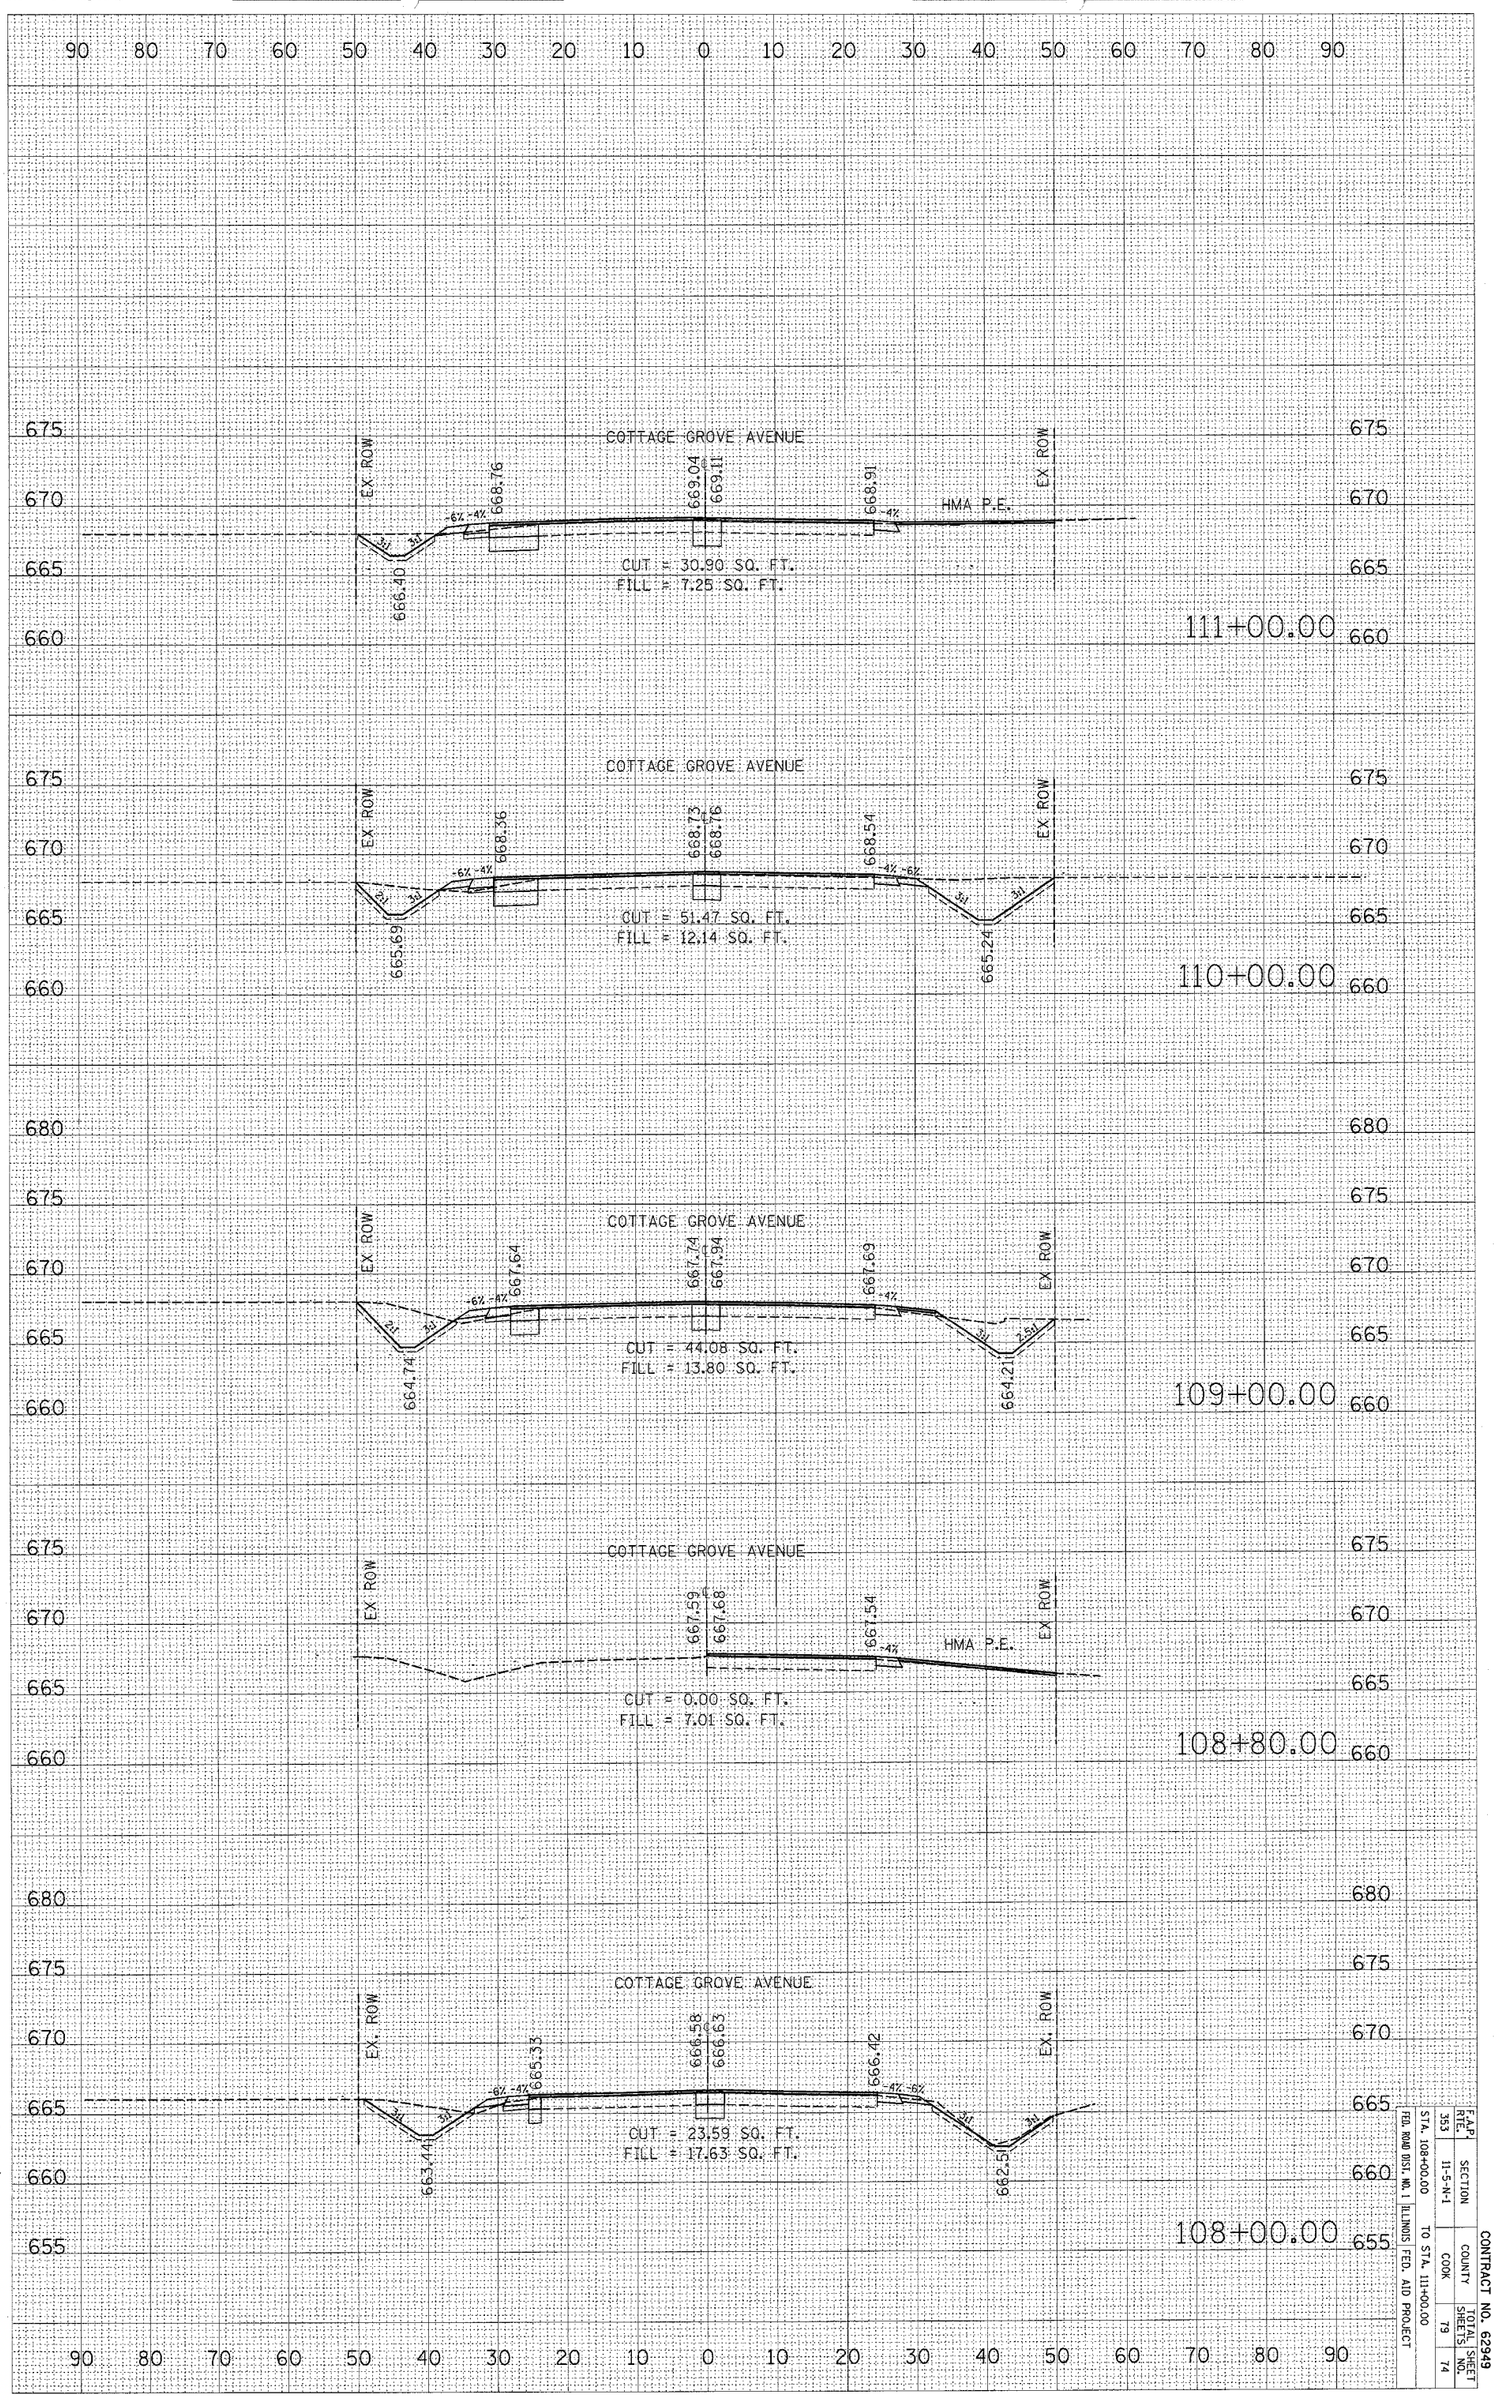

Rev. 1

F.A.P. RTE.	SECTION	COUNTY	TOTAL SHEETS	SHEET NO.
353	111-5-N-1	COOK	79	74

CONTRACT NO. 62349

FED. ROAD DIST. NO. 1 ILLINOIS FED. AID PROJECT

STA. 108+00.00 TO STA. 111+00.00