CONTRACT NO. 64C84

F.A.S RTE.	SECTION	COUNTY	TOTAL SHEETS	SHEET NO.
1087	106T-1	STEPHENSON	78	16
STA. 1036+00		TO STA. 1042+00		
FED. ROAD DIST. NO.	ILLINOIS	FED. AID PROJECT		

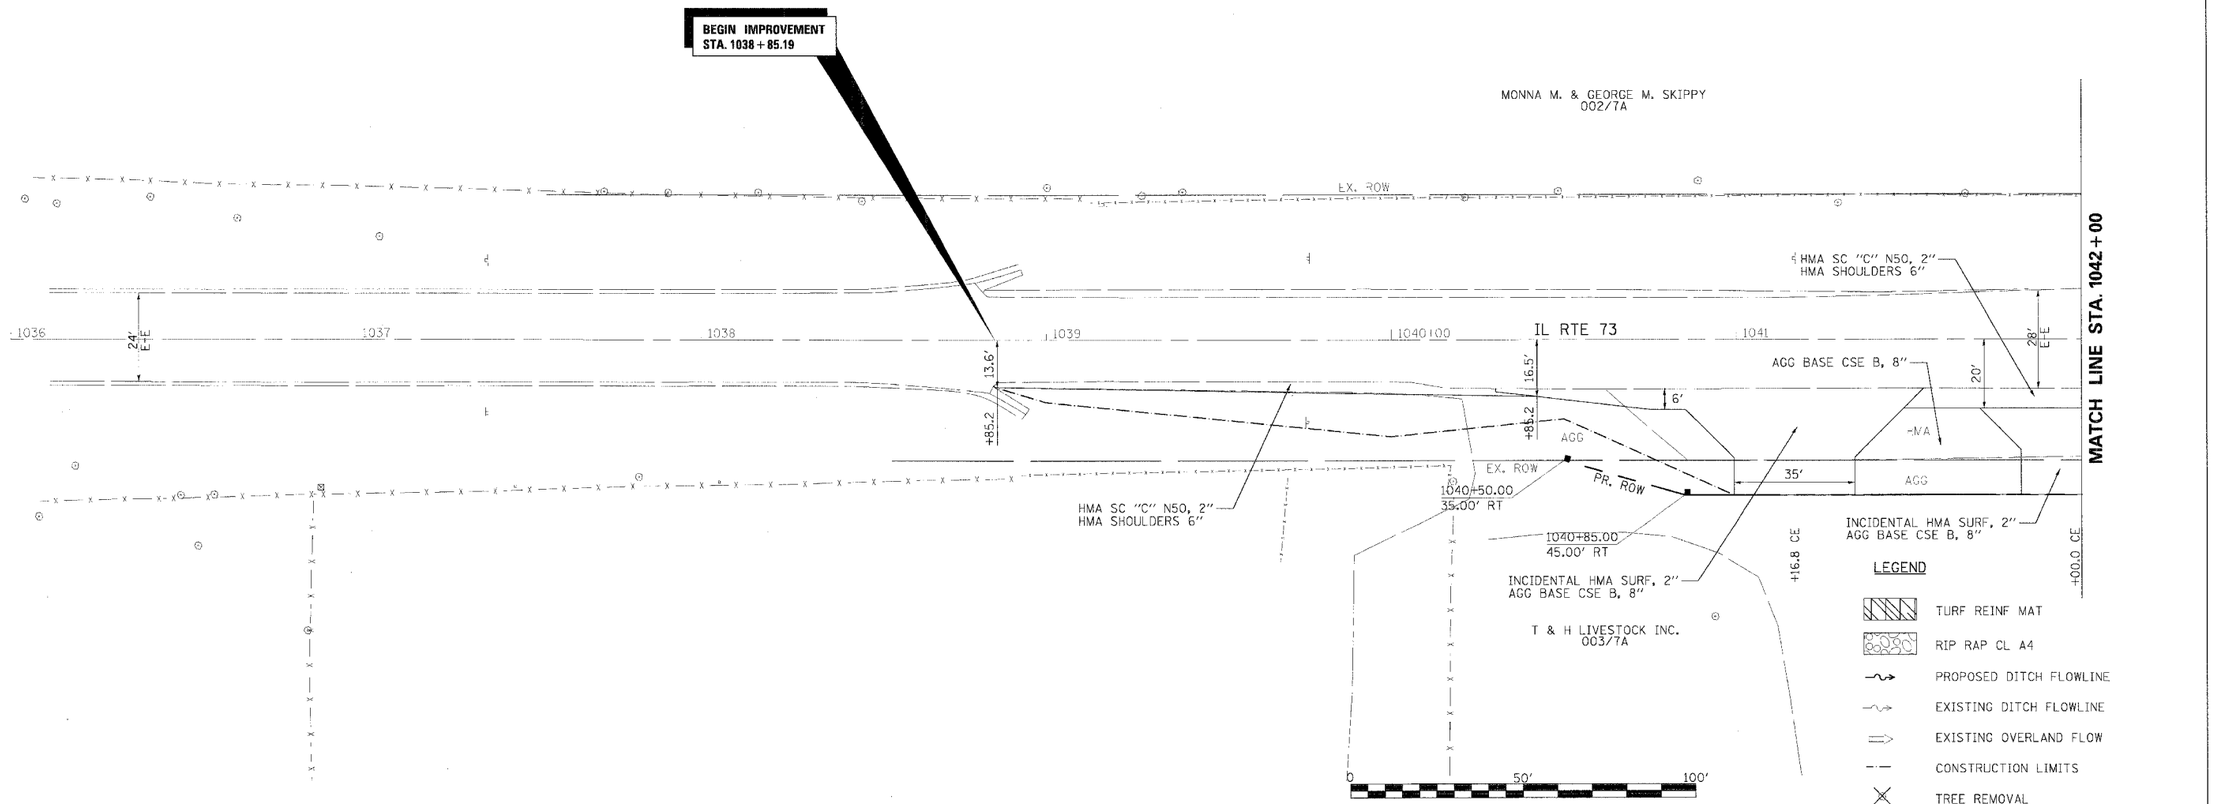

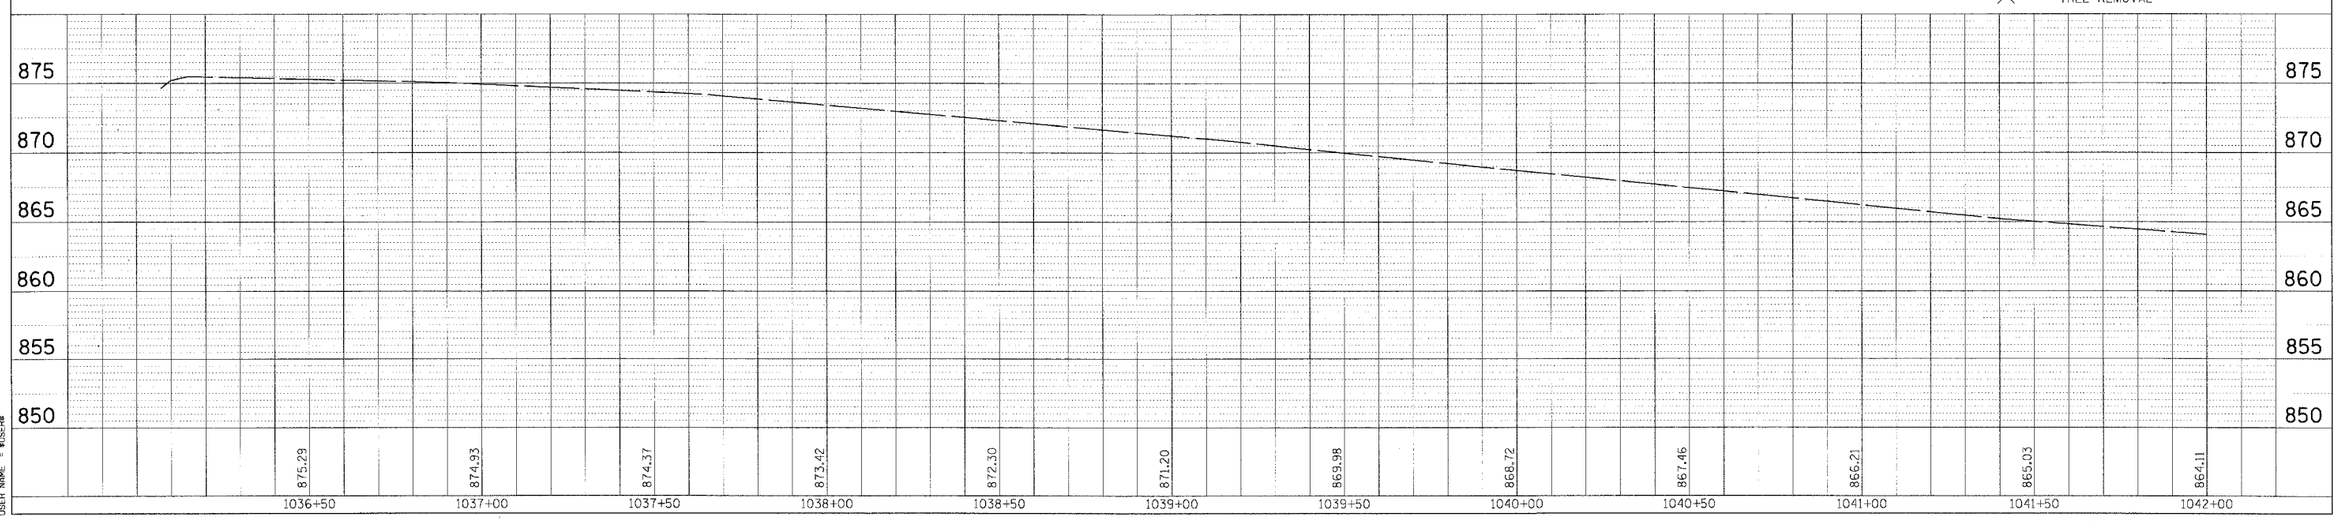

PLOT DATE = #DATE#
FILE NAME = #FILE#
PLOT SCALE = #SCALE#
USER NAME = #USER#

PLAN & PROFILE
PROPOSED SN 089-1108