CONTRACT NO. 66600

F.A.I RTE.	SECTION	COUNTY	TOTAL SHEETS	SHEET NO.
80	(50-5) HBK-2	LASALLE	331	36
STA. 830+00.00 TO STA. 845+00.00				
FED. ROAD DIST. NO.	ILLINOIS	FED. AID PROJECT		

NOTE:

SEE LIGHTING PLANS FOR THE LOCATIONS OF TEMPORARY AND PROPOSED LIGHTING

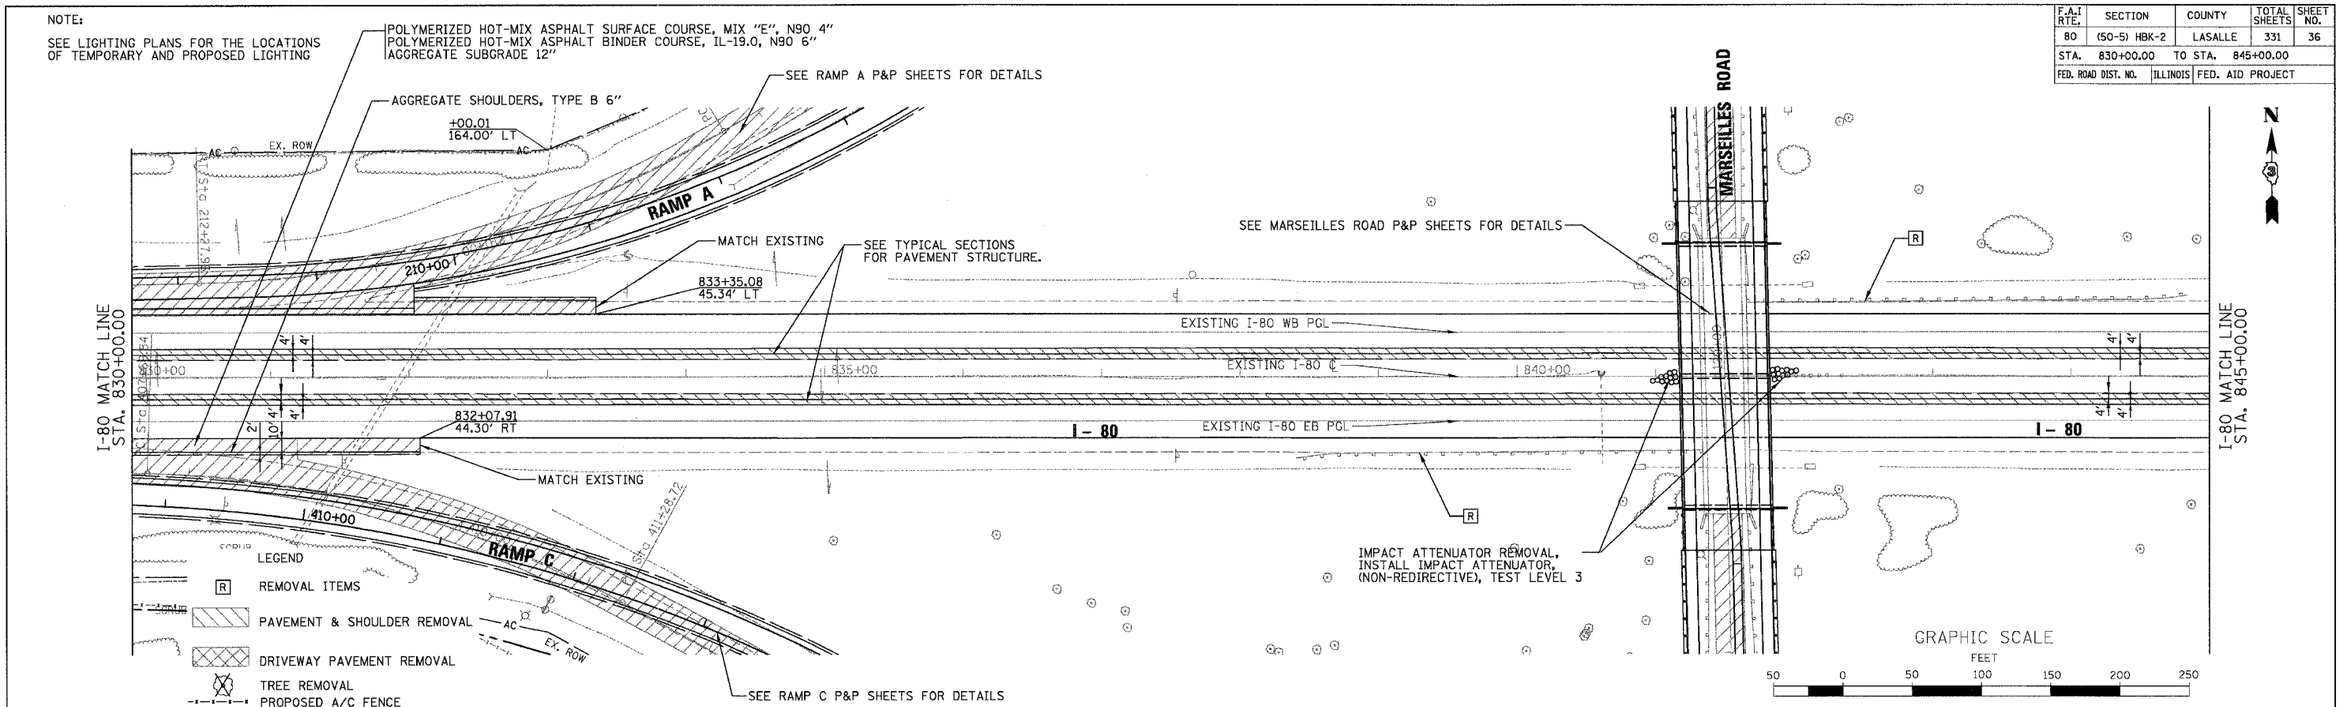

ILLINOIS DEPARTMENT OF TRANSPORTATION

PLAN & PROFILE

I-80

STA. 830+00.00 TO STA. 845+00.00

SCALE: HORIZ 1"=50' VERT 1"=5'

DATE: 11/02/07

DRAWN BY: KM

CHECKED BY: SE

Baker Engineering, Inc.

h:\107496\3.0 deliverables\3.2 roadway\design\sheets\I80_RPP15.rpp
11/5/2007