CONTRACT NO. 66600

F.A.I RTE.	SECTION	COUNTY	TOTAL SHEETS	SHEET NO.
80	(50-5) HBK-2	LASALLE	331	80
STA. 4013+02.81	TO STA. 4023+19.38			
FED. ROAD DIST. NO.	ILLINOIS	FED. AID PROJECT		

LEGEND

- DRUMS WITH BI-DIRECTIONAL STEADY BURN LIGHTS @ 50' CENTERS, 25' CENTERS ALONG TAPERS AND 12' CENTERS ALONG RADIUS RETURNS
- TRAFFIC DIRECTION
- DOUBLE VERTICAL PANELS (BACK TO BACK) WITH BI-DIRECTIONAL STEADY BURNING LIGHTS
- TYPE III BARRICADES WITH FLASHING LIGHTS
- WORK ZONE
- TEMPORARY PAVEMENT
- ARROW BOARD
- TEMP. CONCRETE BARRIER

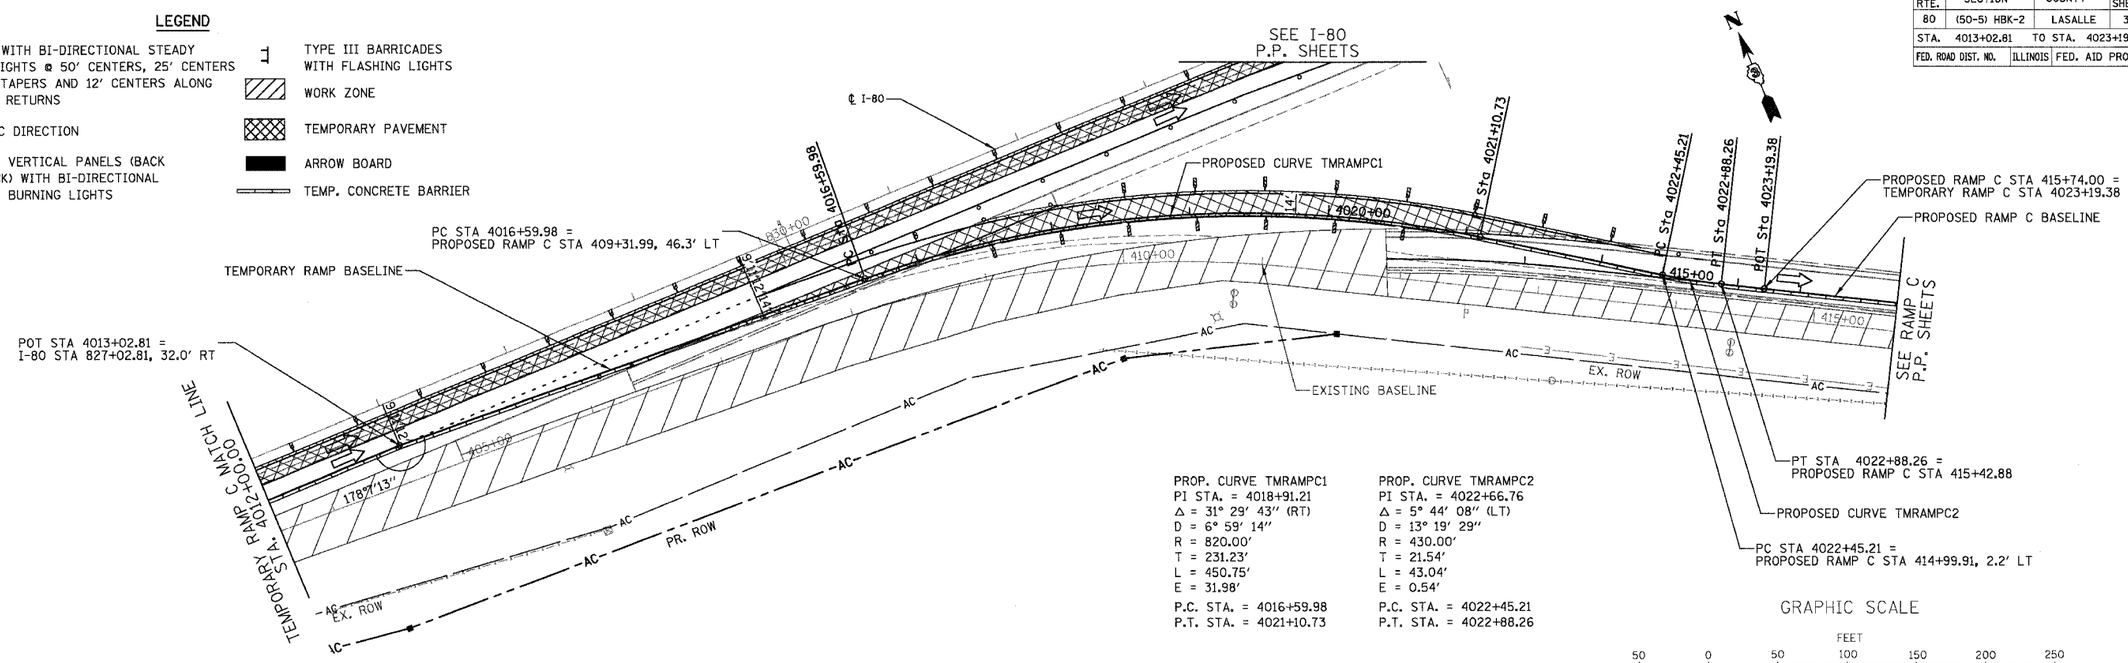

PROP. CURVE TMRAMPC1
PI STA. = 4018+91.21
Δ = 31° 29' 43" (RT)
D = 6° 59' 14"
R = 820.00'
T = 231.23'
L = 450.75'
E = 31.98'
P.C. STA. = 4016+59.98
P.T. STA. = 4021+10.73

PROP. CURVE TMRAMPC2
PI STA. = 4022+66.76
Δ = 5° 44' 08" (LT)
D = 13° 19' 29"
R = 430.00'
T = 21.54'
L = 43.04'
E = 0.54'
P.C. STA. = 4022+45.21
P.T. STA. = 4022+88.26

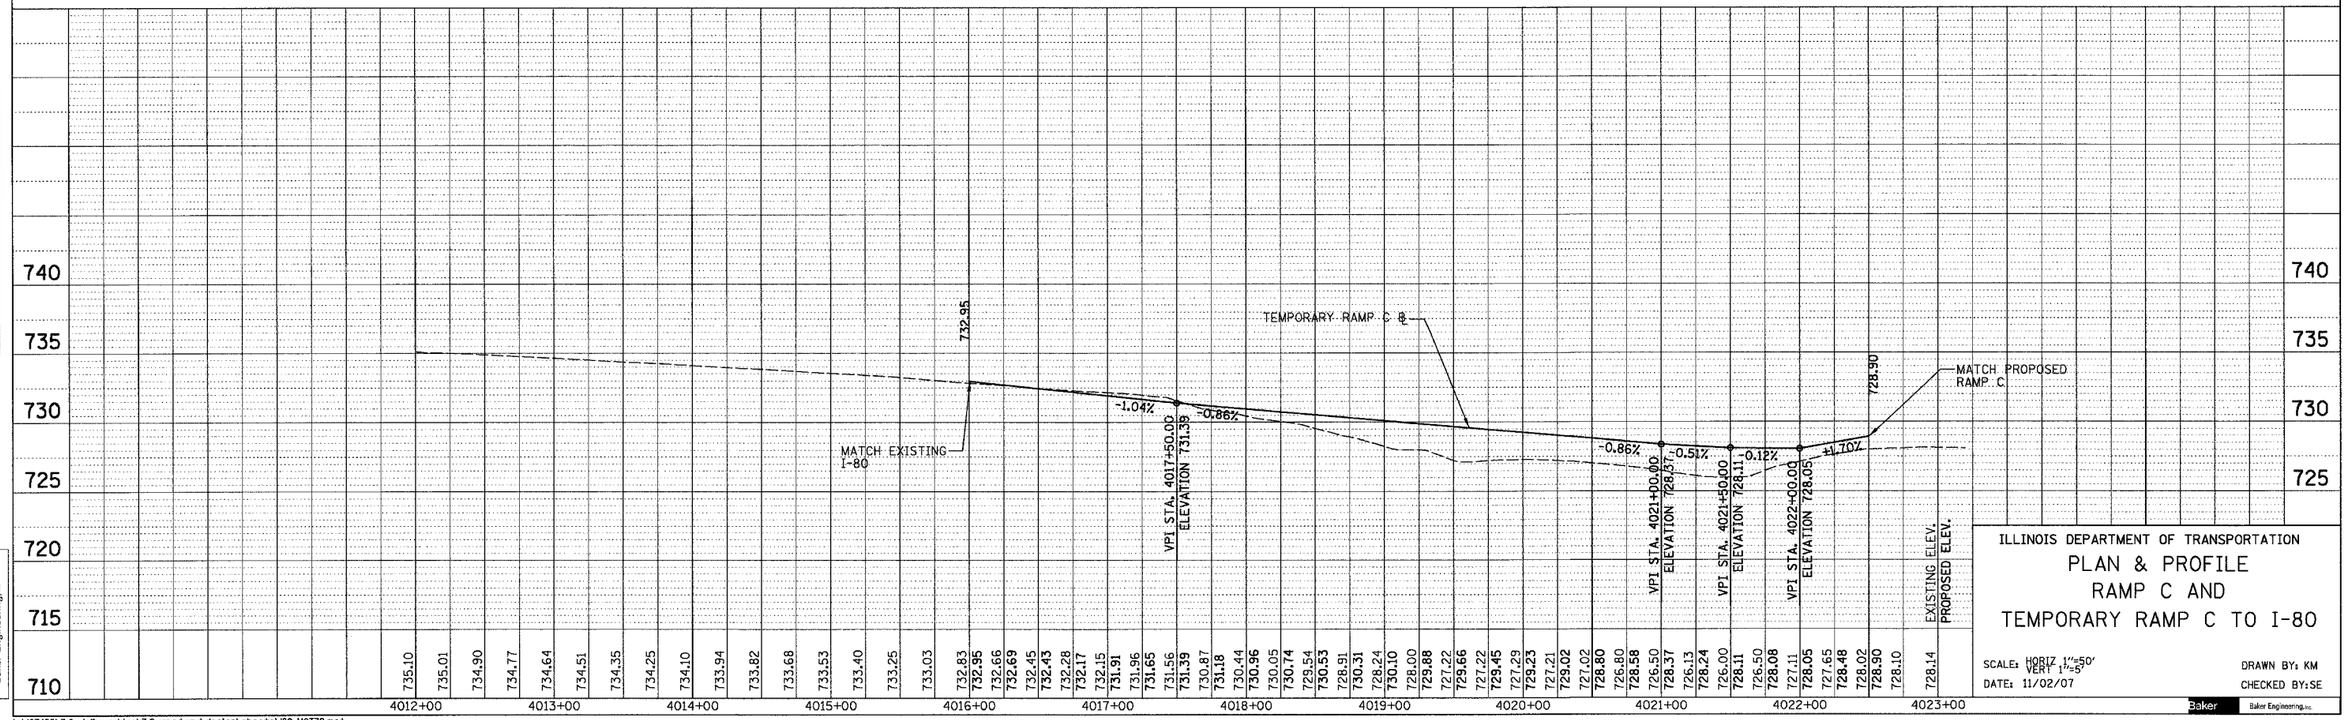

	EXISTING ELEV.	PROPOSED ELEV.
4012+00	735.10	
	735.01	
	734.90	
	734.77	
	734.64	
	734.51	
	734.35	
	734.25	
	734.10	
	733.94	
	733.82	
	733.68	
	733.53	
	733.40	
	733.25	
	733.03	
4016+00	732.83	
	732.95	
	732.66	
	732.69	
	732.45	
	732.43	
	732.28	
	732.17	
	732.15	
	731.91	
	731.96	
	731.65	
4017+00	731.56	
	731.39	
	730.87	
	731.18	
	730.44	
	730.96	
	730.05	
	730.74	
	729.54	
	730.53	
	728.91	
	730.31	
	728.24	
4019+00	730.10	
	728.00	
	729.88	
	727.22	
	729.66	
	727.22	
	729.45	
	729.23	
	727.21	
	729.02	
	727.02	
	728.80	
4021+00	726.80	
	728.58	
	726.50	
	728.37	
	726.13	
	728.24	
	726.00	
	728.11	
	726.50	
	728.08	
	727.11	
	728.05	
	727.65	
	728.48	
4023+00	728.02	728.90
	728.90	
	728.10	
	728.14	

ILLINOIS DEPARTMENT OF TRANSPORTATION

PLAN & PROFILE RAMP C AND TEMPORARY RAMP C TO I-80

SCALE: HORIZ 1"=50'
VERT 1"=5'
DATE: 11/02/07

DRAWN BY: KM
CHECKED BY: SE

Baker Engineering, Inc.

PLAN: SURVEYED — BY; DRAWN — BY; ALIGNMENT CHECKED — BY; NOTE BOOK — CROSS SECTIONS CHECKED — BY; NO. — CADD FILE NAME — DATE

PROFILE: SURVEYED — BY; DRAWN — BY; CROSS SECTIONS CHECKED — BY; NOTE BOOK — FINAL PLOTTED — DATE; NO. — CADD FILE NAME: I80_MOT39.MOT — CHECKED

h:\107496\3.0 deliverables\3.2 roadway\design\sheets\I80_MOT39.mot
11/5/2007