CONTRACT NO. 66600

F.A.I RTE.	SECTION	COUNTY	TOTAL SHEETS	SHEET NO.
80	(50-5) HBK-2	LASALLE	331	82
STA. 5010+00.00	TO STA. 5021+91.60			
FED. ROAD DIST. NO.	ILLINOIS	FED. AID PROJECT		

LEGEND

- DRUMS WITH BI-DIRECTIONAL STEADY BURN LIGHTS @ 50' CENTERS, 25' CENTERS ALONG TAPERS AND 12' CENTERS ALONG RADIUS RETURNS
- TRAFFIC DIRECTION
- DOUBLE VERTICAL PANELS (BACK TO BACK) WITH BI-DIRECTIONAL STEADY BURNING LIGHTS
- TYPE III BARRICADES WITH FLASHING LIGHTS
- WORK ZONE
- TEMPORARY PAVEMENT
- ARROW BOARD
- TEMP. CONCRETE BARRIER

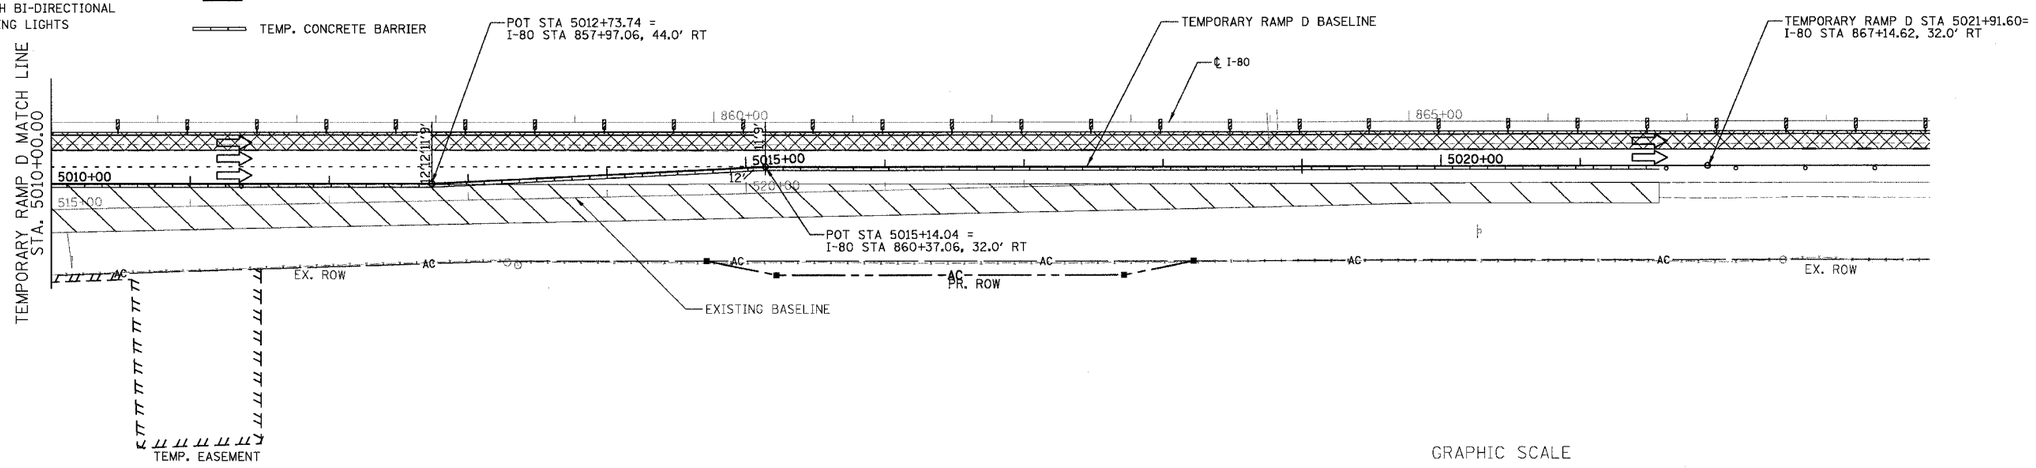

GRAPHIC SCALE

FEET

50 0 50 100 150 200 250

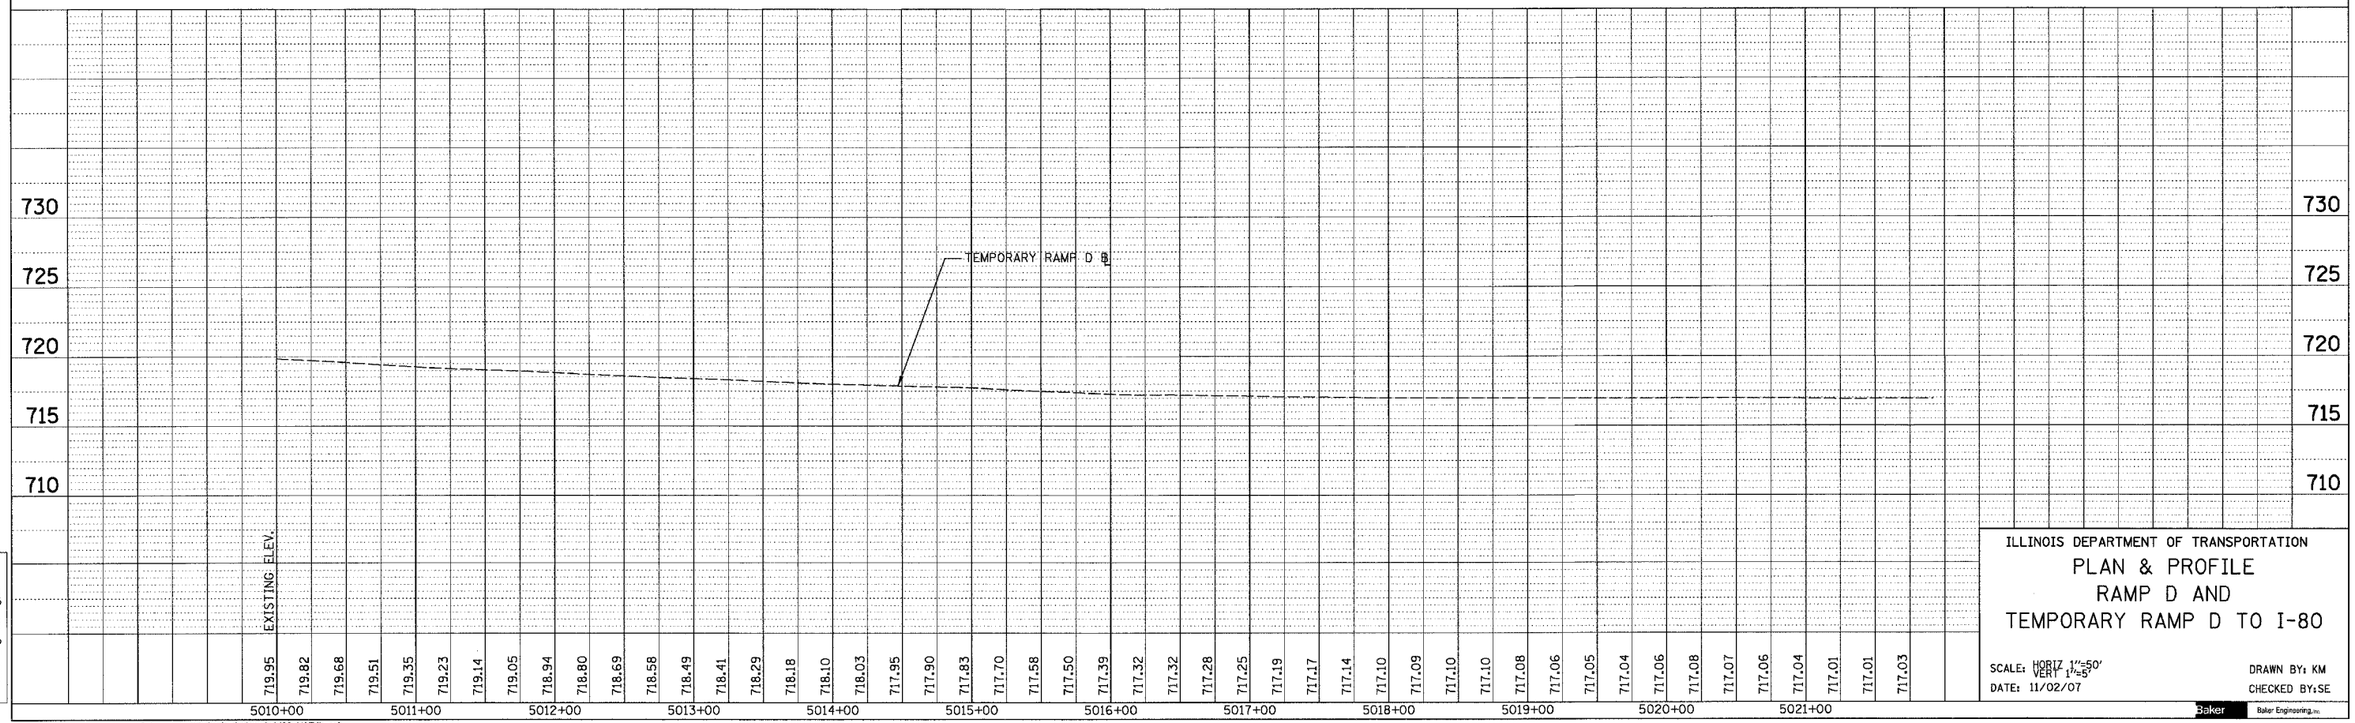

ILLINOIS DEPARTMENT OF TRANSPORTATION

PLAN & PROFILE RAMP D AND TEMPORARY RAMP D TO I-80

SCALE: HORIZ 1"=50'
VERT 1"=5'

DATE: 11/02/07

DRAWN BY: KM

CHECKED BY: SE

Baker Engineering, Inc.

h:\107496\3.0 deliverables\3.2 roadway\design\sheets\80_MOT41.mot
11/5/2007

SHT. MOT-41 OF 41