CONTRACT NO. 66600

F.A.I RTE.	SECTION	COUNTY	TOTAL SHEETS	SHEET NO.
80	(50-5) HBK-2	LASALLE	331	96
STA.	212+00.00 TO STA.	226+09.18		
FED. ROAD DIST. NO.	ILLINOIS	FED. AID PROJECT		

PLAN
SURVEYED
PLOTTED
ALIGNMENT CHECKED
GRADES CHECKED
BENCH MARK
FIELD FILE NAME
NOTE BOOK
NO.
BY
DATE

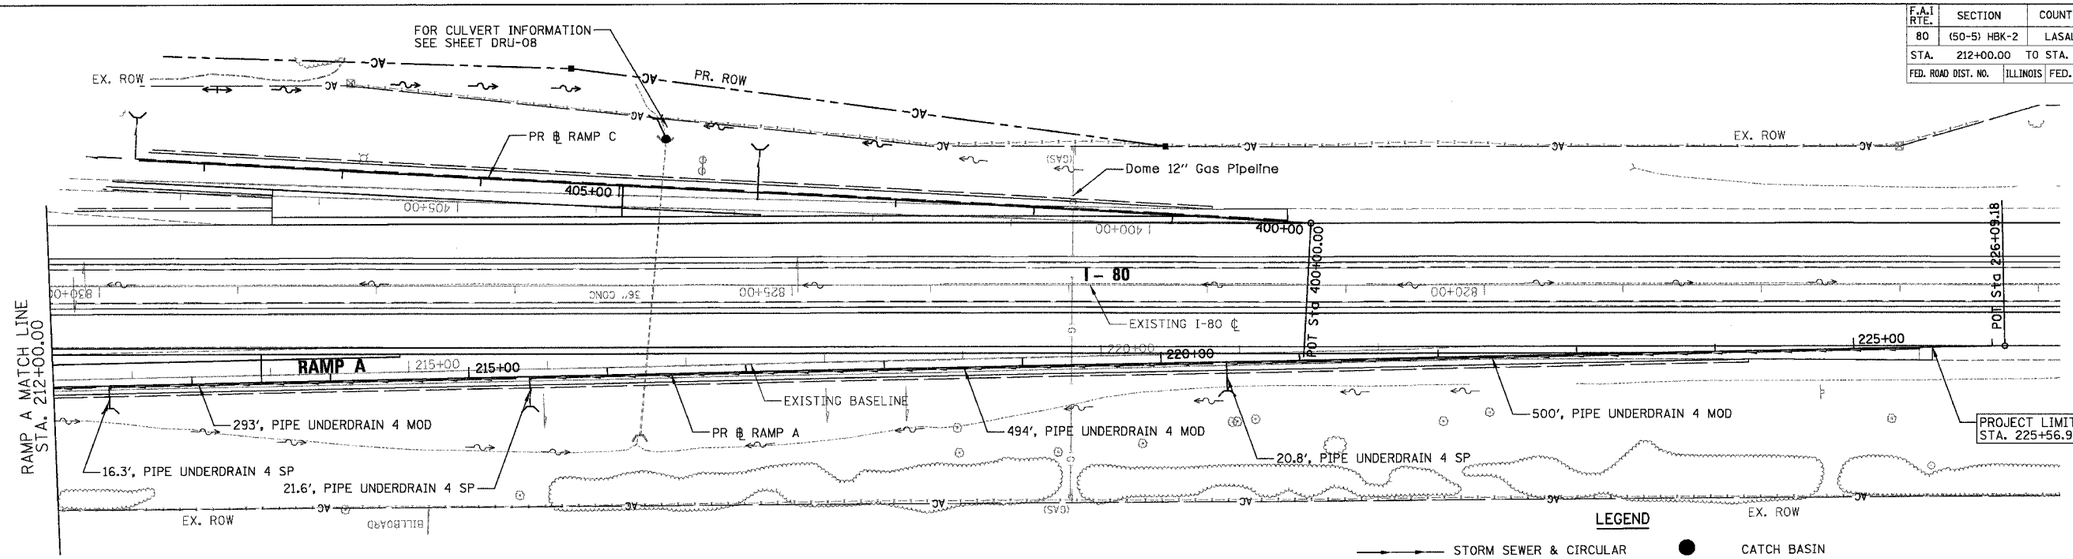

GRAPHIC SCALE
FEET
50 0 50 100 150 200 250

LEGEND

- STORM SEWER & CIRCULAR PIPE CULVERT
- PIPE UNDERDRAIN
- CONCRETE BOX CULVERT
- CULVERT HEADWALL
- PIPE UNDERDRAIN HEADWALL
- INLET
- CATCH BASIN
- FLARED END SECTION
- BRIDGE APPROACH SHOULDER DRAIN TYPE D STD 609006
- PROPOSED DITCH
- R EXISTING STRUCTURE REMOVAL
- 1 PROPOSED STRUCTURE

PROFILE
SURVEYED
PLOTTED
GRADES CHECKED
BENCH MARK
FIELD FILE NAME
NOTE BOOK
NO.
BY
DATE

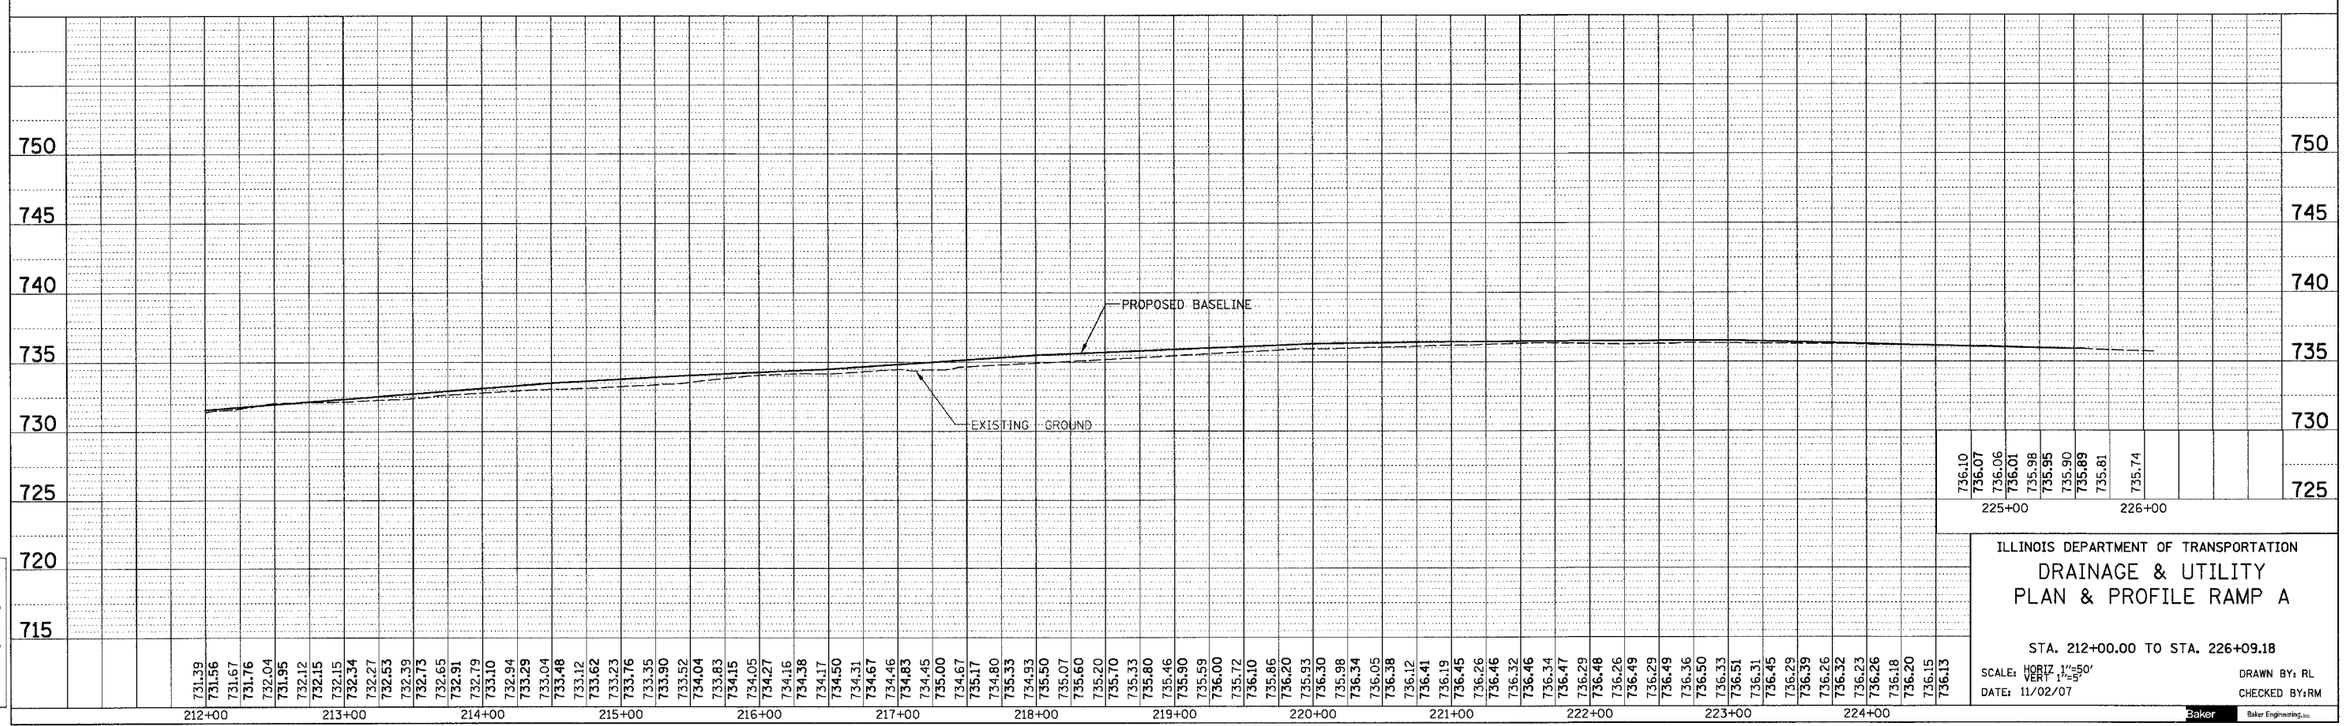

ILLINOIS DEPARTMENT OF TRANSPORTATION

DRAINAGE & UTILITY PLAN & PROFILE RAMP A

STA. 212+00.00 TO STA. 226+09.18

SCALE: HORIZ 1"=50'
VERT 1"=5'

DRAWN BY: RL

DATE: 11/02/07

CHECKED BY: RM

Baker Engineering, INC

h:\107496\3.0 deliverables\3J drainage\Design\Sheets\I80_DRU05.dru
11/5/2007