RECORDED AS DOCUMENT NO.

CONTRACT NO. 66600

F.A.I. RTE.	SECTION	COUNTY	TOTAL SHEETS	SHEET NO.
80	(50-5)HBK-2	LASALLE	331	102e
STA. 123+00		TO STA. 137+00		
FED. ROAD DIST. NO.	ILLINOIS	FED. AID PROJECT		

N.E. 1/4 OF SEC. 36, T.34N., R.4E. OF THE 3RD P.M.

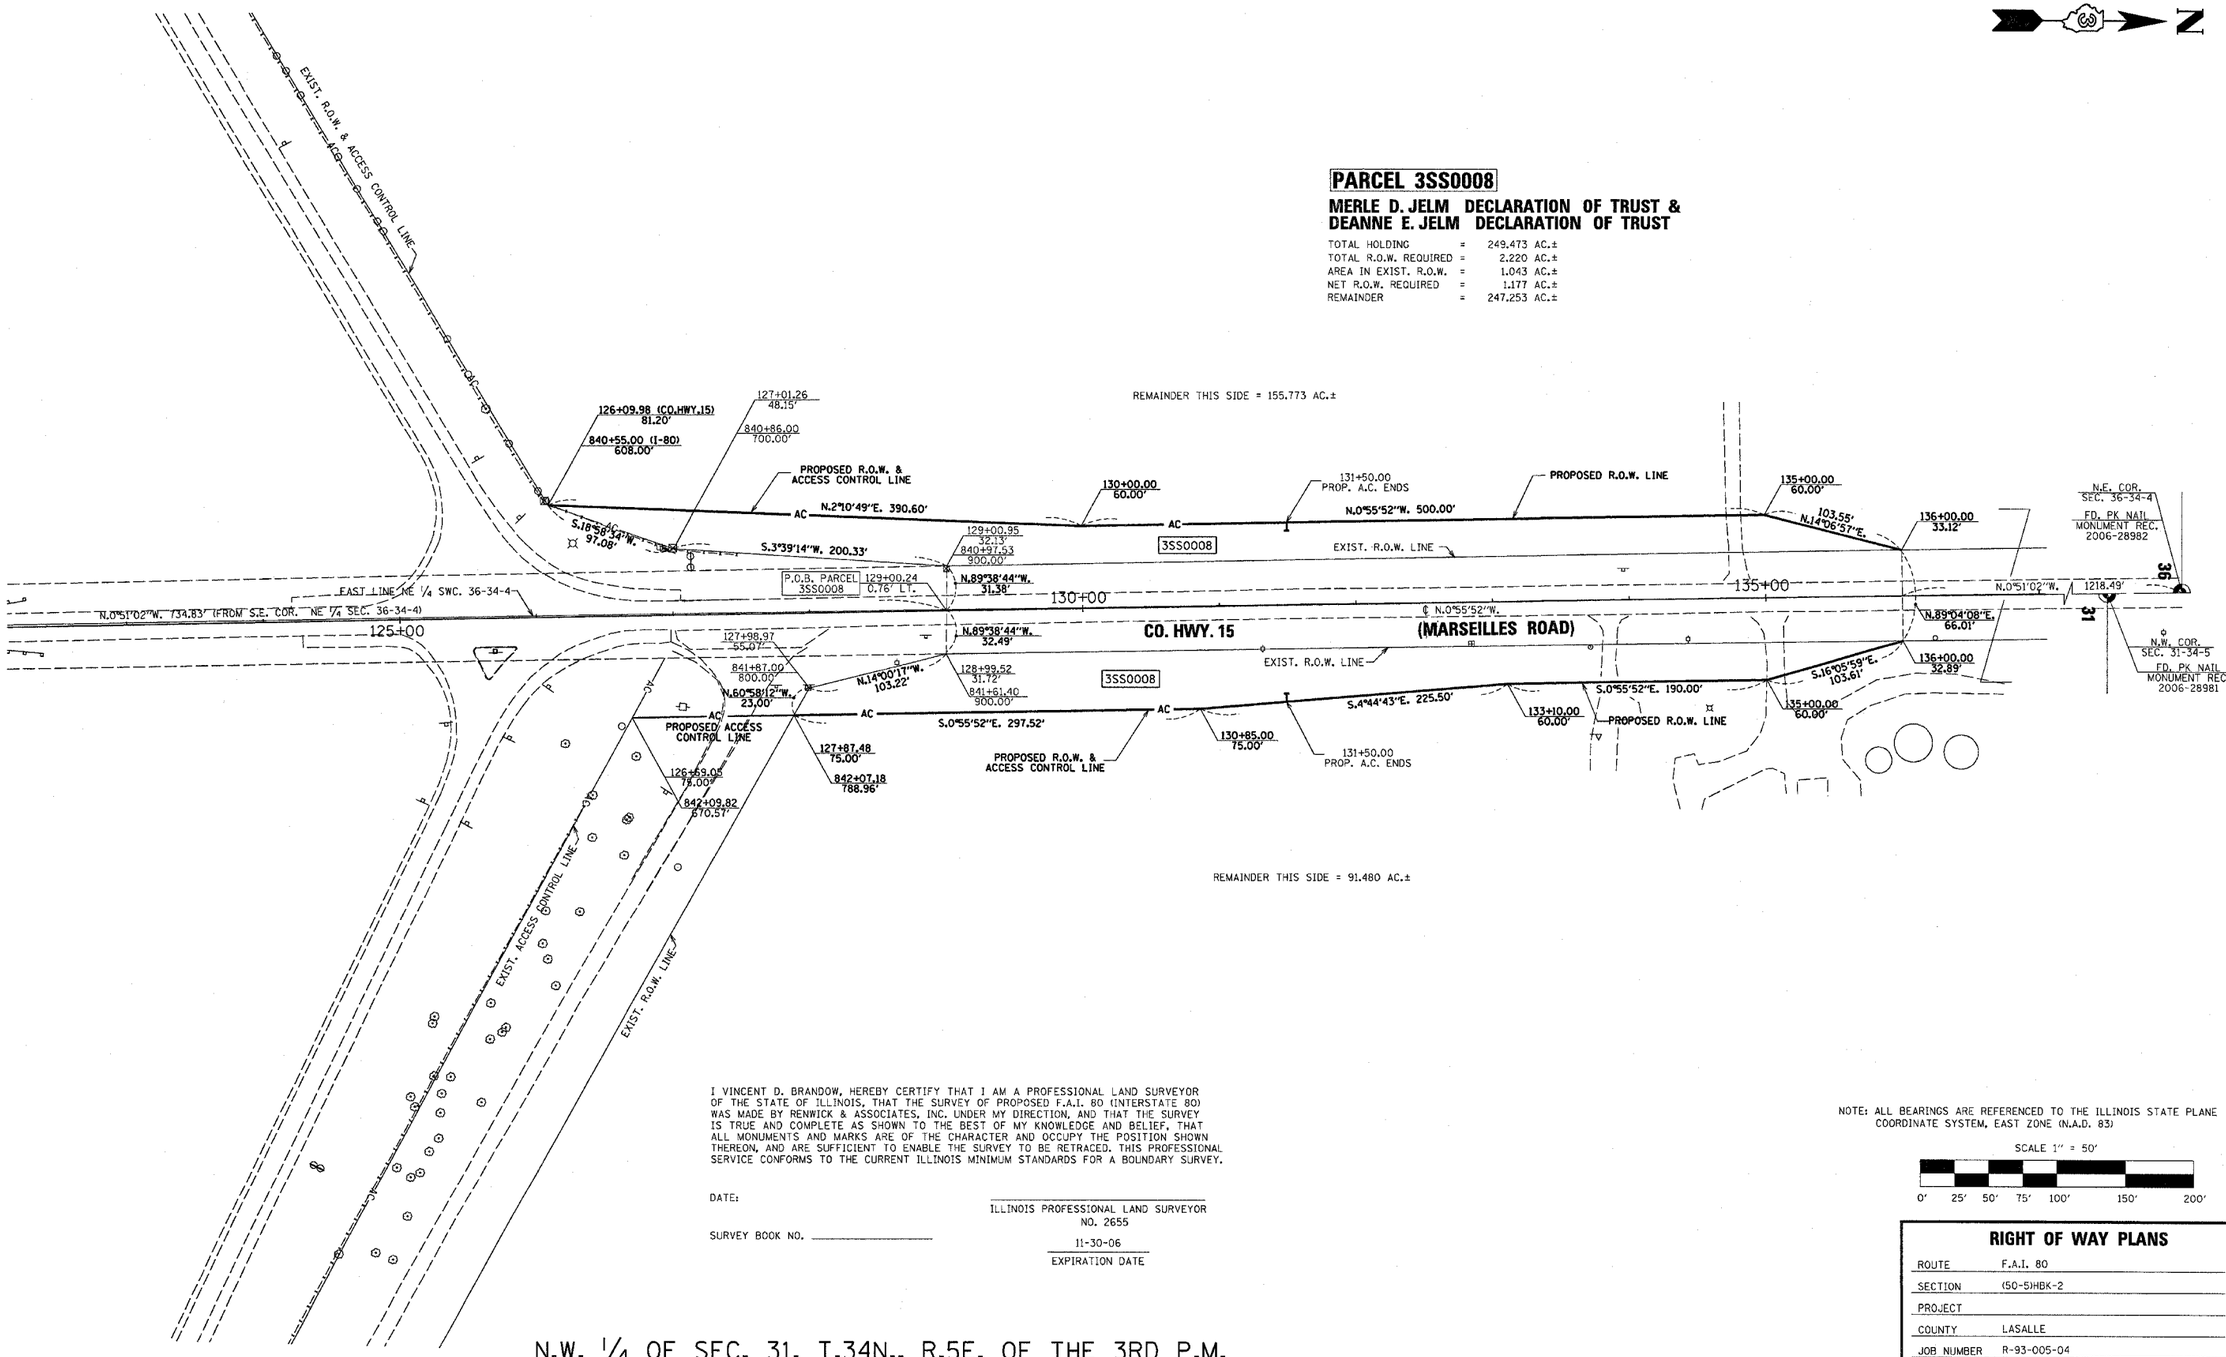

PARCEL 3SS0008

MERLE D. JELM DECLARATION OF TRUST &
DEANNE E. JELM DECLARATION OF TRUST

TOTAL HOLDING	=	249.473 AC.±
TOTAL R.O.W. REQUIRED	=	2.220 AC.±
AREA IN EXIST. R.O.W.	=	1.043 AC.±
NET R.O.W. REQUIRED	=	1.177 AC.±
REMAINDER	=	247.253 AC.±

REMAINDER THIS SIDE = 155.773 AC.±

REMAINDER THIS SIDE = 91.480 AC.±

I VINCENT D. BRANDOW, HEREBY CERTIFY THAT I AM A PROFESSIONAL LAND SURVEYOR OF THE STATE OF ILLINOIS, THAT THE SURVEY OF PROPOSED F.A.I. 80 (INTERSTATE 80) WAS MADE BY RENWICK & ASSOCIATES, INC. UNDER MY DIRECTION, AND THAT THE SURVEY IS TRUE AND COMPLETE AS SHOWN TO THE BEST OF MY KNOWLEDGE AND BELIEF, THAT ALL MONUMENTS AND MARKS ARE OF THE CHARACTER AND OCCUPY THE POSITION SHOWN THEREON, AND ARE SUFFICIENT TO ENABLE THE SURVEY TO BE RETRACED. THIS PROFESSIONAL SERVICE CONFORMS TO THE CURRENT ILLINOIS MINIMUM STANDARDS FOR A BOUNDARY SURVEY.

DATE:

SURVEY BOOK NO. _____

ILLINOIS PROFESSIONAL LAND SURVEYOR
NO. 2655

11-30-06
EXPIRATION DATE

NOTE: ALL BEARINGS ARE REFERENCED TO THE ILLINOIS STATE PLANE COORDINATE SYSTEM, EAST ZONE (N.A.D. 83)

SCALE 1" = 50'

0' 25' 50' 75' 100' 150' 200'

N.W. 1/4 OF SEC. 31, T.34N., R.5E. OF THE 3RD P.M.

RIGHT OF WAY PLANS

ROUTE	F.A.I. 80
SECTION	(50-5)HBK-2
PROJECT	
COUNTY	LASALLE
JOB NUMBER	R-93-005-04
STATION	123+00 TO 137+00
SHEET	5 OF 5 SCALE 1"=50'

11/16/07

Nov 26, 2007 - 11:51:23 AM
c:\projects\ep01802\consult\row\I-80-morrow.dgn