CONTRACT NO. 66600

F.A. RTE.	SECTION	COUNTY	TOTAL SHEETS	SHEET NO.
80	(50-5) HBK-2	Lasalle	331	171
STA. 108+00.000		TO STA. 109+00.000		
FED. ROAD DIST. NO.	ILLINOIS	FED. AID PROJECT		

150 140 130 120 110 100 90 80 70 60 50 40 30 20 10 0 10 20 30 40 50 60 70 80 90 100 110 120 130 140

720 715 710

109+00.000

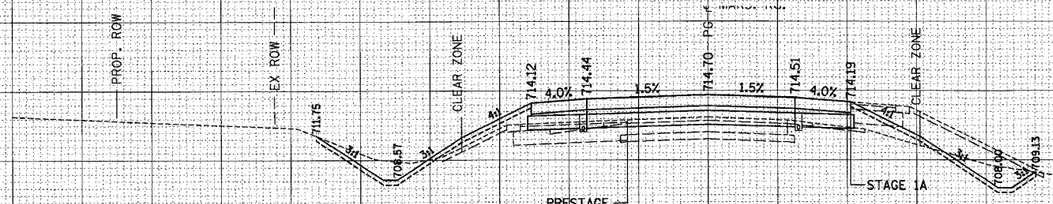

CUT 2A = 12.76 FILL 2A = 41.86
CUT 1A = 0.39 FILL 1A = 13.11
CUT 3 = 38.51 FILL 3 = 2.92

720 715 710 705

108+50.000

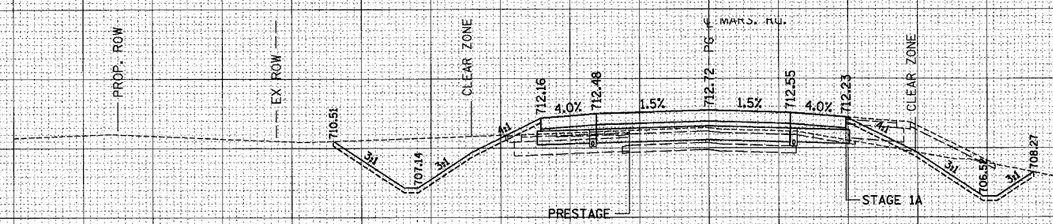

720 715 710 705

108+00.000

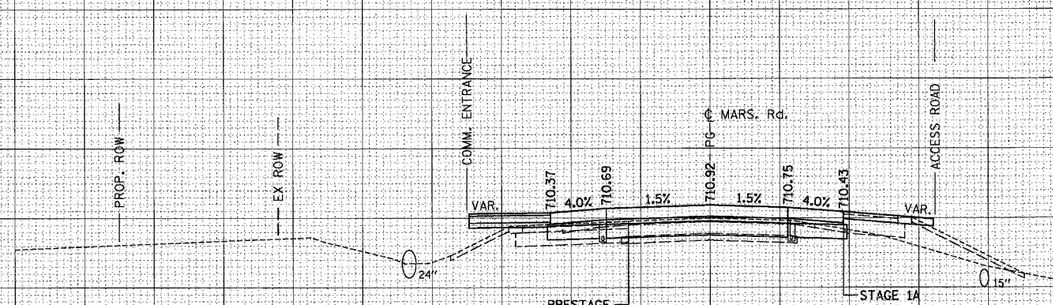

CUT 2A = 9.84 FILL 2A = 14.87
CUT 1A = 5.45 FILL 1A = 4.82
CUT 3 = 33.95 FILL 3 = 2.84

720 715 710 705

108+50.000

720 715 710 705

109+00.000

HORIZONTAL SCALE: 1" = 10'
VERTICAL SCALE: 1" = 5'

150 140 130 120 110 100 90 80 70 60 50 40 30 20 10 0 10 20 30 40 50 60 70 80 90 100 110 120 130 140

Marseilles Rd.

Sta. 108+00.000 to Sta. 109+00.000

FINAL SURVEY NOTE BOOK NO.
SURVEYED PLOTTED TOPSOIL AREAS AREAS CHECKED BY DATE

ORIGINAL SURVEY NOTE BOOK NO.
SURVEYED PLOTTED TOPSOIL AREAS AREAS CHECKED BY DATE

PLOT DATE = 11/1/2007
FILE NAME = c:\projects\plan_MOD_plan.pnx
PLOT SCALE = 10.0000 ' / IN.
USER NAME = gpatterson