CONTRACT NO. 66600

F.A. RTE.	SECTION	COUNTY	TOTAL SHEETS	SHEET NO.
80	(50-5) HBK-2	Lasalle	331	195
STA. 104+50.000	TO STA. 105+50.000			
FED. ROAD DIST. NO.	ILLINOIS	FED. AID PROJECT		

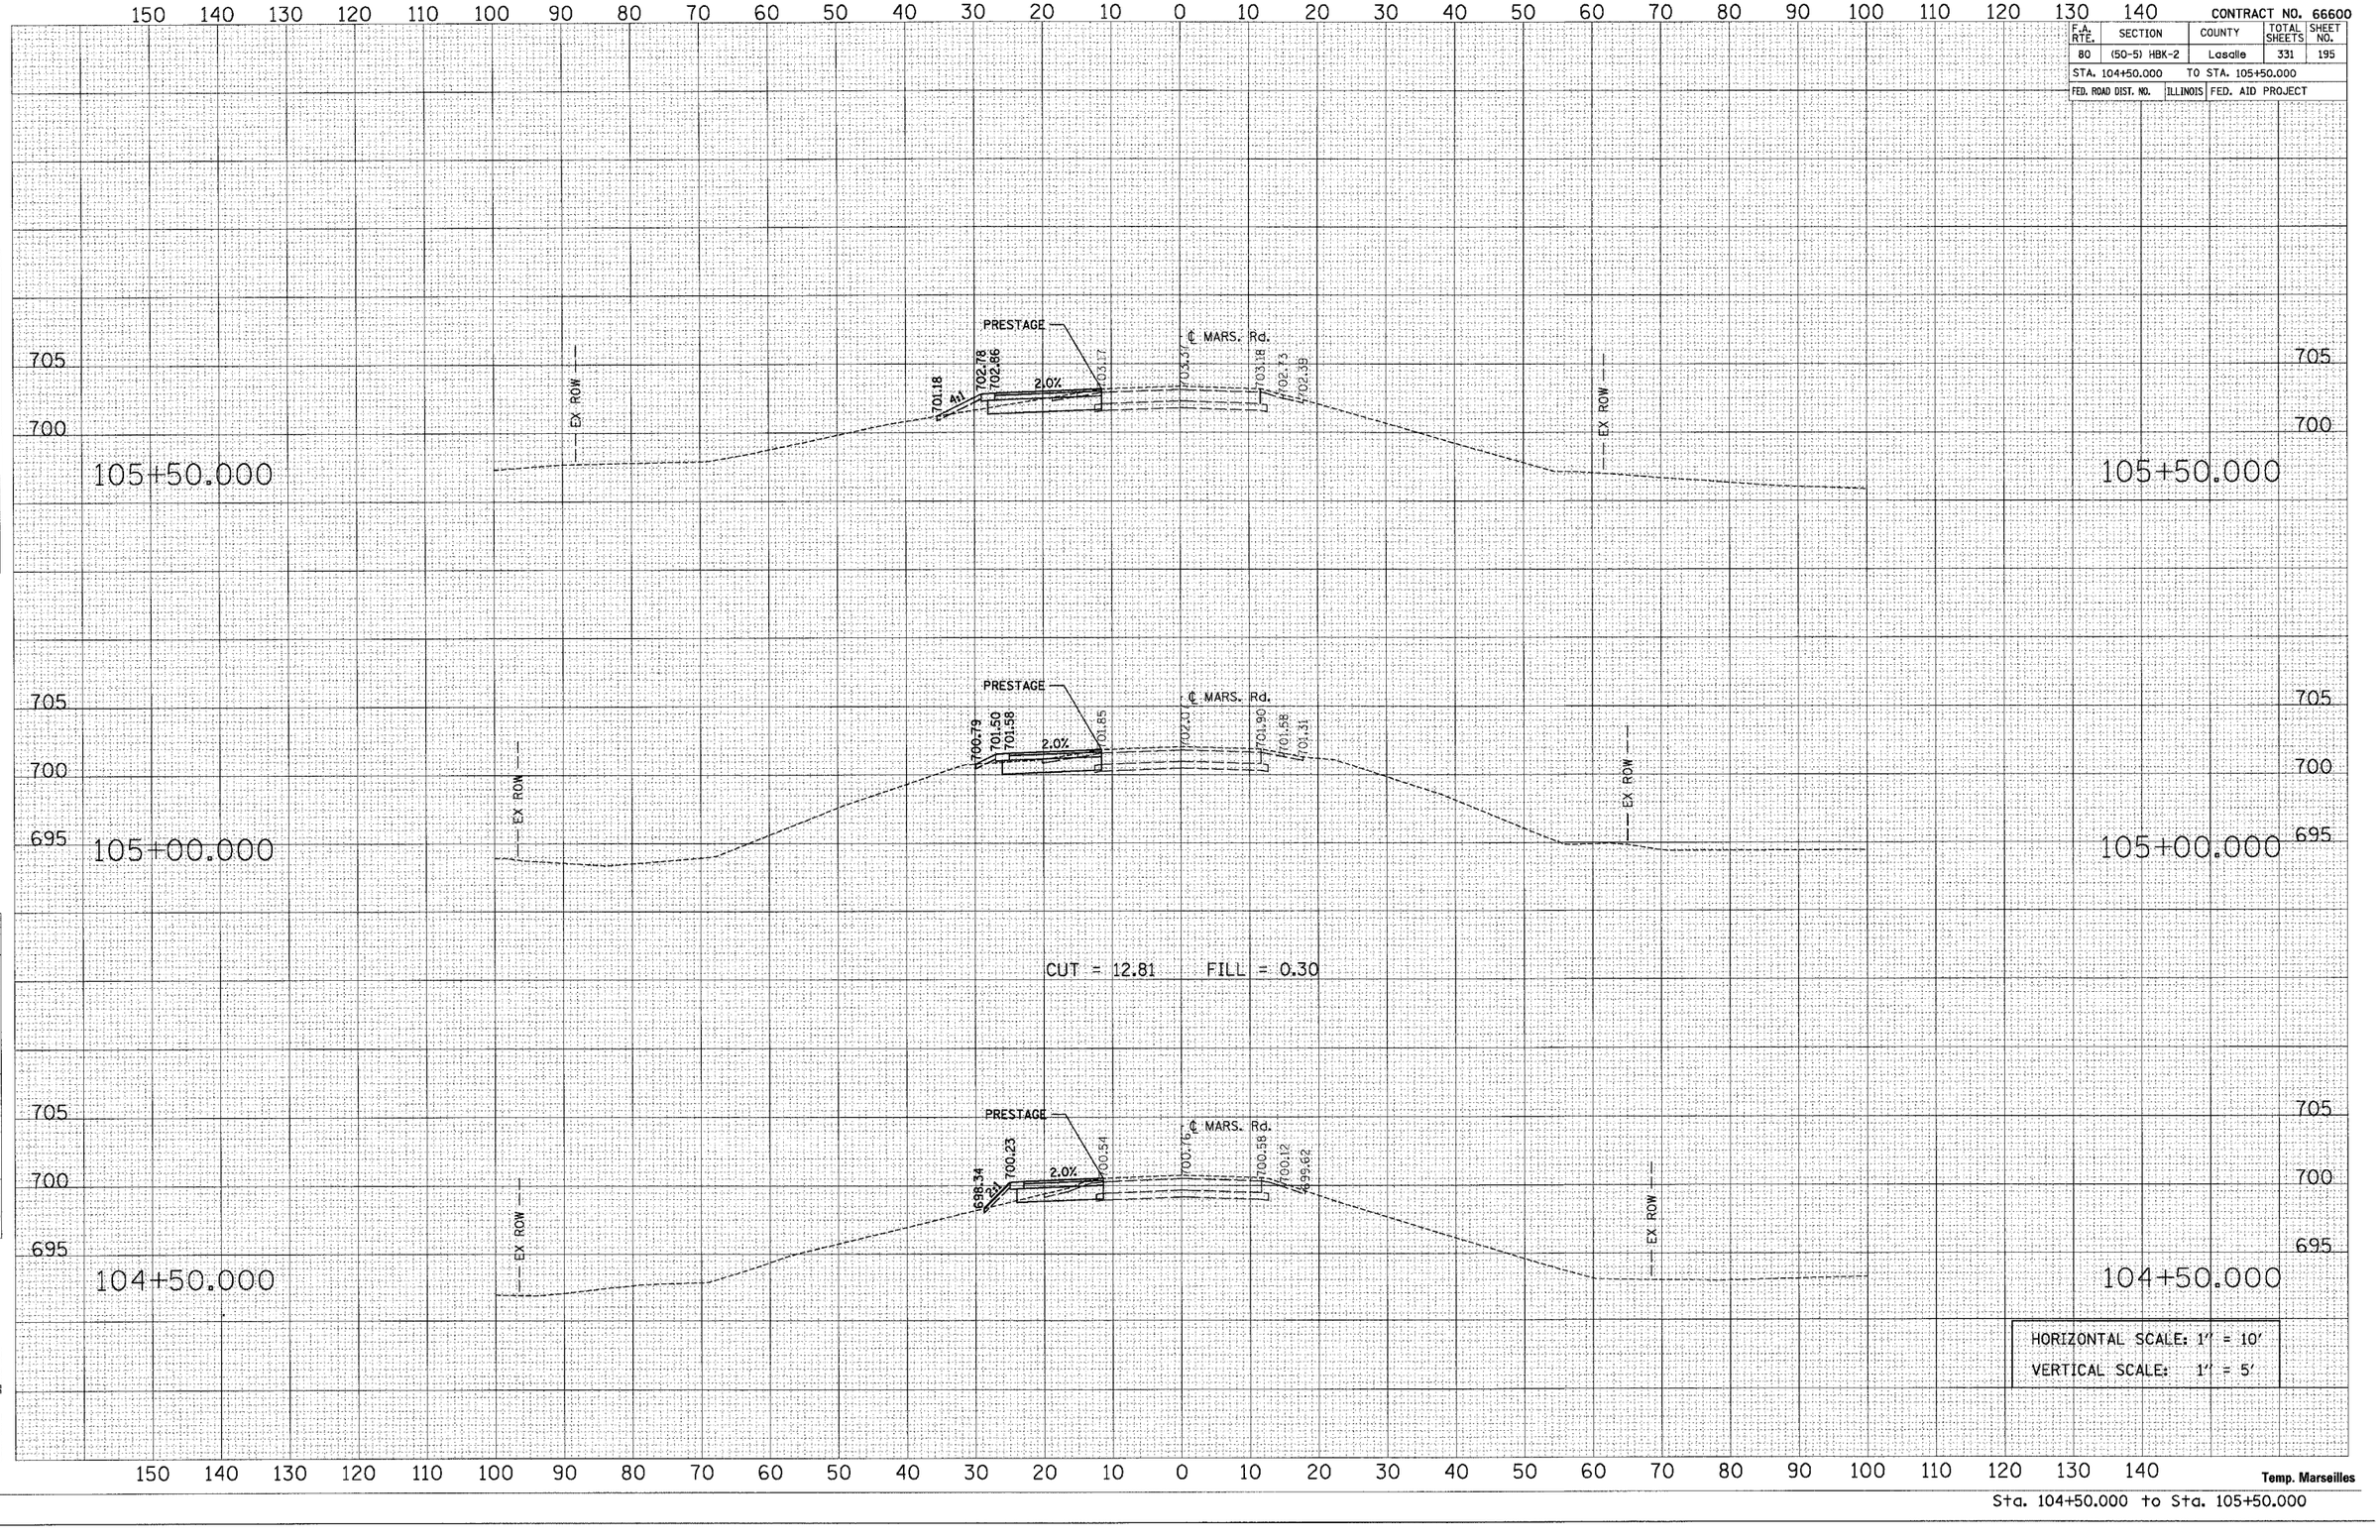

Temp. Marseilles

Sta. 104+50.000 to Sta. 105+50.000

FINAL SURVEY	BY	DATE
SURVEYED		
PLOTTED		
NOTE BOOK	TEMPLATE	
NO.	AREAS CHECKED	

ORIGINAL SURVEY	BY	DATE
SURVEYED		
PLOTTED		
NOTE BOOK	TEMPLATE	
NO.	AREAS CHECKED	

PLOT DATE = 11/1/2007
FILE NAME = temp_MRSS_MOD.pss.pxs
PLOT SCALE = 10.0000 ' / IN.
USER NAME = sjohnson