CONTRACT NO. 66600

F.A. RTE.	SECTION	COUNTY	TOTAL SHEETS	SHEET NO.
80	(50-5) HBK-2	Lasalle	331	207

STA. 124+00.000 TO STA. 126+50.000

FED. ROAD DIST. NO. | ILLINOIS | FED. AID PROJECT

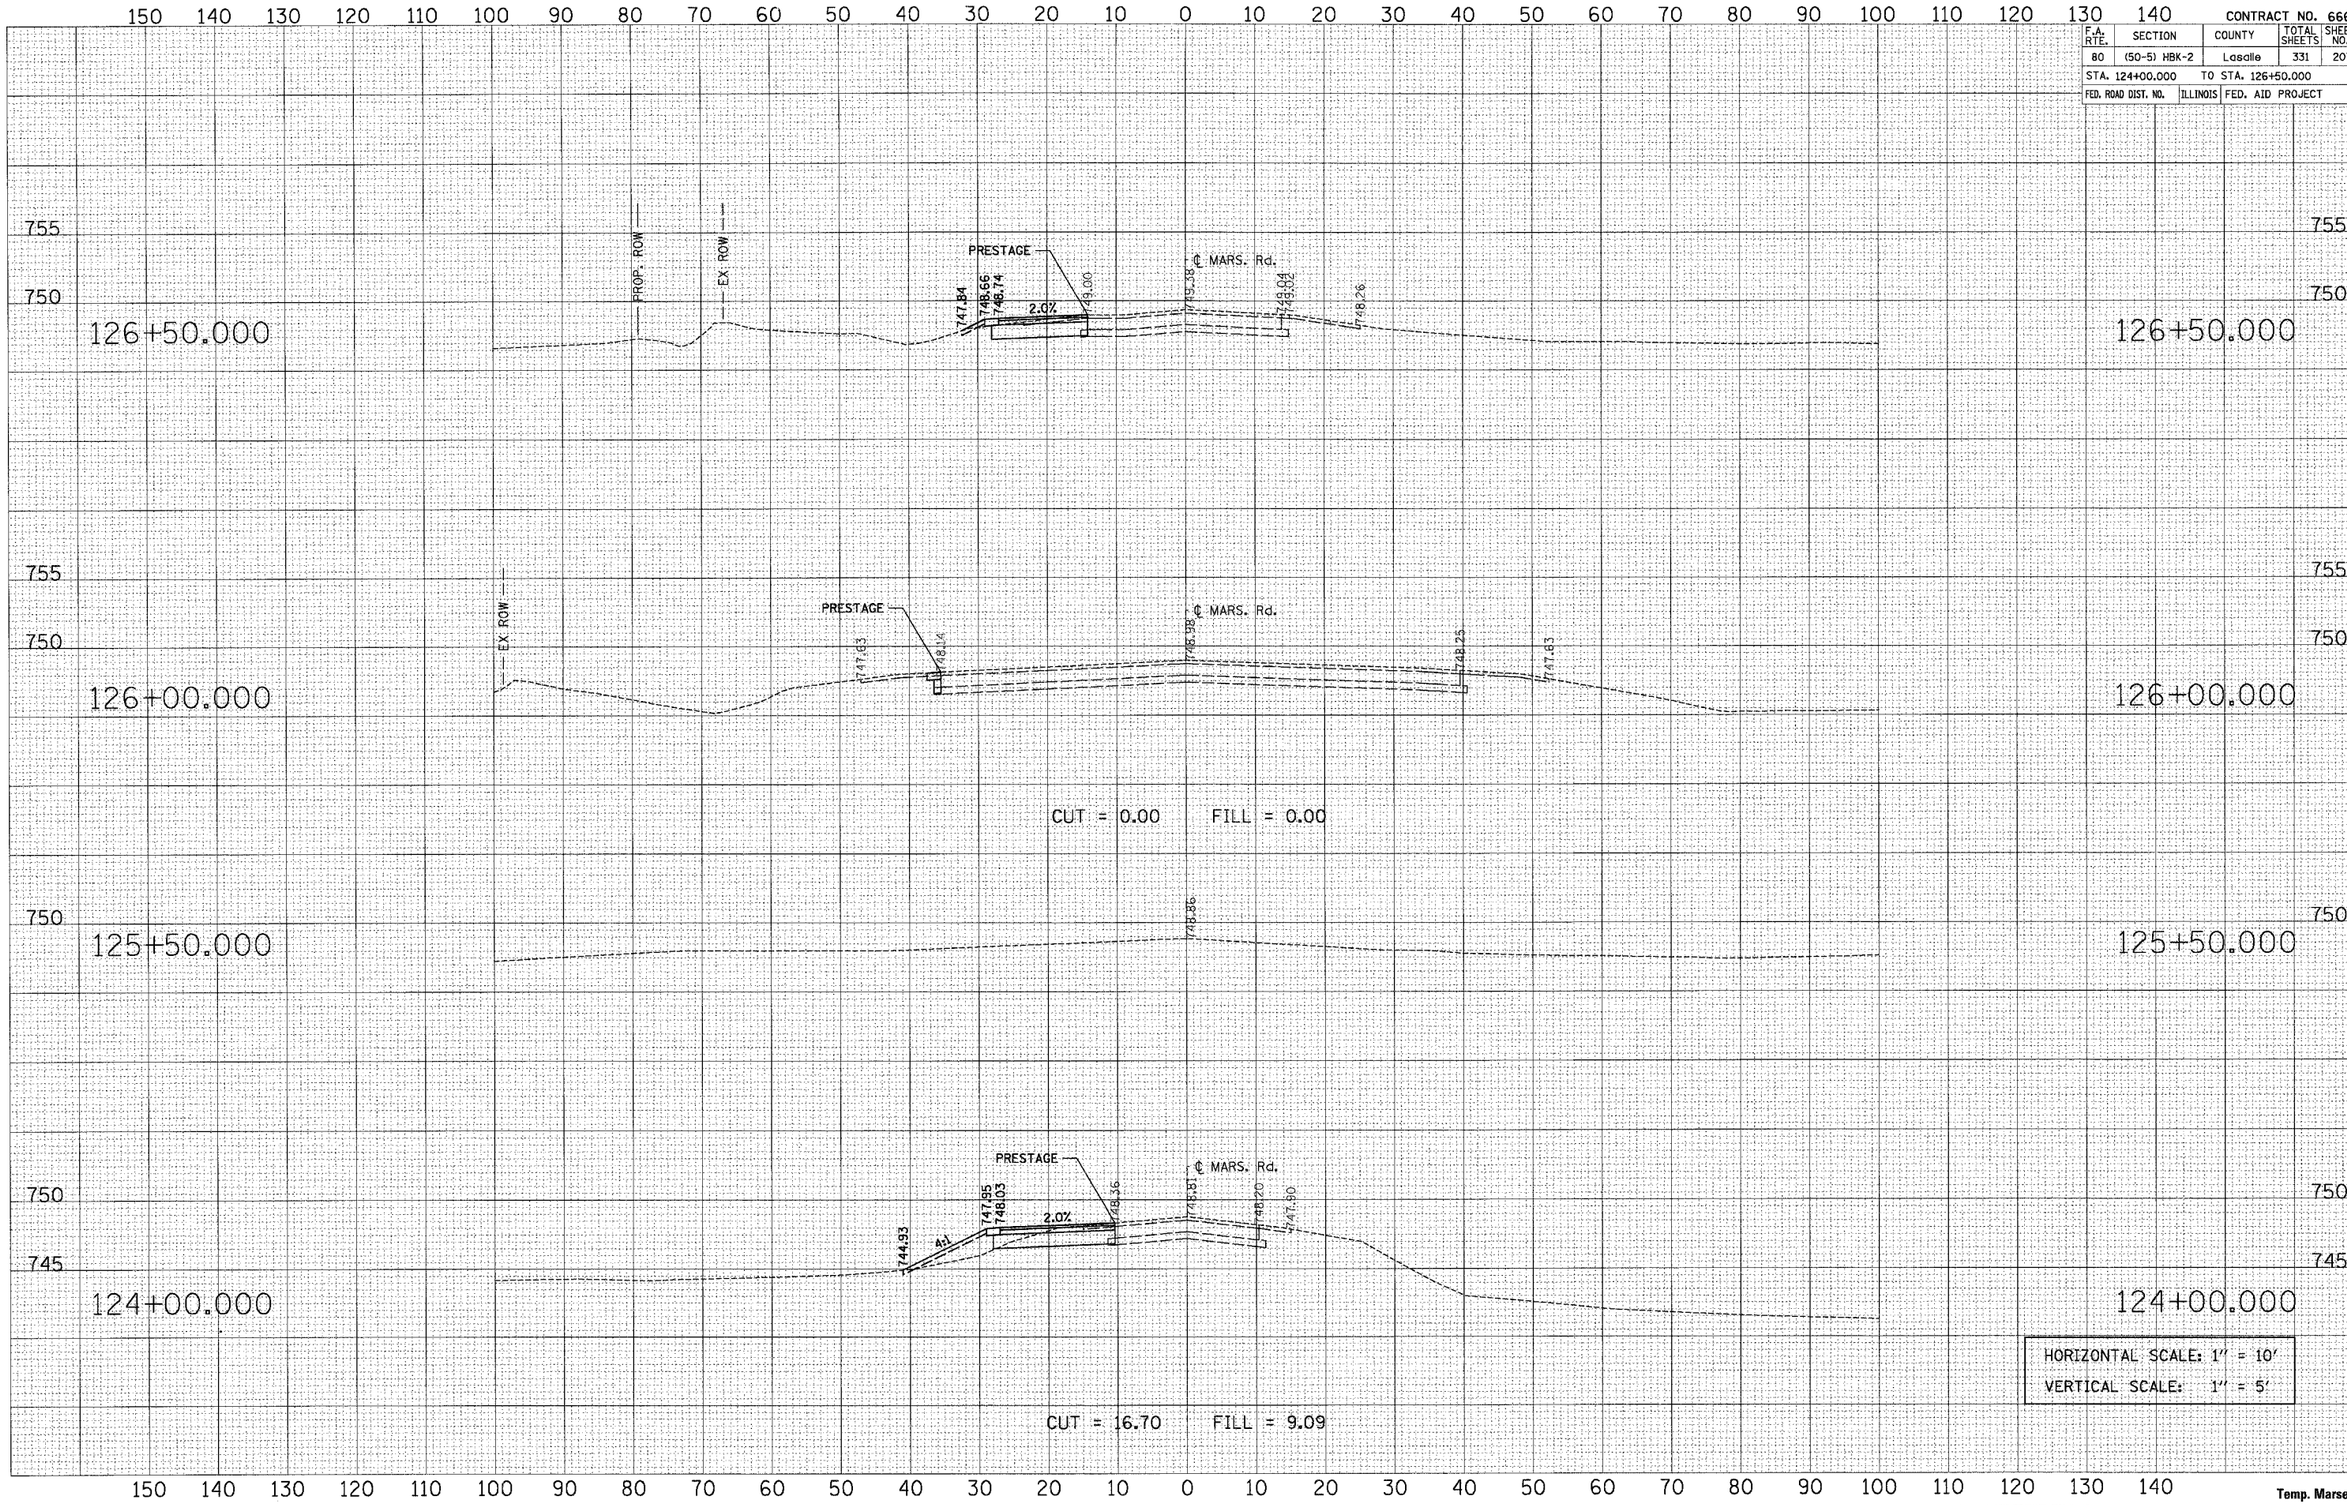

Temp. Marseilles

Sta. 124+00.000 to Sta. 126+50.000

FINAL SURVEY | NOTE BOOK NO. | SURVEYED | PLOTTED | TEMPLATE | AREAS | AREAS CHECKED | BY | DATE

ORIGINAL SURVEY | NOTE BOOK NO. | SURVEYED | PLOTTED | TEMPLATE | AREAS | AREAS CHECKED | BY | DATE

PLOT DATE = 11/1/2007
FILE NAME = temp_MARS_MOD_pxs.pxs
PLOT SCALE = 10.0000 ' / IN.
USER NAME = gysherman