CONTRACT NO. 66600

F.A. RTE.	SECTION	COUNTY	TOTAL SHEETS	SHEET NO.
80	(50-5) HBK-2	Lasalle	331	235
STA. 131+00.000	TO STA. 132+00.000			
FED. ROAD DIST. NO.	ILLINOIS	FED. AID PROJECT		

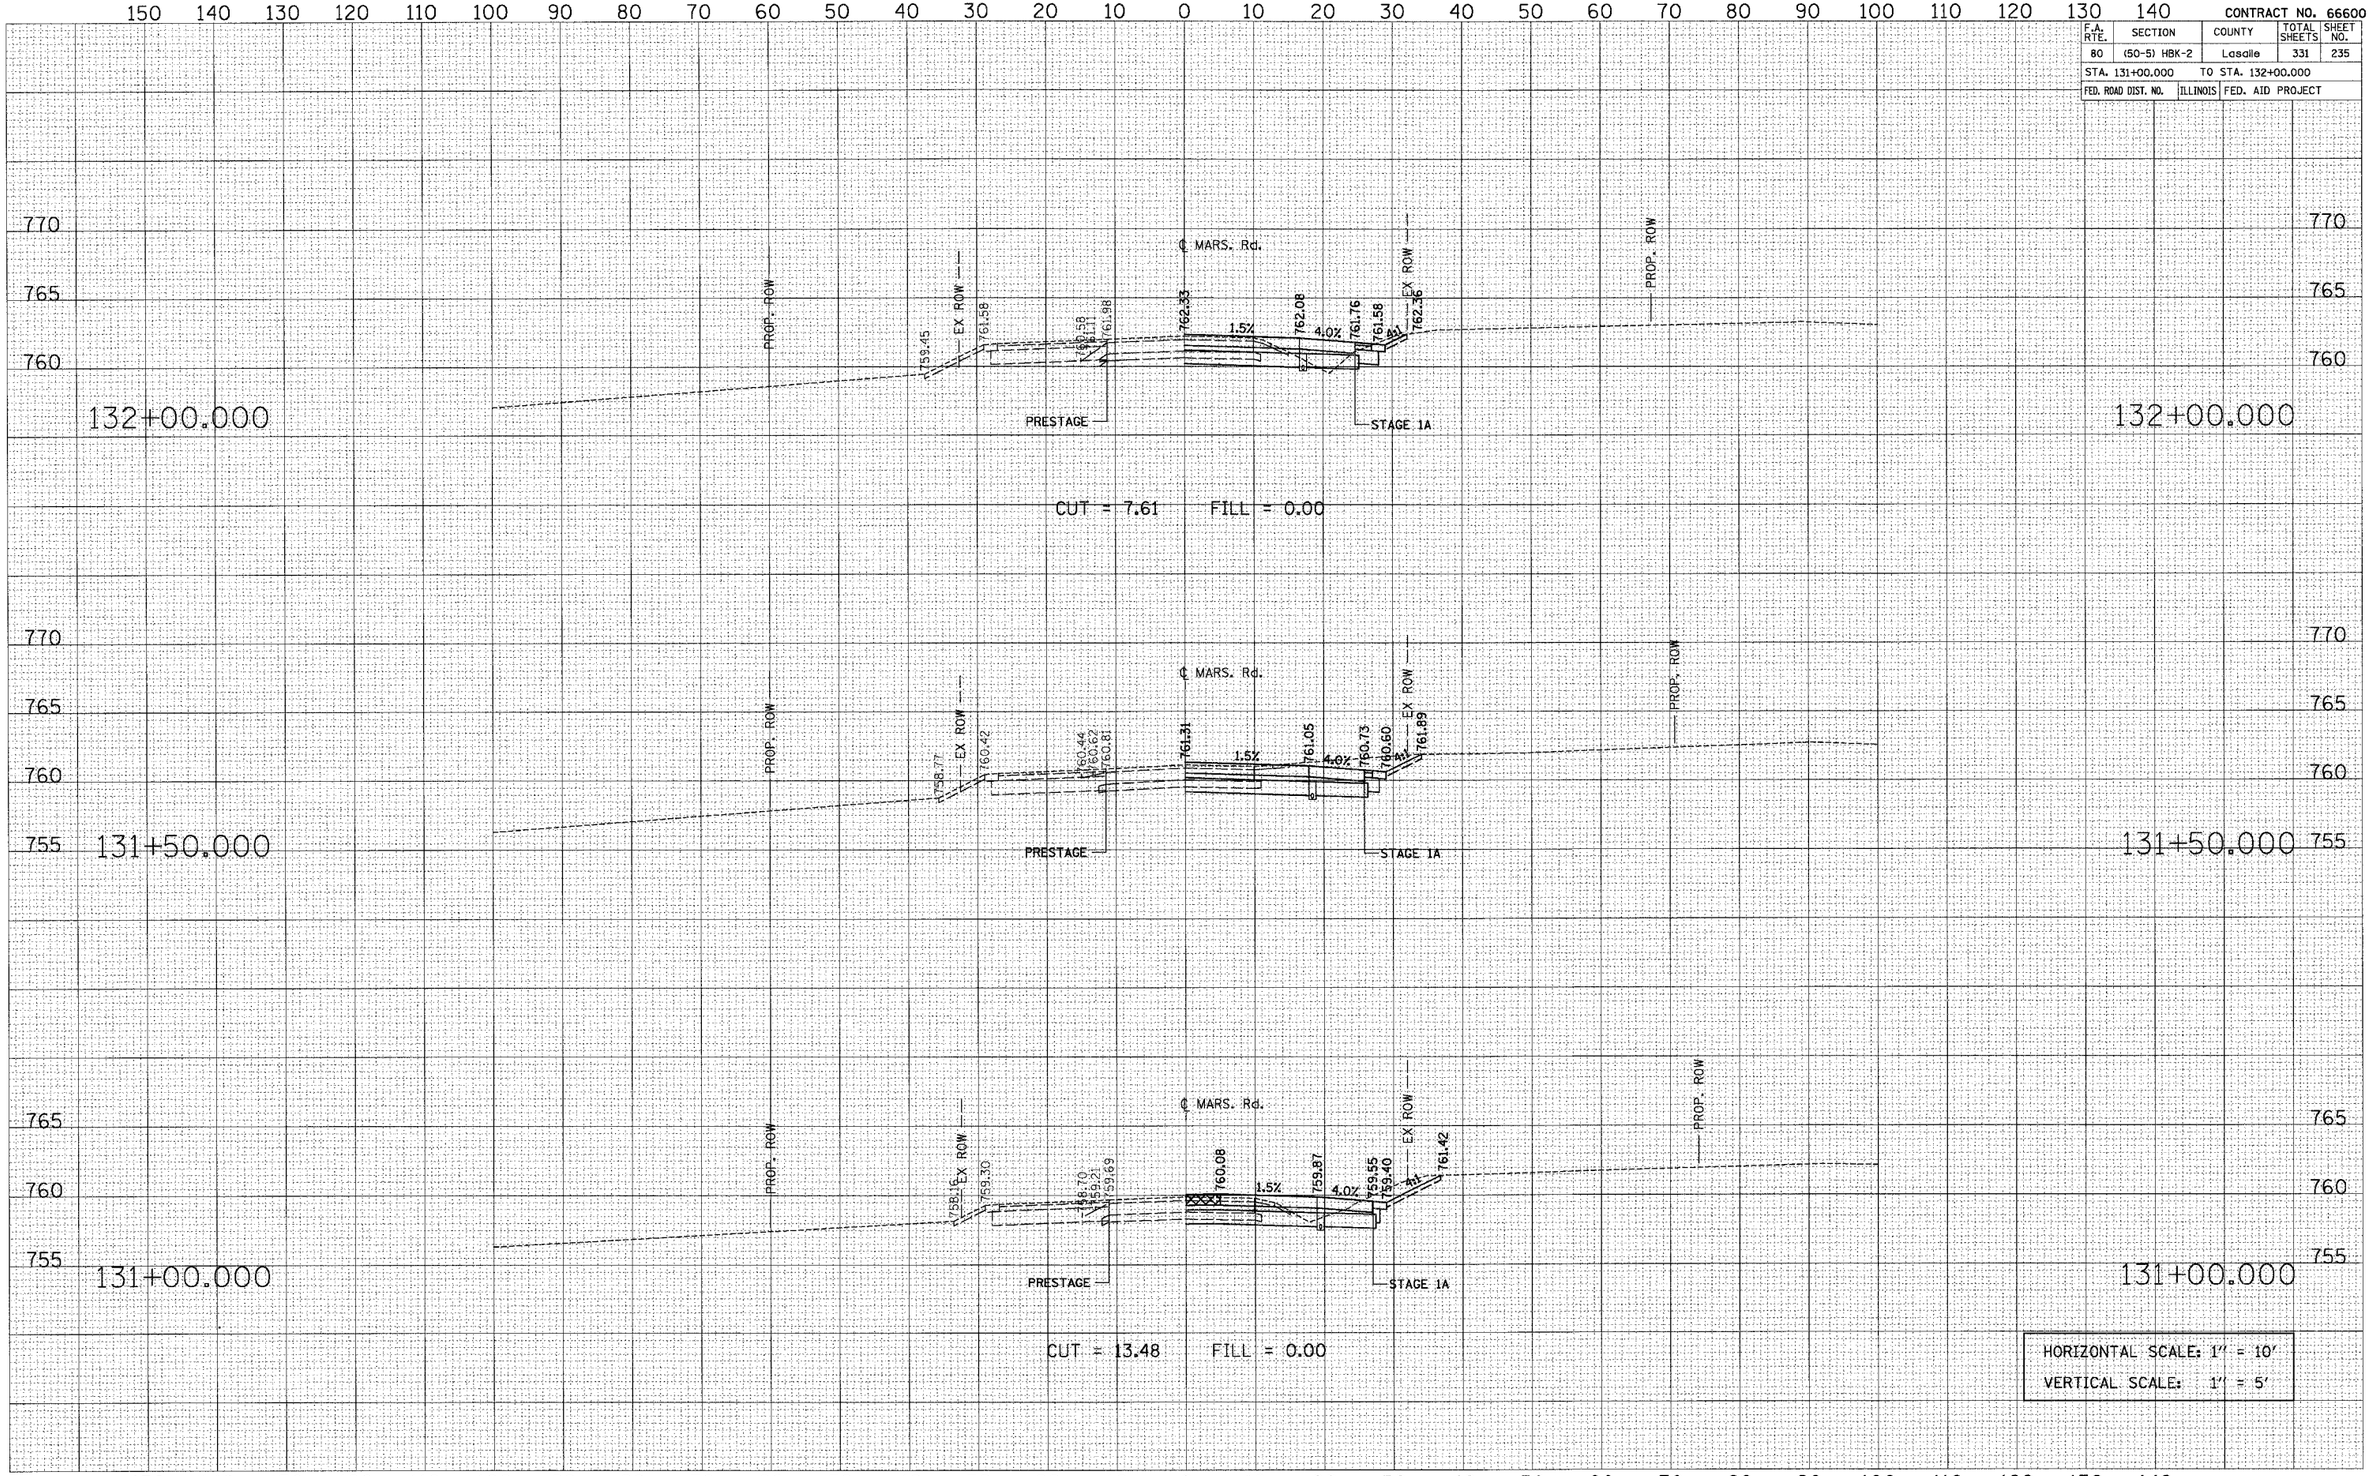

ORIGINAL SURVEY	BY	DATE
SURVEYED		
PLOTTED		
NOTE BOOK	TEMPLATE	
NO.	AREAS	
	AREAS CHECKED	

FINAL SURVEY	BY	DATE
SURVEYED		
PLOTTED		
NOTE BOOK	TEMPLATE	
NO.	AREAS	
	AREAS CHECKED	

PLOT DATE = 11/1/2007
FILE NAME = temp_MARS_MOD_1A.pxs
PLOT SCALE = 10.0000 ' / IN.
USER NAME = dgutherman

Temp. Marseilles 1A

Sta. 131+00.000 to Sta. 132+00.000