CONTRACT NO. 66600

F.A. RTE.	SECTION	COUNTY	TOTAL SHEETS	SHEET NO.
80	(50-5) HBK-2	Lasalle	331	242
STA. 200+50.000	TO STA. 202+00.000			
FED. ROAD DIST. NO.	ILLINOIS	FED. AID PROJECT		

	BY	DATE
FINAL SURVEY	SURVEYED	
	PLOTTED	
NOTE BOOK	TEMPLATE	
NO.	AREAS	
	AREAS CHECKED	

202+00.000

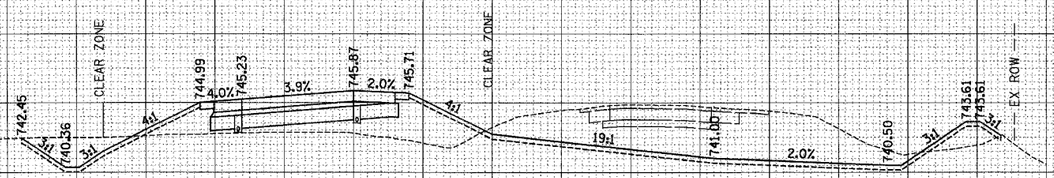

CUT 2A = 18.48 FILL 2A = 72.15
CUT 2B = 136.12 FILL 2B = 12.07

201+50.000

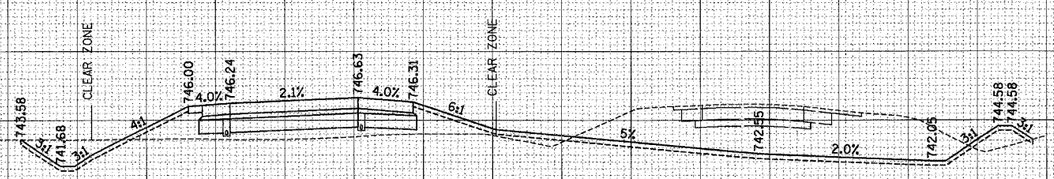

	BY	DATE
ORIGINAL SURVEY	SURVEYED	
	PLOTTED	
NOTE BOOK	TEMPLATE	
NO.	AREAS	
	AREAS CHECKED	

201+00.000

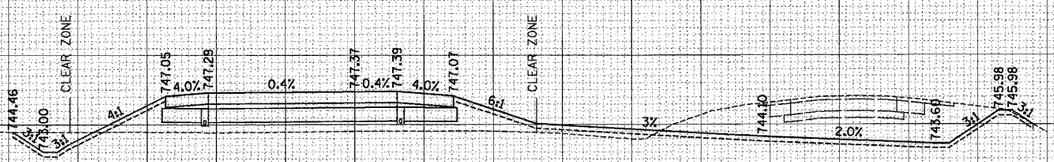

CUT 2A = 9.65 FILL 2A = 87.13
CUT 2B = 89.40 FILL 2B = 0.48

200+50.000

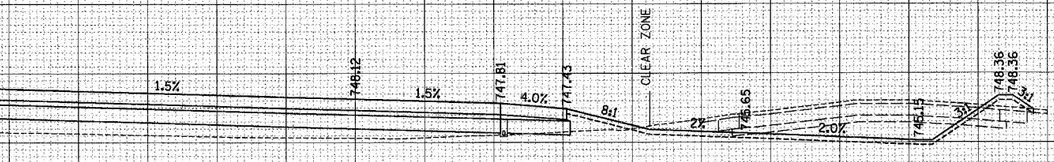

HORIZONTAL SCALE: 1" = 10'
VERTICAL SCALE: 1" = 5'

PLOT DATE = 11/1/2007
FILE NAME = ramp-A.pxs
PLOT SCALE = 10.0000 ' / IN.
PLOT STYLE = standard
USER NAME = sgahleman

Ramp A

Sta. 200+50.000 to Sta. 202+00.000