CONTRACT NO. 66600

F.A. RTE.	SECTION	COUNTY	TOTAL SHEETS	SHEET NO.
80	(50-5) HBK-2	Lasalle	331	246
STA. 207+00.000		TO STA. 208+00.000		
FED. ROAD DIST. NO.	ILLINOIS	FED. AID PROJECT		

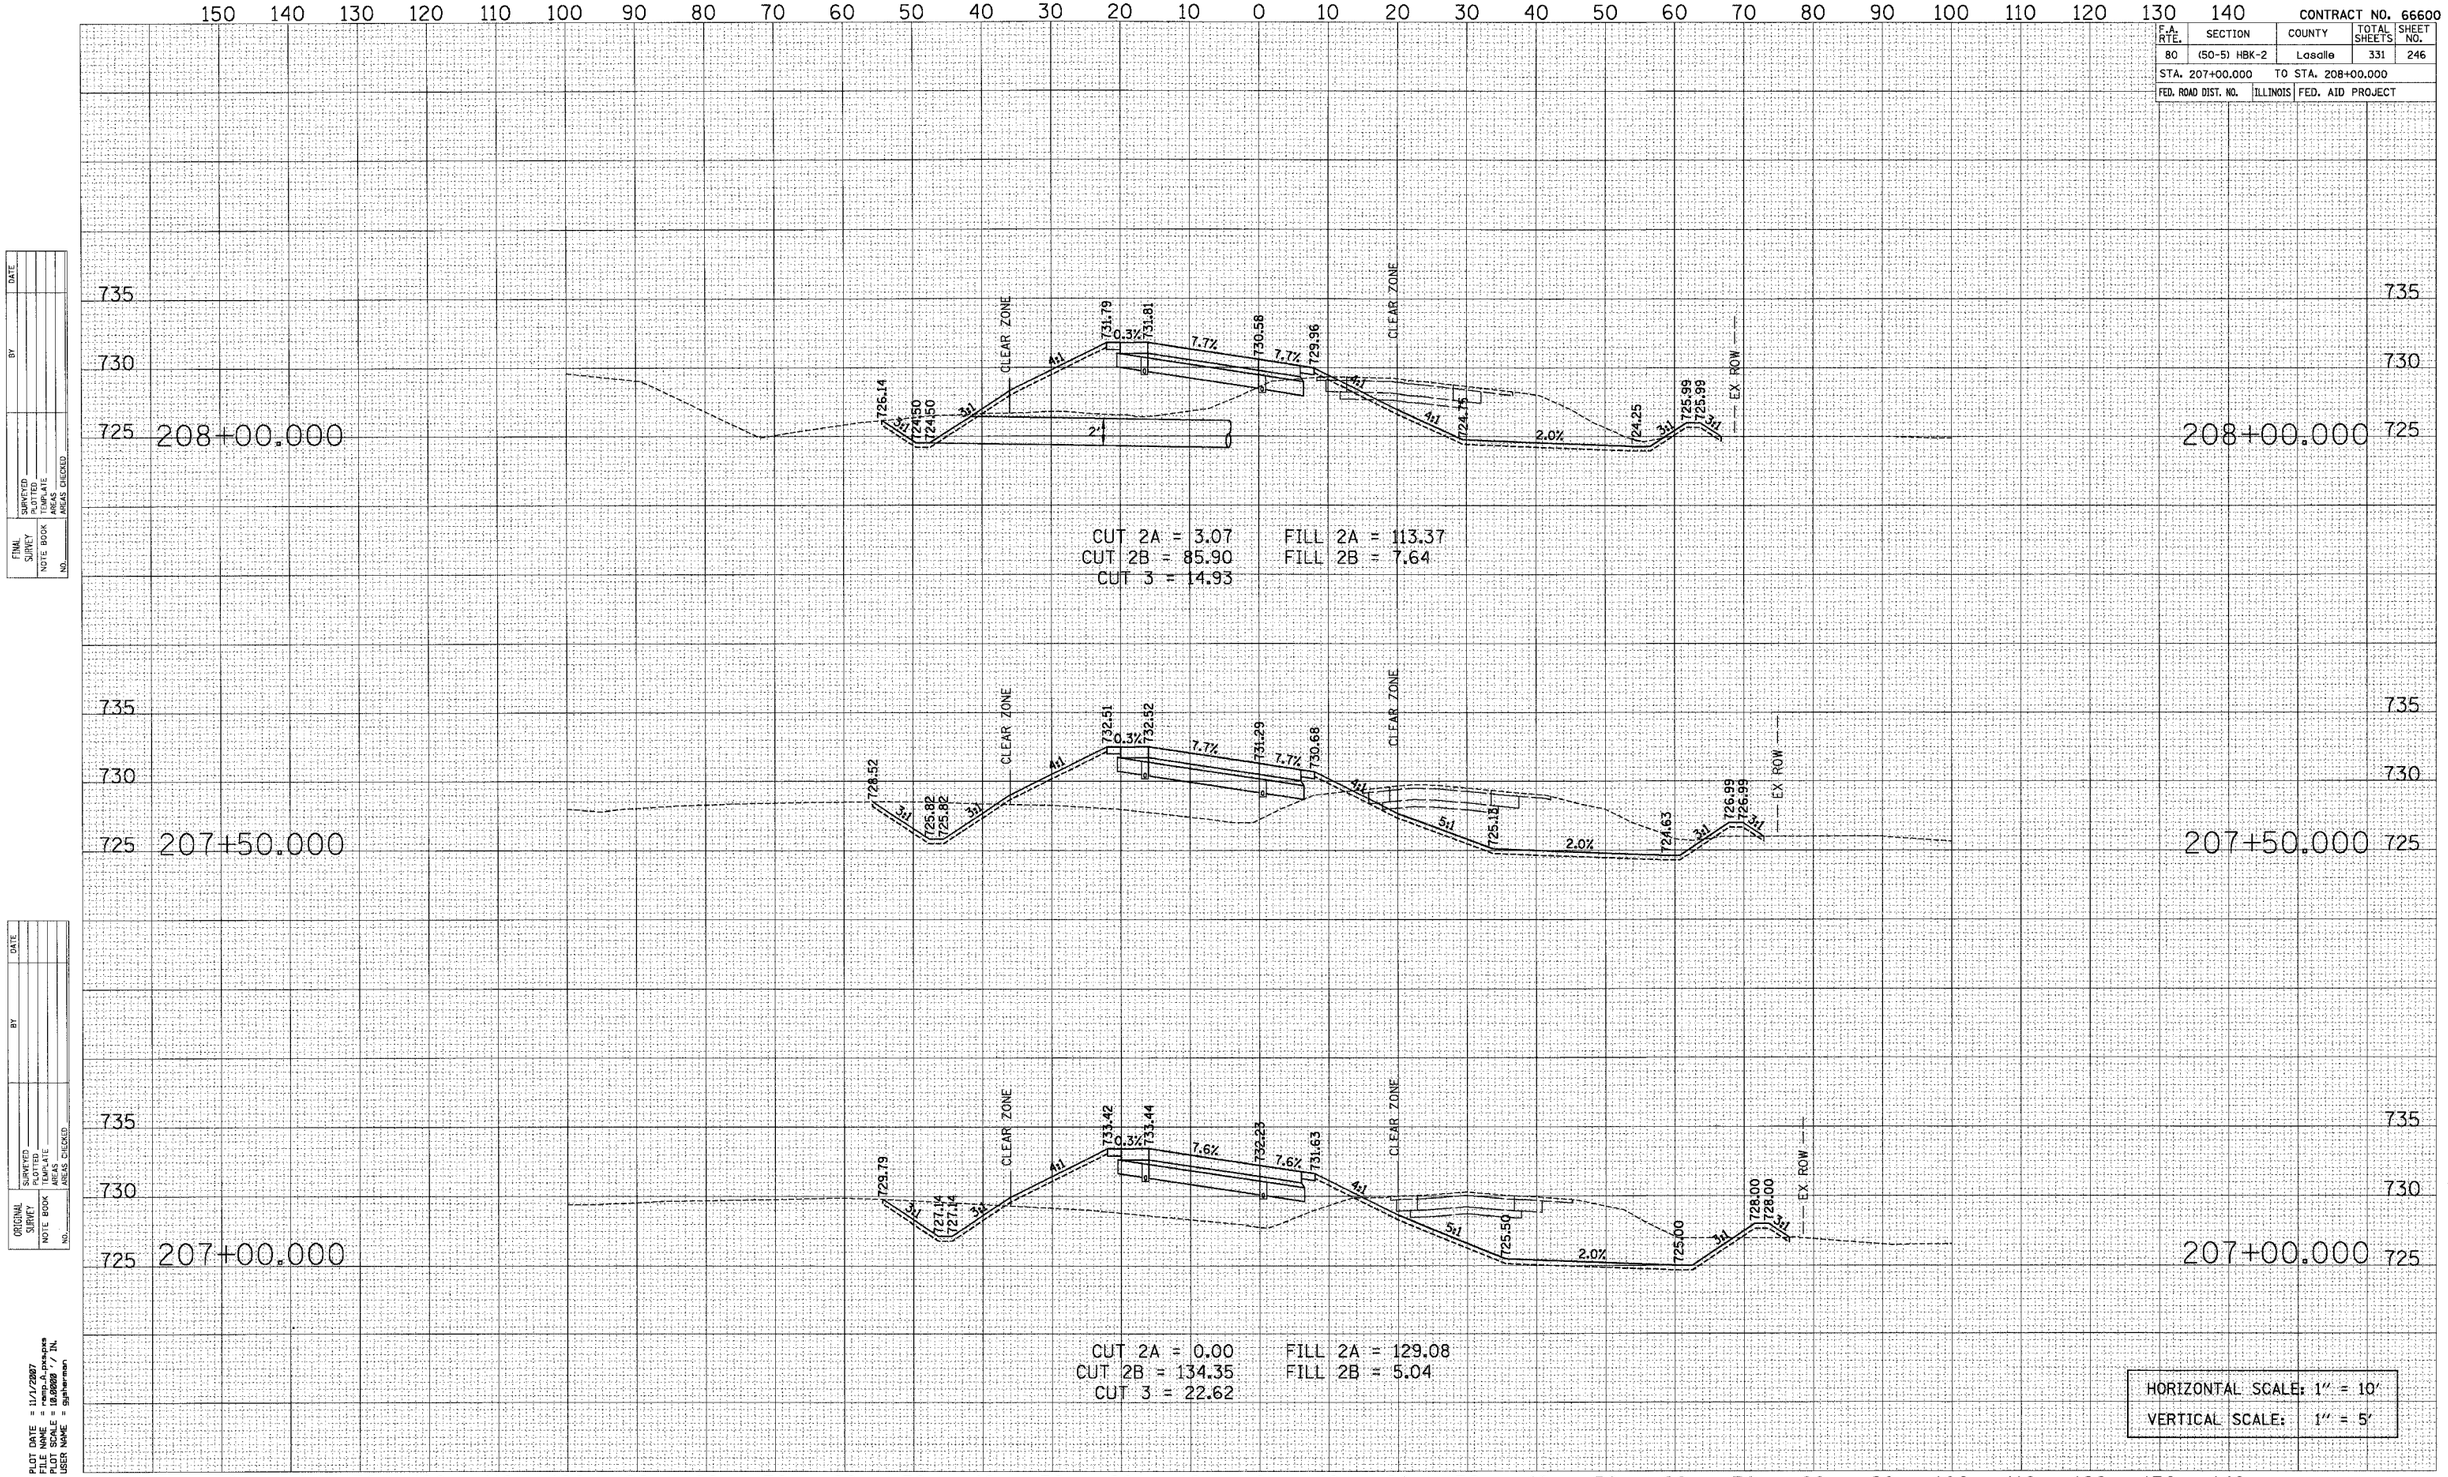

FINAL SURVEY — NOTE BOOK — NO. — SURVEYED — PLOTTED — TEMPLATE — AREAS — AREAS CHECKED — BY — DATE

ORIGINAL SURVEY — NOTE BOOK — NO. — SURVEYED — PLOTTED — TEMPLATE — AREAS — AREAS CHECKED — BY — DATE

PLOT DATE = 11/1/2007
FILE NAME = ramp_A.prxpcp
PLOT SCALE = 10.0000 / IN.
PLOT STYLE = gpfarmen
USER NAME = gpfarmen

Ramp A

Sta. 207+00.000 to Sta. 208+00.000