CONTRACT NO. 66600

| F.A. RTE. | SECTION | COUNTY | TOTAL SHEETS | SHEET NO. |
|---|---|---|---|---|
| 80 | (50-5) HBK-2 | Lasalle | 331 | 270 |
| STA. 311+50.000 | | TO STA. 312+50.000 | | |
| FED. ROAD DIST. NO. | ILLINOIS | FED. AID PROJECT | | |

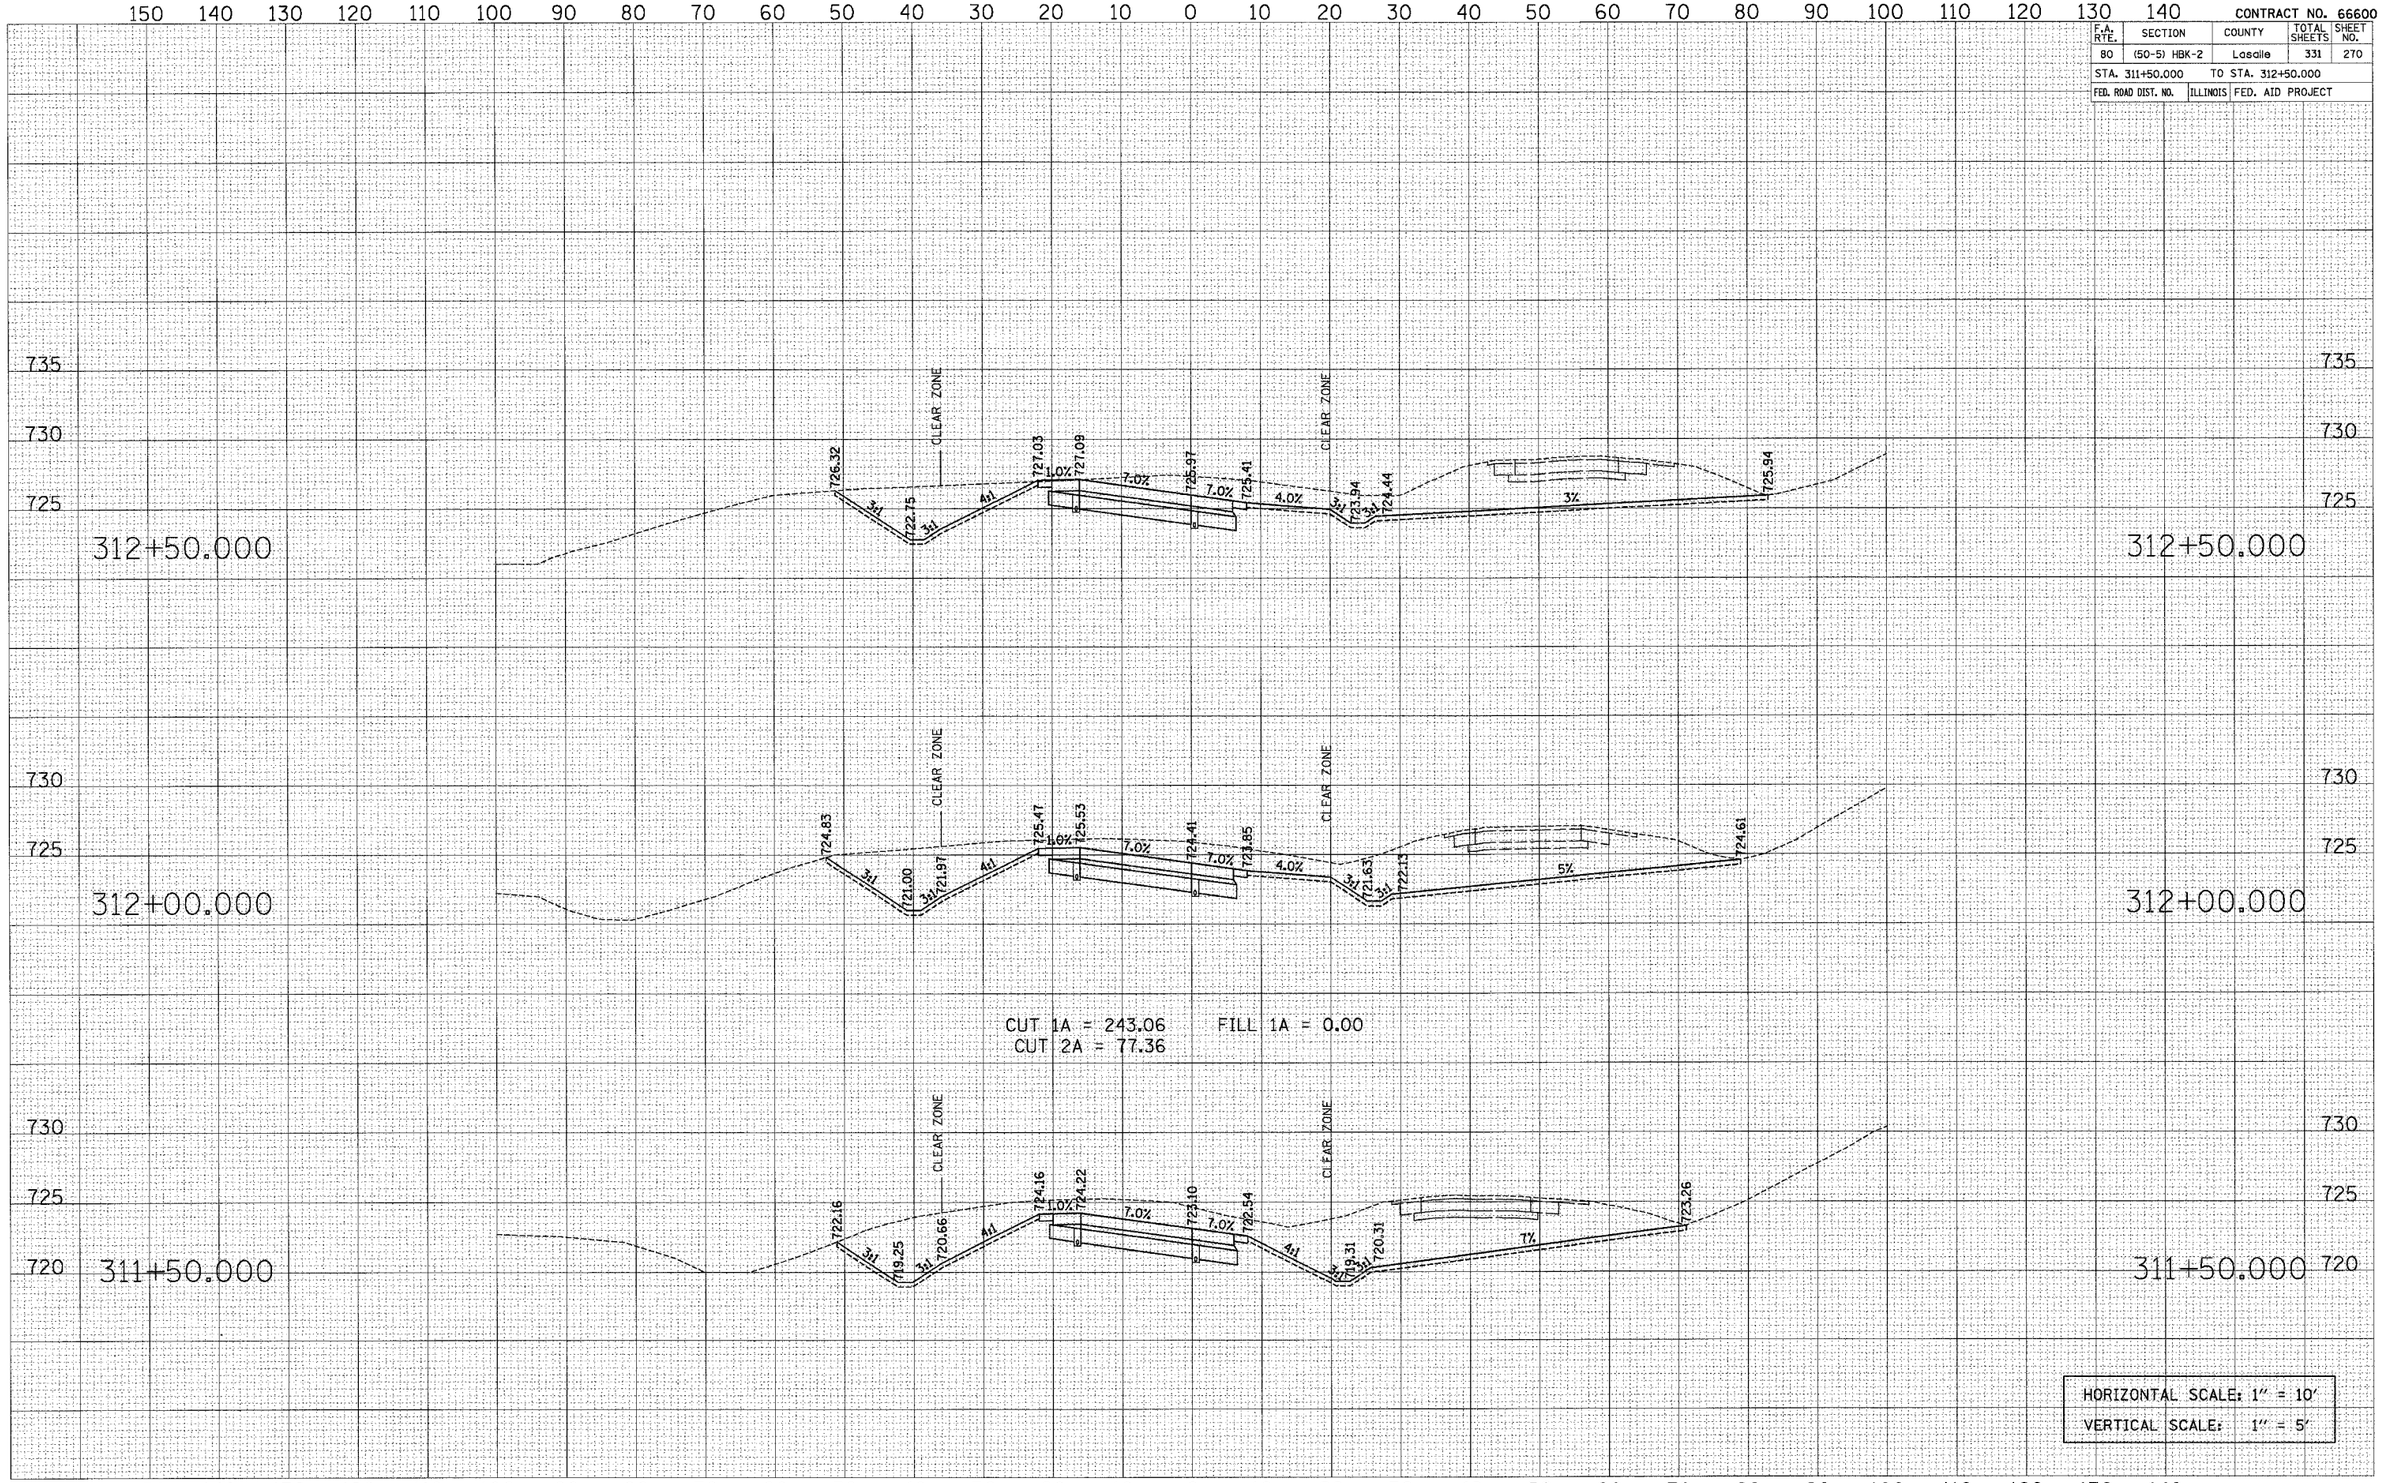


| FINAL SURVEY | BY | DATE |
|---|---|---|
| SURVEYED | | |
| PLOTTED | | |
| TOPO. DATE | | |
| NOTE BOOK | | |
| NO. | AREAS CHECKED | |

| ORIGINAL SURVEY | BY | DATE |
|---|---|---|
| SURVEYED | | |
| PLOTTED | | |
| TOPO. DATE | | |
| NOTE BOOK | | |
| NO. | AREAS CHECKED | |

PLOT DATE = 11/1/2007
FILE NAME = c:\projects\ramp.dgn
PLOT SCALE = 10.0000 ' / IN.
USER NAME = jgatherman

Ramp B

Sta. 311+50.000 to Sta. 312+50.000