CONTRACT NO. 66600

F.A. RTE.	SECTION	COUNTY	TOTAL SHEETS	SHEET NO.
80	(50-5) HBK-2	Lasalle	331	318
STA. 5002+00.000 TO STA. 5003+50.000				
FED. ROAD DIST. NO.	ILLINOIS	FED. AID PROJECT		

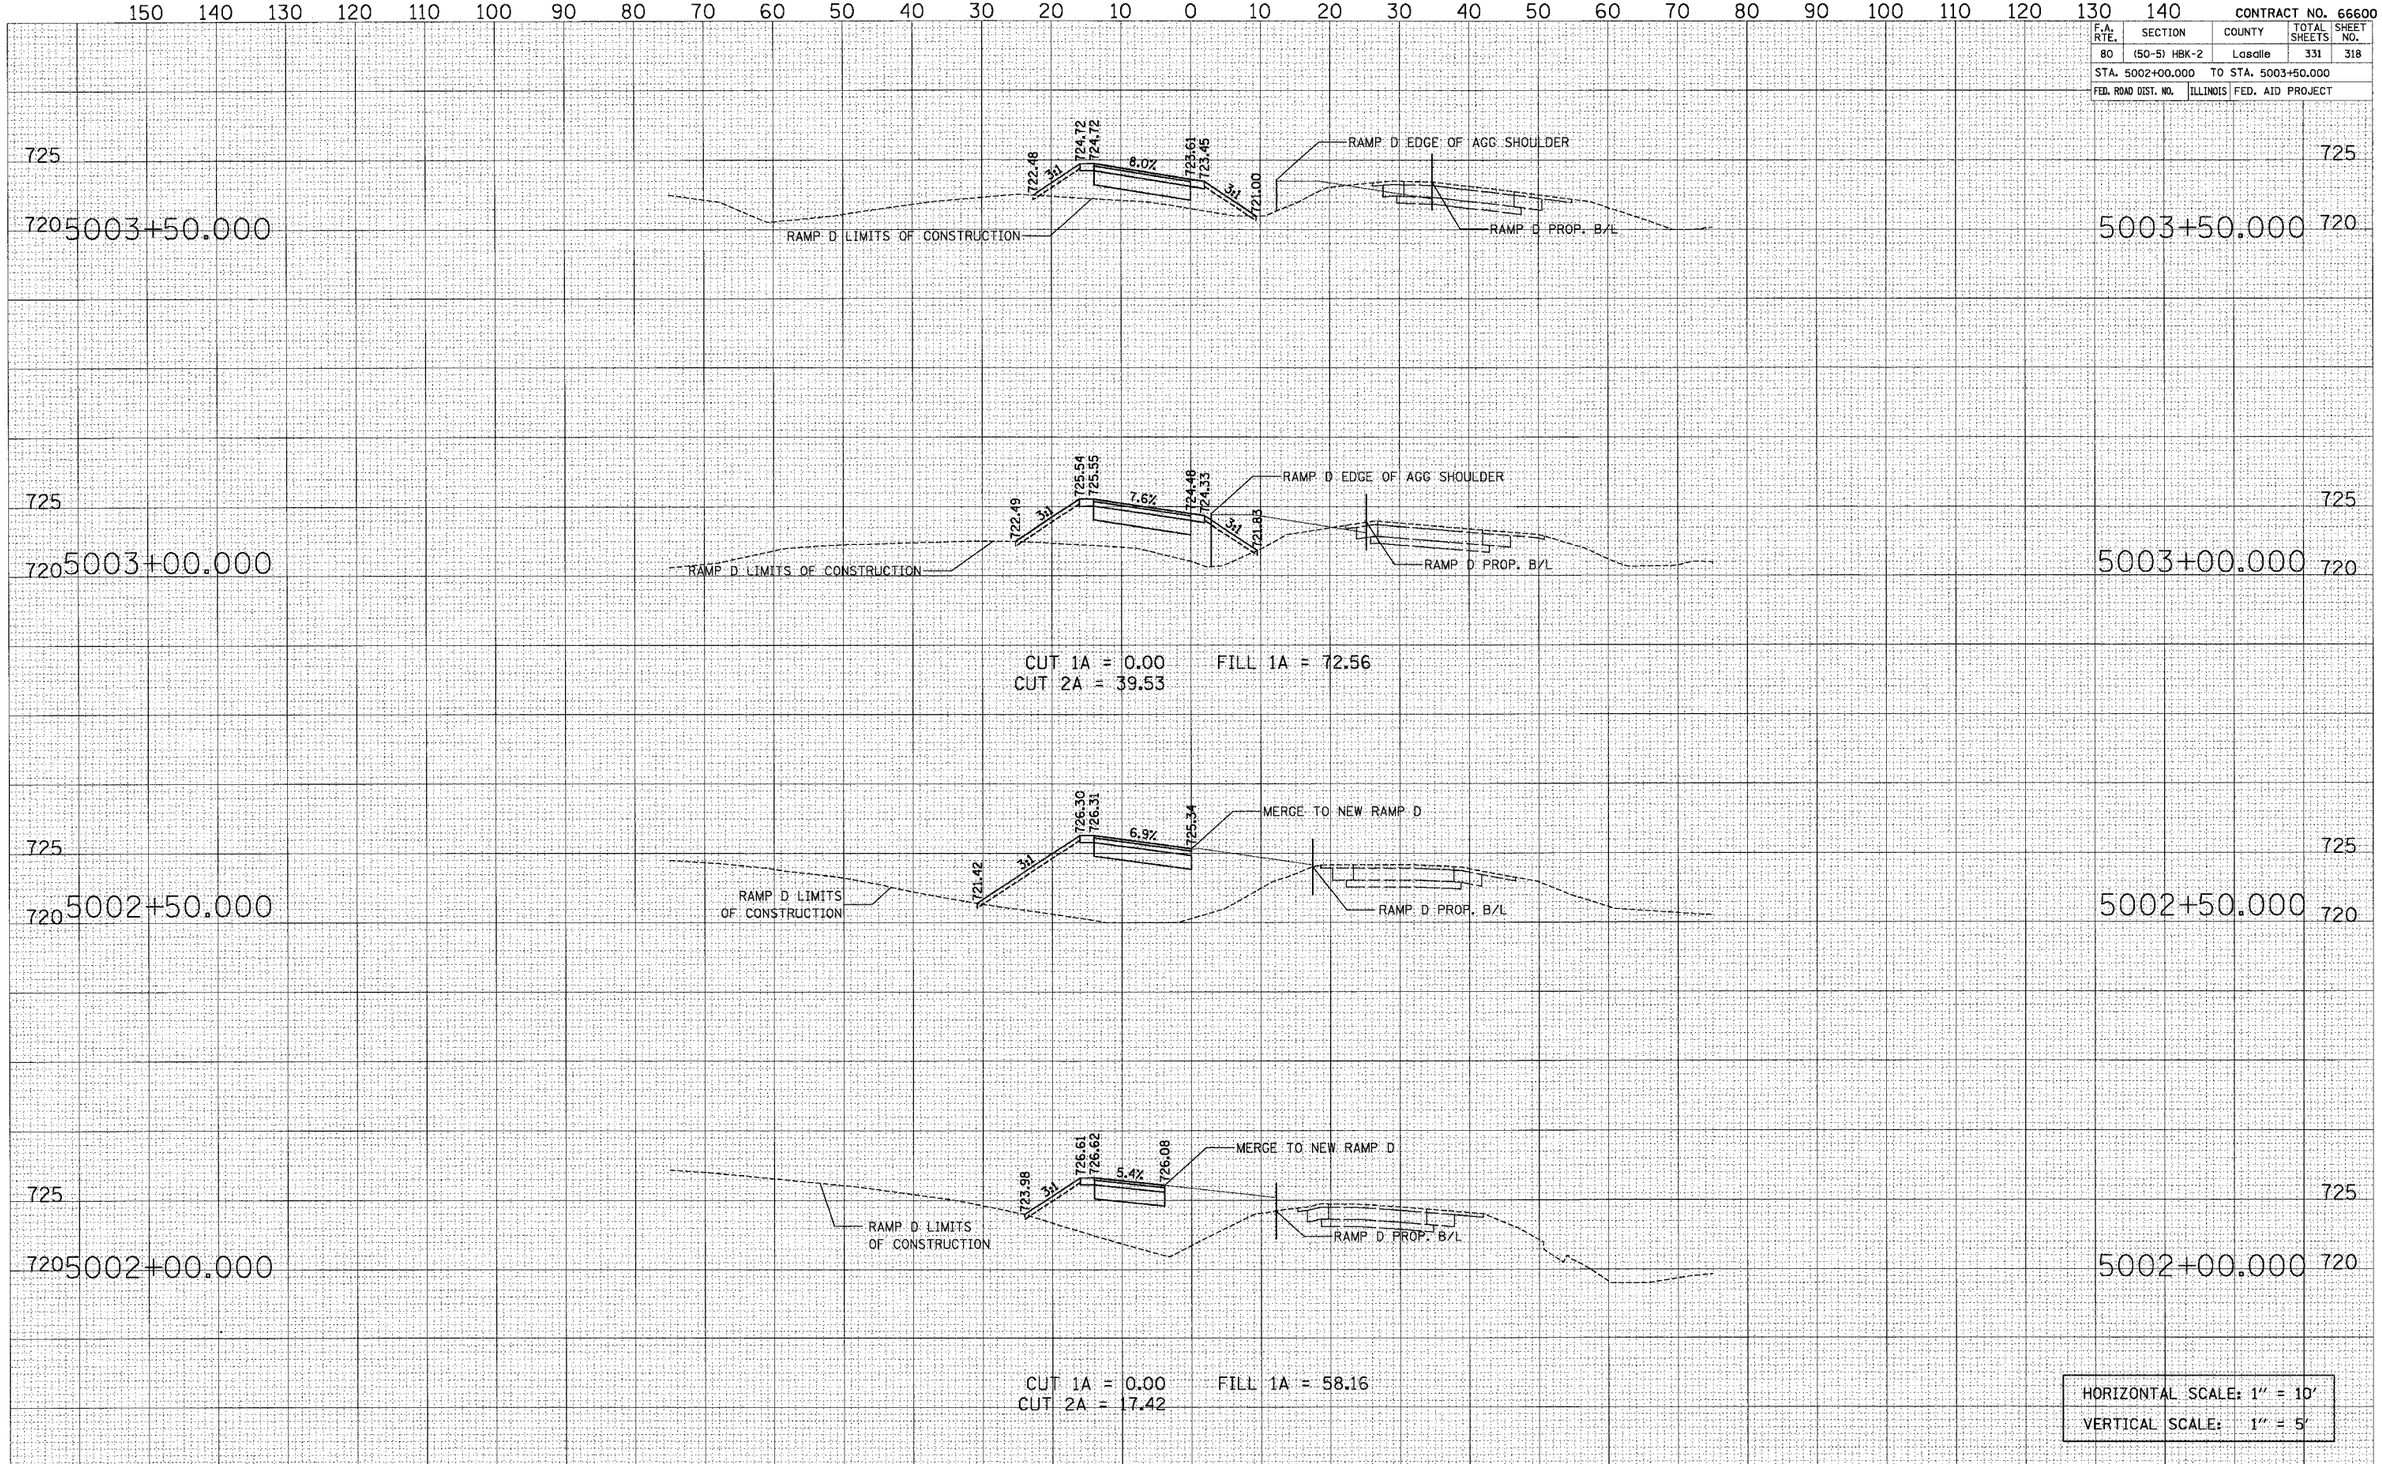

FINAL SURVEY	BY	DATE
SURVEYED		
PLOTTED		
TOPOGRAPHY		
AREAS		
AREAS CHECKED		
NOTE BOOK NO.		

ORIGINAL SURVEY	BY	DATE
SURVEYED		
PLOTTED		
TOPOGRAPHY		
AREAS		
AREAS CHECKED		
NOTE BOOK NO.		

PLOT DATE = 11/1/2007
FILE NAME = c:\pwworking\d_pe\sgpha
PLOT SCALE = 10.0000 ' / IN.
USER NAME = sgpherman

Temp. Ramp D

Sta. 5002+00.000to Sta. 5003+50.000