CONTRACT NO. 66600

F.A. RTE.	SECTION	COUNTY	TOTAL SHEETS	SHEET NO.
80	(50-5) HBK-2	Lasalle	331	322

STA. 13+00.000 TO STA. 14+50.000

FED. ROAD DIST. NO. | ILLINOIS | FED. AID PROJECT

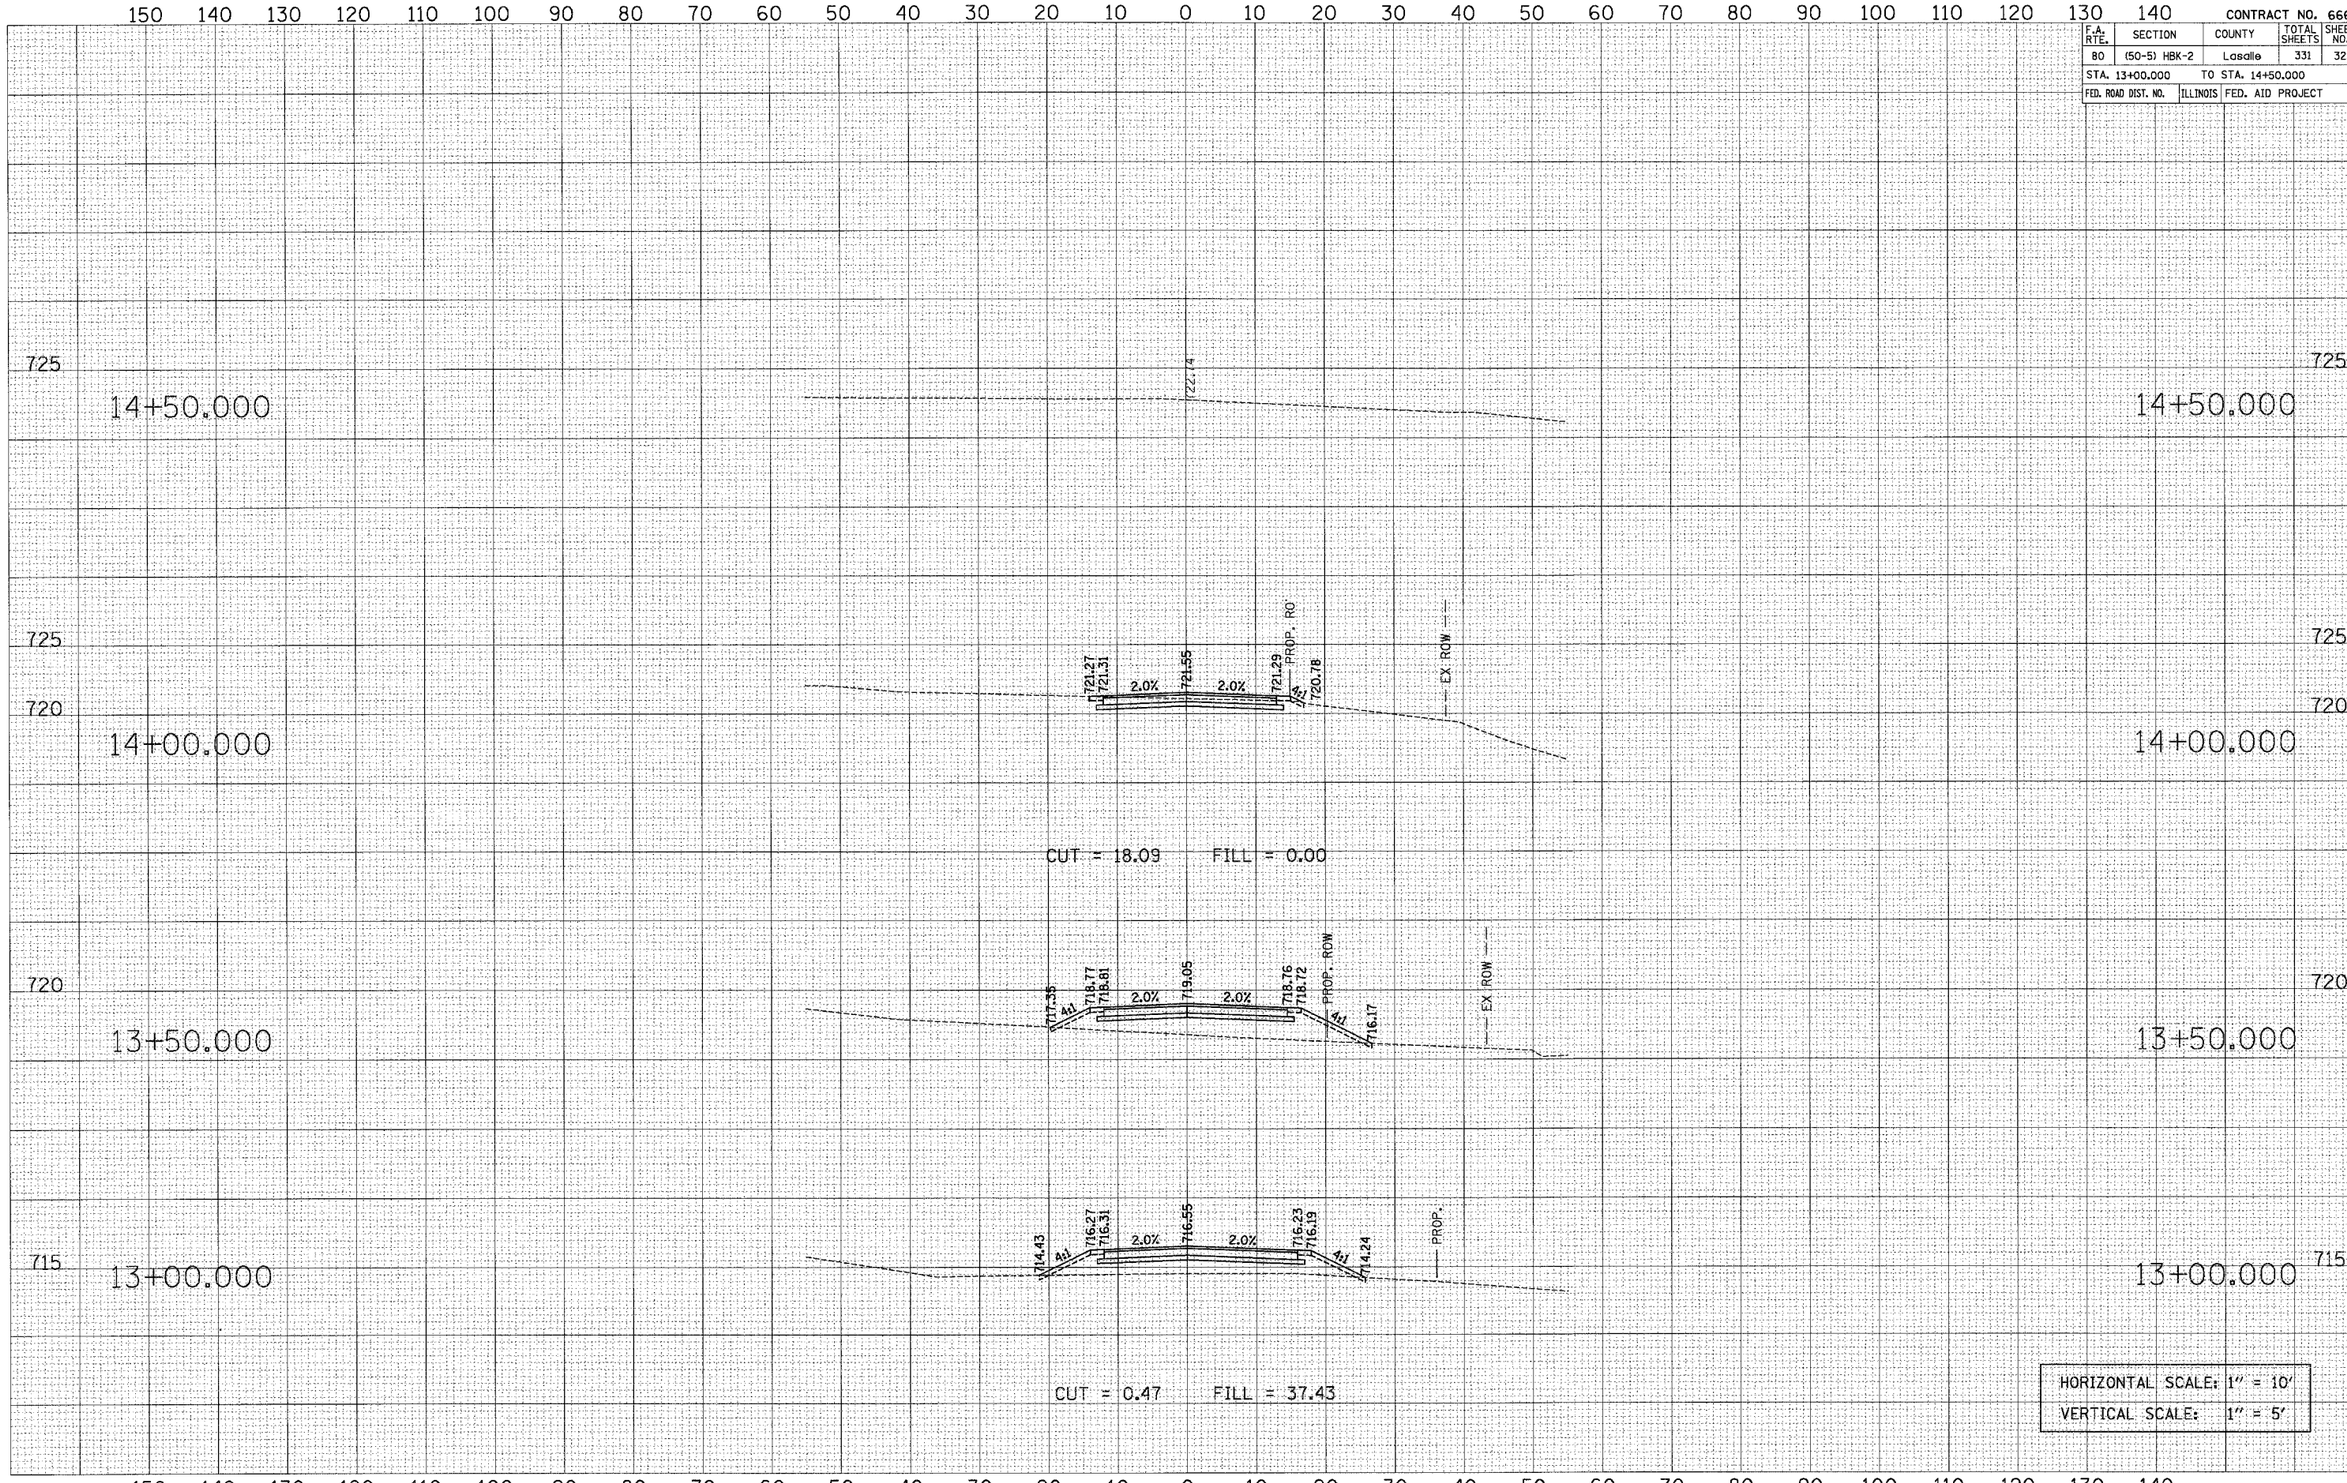

Access Road

Sta. 13+00.000 to Sta. 14+50.000

FINAL SURVEY | NOTE BOOK | NO. | SURVEYED | PLOTTED | TEMPLATE | AREAS | AREAS CHECKED | BY | DATE

ORIGINAL SURVEY | NOTE BOOK | NO. | SURVEYED | PLOTTED | TEMPLATE | AREAS | AREAS CHECKED | BY | DATE

PLOT DATE = 11/1/2007
FILE NAME = TACO_PR_pxs.pxs
PLOT SCALE = 10.0000 ' / IN.
USER NAME = gysherman