CONTRACT NO. 66607

EarthTech
A Tyco International Ltd. Company

F.A.P. RTE.	SECTION	COUNTY	TOTAL SHEETS	SHEET NO.
786	(109) BR	LASALLE	351	59
STA. 61+50	TO STA. 100+00			
FED. ROAD DIST. NO.	ILLINOIS	FED. AID PROJECT		

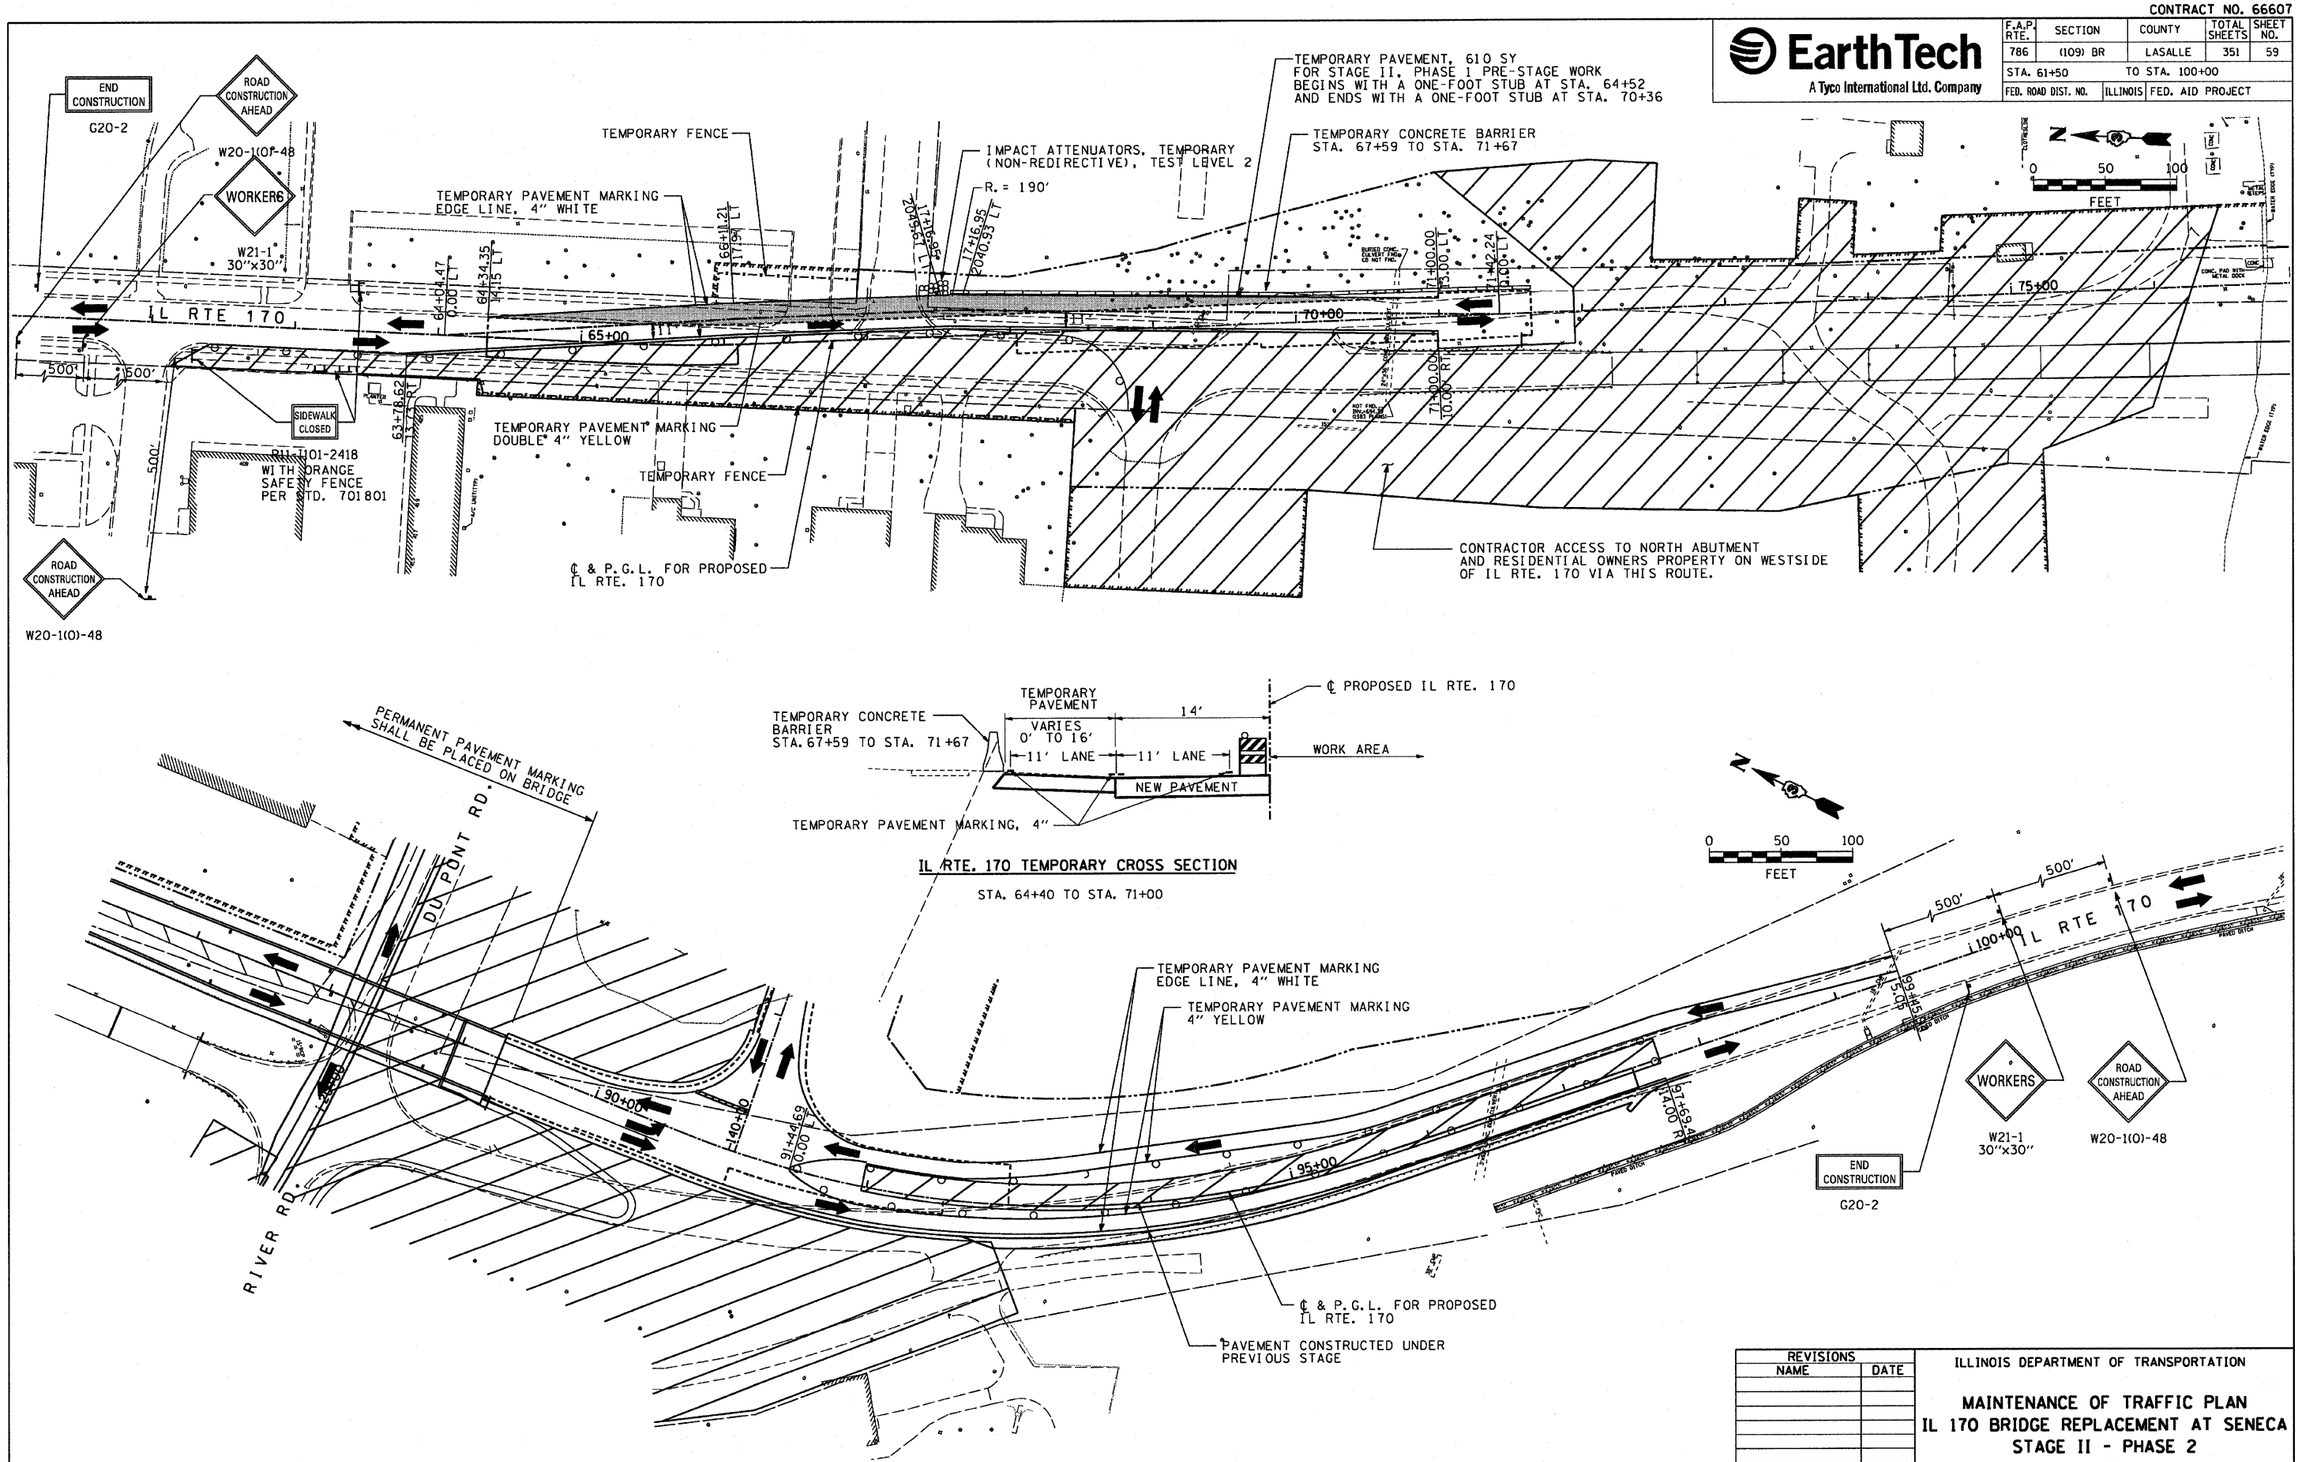

IL RTE. 170 TEMPORARY CROSS SECTION

STA. 64+40 TO STA. 71+00

REVISIONS	
NAME	DATE

ILLINOIS DEPARTMENT OF TRANSPORTATION

MAINTENANCE OF TRAFFIC PLAN
IL 170 BRIDGE REPLACEMENT AT SENECA
STAGE II - PHASE 2

SCALE: 1" = 50'
DRAWN BY CJO
DATE: OCTOBER, 2007
CHECKED BY JCL

PLOT DATE = 10/4/2007
FILE NAME = *FILE*
PLOT SCALE = *SCALE*
USER NAME = *project*