CONTRACT NO. 66607

EarthTech
A Tyco International Ltd. Company

F.A.P. RTE.	SECTION	COUNTY	TOTAL SHEETS	SHEET NO.
786	(109) BR	LASALLE	351	302
STA. 68+40.00		TO STA. 69+00.00		
FED. ROAD DIST. NO.	ILLINOIS	FED. AID PROJECT		

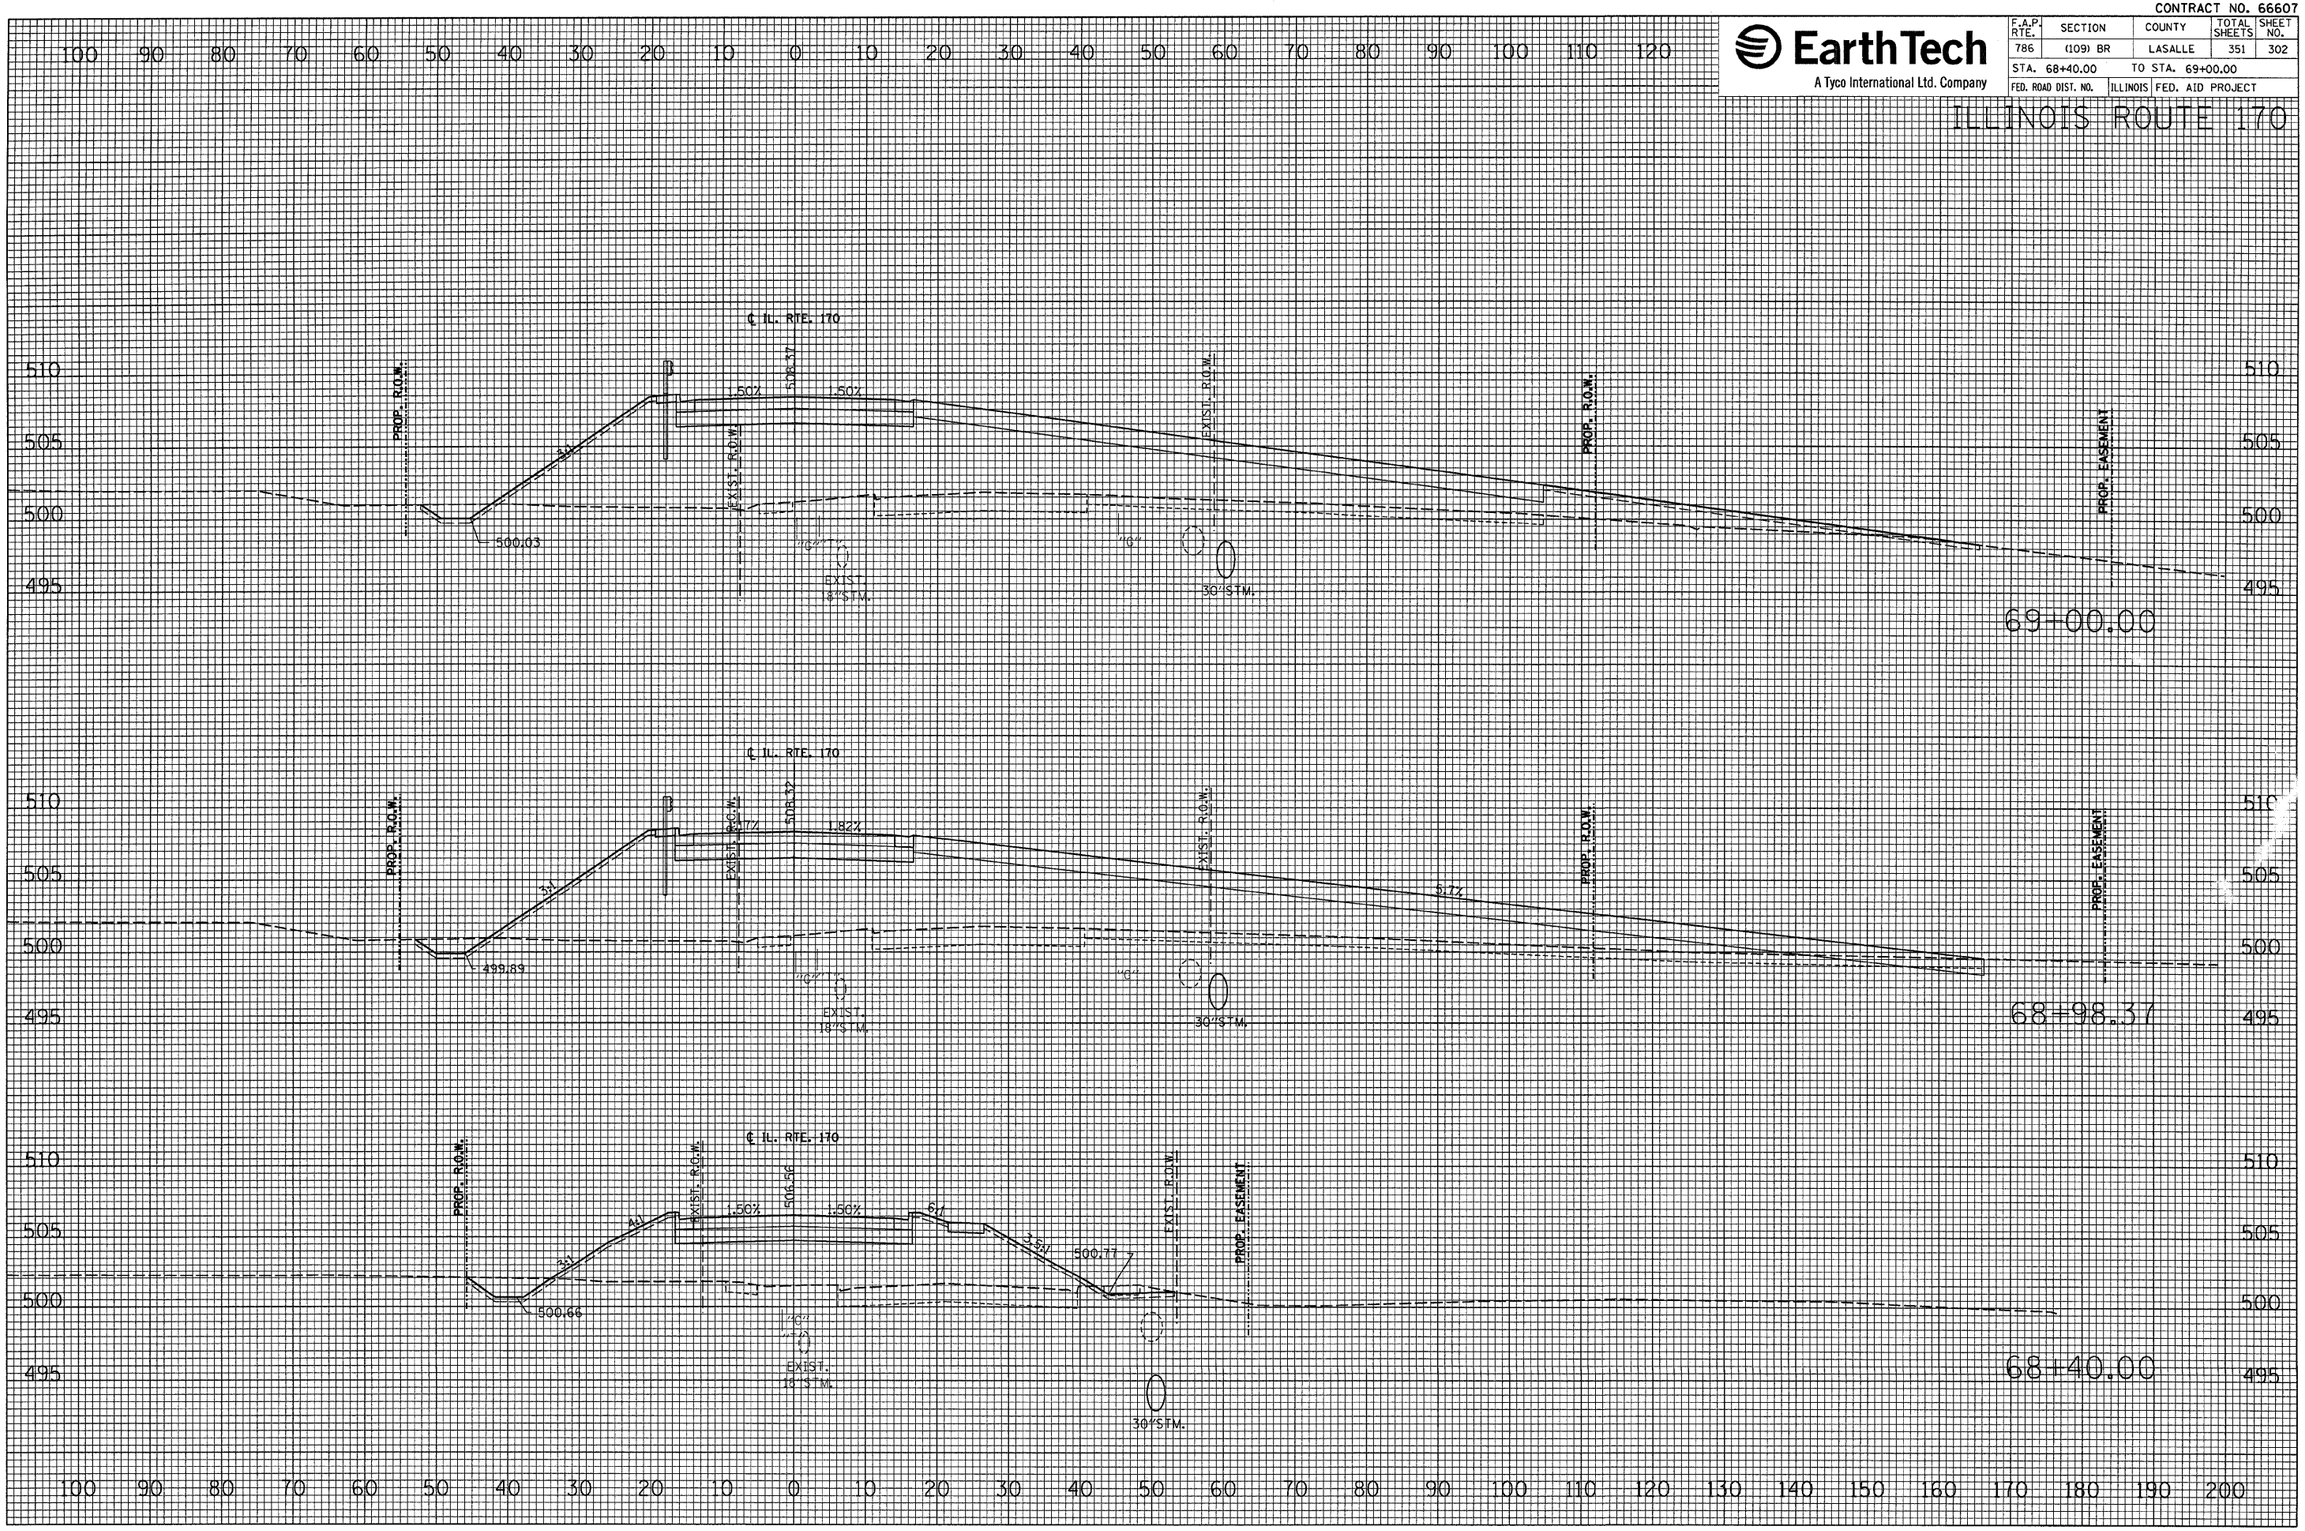

FINAL SURVEY | NOTE BOOK NO. | SURVEYED | PLOTTED | TEMPLATE | AREAS | AREAS CHECKED | BY | DATE

ORIGINAL SURVEY | NO. | SURVEYED | PLOTTED | TEMPLATE | AREAS | AREAS CHECKED | BY | DATE

PLOT DATE = Nov 01, 2007 - 02:20:38 PM
FILE NAME = c:\projects\ep05702\consult\phase2\rsec01.dgn
PLOT SCALE = 10.0000 ' / IN.
USER NAME = schwankerg

REVISED 10-30-07 MJ