CONTRACT NO. 68190

F.A.P. RTE.	SECTION	COUNTY	TOTAL SHEETS	SHEET NO.
313	1BRS,(18HBI)	KNOX	70	23
STA.	TO STA.			
FED. ROAD DIST. NO.	ILLINOIS	FED. AID PROJECT		

Ramp A

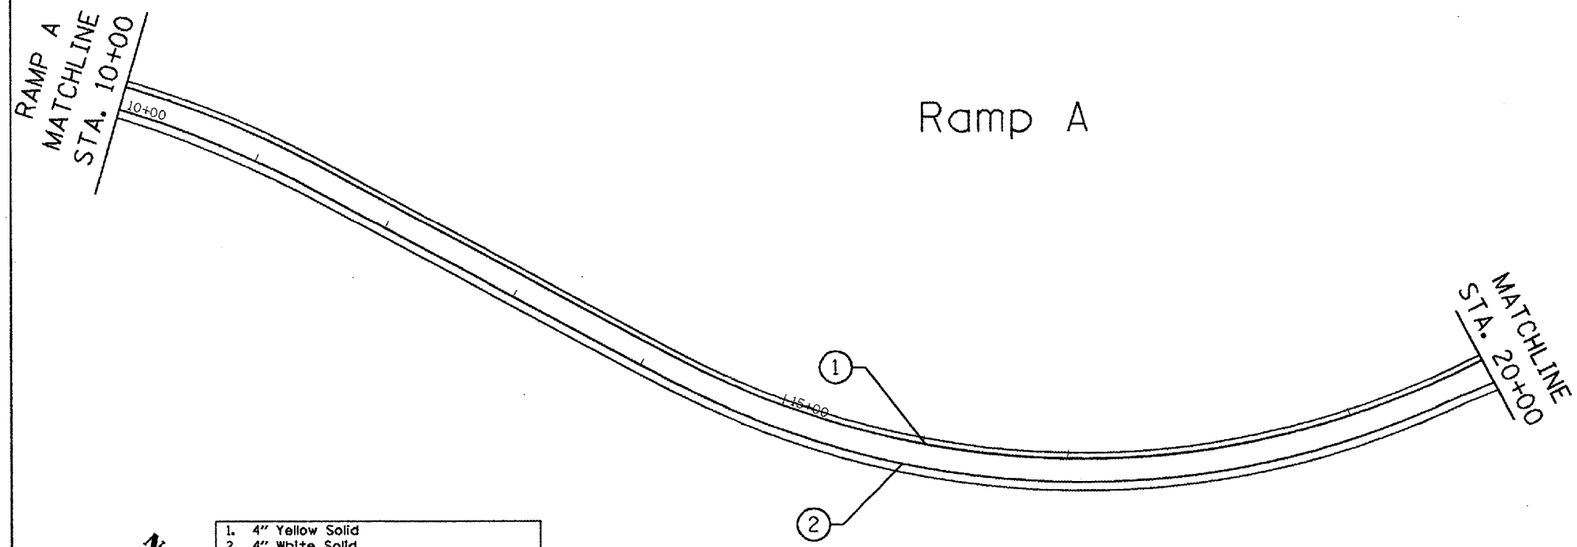

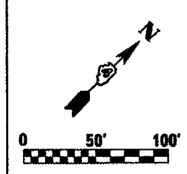

1. 4" Yellow Solid
2. 4" White Solid
3. 6" White Dash
4. 8" White Solid
5. 8" White Dash
6. 12" White Diagonal
7. 24" White Stop Bar
8. Letters & Symbols
A. One-Way Amber @ 40' C.-C.

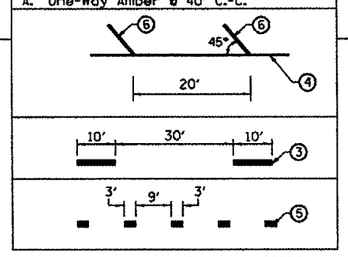

Note: See Highway Standard 780001 & 781001 for additional information.

Ramp A

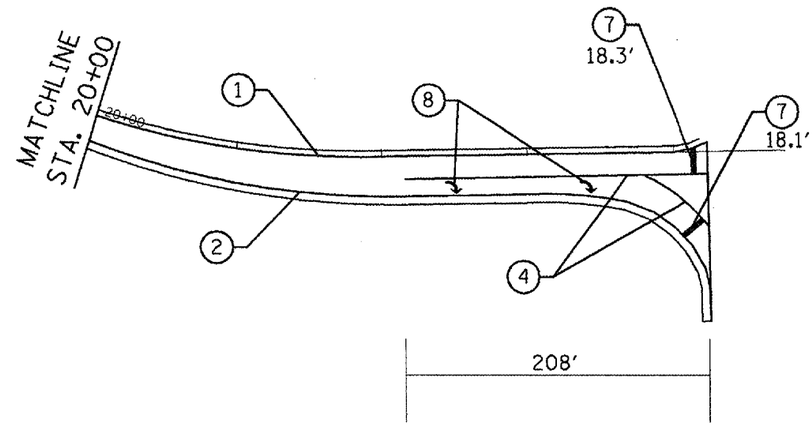

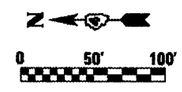

Ramp B

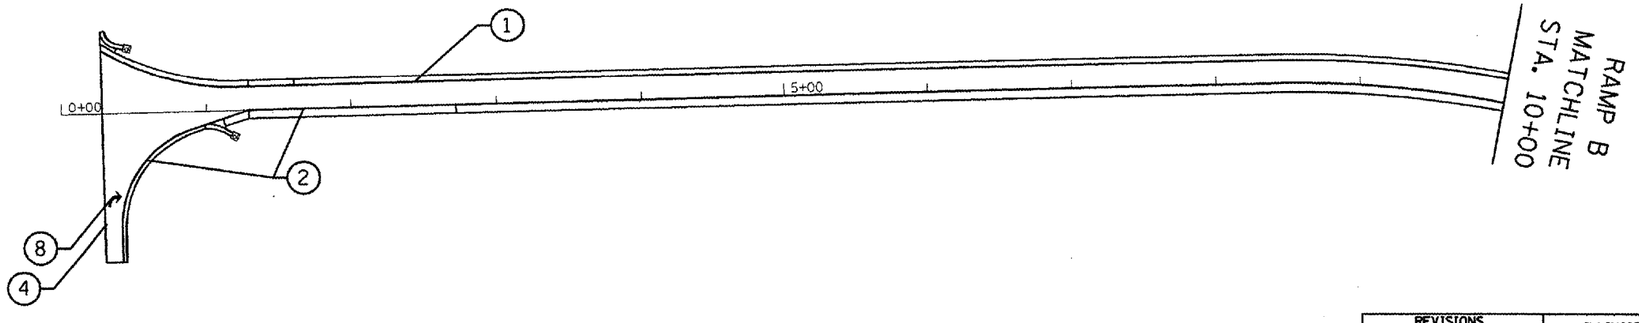

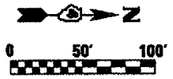

REVISIONS NAME	DATE

ILLINOIS DEPARTMENT OF TRANSPORTATION

Pavement Markings

SCALE: VERT. HORIZ.

DATE

DRAWN BY

CHECKED BY

PLOT DATE = 10/10/2007
FILE NAME = d:\gm-dgn\ra1\Signals\general2.dgn
PLOT SCALE = 100.0000 '/ IN.
USER NAME = hudelsonm