CONTRACT NO. 68355

F.A.P. RTE.	SECTION	COUNTY	TOTAL SHEETS	SHEET NO.
318	1RS-1,2RS-2, 3RS-3; (106)RS-5	MARSHALL	28	6
645				
STA.		TO STA.		
FED. ROAD DIST. NO.	ILLINOIS	FED. AID PROJECT		

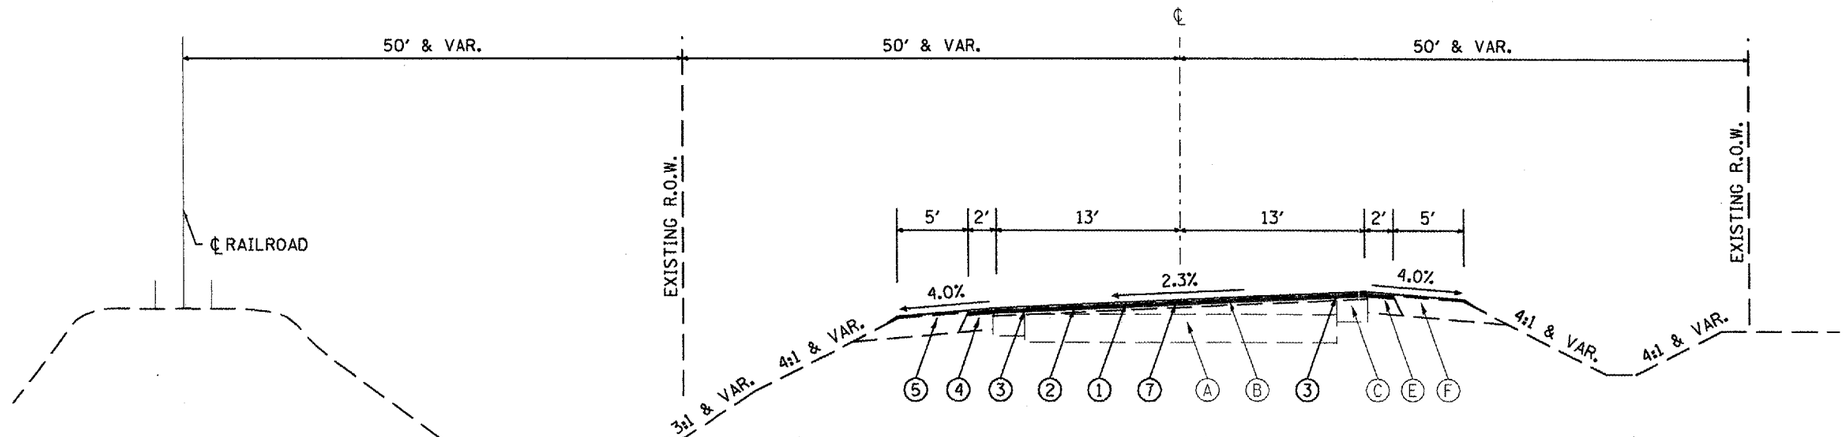

IL-29
STA. 228+49.18 TO STA. 230+89.18 S.E. TRANSITION
STA. 230+89.18 TO STA. 250+44.46
STA. 250+44.46 TO STA. 252+84.46 S.E. TRANSITION

LEGEND - PROPOSED

1. HOT-MIX ASPHALT SURFACE COURSE 1 1/2"
2. POLYMERIZED LEVELING BINDER 3/4"
3. STRIP REF. CRACK CONTROL TREATMENT
4. HOT-MIX ASPHALT SHOULDER
5. AGGREGATE WEDGE
6. CONCRETE GUTTER, TYPE A (MOD.)
7. HOT-MIX ASPHALT SURFACE REMOVAL, 1 1/2"
8. HOT-MIX ASPHALT SURFACE REMOVAL, 2 1/4"
9. SHOULDER REMOVAL
10. GUTTER REMOVAL

LEGEND - EXISTING

- A PAVEMENT
- B VAR. DEPTH BITUMINOUS OVERLAY
- C BASE COURSE WIDENING
- D GRANULAR SUBGRADE
- E BITUMINOUS SHOULDER
- F AGGREGATE SHOULDER
- G GUTTER
- H SIDEWALK
- I 4" PIPE UNDERDRAIN

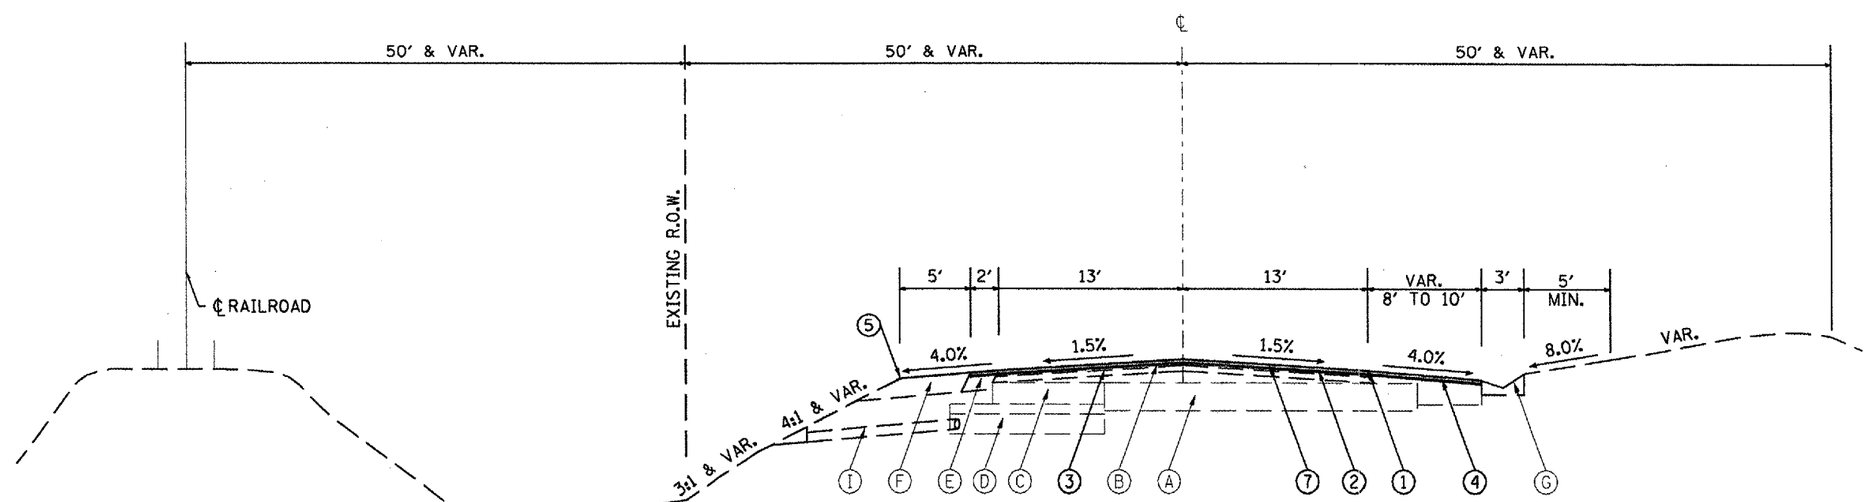

IL-29
STA. 285+00.00 TO STA. 293+11.00
STA. 351+00.00 TO STA. 359+69.50

REVISIONS NAME	DATE

ILLINOIS DEPARTMENT OF TRANSPORTATION

PROPOSE TYPICAL SECTIONS
IL-29

SCALE: VERT. HORIZ.
DATE
DRAWN BY
CHECKED BY

PLOT DATE = 10/10/2007
FILE NAME = d:\pro_pwrs\129pan\plan01.dgn
PLOT SCALE = 100.0000 ' / IN.
USER NAME = terrejo