CONTRACT NO. 68355

F.A.P. RTE.	SECTION	COUNTY	TOTAL SHEETS	SHEET NO.
318	1RS-1,2RS-2, 3RS-3; (106)RS-5	MARSHALL	28	9
645				
STA.	TO STA.			
FED. ROAD DIST. NO.	ILLINOIS	FED. AID PROJECT		

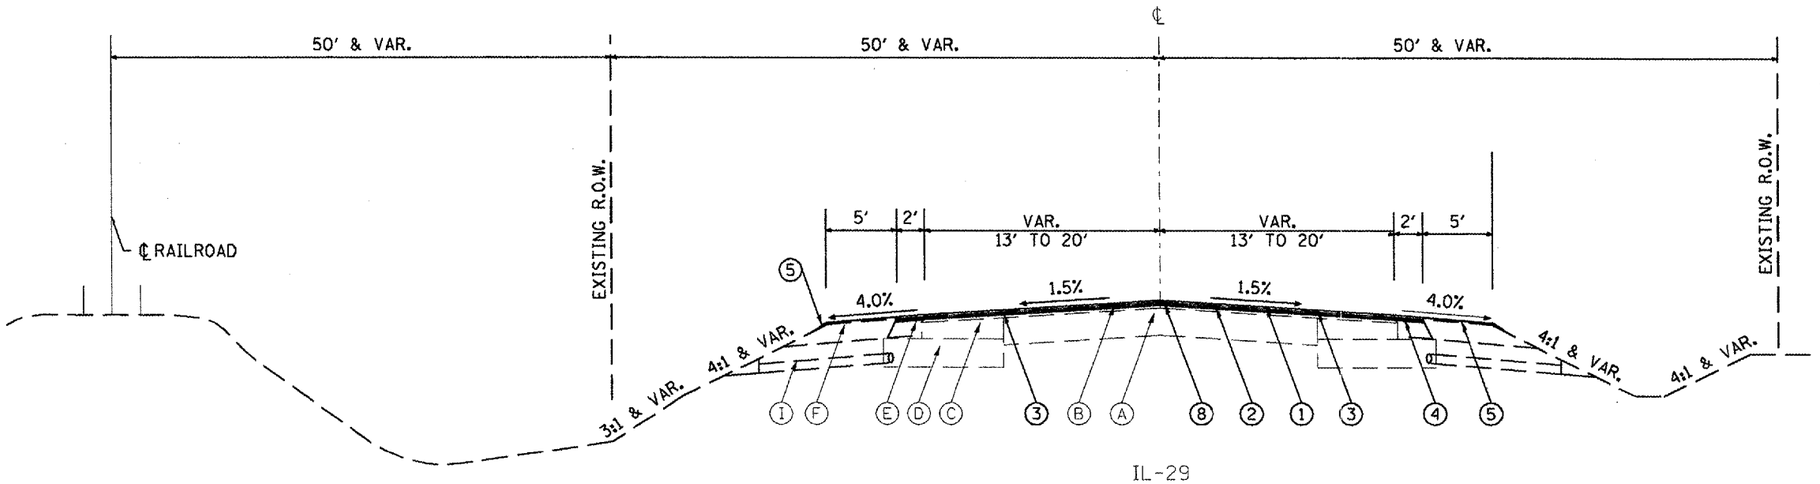

IL-29
STA. 365+94.39 TO STA. 374+03.00

LEGEND - PROPOSED

1. HOT-MIX ASPHALT SURFACE COURSE 1 1/2"
2. POLYMERIZED LEVELING BINDER 3/4"
3. STRIP REF. CRACK CONTROL TREATMENT
4. HOT-MIX ASPHALT SHOULDER
5. AGGREGATE WEDGE
6. CONCRETE GUTTER, TYPE A (MOD.)
7. HOT-MIX ASPHALT SURFACE REMOVAL, 1 1/2"
8. HOT-MIX ASPHALT SURFACE REMOVAL, 2 1/4"
9. SHOULDER REMOVAL
10. GUTTER REMOVAL

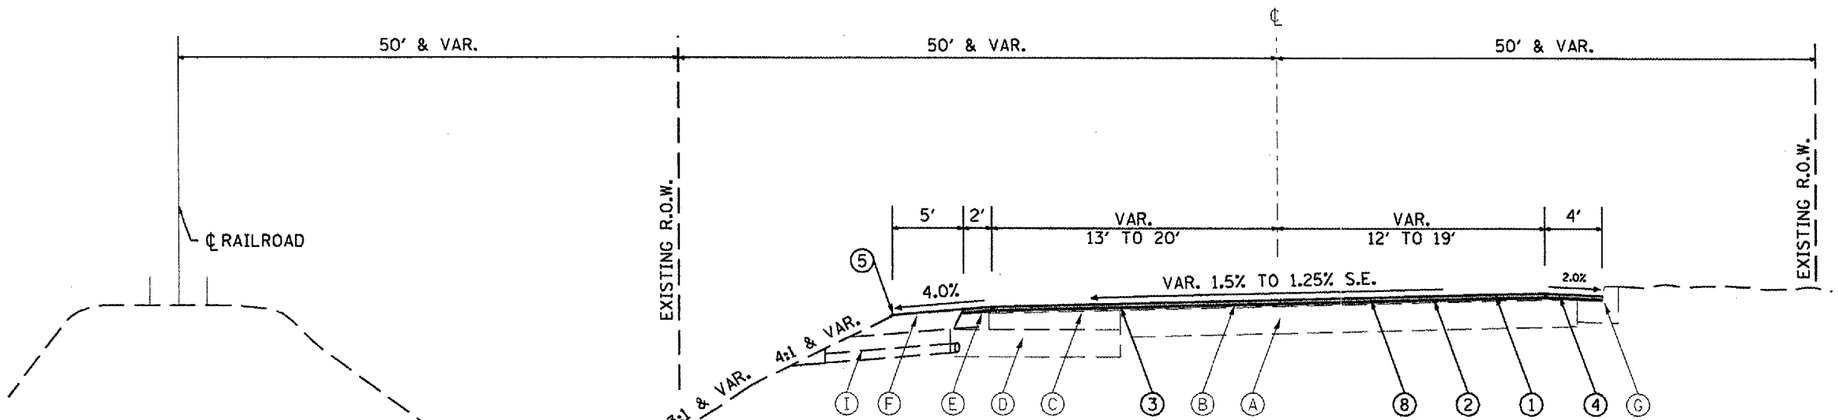

IL-29
STA. 374+03.00 TO STA. 379+48.00

LEGEND - EXISTING

- (A) PAVEMENT
- (B) VAR. DEPTH BITUMINOUS OVERLAY
- (C) BASE COURSE WIDENING
- (D) GRANULAR SUBGRADE
- (E) BITUMINOUS SHOULDER
- (F) AGGREGATE SHOULDER
- (G) GUTTER
- (H) SIDEWALK
- (I) 4" PIPE UNDERDRAIN

REVISIONS NAME	DATE

ILLINOIS DEPARTMENT OF TRANSPORTATION

PROPOSE TYPICAL SECTIONS IL-29

SCALE: VERT. HORIZ.
DATE
DRAWN BY
CHECKED BY

PLOT DATE = 10/18/2007
FILE NAME = c:\projects\129par\plan01.dgn
PLOT SCALE = 100.0000 ' / IN.
USER NAME = sprugo