CONTRACT NO. 68744

F.A.P. RTE.	SECTION	COUNTY	TOTAL SHEETS	SHEET NO.
687	(122VB)1-1	McDONOUGH	20	11
STA. 26+31.00	TO STA. 27+49.00			
FED. ROAD DIST. NO. 4	ILLINOIS FED. AID PROJECT			

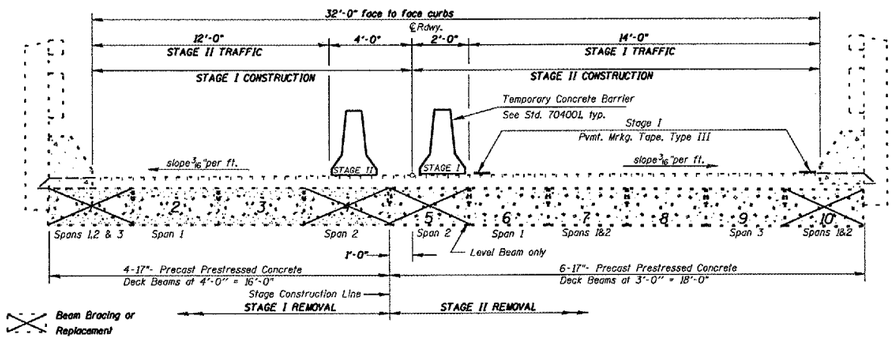

CROSS SECTION
(Looking East)

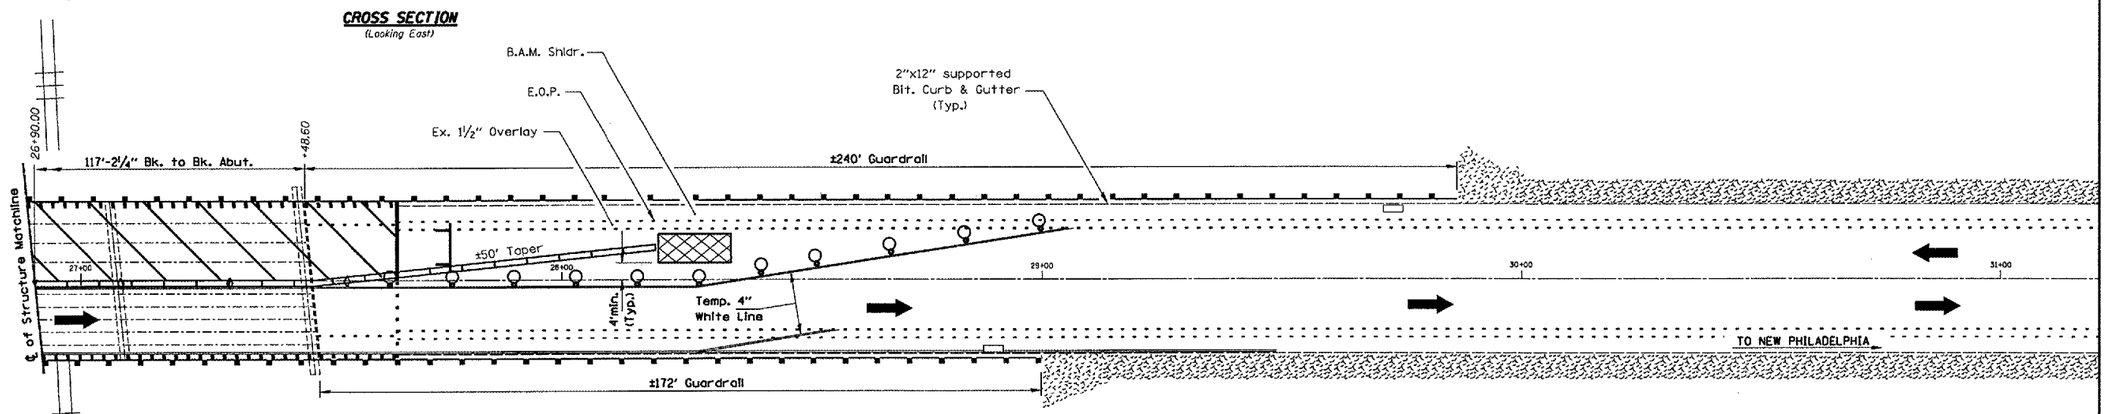

STAGE I PLAN

SYMBOLS

- Work Area
- Sign on Portable Support
- Type II Barricade
- Drum w/steady burning light
- Type C bidirectional reflector
- Temporary Concrete Barrier
- Impact Attenuator NRD TL3
- Sign incidental to Standard 701321 (W12-1102)

SN.055-0017 IL.95
over BNSF RR.

NOTE
Refer to Highway Standard 701321 in conjunction with this sheet for exact placement of traffic management devices and other clarifications as construction staging symbols and dimensioning were duplicated off of this standard. Traffic staging sequence shown as recommended by the Bridge Office.
Traffic Control & Protection shall be mirrored about Stage Construction Line as Cross Section view indicates.

REVISIONS NAME	DATE

ILLINOIS DEPARTMENT OF TRANSPORTATION

TRAFFIC CONTROL PLAN

SCALE: VERT. HORIZ.
DATE 06-25-2007
DRAWN BY CEJ
CHECKED BY

$DATE$: 07-07
$FILE$: S:\GENDRAFT\STDPLNS\SGUAD14\Bridge Repair Contracts\Emergency Bridge Repair\68744 SN055-0017L95over BNSF RR.dgn
$SCALE$:
$USER$: