CONTRACT NO. 68744

F.A.P. RTE.	SECTION	COUNTY	TOTAL SHEETS	SHEET NO.
687	(122VBH-1	McDONOUGH	20	12
STA. 26+31.00		TO STA. 27+49.00		
FED. ROAD DIST. NO. 4	ILLINOIS FED. AID PROJECT			

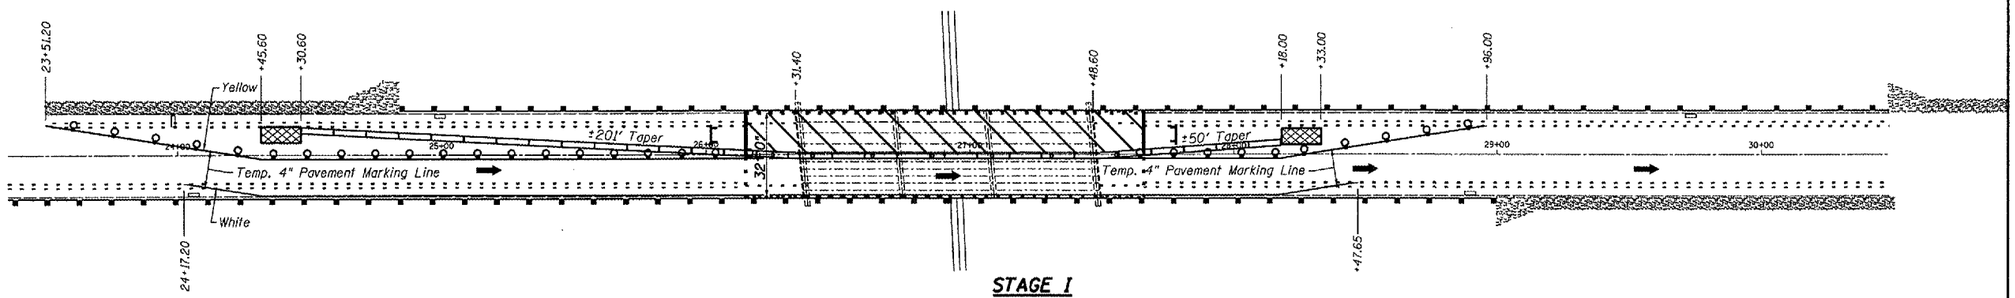

STAGE I
PLAN

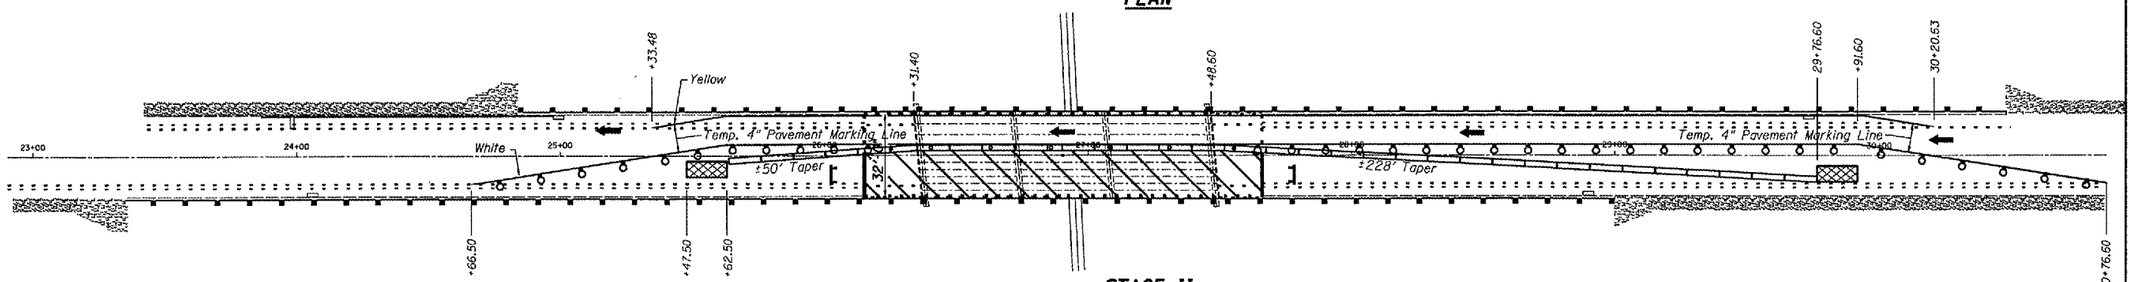

STAGE II
PLAN

SN.055-0017 IL.95
over BNSF RR.

NOTE
Refer to Highway Standard 701321 in conjunction with this sheet for exact placement of traffic management devices and other clarifications as construction staging symbols and dimensioning were duplicated off of this standard. Traffic staging sequence shown as recommended by the Bridge Office.
Traffic Control & Protection shall be mirrored about Stage Construction Line as Cross Section view (p.9 & 10) indicates.

REVISIONS	
NAME	DATE

ILLINOIS DEPARTMENT OF TRANSPORTATION

TRAFFIC CONTROL PLAN

SCALE: VERT.
HORIZ.
DATE 09-25-2007

DRAWN BY CEJ
CHECKED BY

$DATE$$S-27-07
$FILELOC$
$SCALES
$USER$