CONTRACT NO. 68744

F.A.P. RTE.	SECTION	COUNTY	TOTAL SHEETS	SHEET NO.
687	(122VB)I-1	McDONOUGH	20	15
STA. 26+31.00		TO STA. 27+49.00		
FED. ROAD DIST. NO. 4		ILLINOIS FED. AID PROJECT		

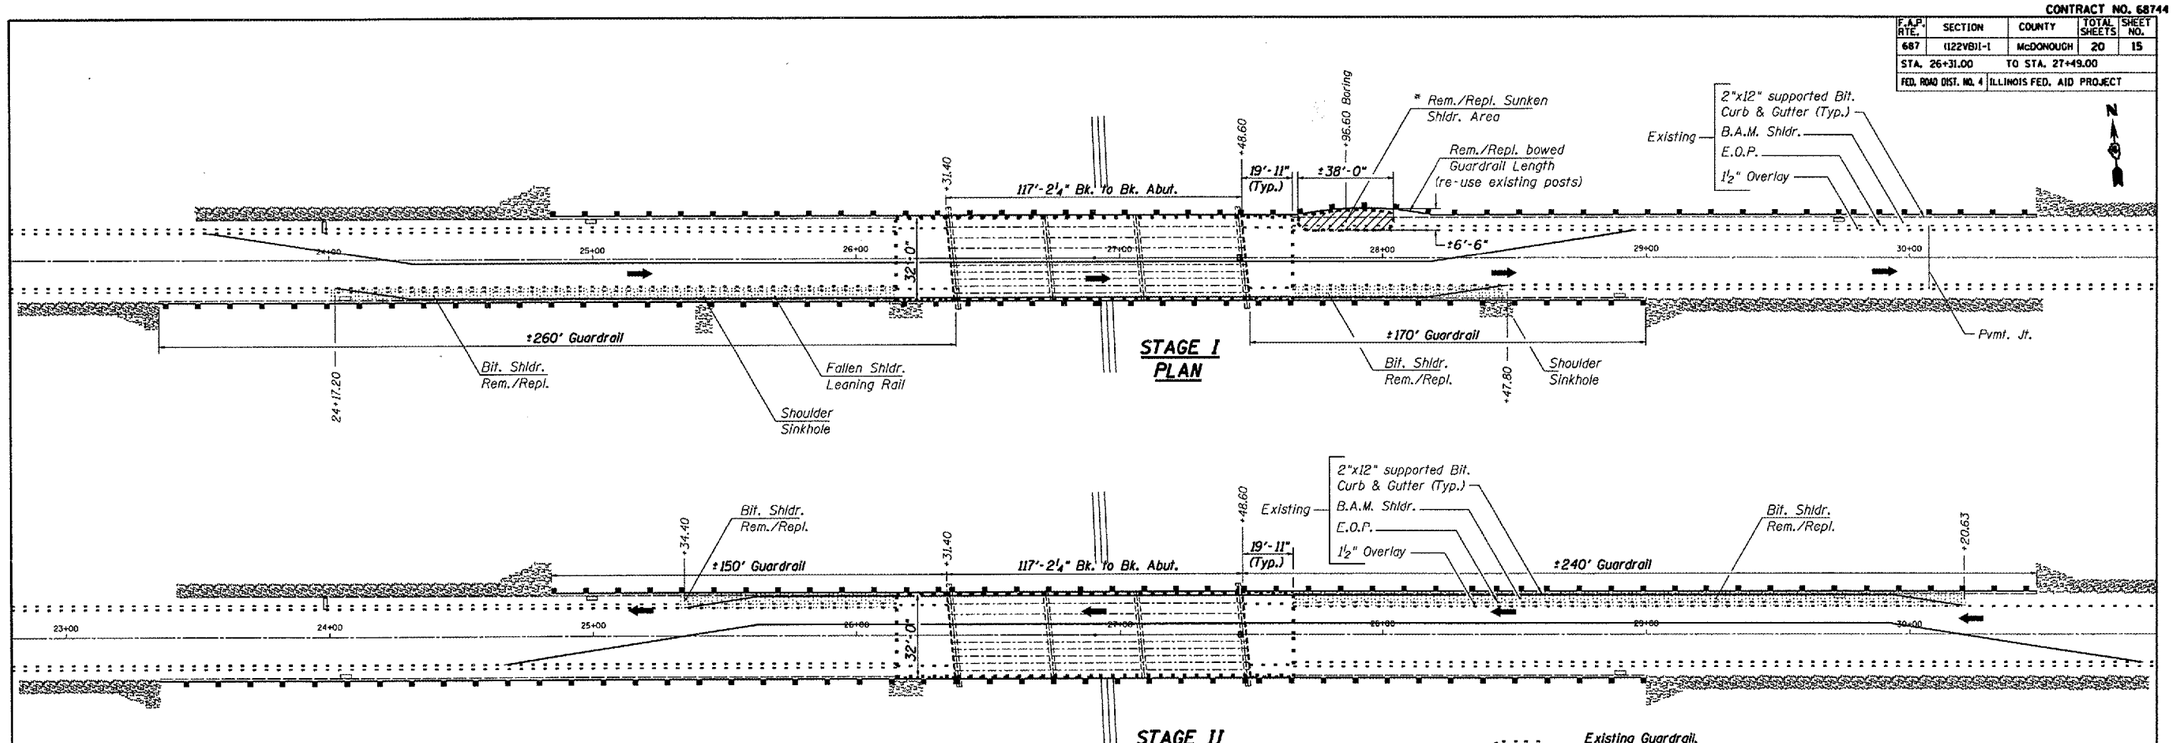

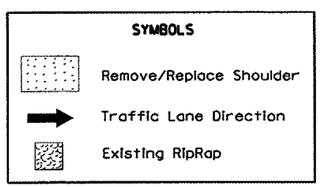

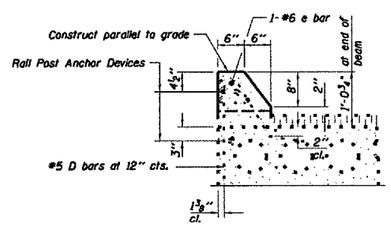

SECTION THRU CURB

Bituminous Curb shall be formed in the field.

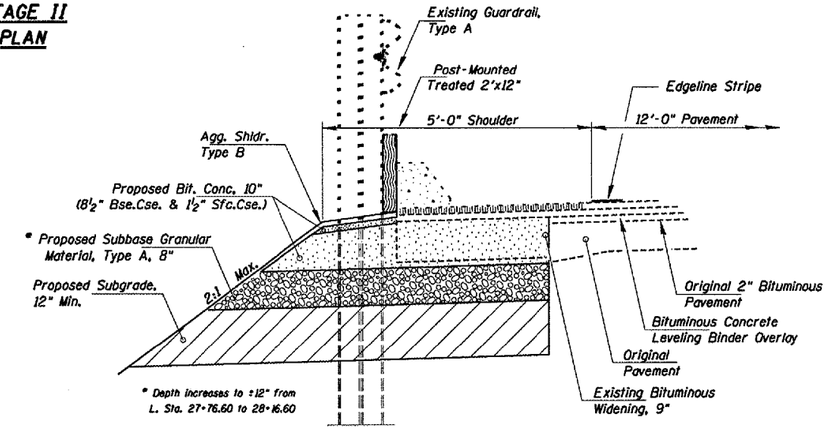

PROPOSED SHOULDER REPAIR DETAIL

SN.055-0017 IL.95 over BNSF RR.

NOTE

* NE location sunken shoulder/guardrail repair shall be done simultaneously with Stage I bridge deck repairs. The Geotechnical Engineer shall be notified at least 2 days in advance to be present at shoulder /removal site for determination of depth to be removed/replaced.

Existing guardrail shall be replaced with new sections and posts re-used. All work shall be accomplished behind the Temporary Concrete Barrier protection.

REVISIONS NAME	DATE

ILLINOIS DEPARTMENT OF TRANSPORTATION

SHOULDER REM./ REPL.

SCALE: VERT. HORIZ.

DATE 09-27-2007

DRAWN BY CEJ

CHECKED BY