CONTRACT NO. 70658

F.A. RTE.	SECTION	COUNTY	TOTAL SHEETS	SHEET NO.
VAR.	*	**	35	14

* D5 CRACK & JOINT SEAL 2008-1
** DEWITT/PIATT/MCLEAN

EXISTING TYPICAL CROSS SECTION – FAP 721 (IL 10) (2)

	STATION	TO STATION	
(1)	628+77.50	652+12.00(BK)	(2)
(2)	652+09.00(AH)	665+43.50(BK)	(2)
(2)	665+48.00(AH)	673+88.90(BO)	(2)
(2)	674+11.10	678+62.00(BK)	(2)
(2)	678+63.00(AH)	719+01.00(BK)	(2)
(2)	719+12.00(AH)	732+21.00(BK)	(2)
(2)	732+23.00(AH)	745+56.50(BK)	(2)
(2)	745+60.00(AH)	758+79.00(BK)	(2)
(2)	758+84.00(AH)	825+83.00(BK)	(2)
(2)	825+88.00(AH)	840+94.70(BK)	(2)
(2)	841+02.94(AH)	845+39.00	(3)
(3)	852+95.00	878+94.00(BK)	(2)
(2)	879+01.00(AH)	883+90.80(BK)	(2)
(2)	884+00.33(AH)	891+61.00	(3)
(3)	901+07.00	915+83.60(BK)	(2)
(2)	915+84.09(AH)	922+42.00	(4)
(4)	929+55.00	944+90.50(BK)	(2)

	STATION	TO STATION	
(2)	944+92.50(AH)	984+96.00(BK)	(2)
(2)	985+00.00(AH)	1024+75.00(BK)	(2)
(2)	1024+77.00(AH)	1027+00.00	(6)
(6)	1042+58.00	1053+90.50(BK)	(2)
(2)	1053+85.00(AH)	1085+00.00(BK)	(2)
(2)	1085+02.50(AH)	1116+22.50(BK)	(2)
(2)	1116+24.00(AH)	1142+55.50(BK)	(2)
(2)	1142+49.00(AH)	1154+35.00	(4)
(4)	1188+05.00	1199+97.00(BK)	(2)
(2)	1199+97.53(AH)	1202+26.00	(5)
(5)	1227+11.00	1258+80.00	(5)
(5)	1262+83.00	1273+75.50(BK)	(2)
(2)	1273+78.50(AH)	1275+59.50	(3)
(3)	1289+11.00	1312+04.50(BK)	(2)
(2)	1312+04.00(AH)	1314+98.00	(5)
(5)	1323+95.00	1330+19.00(BK)	(2)
(2)	1330+22.00(AH)	1340+47.00	

(BO) = BRIDGE OMISSION

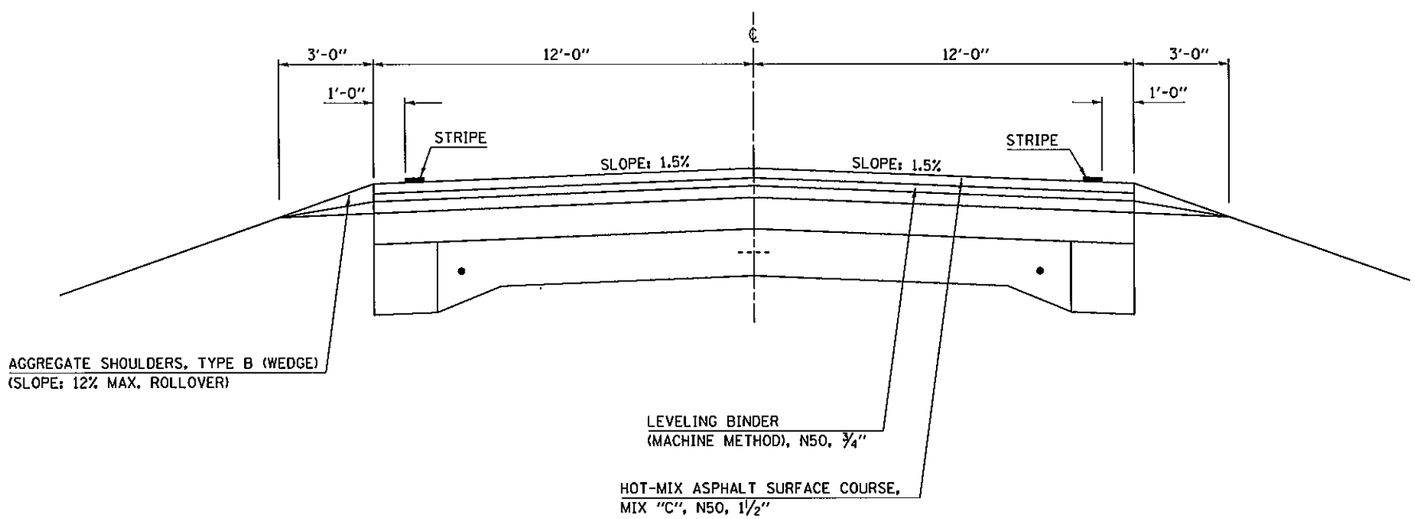

LOCATIONS #1 & #2

ILLINOIS DEPARTMENT OF TRANSPORTATION
EXISTING TYPICAL CROSS SECTIONS
FAP 721 (IL 10)
ROUTE VARIOUS
SECTION D5 CRACK & JOINT SEAL 2008-1
DEWITT, PIATT & MCLEAN COUNTIES

SCALE: N/A | DRAWN BY: JRP
DATE: 08/23/07 | CHECKED BY

PLOT DATE = 9/21/2007
FILE NAME = c:\pw_work\PWIDOT\d317065\tmx1.dgn
PLOT SCALE = 4.5000 ' / IN.
USER NAME = collierbw