CONTRACT NO. 70658

F.A. RTE.	SECTION	COUNTY	TOTAL SHEETS	SHEET NO.
VAR.	*	**	35	17

* D5 CRACK & JOINT SEAL 2008-1
** DEWITT/PIATT/MCLEAN

LOCATION #2
SHEET 3 OF 4

EXISTING TYPICAL CROSS SECTION – FAP 721 (IL 10) (7)

STATION (9) 1177+02.00 TO STATION 1185+48.00 (4)

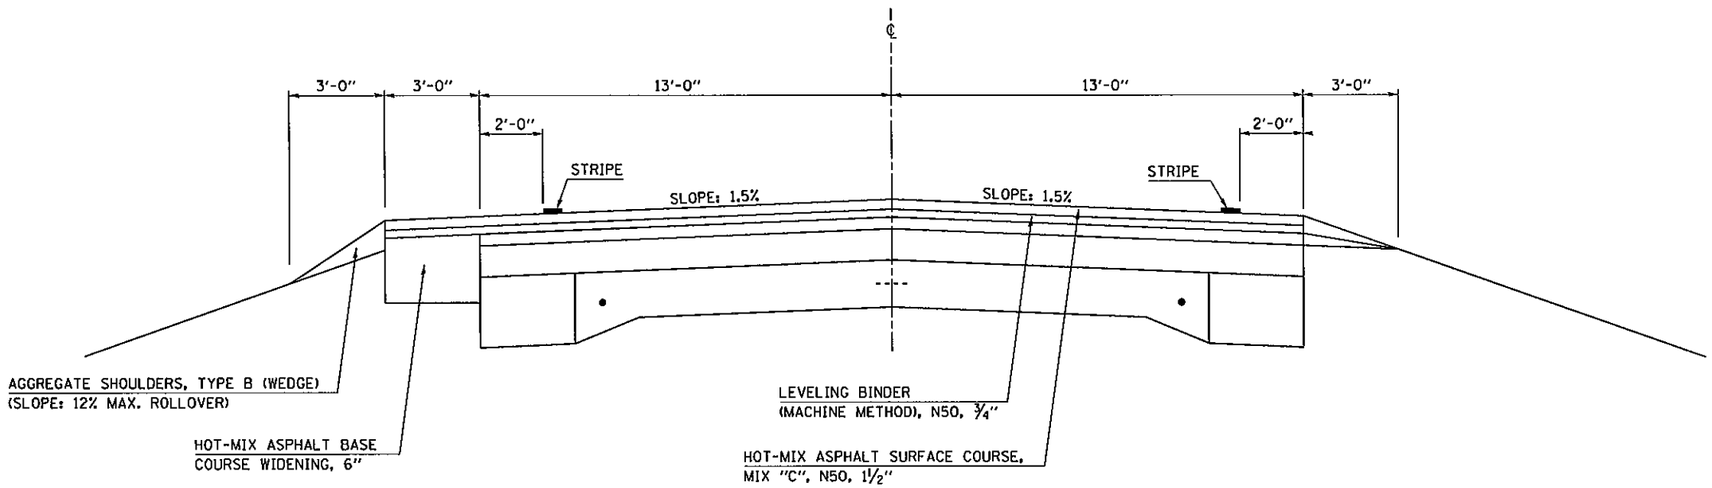

EXISTING TYPICAL CROSS SECTION – FAP 721 (IL 10) (8)

STATION (4) 1155+87.00 TO STATION 1166+91.18 (RAILROAD OMISSION)
1167+02.26 1175+75.00 (9)

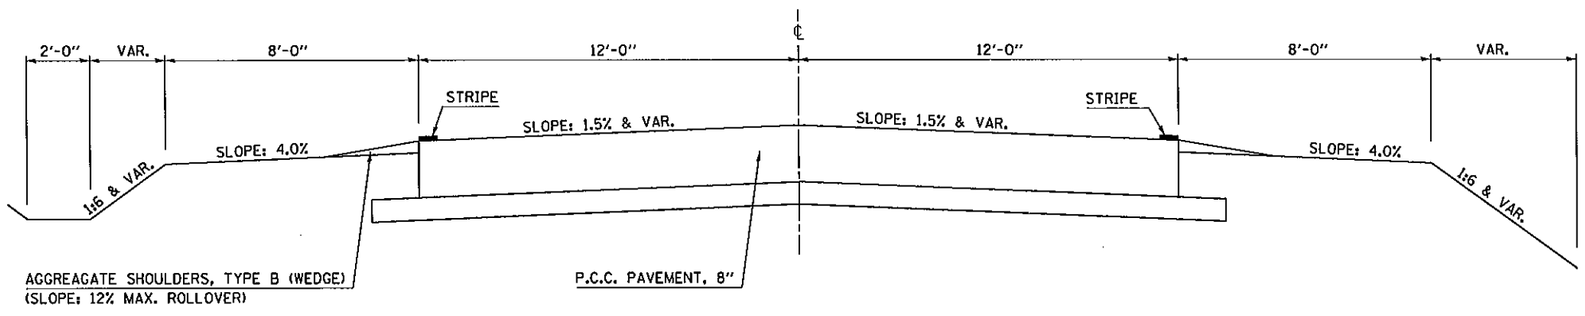

LOCATION #2

ILLINOIS DEPARTMENT OF TRANSPORTATION
EXISTING TYPICAL CROSS SECTIONS
FAP 721 (IL 10)
ROUTE VARIOUS
SECTION D5 CRACK & JOINT SEAL 2008-1
DEWITT, PIATT & MCLEAN COUNTIES
SCALE: N/A DRAWN BY: JRP
DATE: 08/23/07 CHECKED BY

PLOT DATE = 9/21/2007
FILE NAME = c:\pw_work\dot\d0170658\sht_tsp.dgn
PLOT SCALE = 1.0000 ' / IN.
USER NAME = collierbo